



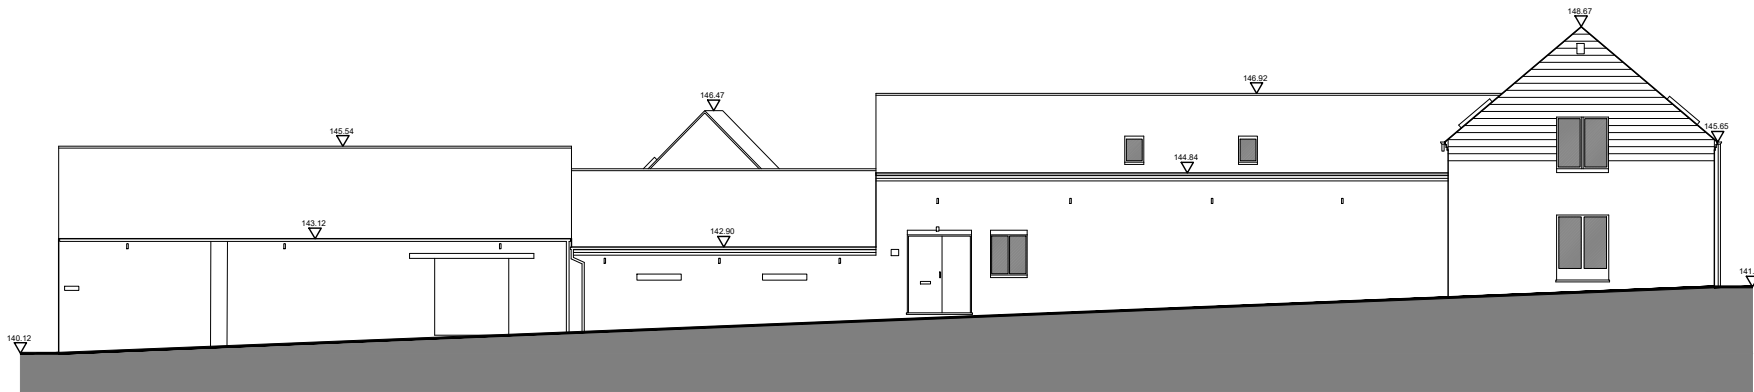


Existing Front Elevation
Scale 1:100

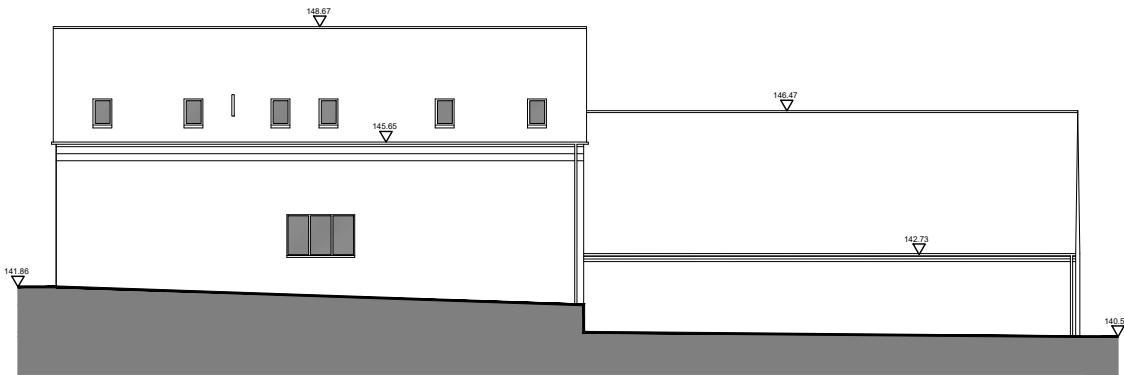

Existing Side Elevation
Scale 1:100



Existing Rear Elevation (B)
Scale 1:100

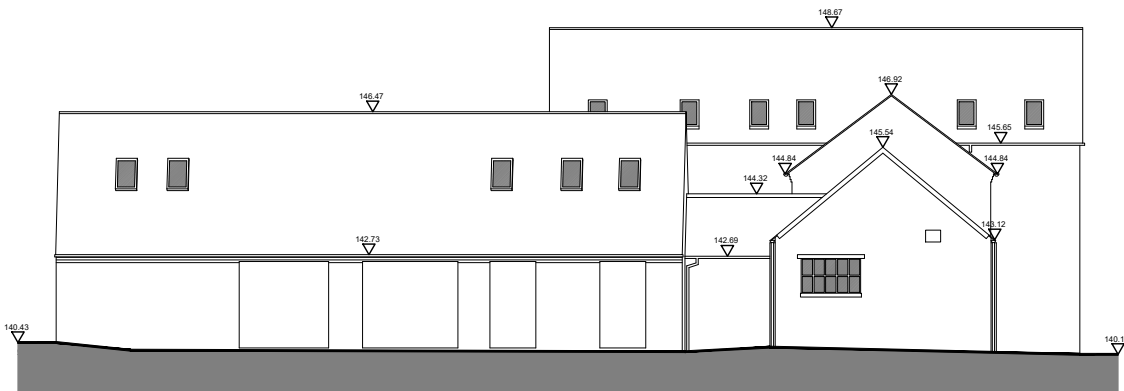

Existing Side Elevation (A)
Scale 1:100

AMENDMENTS

DO NOT SCALE Figured dimensions must be taken in preference to scaled dimensions and any discrepancies or errors are to be referred to the Architect. Contractors, sub-contractors and suppliers must verify all dimensions on site before commencing work or making any workshop drawings. Copyright Reserved ©



DRAWING TITLE
Existing Elevations

JOB TITLE
Ward
Garland Gables

DRAWING NUMBER
WA 583 (02) 02

SCALE
1:100 @ A1

DRAWN
JR

STATUS
PLANNING

DATE
07.03.23

CHECKED
KW

CONTACT
0116 254 1830
waltersarchitects.com
info@waltersarchitects.com

Suite 2.21
St. Martins House
7 Peacock Lane
Leicester
LE1 5PZ

Walters
Architects