





Illustrative Visual - Front

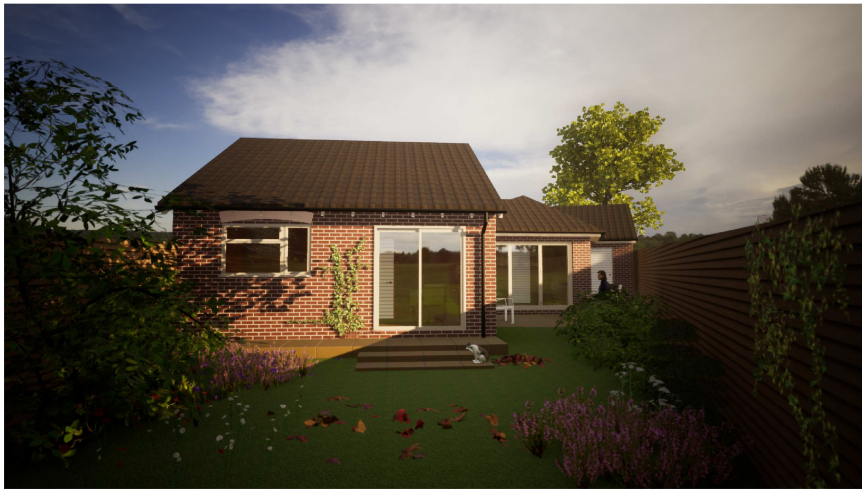


Illustrative Visual - Rear



Illustrative Visual - Rear 2

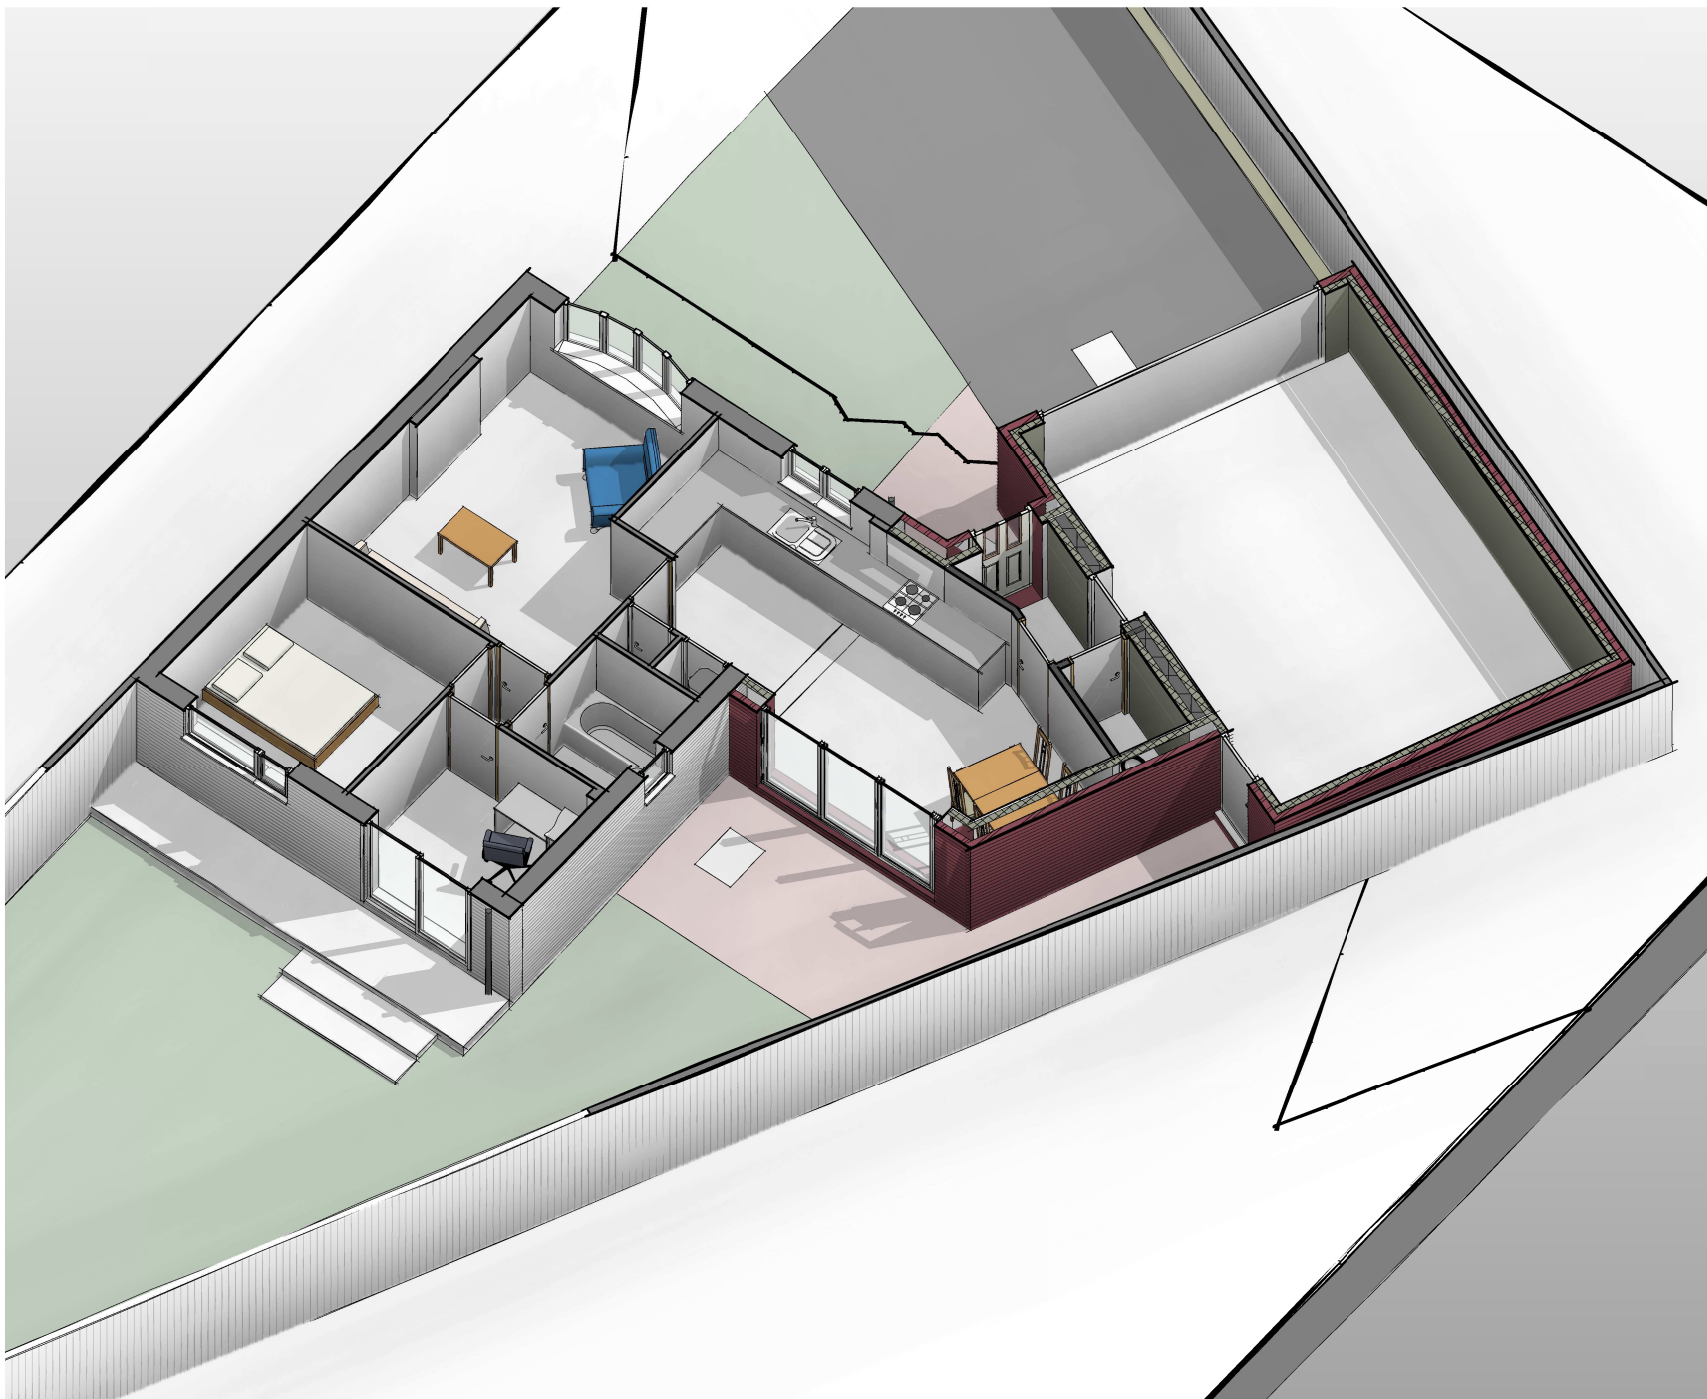

Proposed 3D Visual 4 - Floor Plan

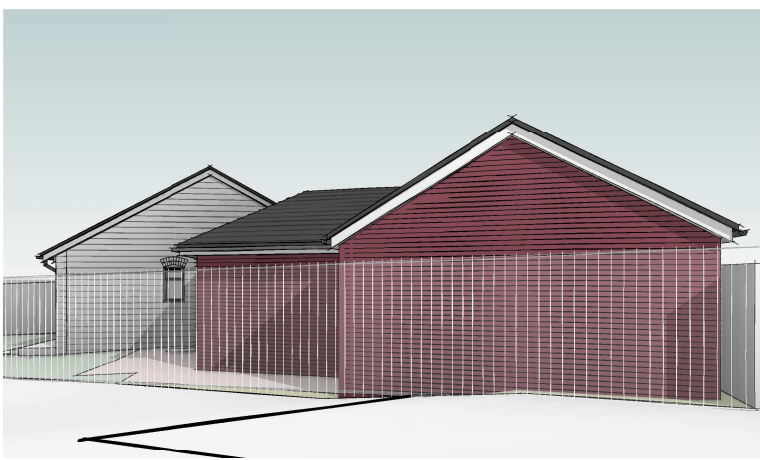

3D View 3



3D View 4

Please note; should any discrepancies be noted, the Architect shall be notified prior to the element of work being undertaken, to ensure any matters arising can be resolved without abortive works occurring.

All dimensions offered are indicative only and subject to change and prior to ordering any materials site check dims should be taken.

Soft & Hard Landscaping along with all external levels and Illustrative visuals shown indicatively only

B	Developed with client	20.09.23
A	Developed with client	07.08.23
Rev	Description	Date



James Fleming | Architectural

Project No.	Drawing No.
2023-18	111 Rev B

Drawing Name
Illustrative Proposed 3D Visuals & Floor Plan

Project Details
Mr Michael Smith, Proposed
Extensions & Alterations, 9 The Drive,
Barwell, LE9 8LB

Scale @ A3

Author

JAF

James Fleming Architectural Ltd
50 Leicester Road, Hinckley, Leicestershire, LE10 1LT
Tel: 01455 372041 / 07885 718350 james@jamesflemingarchitectural.co.uk



This drawing and the building works depicted are the copyright of James Fleming Architectural Ltd and may not be reproduced or amended except by written permission. No liability will be accepted for amendments made by other persons. All dimensions to be checked on site and architect notified of any discrepancies prior to commencement. Do not scale unless for Planning Purposes, however, JFA takes no responsibility for the accuracy of drawings not printed to scale or on the correct paper size.