




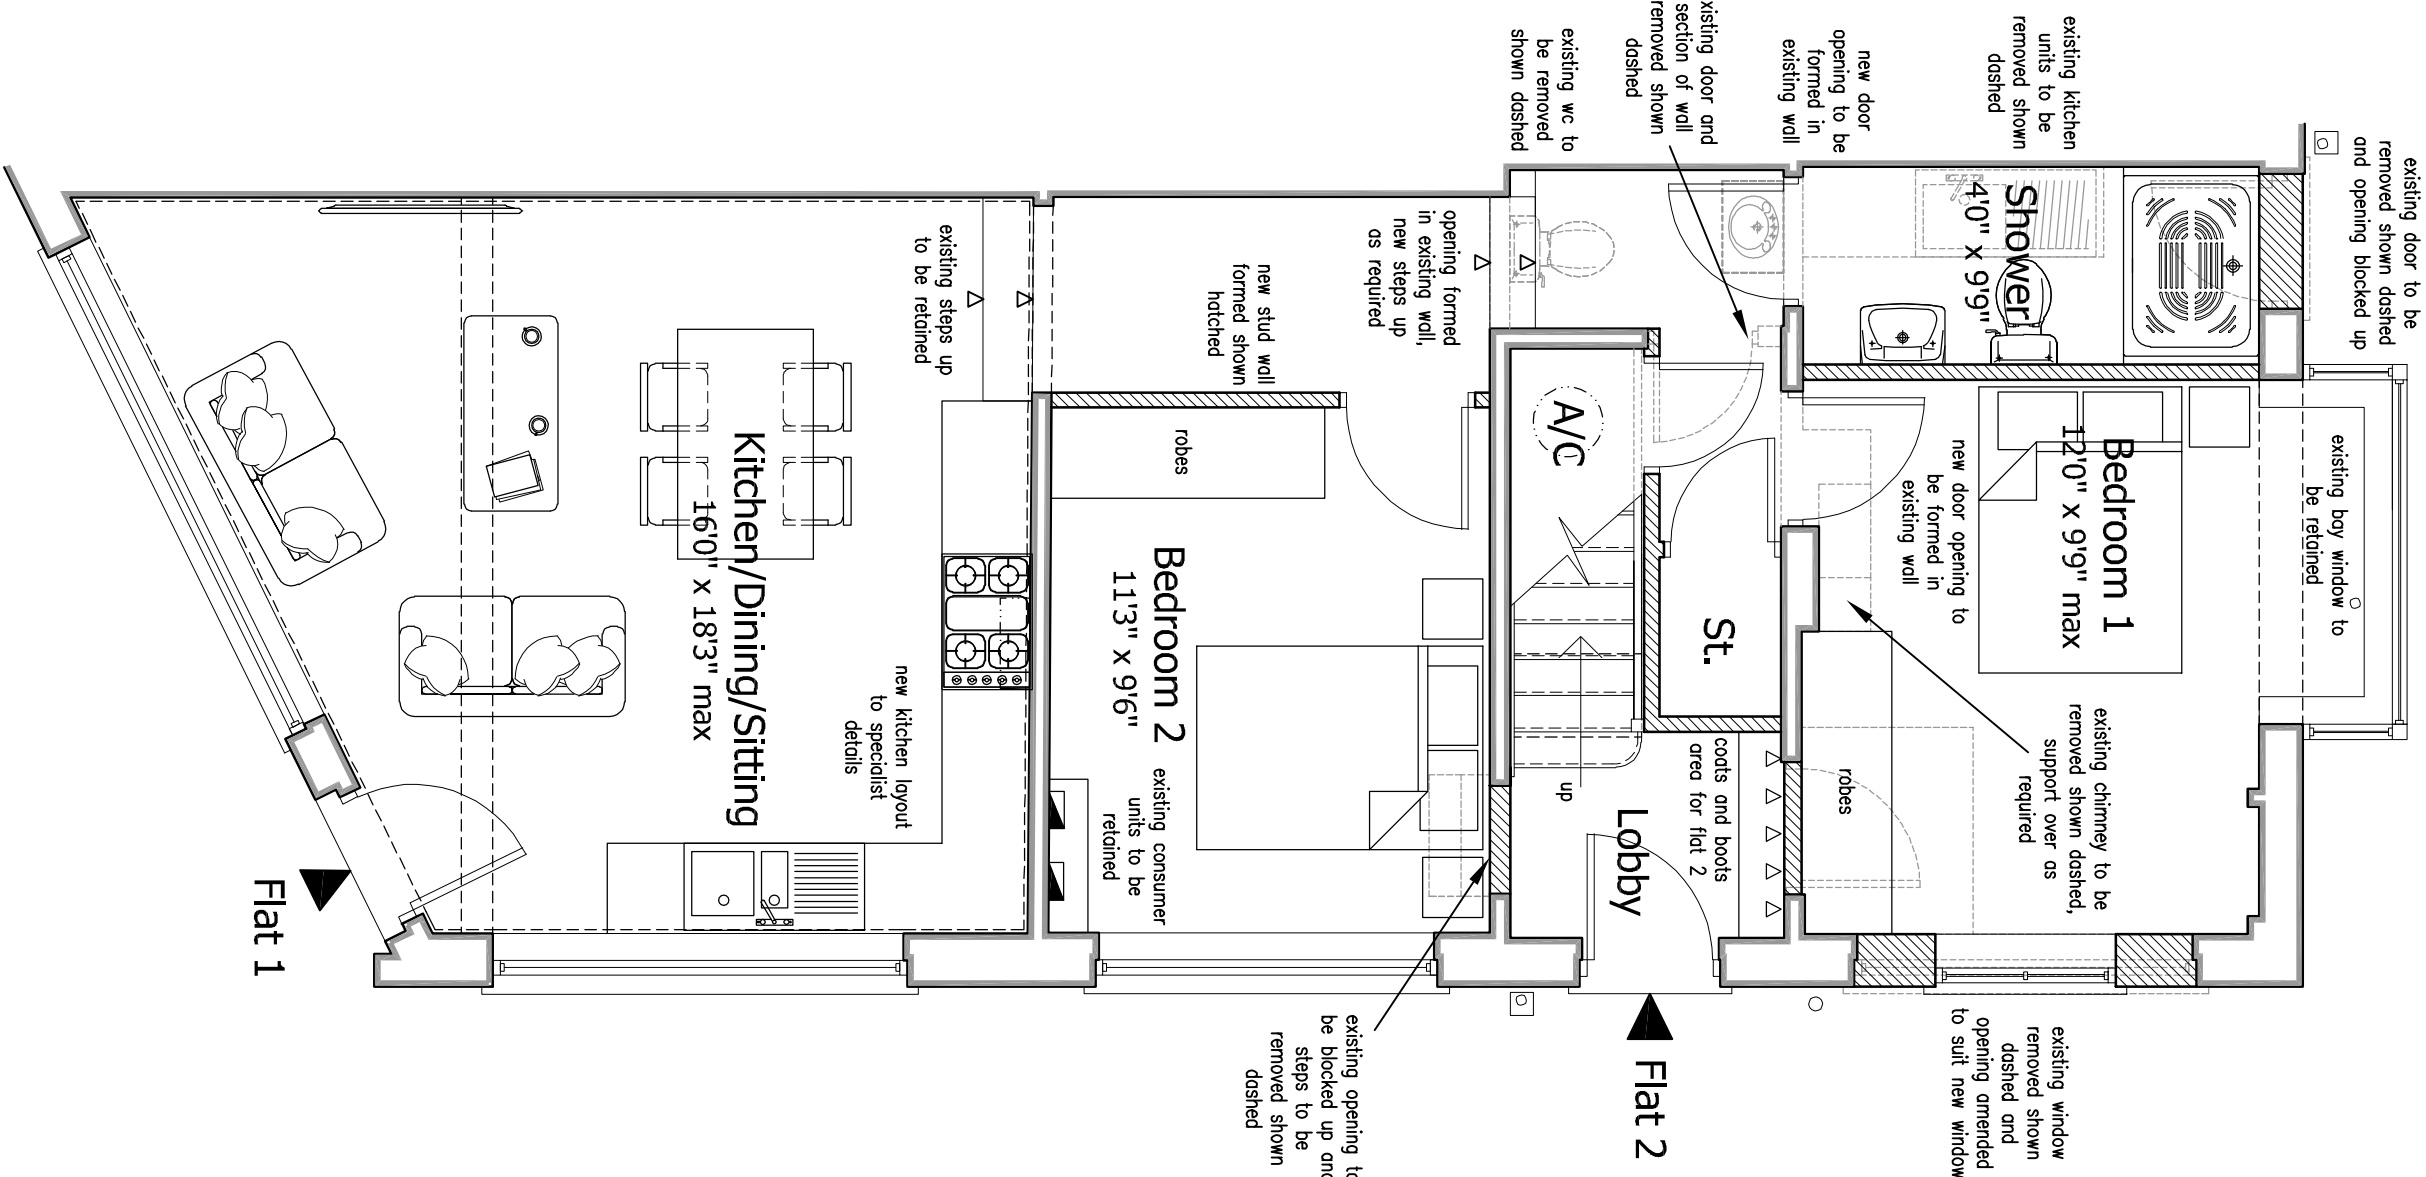

Proposed Ground Floor Plan  
Scale 1:50

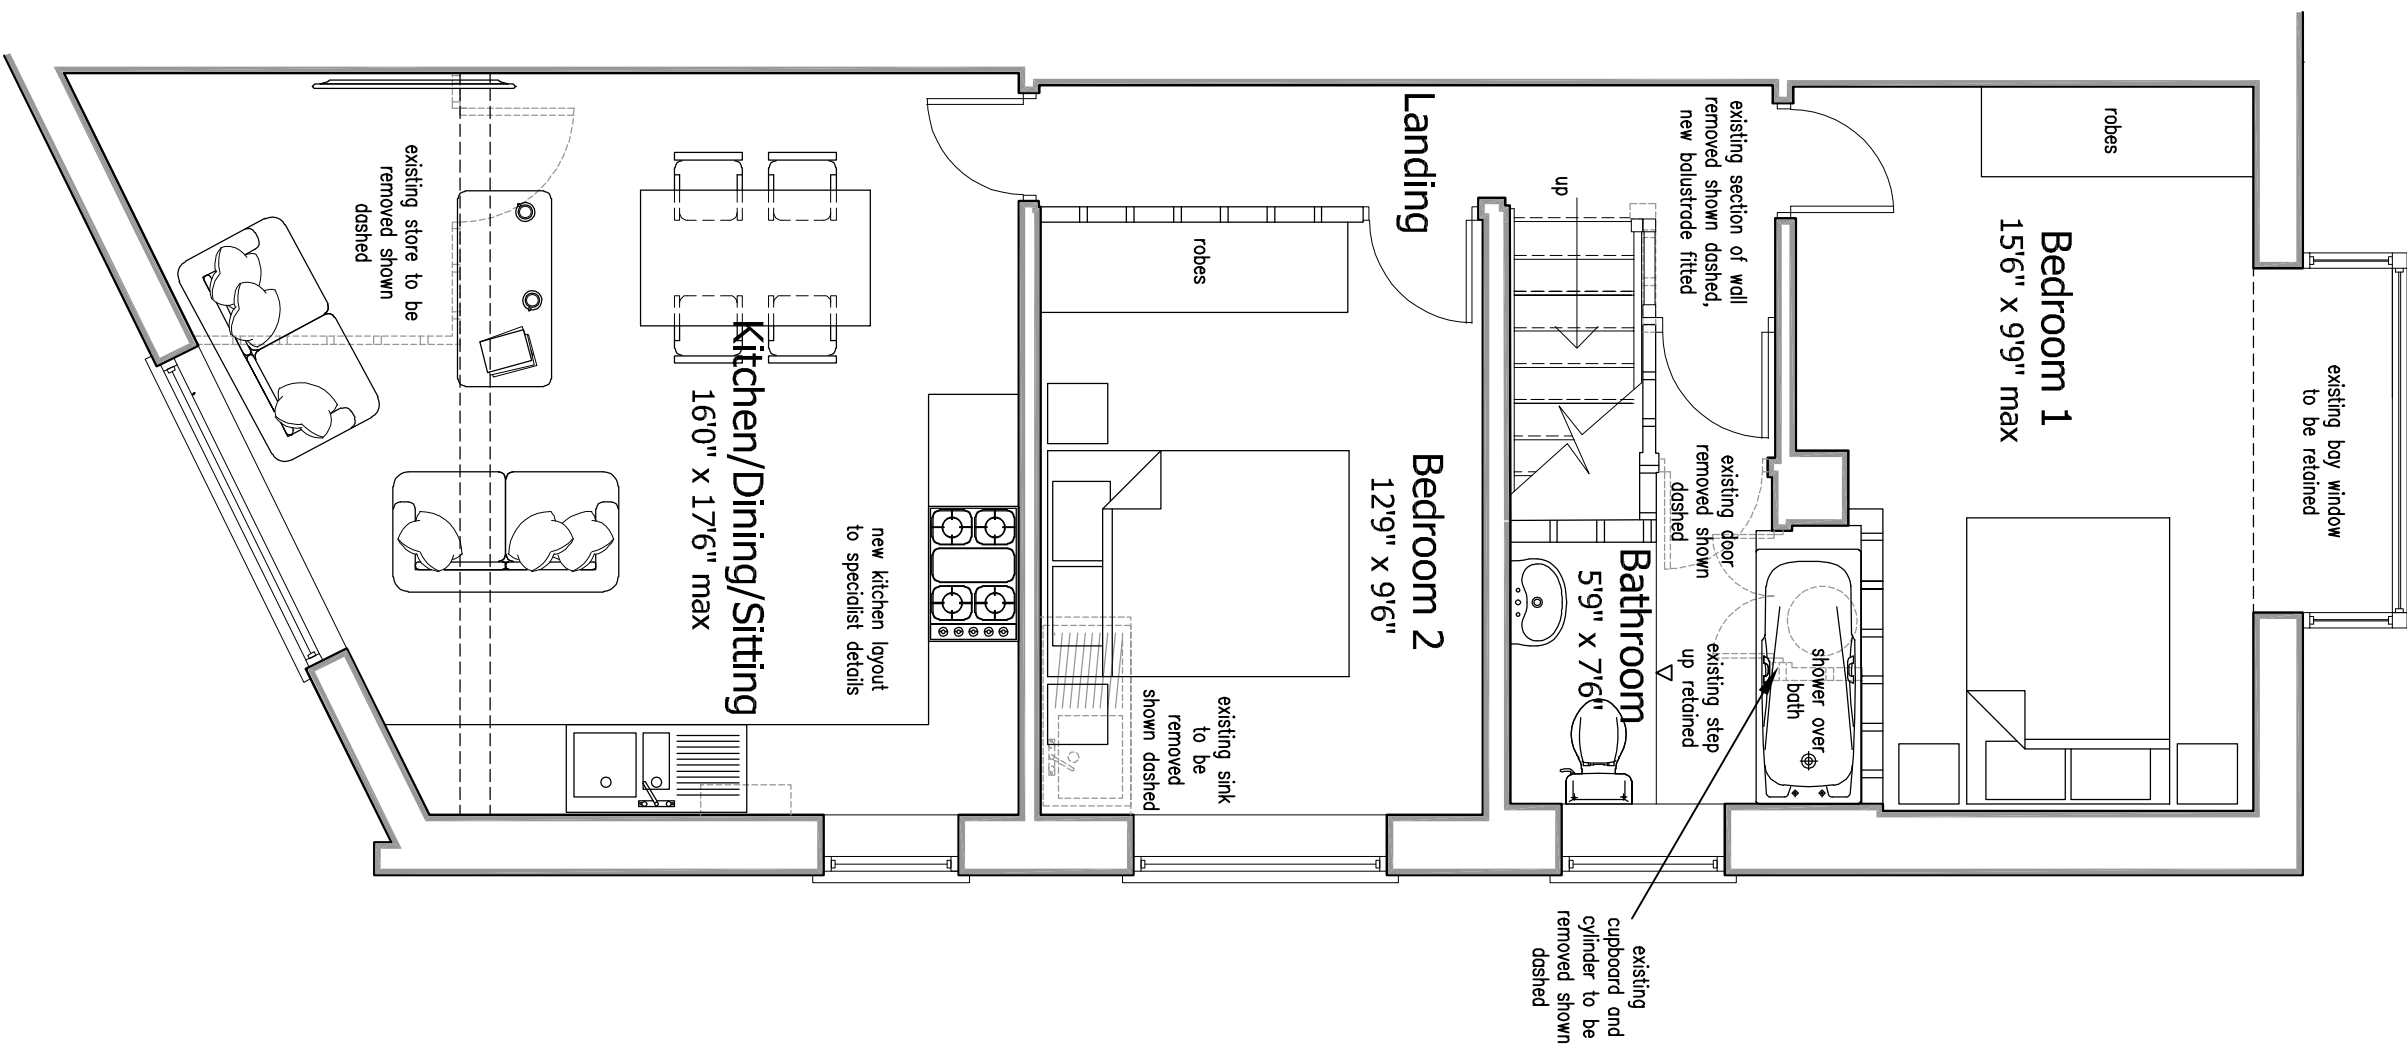

Proposed First Floor Plan  
Scale 1:50

 

#### Revisions :

Figured dimensions must be taken in preference to scaled dimensions and any discrepancies are to be referred to David Granger Architectural. All dimensions are to be taken from the face of the work unless otherwise stated. All dimensions on site before commencing any work or making any workshop drawings. All drawings are copyright of David Granger Architectural Design Limited. Ordnance Survey Data © Crown Copyright. All rights reserved. Licence No. AR10020447, Landmark Ref. 1158110

**DAVID GRANGER**  
ARCHITECTURAL DESIGN LIMITED

Project  
**Proposed Change of Use**  
160 High Street  
Earl Shilton  
Leicestershire

Drawings Title  
**Class MA Proposals**  
Sheet 3 of 3

Client  
**Zoyroy Developments Ltd.**

DRAWING NO.  
**22.4252.06**

Date  
January 2023

Scale (A1 Size)  
As Shown

Checked by  
SM

The Old Cottage Hospital, Leicester Road,  
Ashby-de-la-Zouch, Leicestershire, LE65 1DB

www.davidgranger.co.uk  
Tel: 01533 549699  
Company Reg No. 589812

# CLASS MA PROPOSALS

PROPOSED CHANGE OF USE - 160 HIGH STREET - EARL SHILTON - LEICESTERSHIRE