



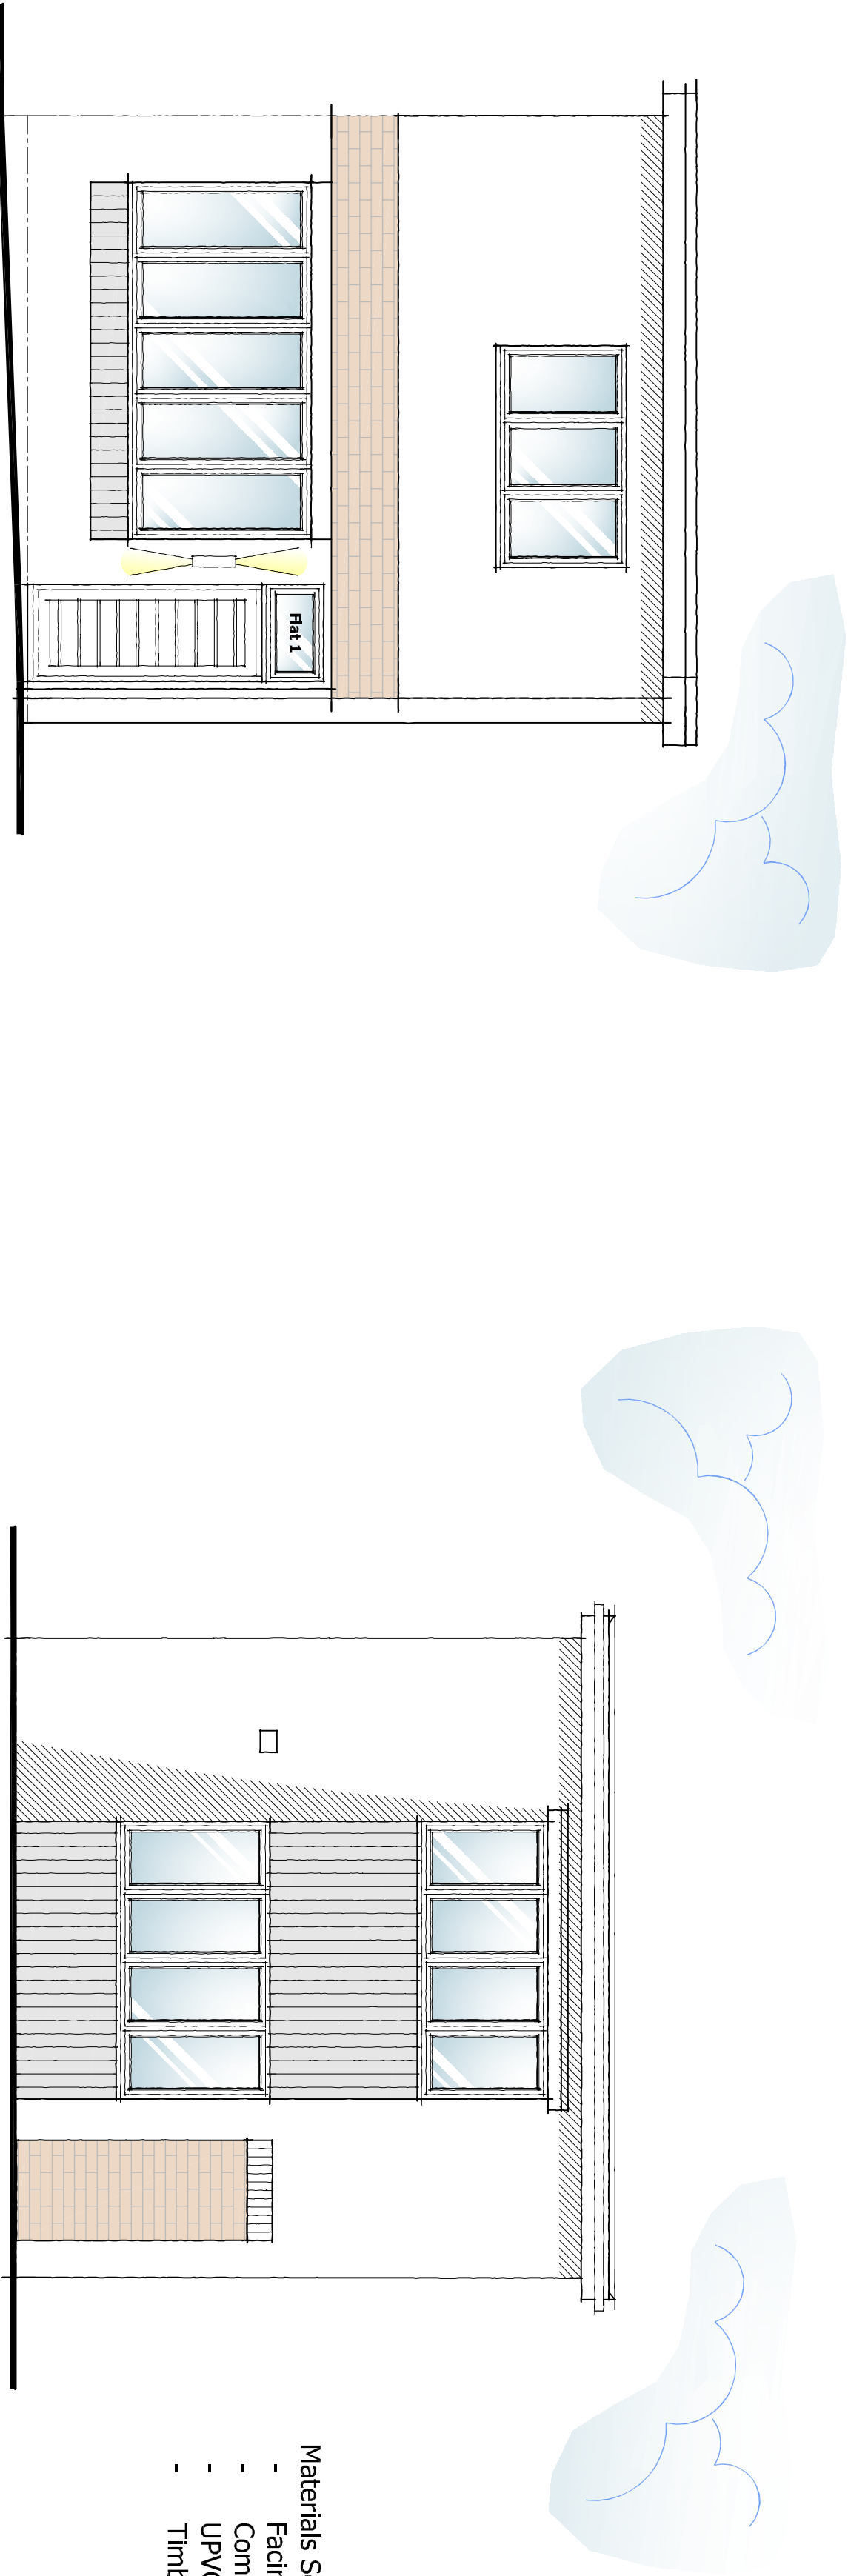

- Materials Schedule:**
- Facing brickwork to match existing
 - Composite Front Doors
 - UPVC windows
 - Timber boarding

Proposed Front Elevation
Scale 1:50

Proposed Rear Elevation
Scale 1:50

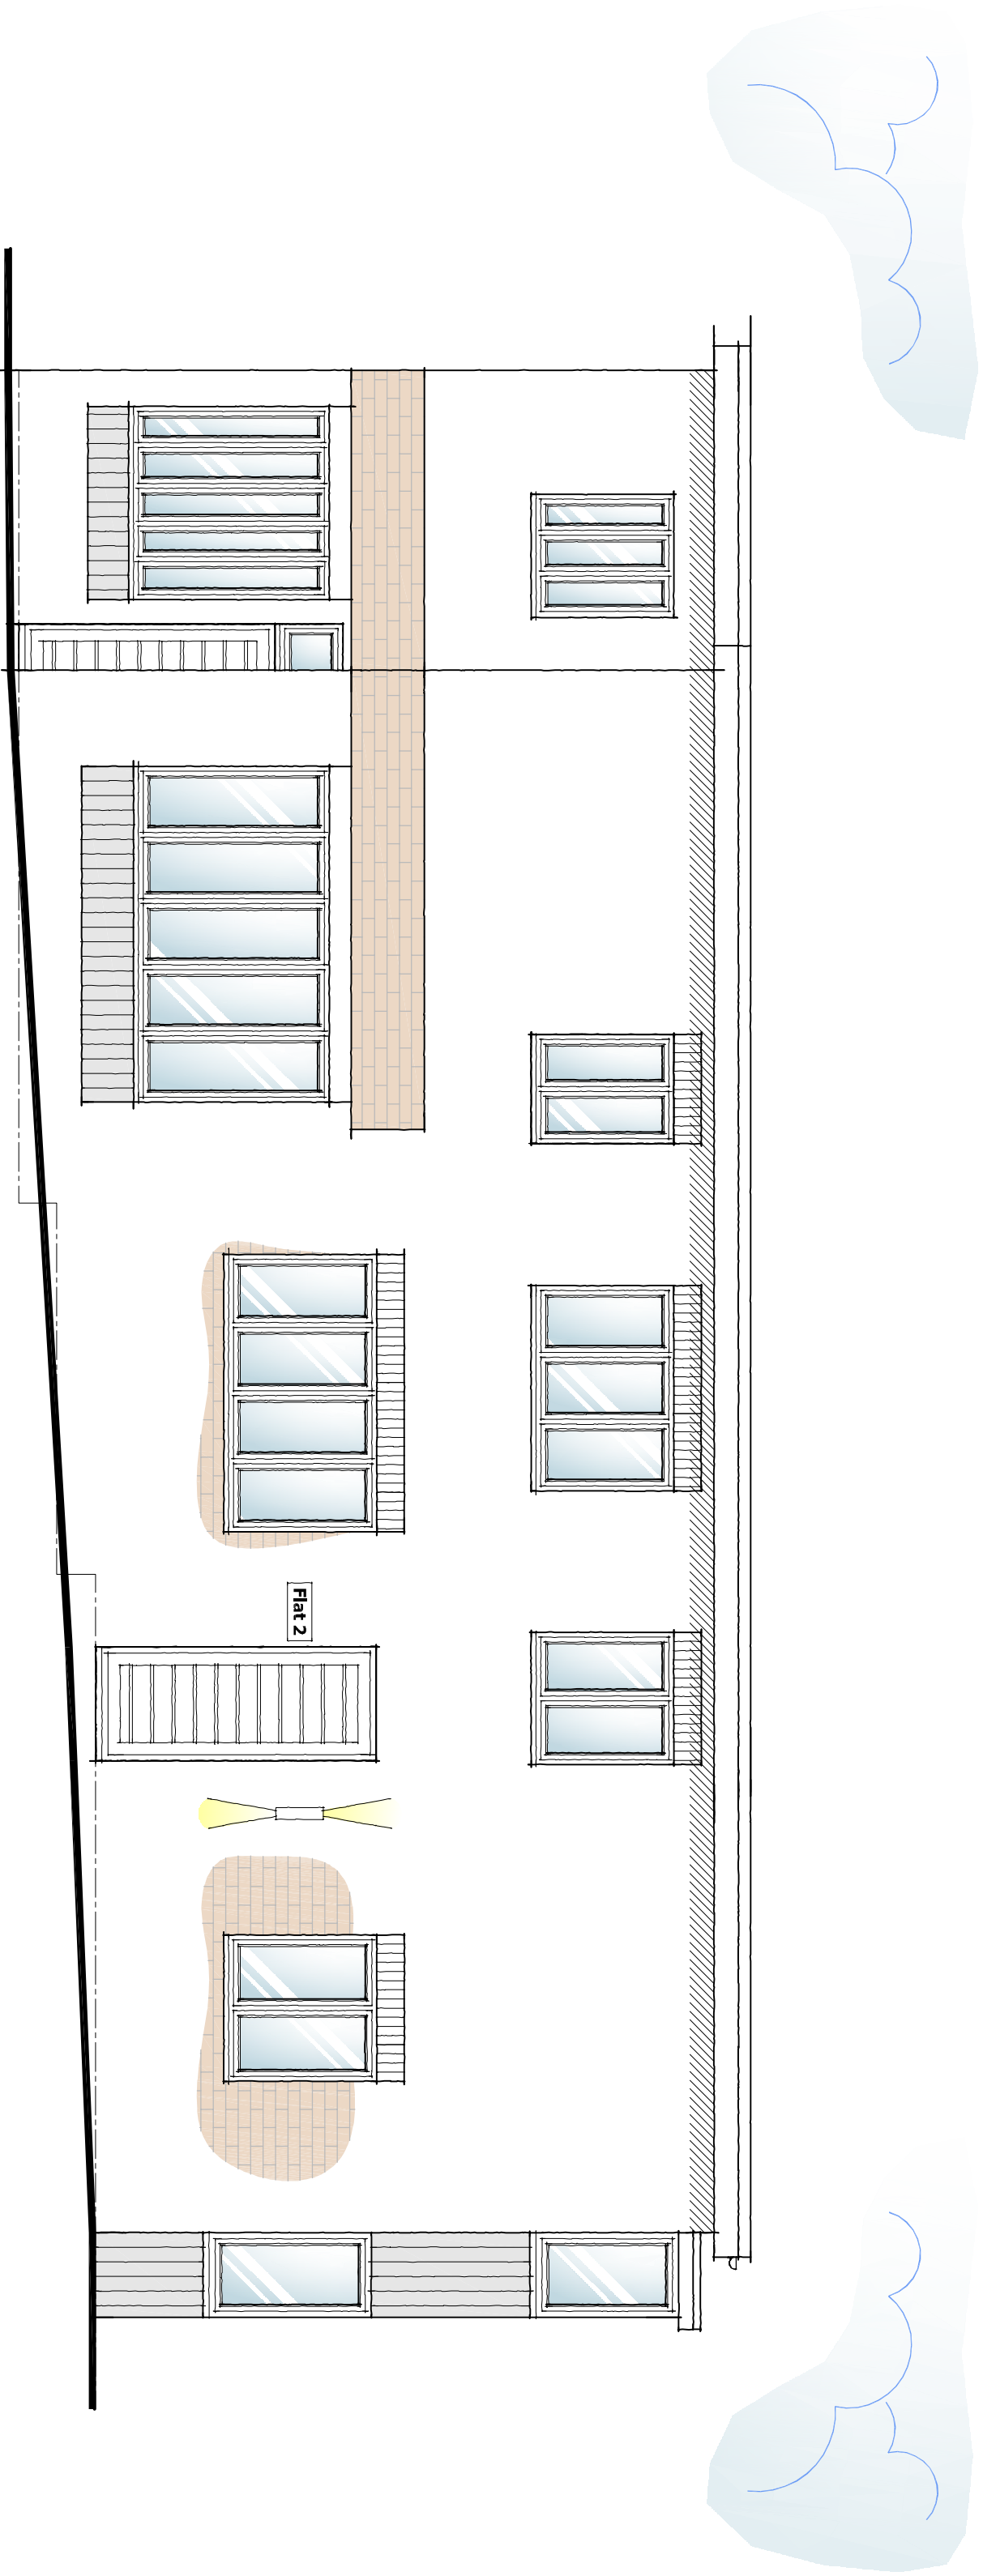

Proposed Side Elevation
Scale 1:50

CLASS MA PROPOSALS

PROPOSED CHANGE OF USE ~ 160 HIGH STREET ~ EARL SHILTON ~ LEICESTERSHIRE

Revisions :

Figured dimensions must be taken in preference to scaled dimensions and any discrepancies are to be referred to David Granger Architectural Design Limited. All dimensions are to be taken from the center of the wall unless otherwise stated. All dimensions on site before commencing any work or making any workshop drawings. All drawings are copyright of David Granger Architectural Design Limited. Ordnance Survey Data © Crown Copyright. All rights reserved. Licence No. AR10020447, Landmark Ref. 135815

DAVID GRANGER
ARCHITECTURAL DESIGN LIMITED

Project
Proposed Change of Use
160 High Street
Earl Shilton
Leicestershire

Drawings Title
Class MA Proposals
Sheet 2 of 3

Client
Zoyroy Developments Ltd.

Drawing No.
22.4252.05

Date
January 2023

Scale (A1 Size)
As Shown

Checked by
SM

The Old Cottage Hospital, Leicester Road,
Ashby-de-la-Zouch, Leicestershire, LE65 1DB

www.dgdesign.co.uk
Tel: 01533 569699
Company Reg No. 559912