




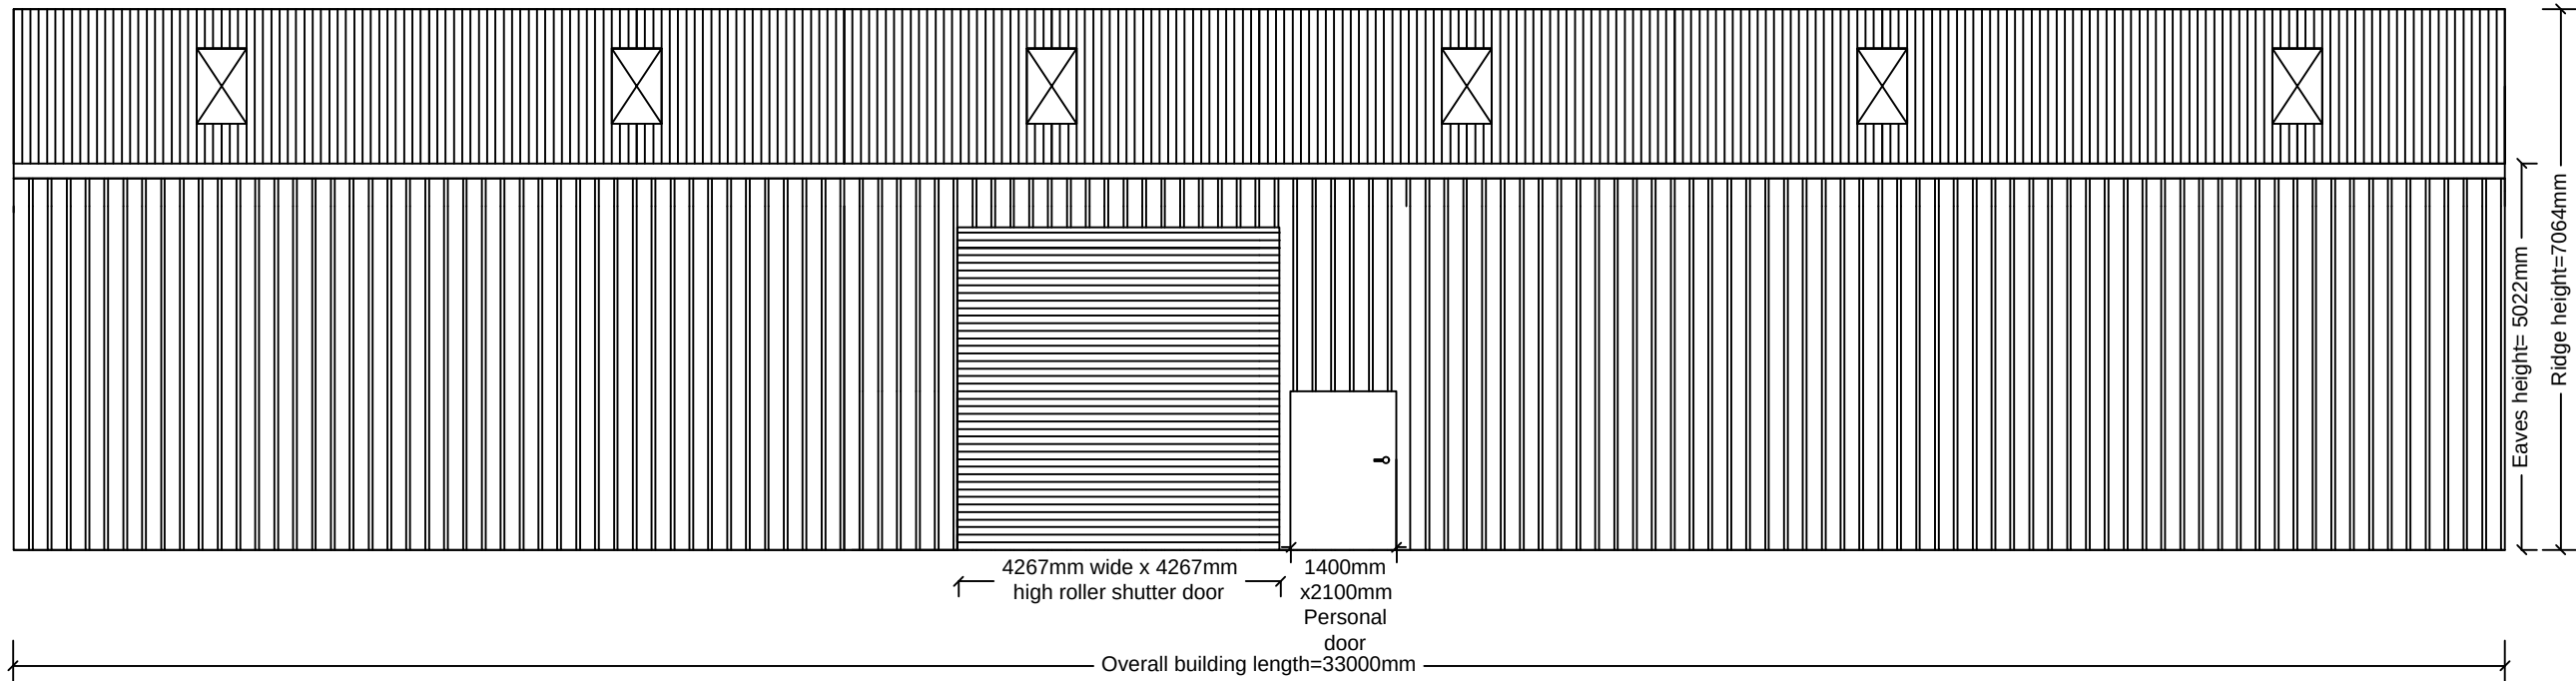


East elevation

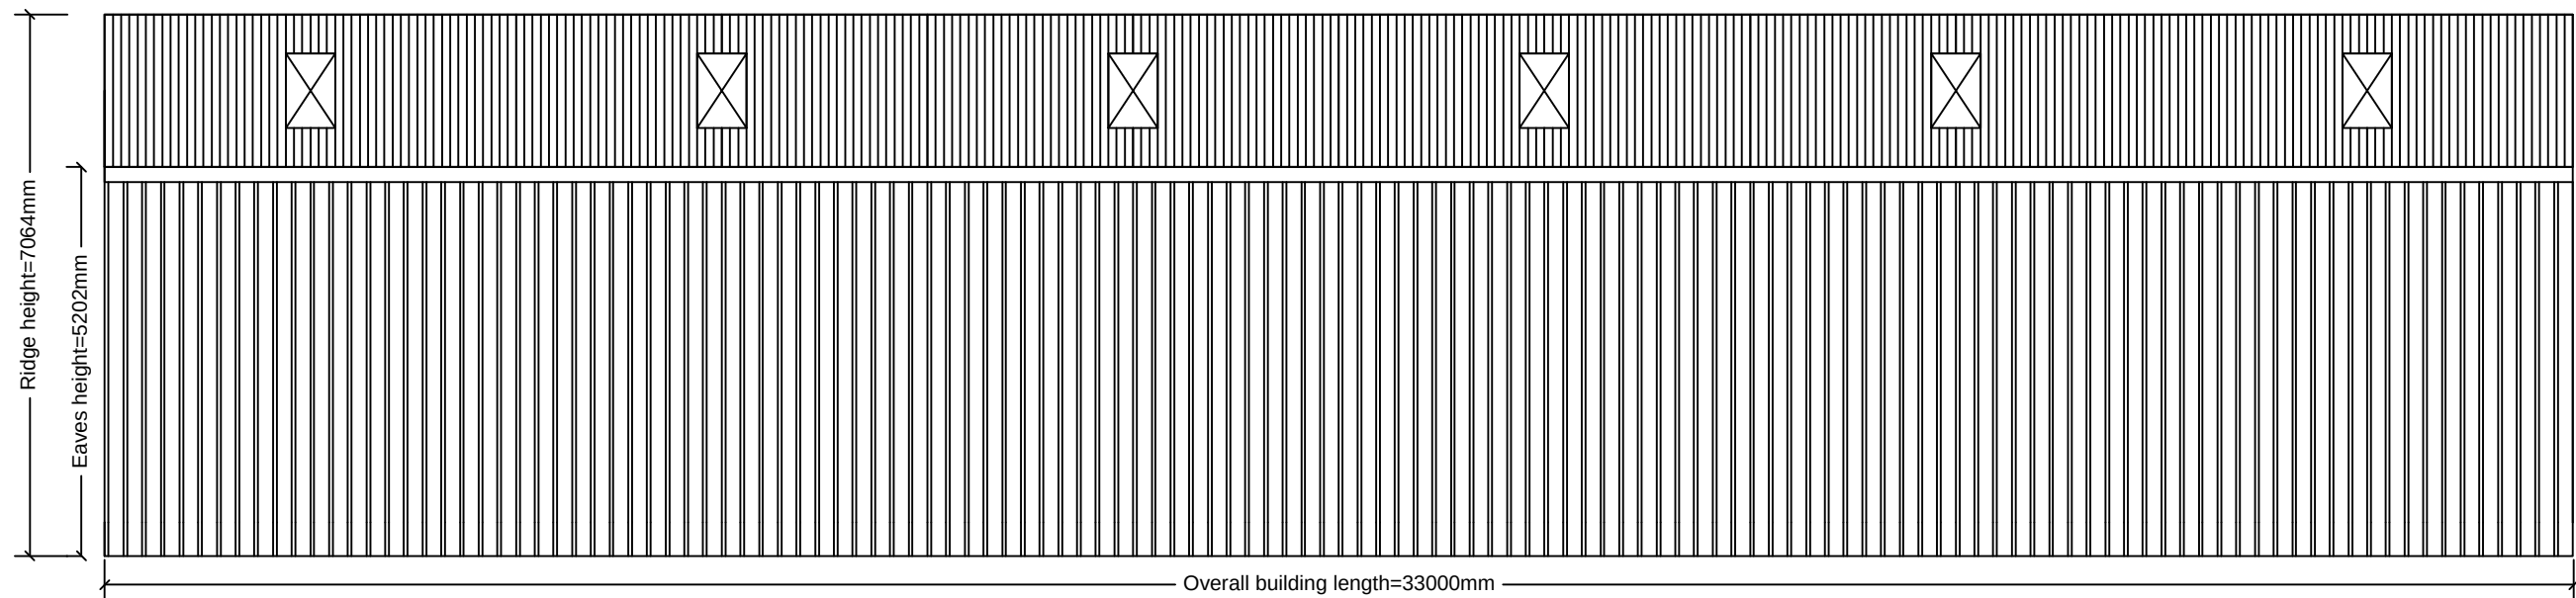

West elevation

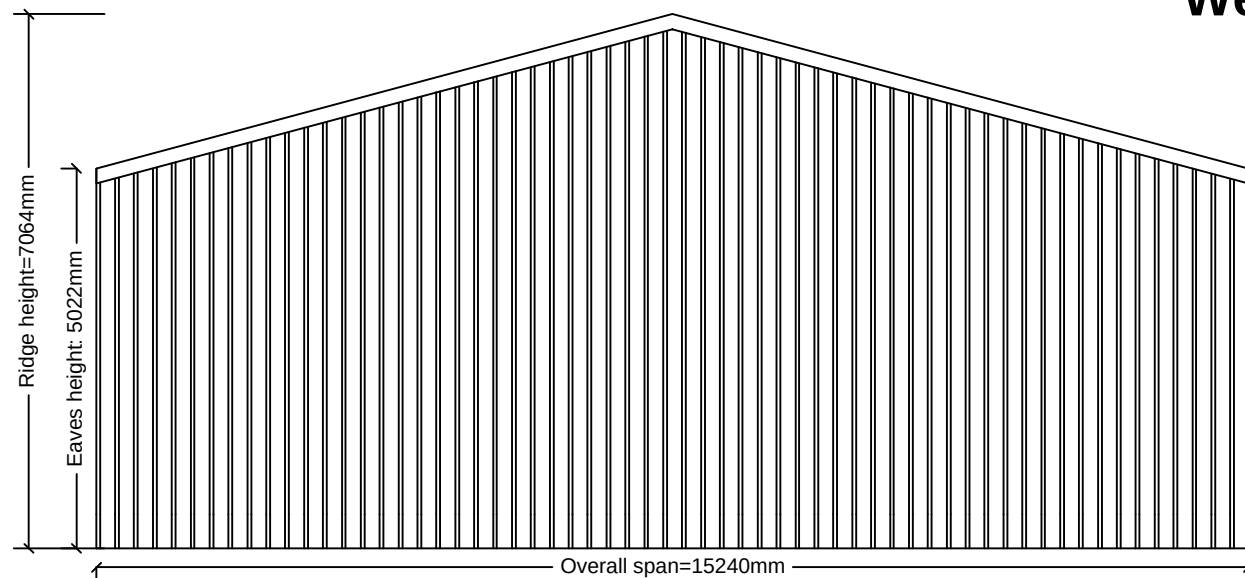

Typical gable elevation

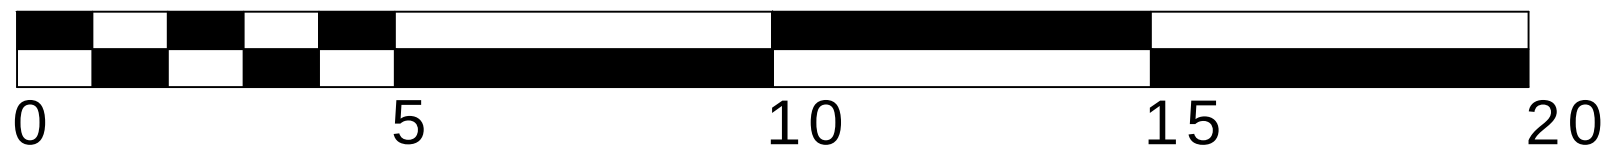

All side cladding and gable cladding to be out of box profile metal cladding in a standard colour.

Roof cladding to be out of big 6 fibre cement in natural grey.



ANTHONY CONSTRUCTION
(ERECTING & CLADDING
SPECIALISTS) LTD

Client: Mr Taylor

Drawn by: Will Anthony

Scale: 1:100