



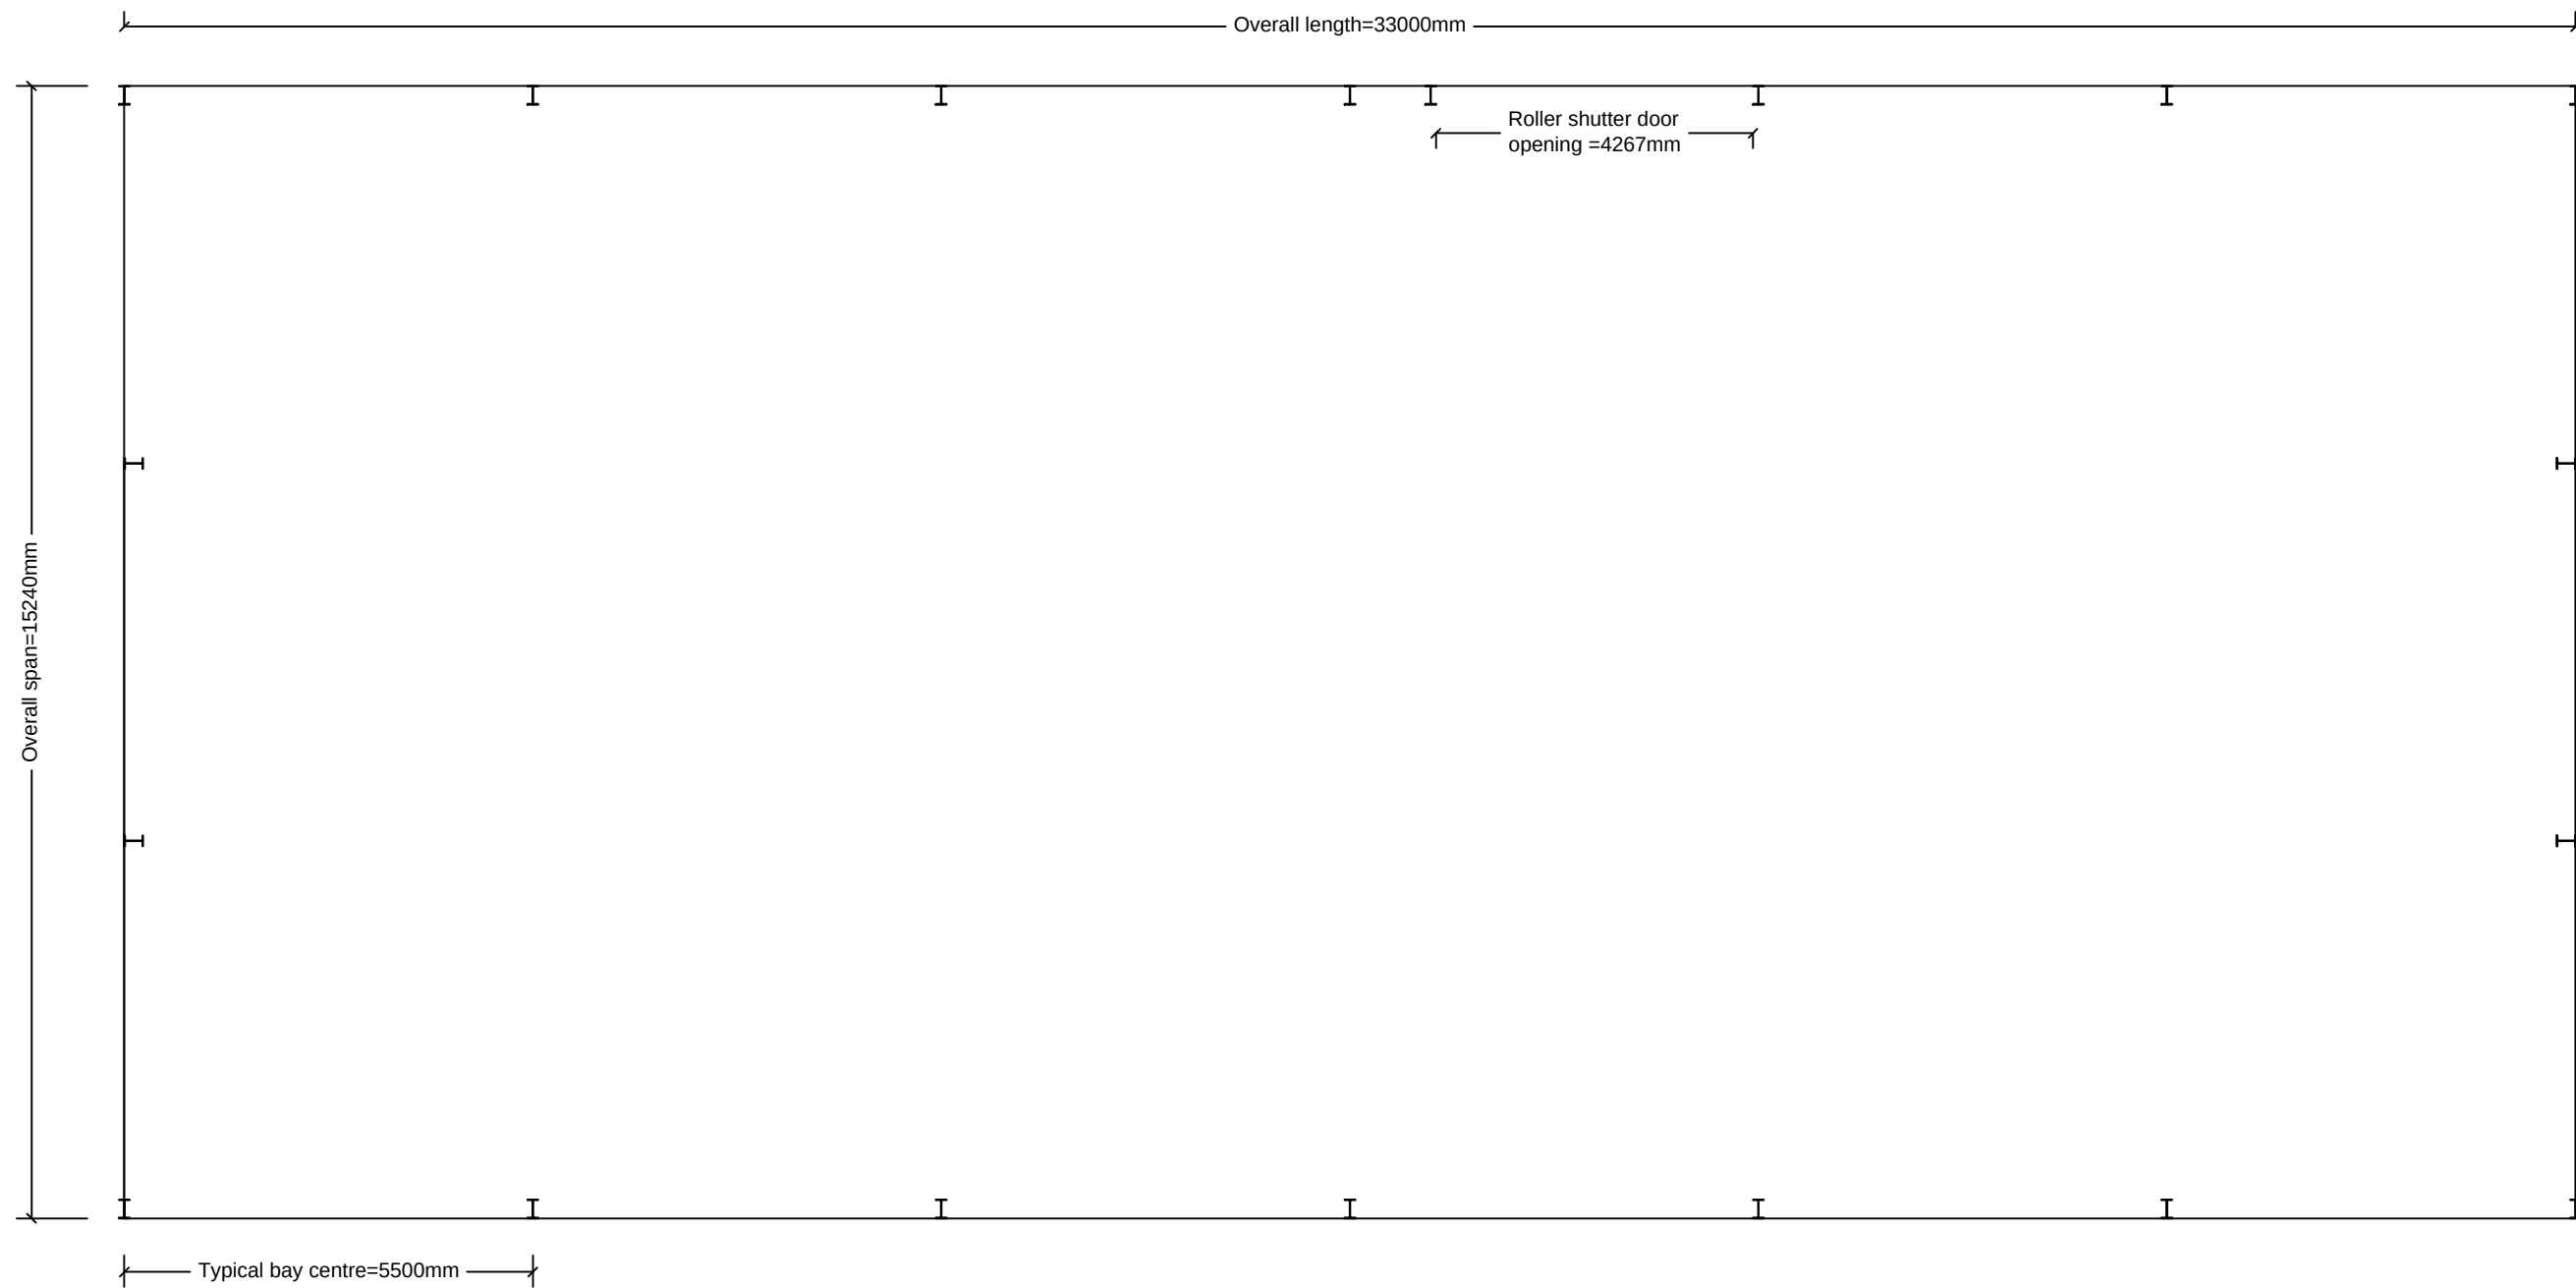

Floor plan

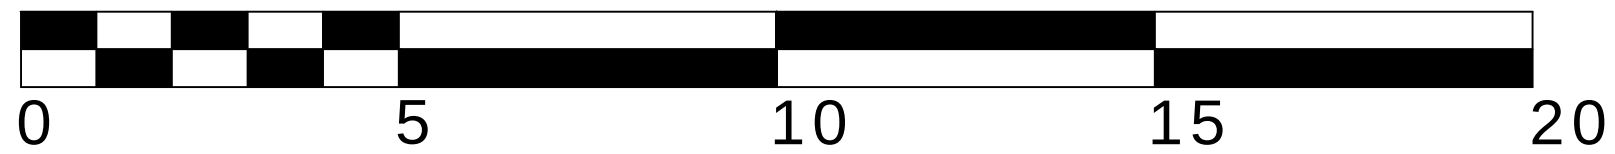

 ANTHONY CONSTRUCTION (ERECTING & CLADDING SPECIALISTS) LTD	
Client: Mr Taylor	
Drawn by: Will Anthony	
Scale: 1:100	