




Front Elevation

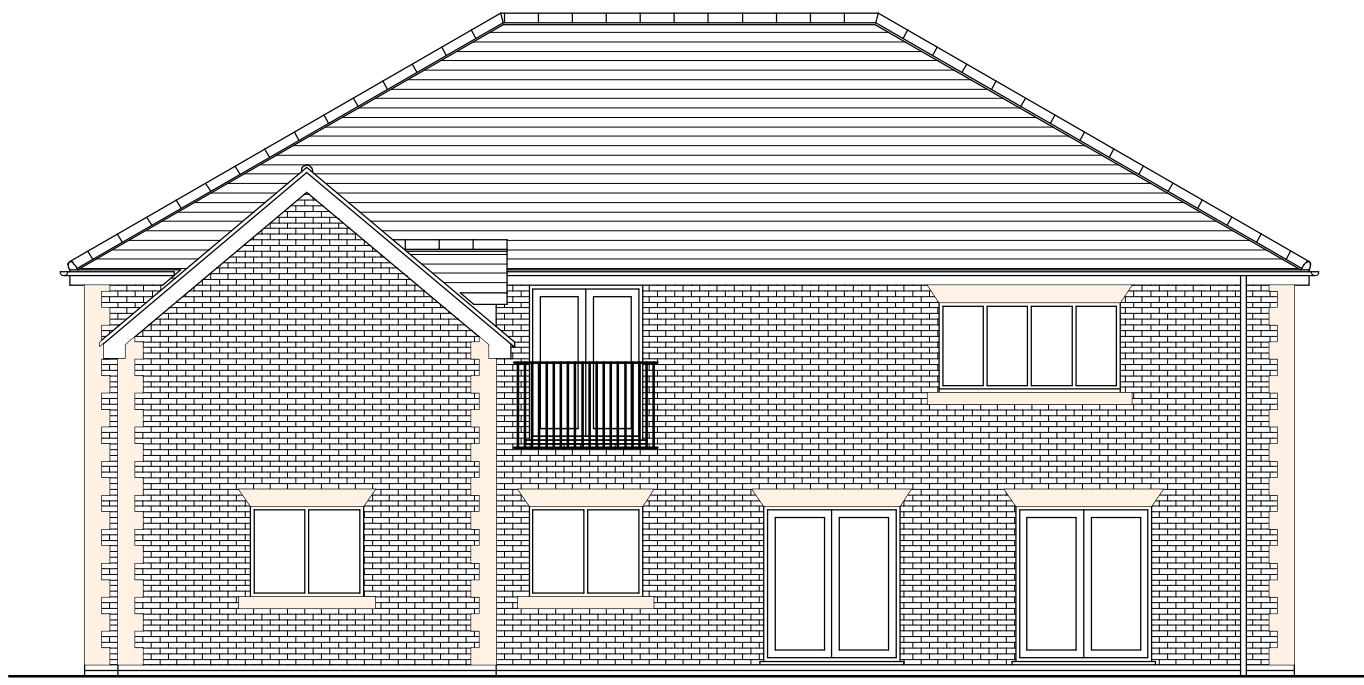


Rear Elevation




Side Elevation




Side Elevation

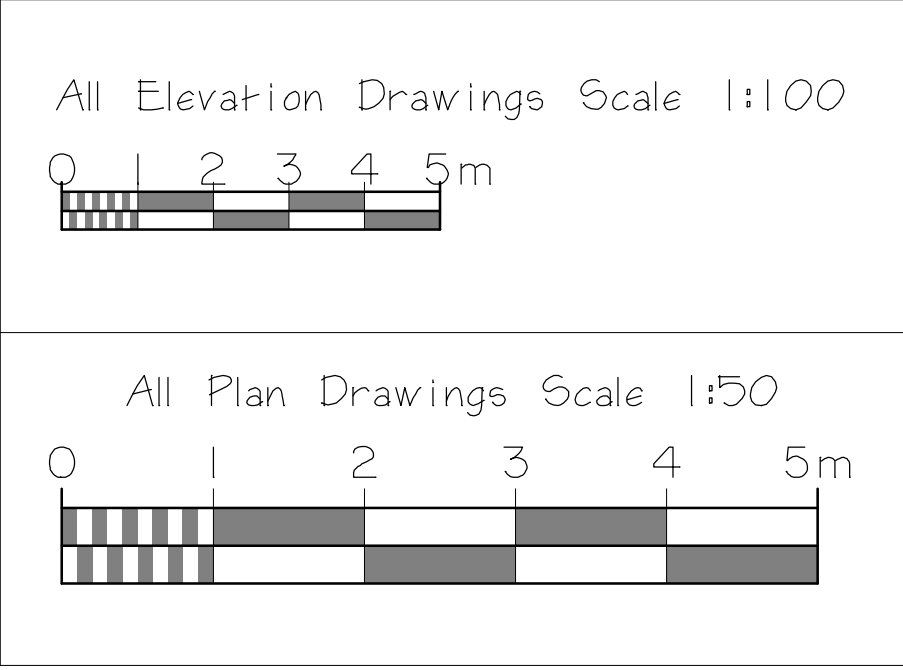


Scale Bars

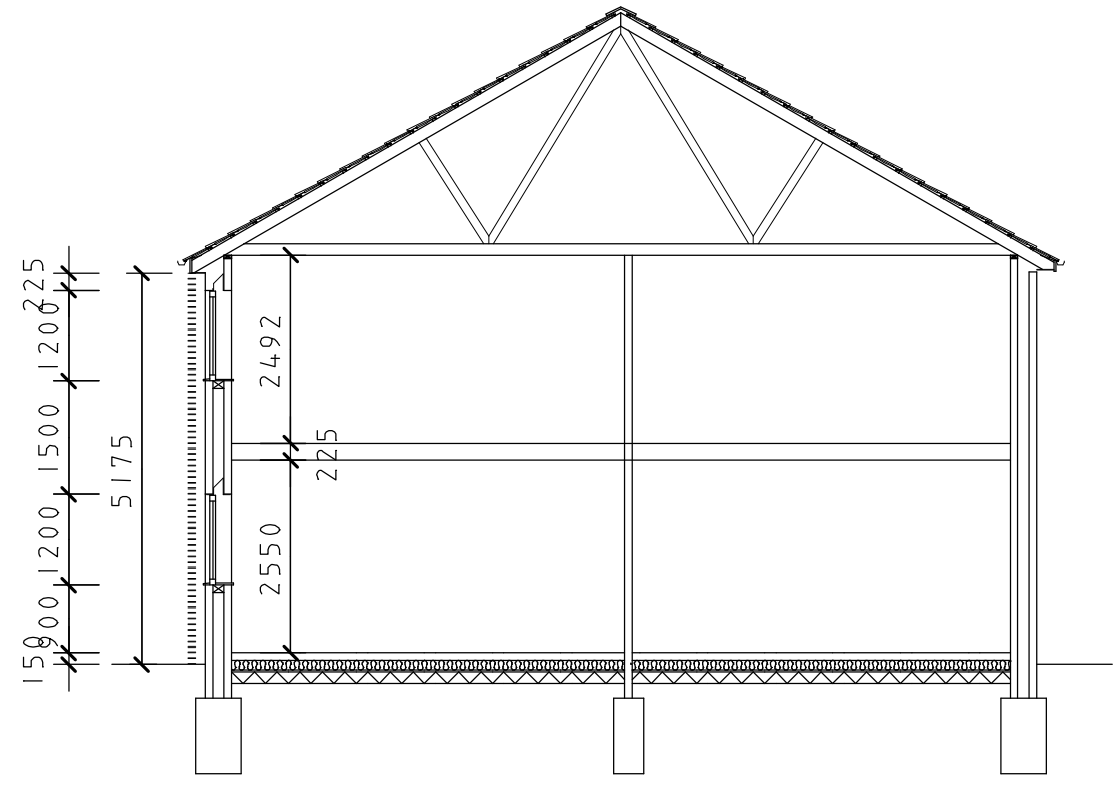


Section AA

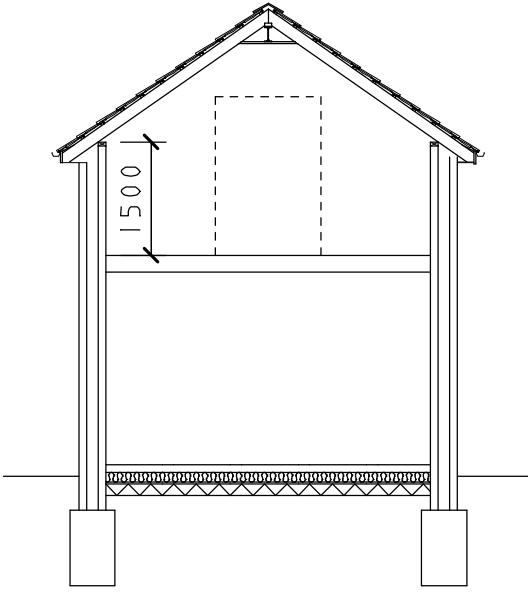

Section BB

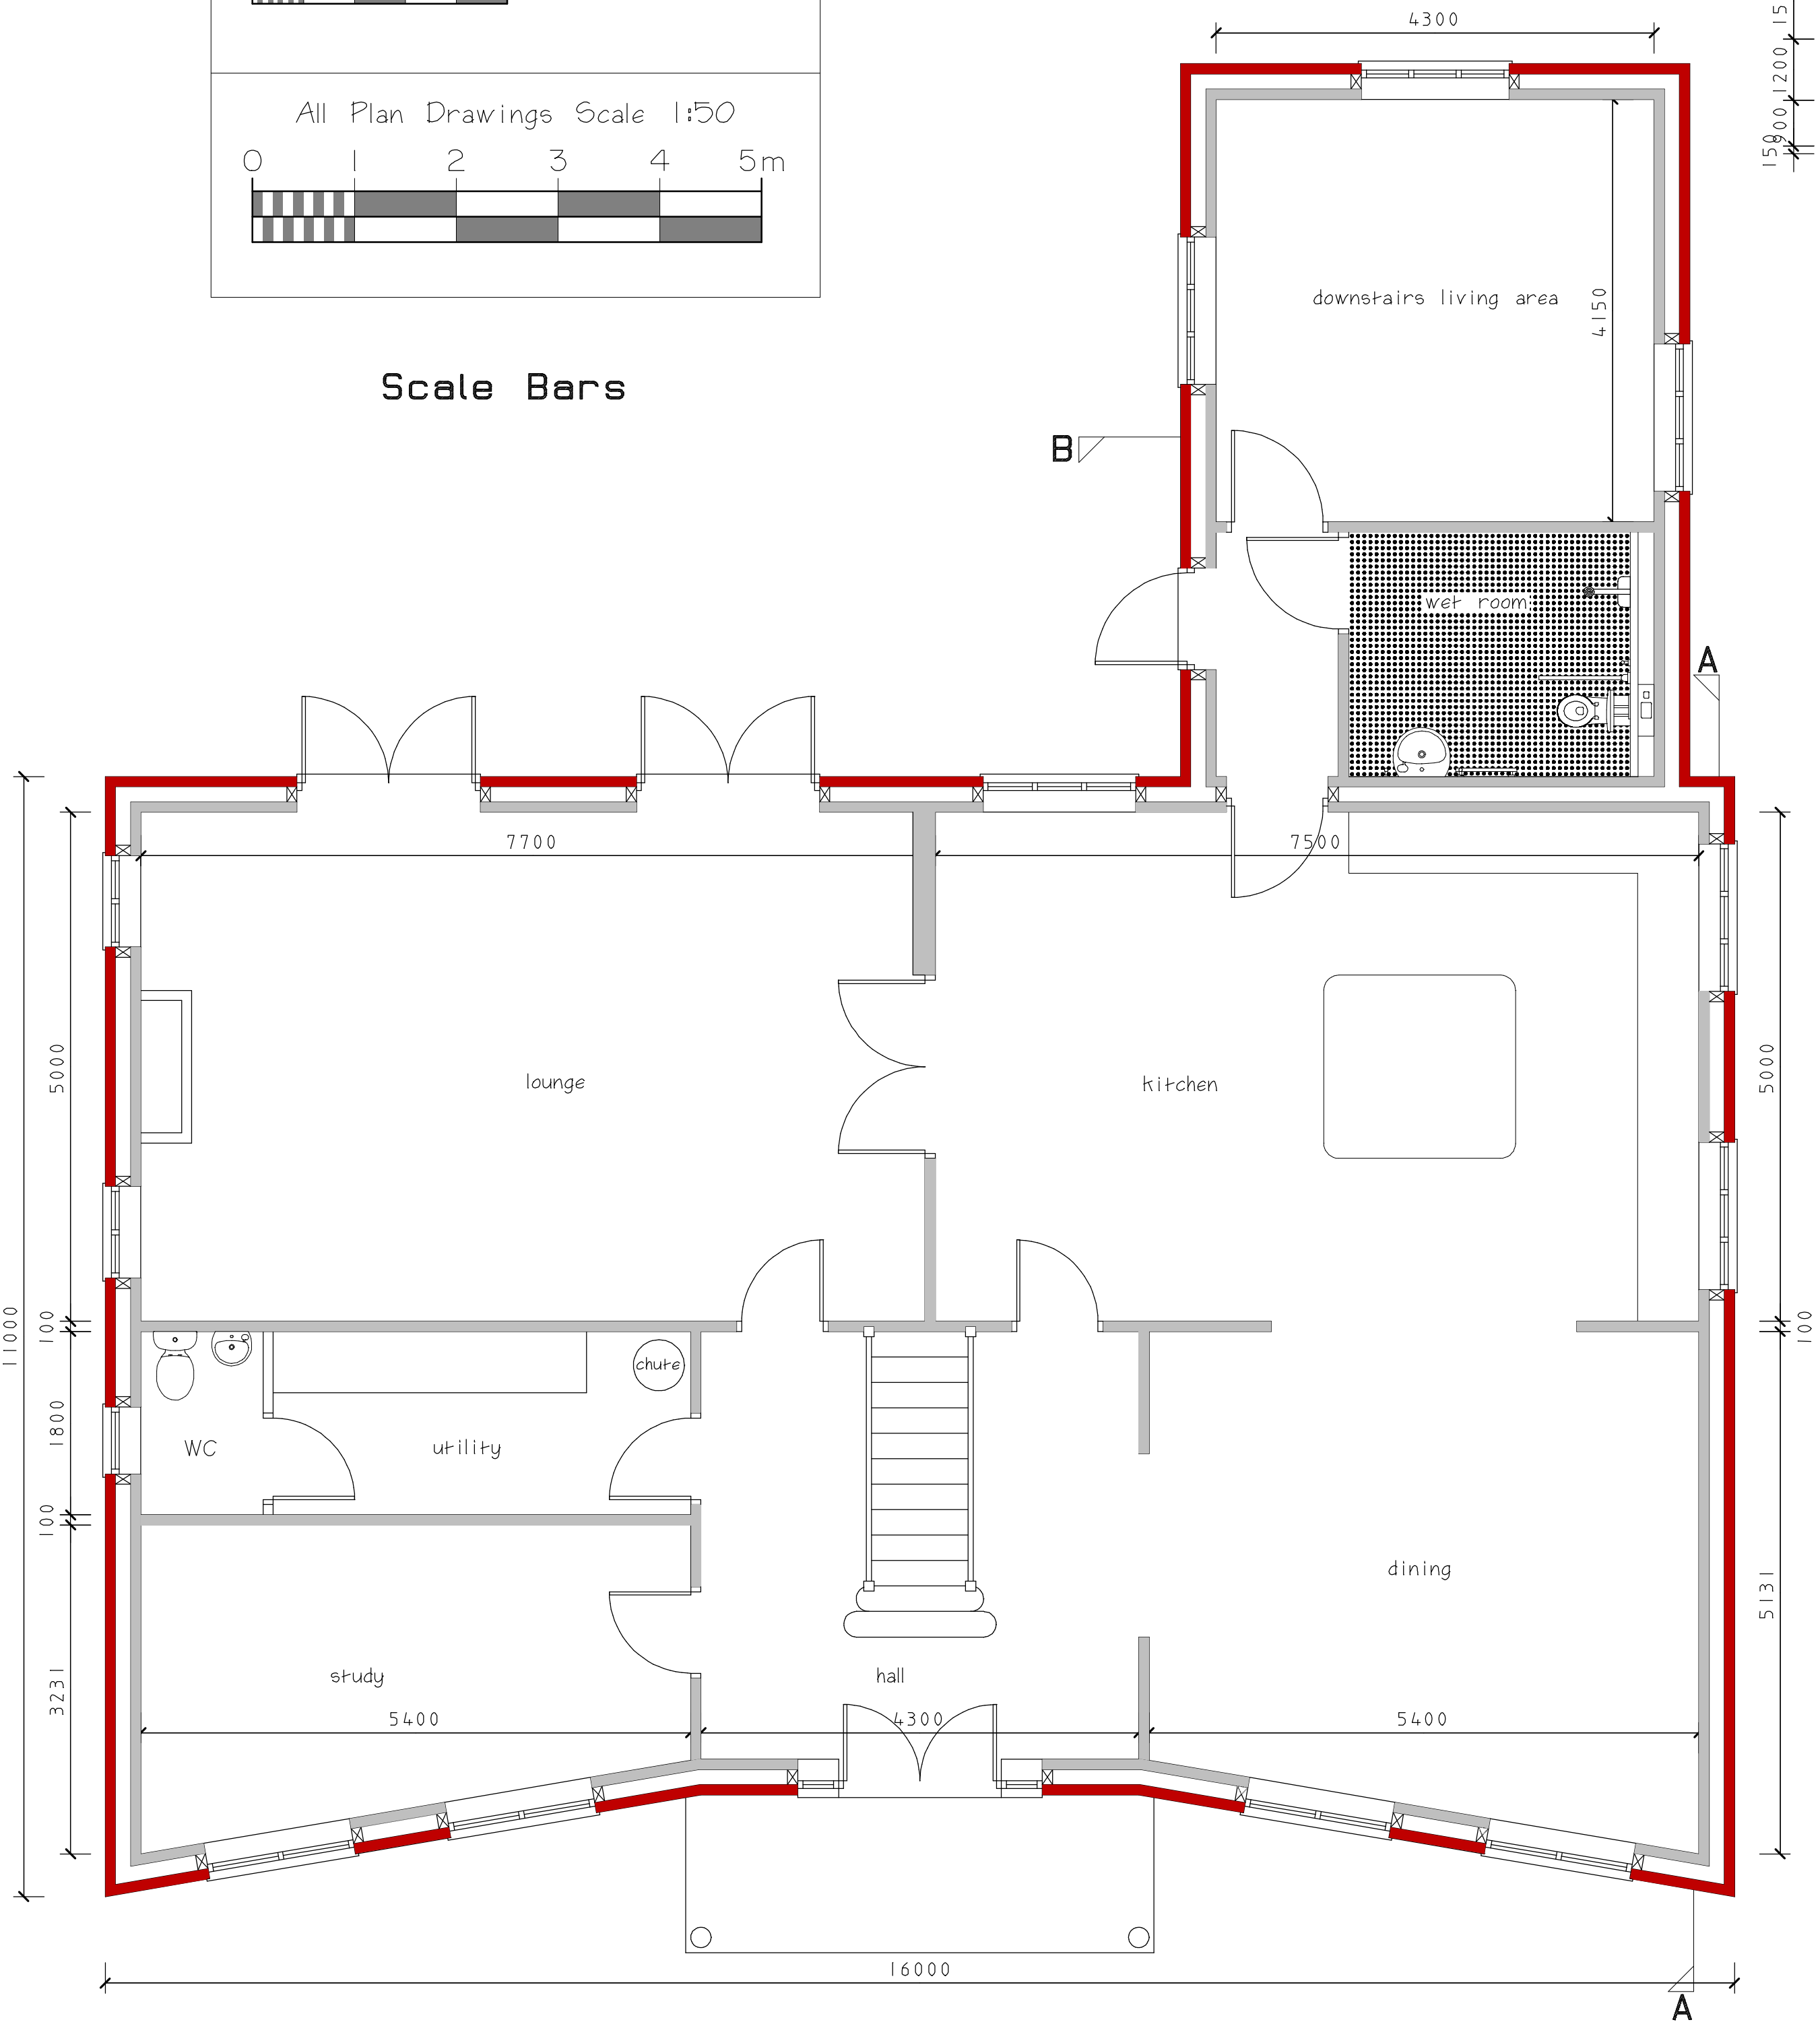

Ground Floor Plan

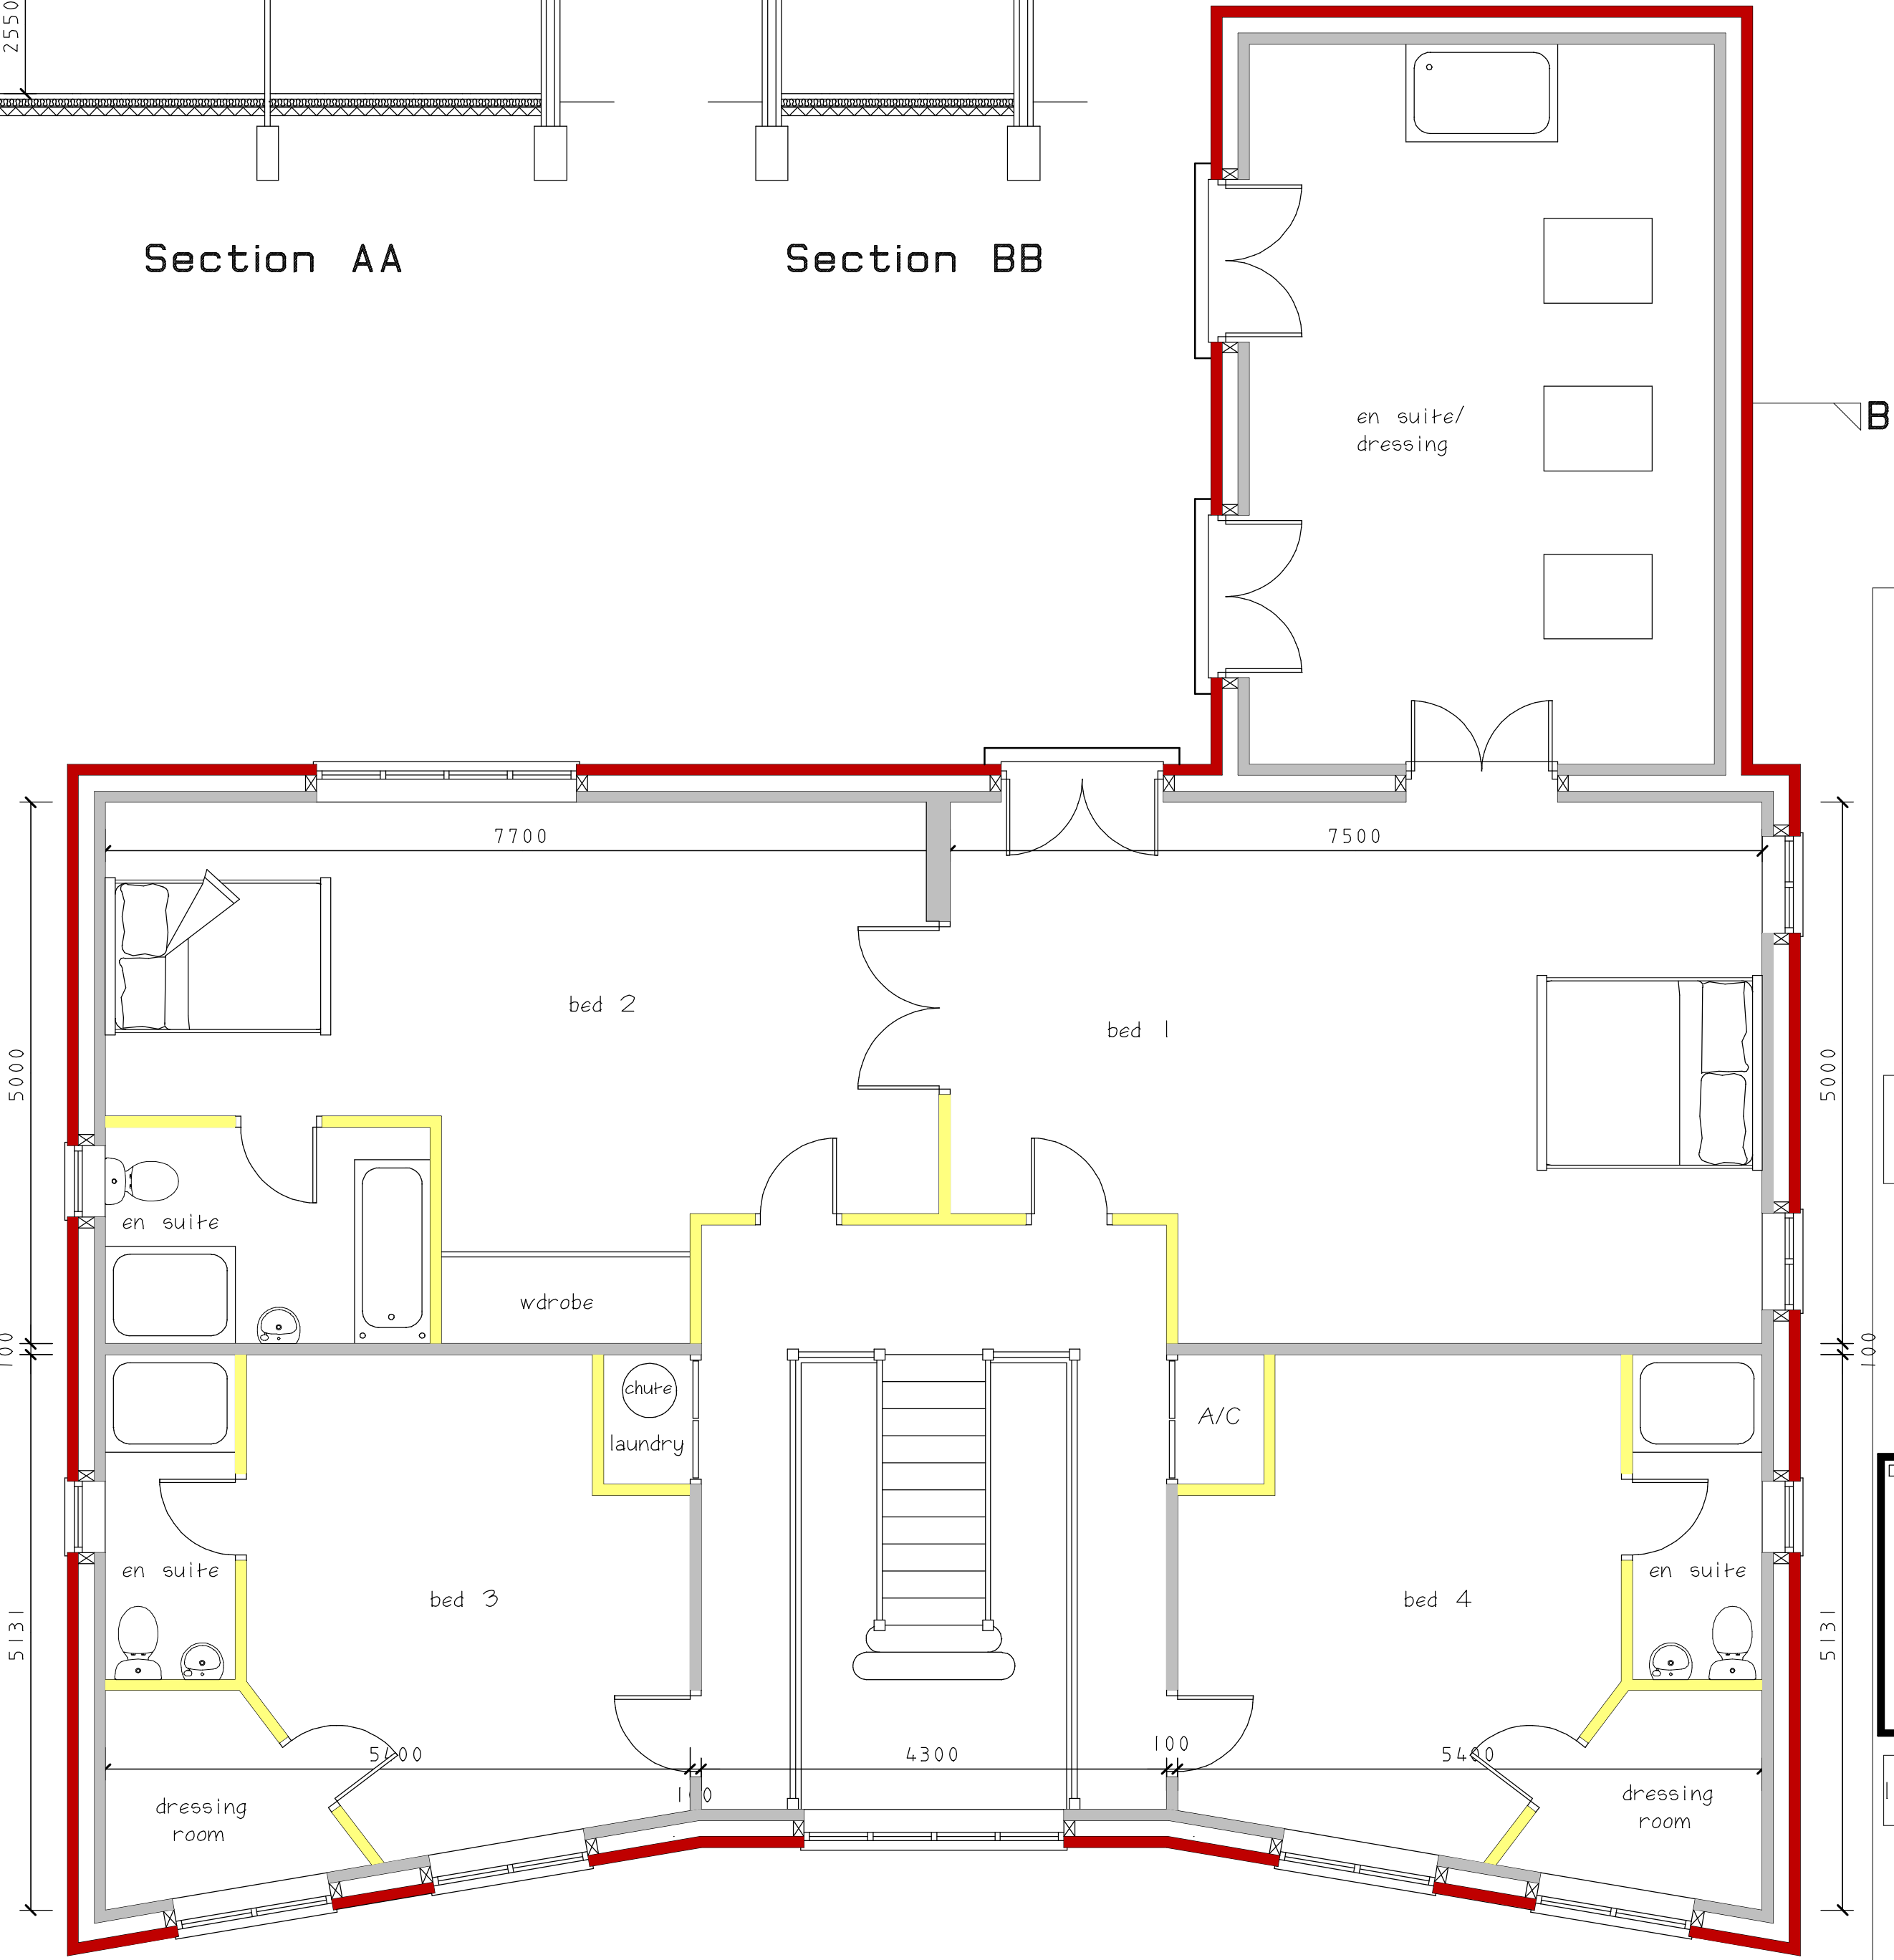

First Floor Plan

CLIENT
Arthur McDonagh

JOB TITLE
**Bradwardine
Desford Lane
Ratby
Leicester
LE9 2BQ**

DRAWING TITLE
**Demolish Existing
Bungalow And Stable
Block Replace With
New Detached House
And Stable Block
Proposed House**

SCALE	SHEET	DATE	DRAWN BY
1:50 & 1:100	A1	June 2023	A Moore

ANDREW MOORE
ARCHITECTURAL SERVICES
Tel; 07973397765
Email; andrewmoore@workmail.com

DRG NO	SHEET NO
1614	1