




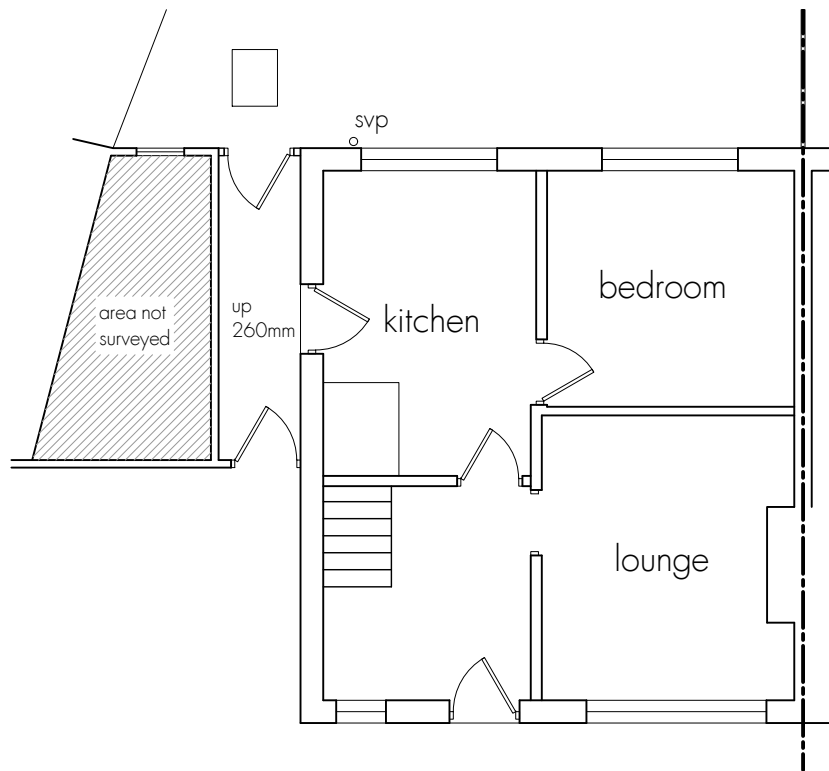

Ground Floor Plan

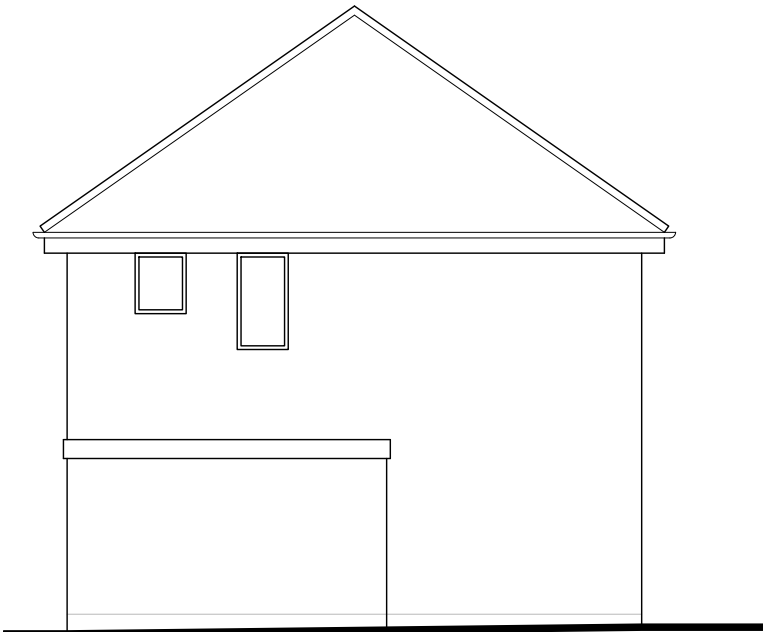

Side Elevation

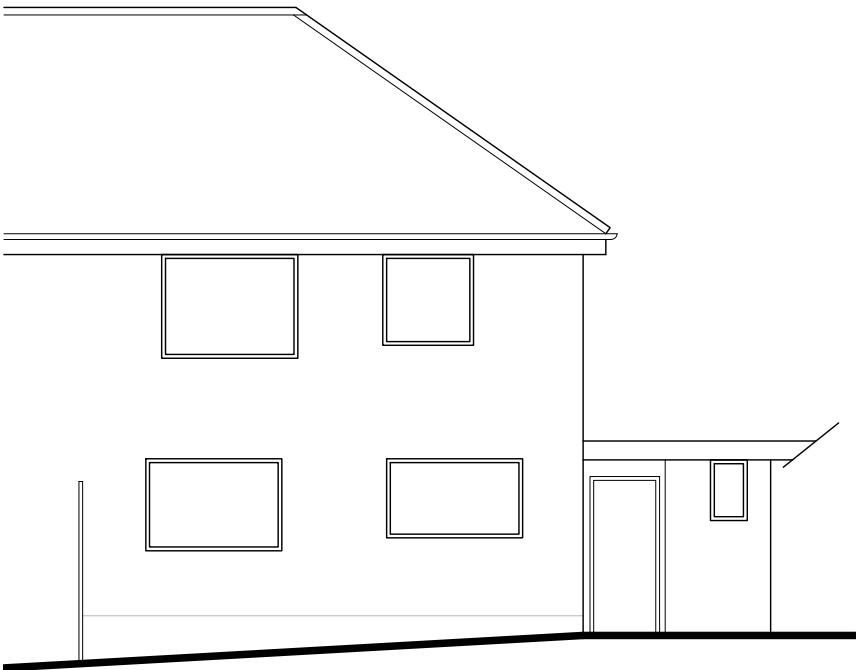

Rear Elevation



DISCLAIMER NOTES  
DRAWING SUBJECT TO FOLLOWING CONDITIONS:  
SITE LEVEL SURVEY  
CONFIRMATION OF LEGAL BOUNDARY & EASEMENTS  
GROUND INVESTIGATION BY OTHERS  
STATUTORY AUTHORITY SERVICES INVESTIGATION  
PLANNING AUTHORITY COMMENTS/APPROVAL  
HIGHWAY AUTHORITY COMMENTS/APPROVAL  
CONSERVATION OFFICER COMMENTS/APPROVAL  
BUILDING CONTROL OFFICER COMMENTS/APPROVAL  
FLOOD RISK ASSESSMENT  
PARTY WALL ACT 1996



0116 286 6370  
enquiries@rmjames.co.uk  
www.rmjames.co.uk



|                                                              |                           |                 |
|--------------------------------------------------------------|---------------------------|-----------------|
| CLIENT<br>Lightbulb Charnwood                                |                           |                 |
| SERVICE USER<br>.....                                        |                           |                 |
| OCCUPATIONAL THERAPIST<br>.....                              |                           |                 |
| DATE<br>.....                                                |                           |                 |
| PROJECT<br>35 Moore Road, Barwell<br>Single Storey Extension |                           |                 |
| DRAWING<br>Existing Plan and Elevations                      |                           |                 |
| SCALE 1:100                                                  | @ A3                      | DATE April 2023 |
| STATUS PLANNING                                              |                           |                 |
| PROJECT No<br>19/313                                         | DRAWING No<br>19/313 MR01 | REVISION<br>B   |