




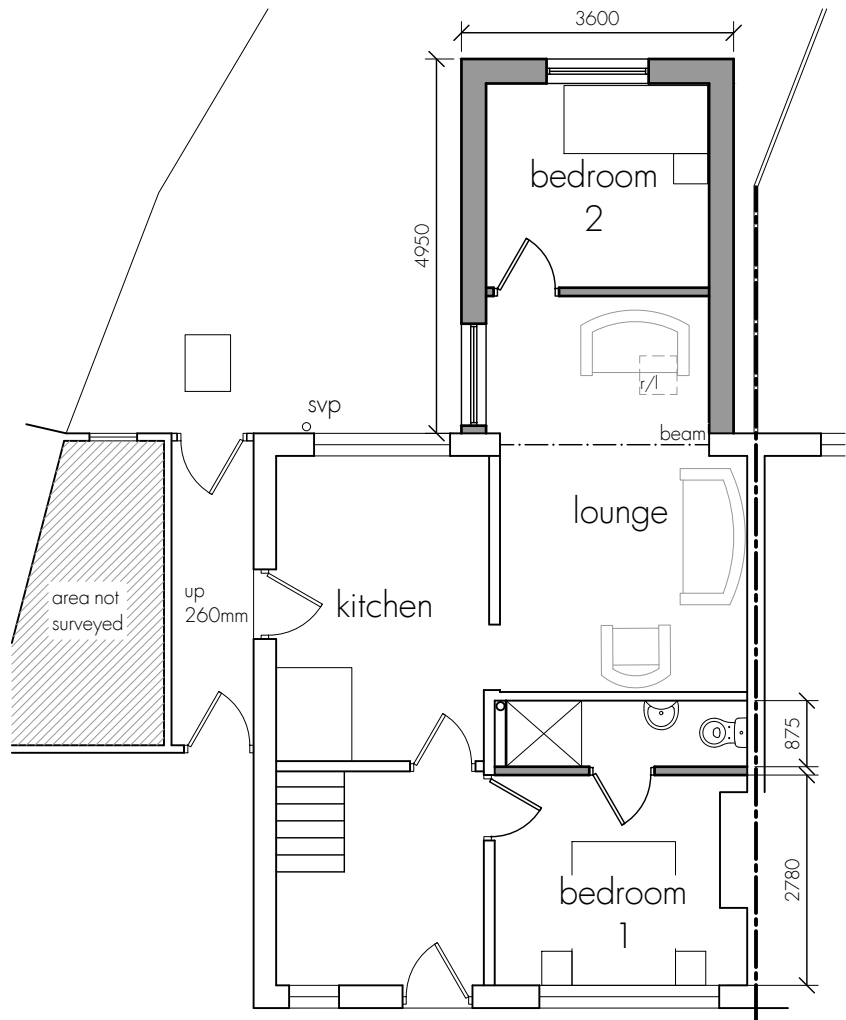

Proposed Ground Floor Plan

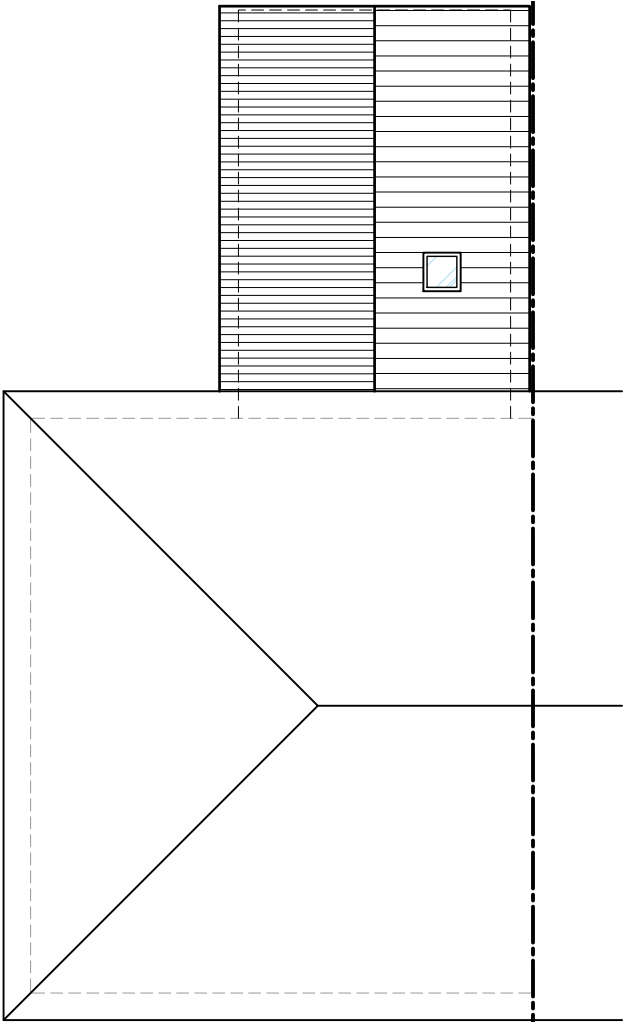


Proposed Roof Plan

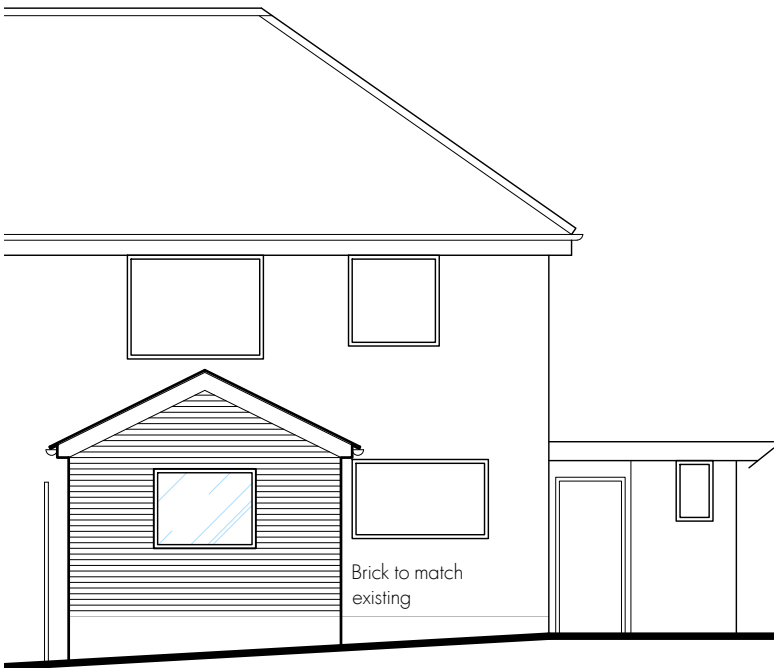

Proposed Rear Elevation



Proposed West Elevation

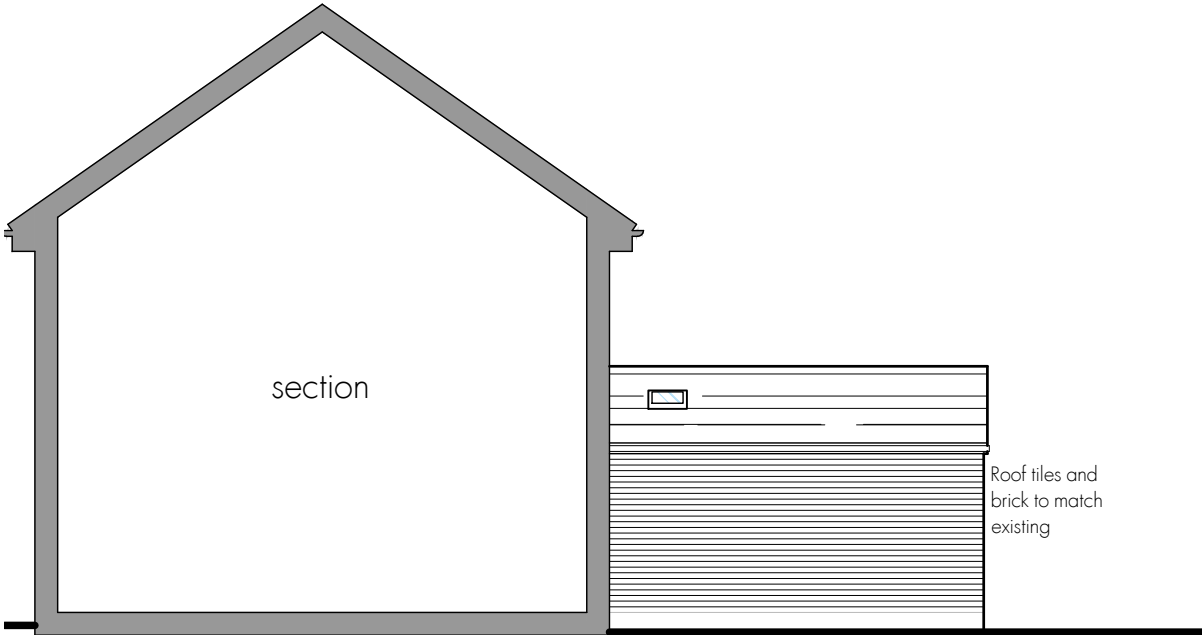

Proposed East Elevation



DISCLAIMER NOTES
DRAWING SUBJECT TO FOLLOWING CONDITIONS:
SITE LEVEL SURVEY
CONFIRMATION OF LEGAL BOUNDARY & EASEMENTS
GROUND INVESTIGATION BY OTHERS
STATUTORY AUTHORITY SERVICES INVESTIGATION
PLANNING AUTHORITY COMMENTS/APPROVAL
HIGHWAY AUTHORITY COMMENTS/APPROVAL
CONSERVATION OFFICER COMMENTS/APPROVAL
BUILDING CONTROL OFFICER COMMENTS/APPROVAL
FLOOD RISK ASSESSMENT
PARTY WALL ACT 1996

 **RM James**
Architectural Design and Technology

0116 286 6370
enquiries@rmjames.co.uk
www.rmjames.co.uk



CLIENT Lightbulb Charnwood		
SERVICE USER		
OCCUPATIONAL THERAPIST		
DATE		
PROJECT 35 Moore Road, Barwell Single Storey Extension		
DRAWING Proposed Ground Floor Plan, Roof Plan and Elevations		
SCALE 1:100 @ A3		DATE April 2023
STATUS PLANNING		
PROJECT No 19/313	DRAWING No 19/313 MR02	REVISION A