




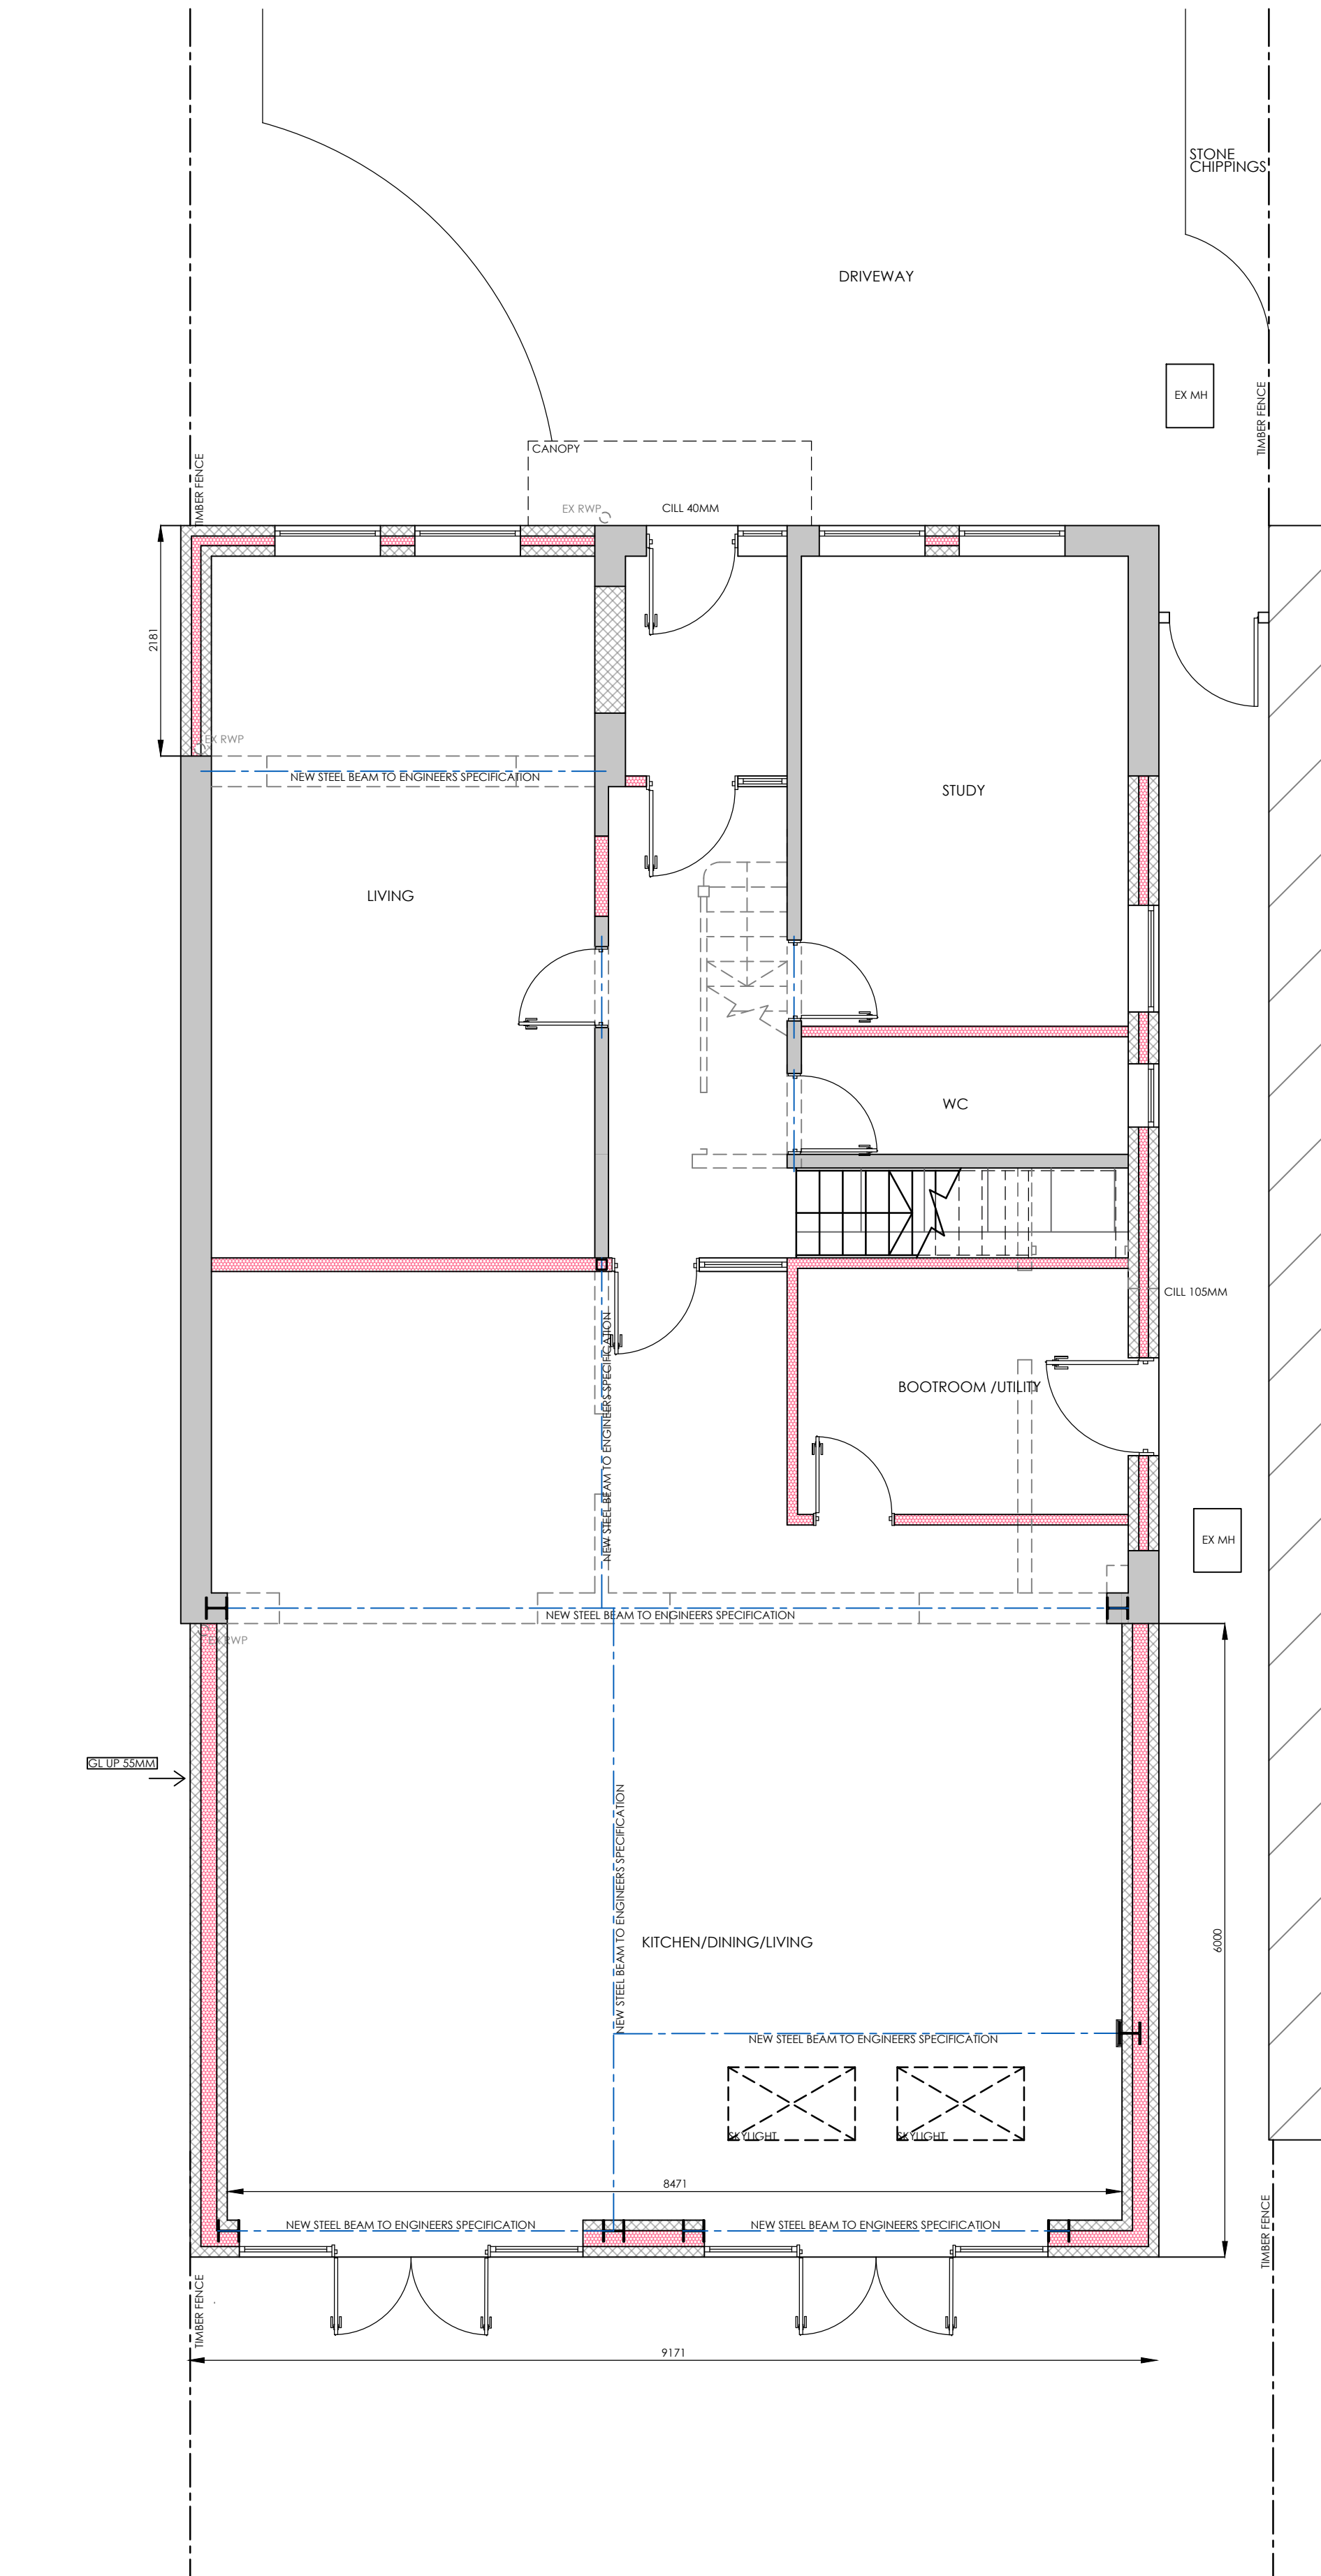


PROPOSED GROUND FLOOR PLAN 1:50

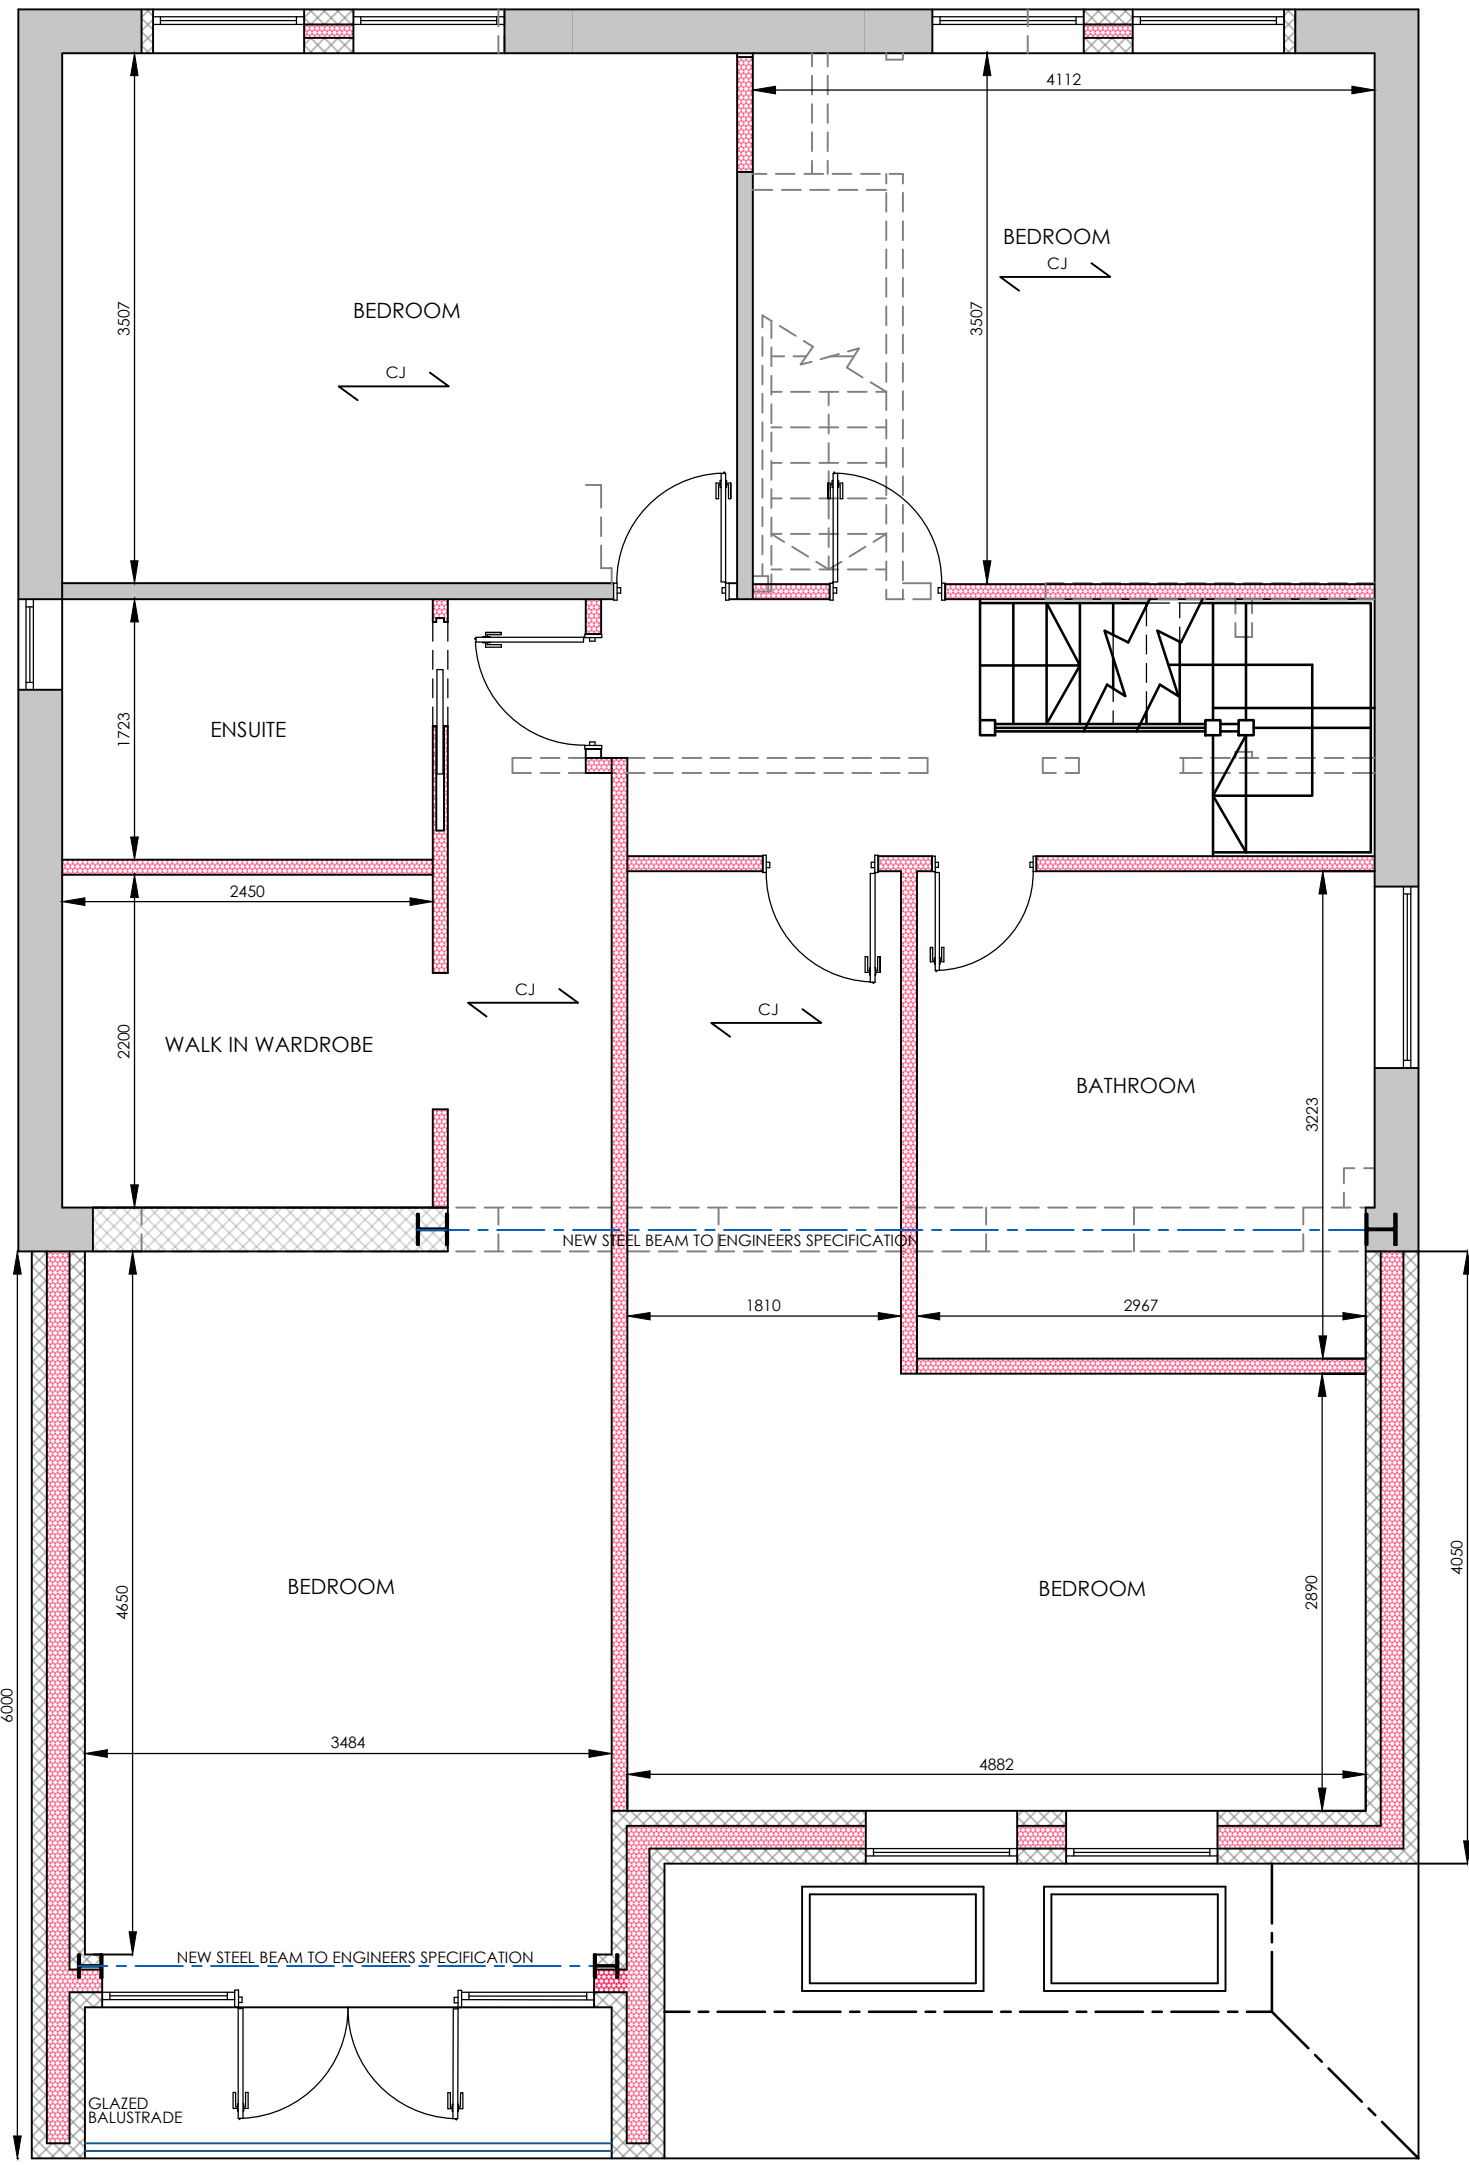

PROPOSED FIRST FLOOR PLAN 1:50

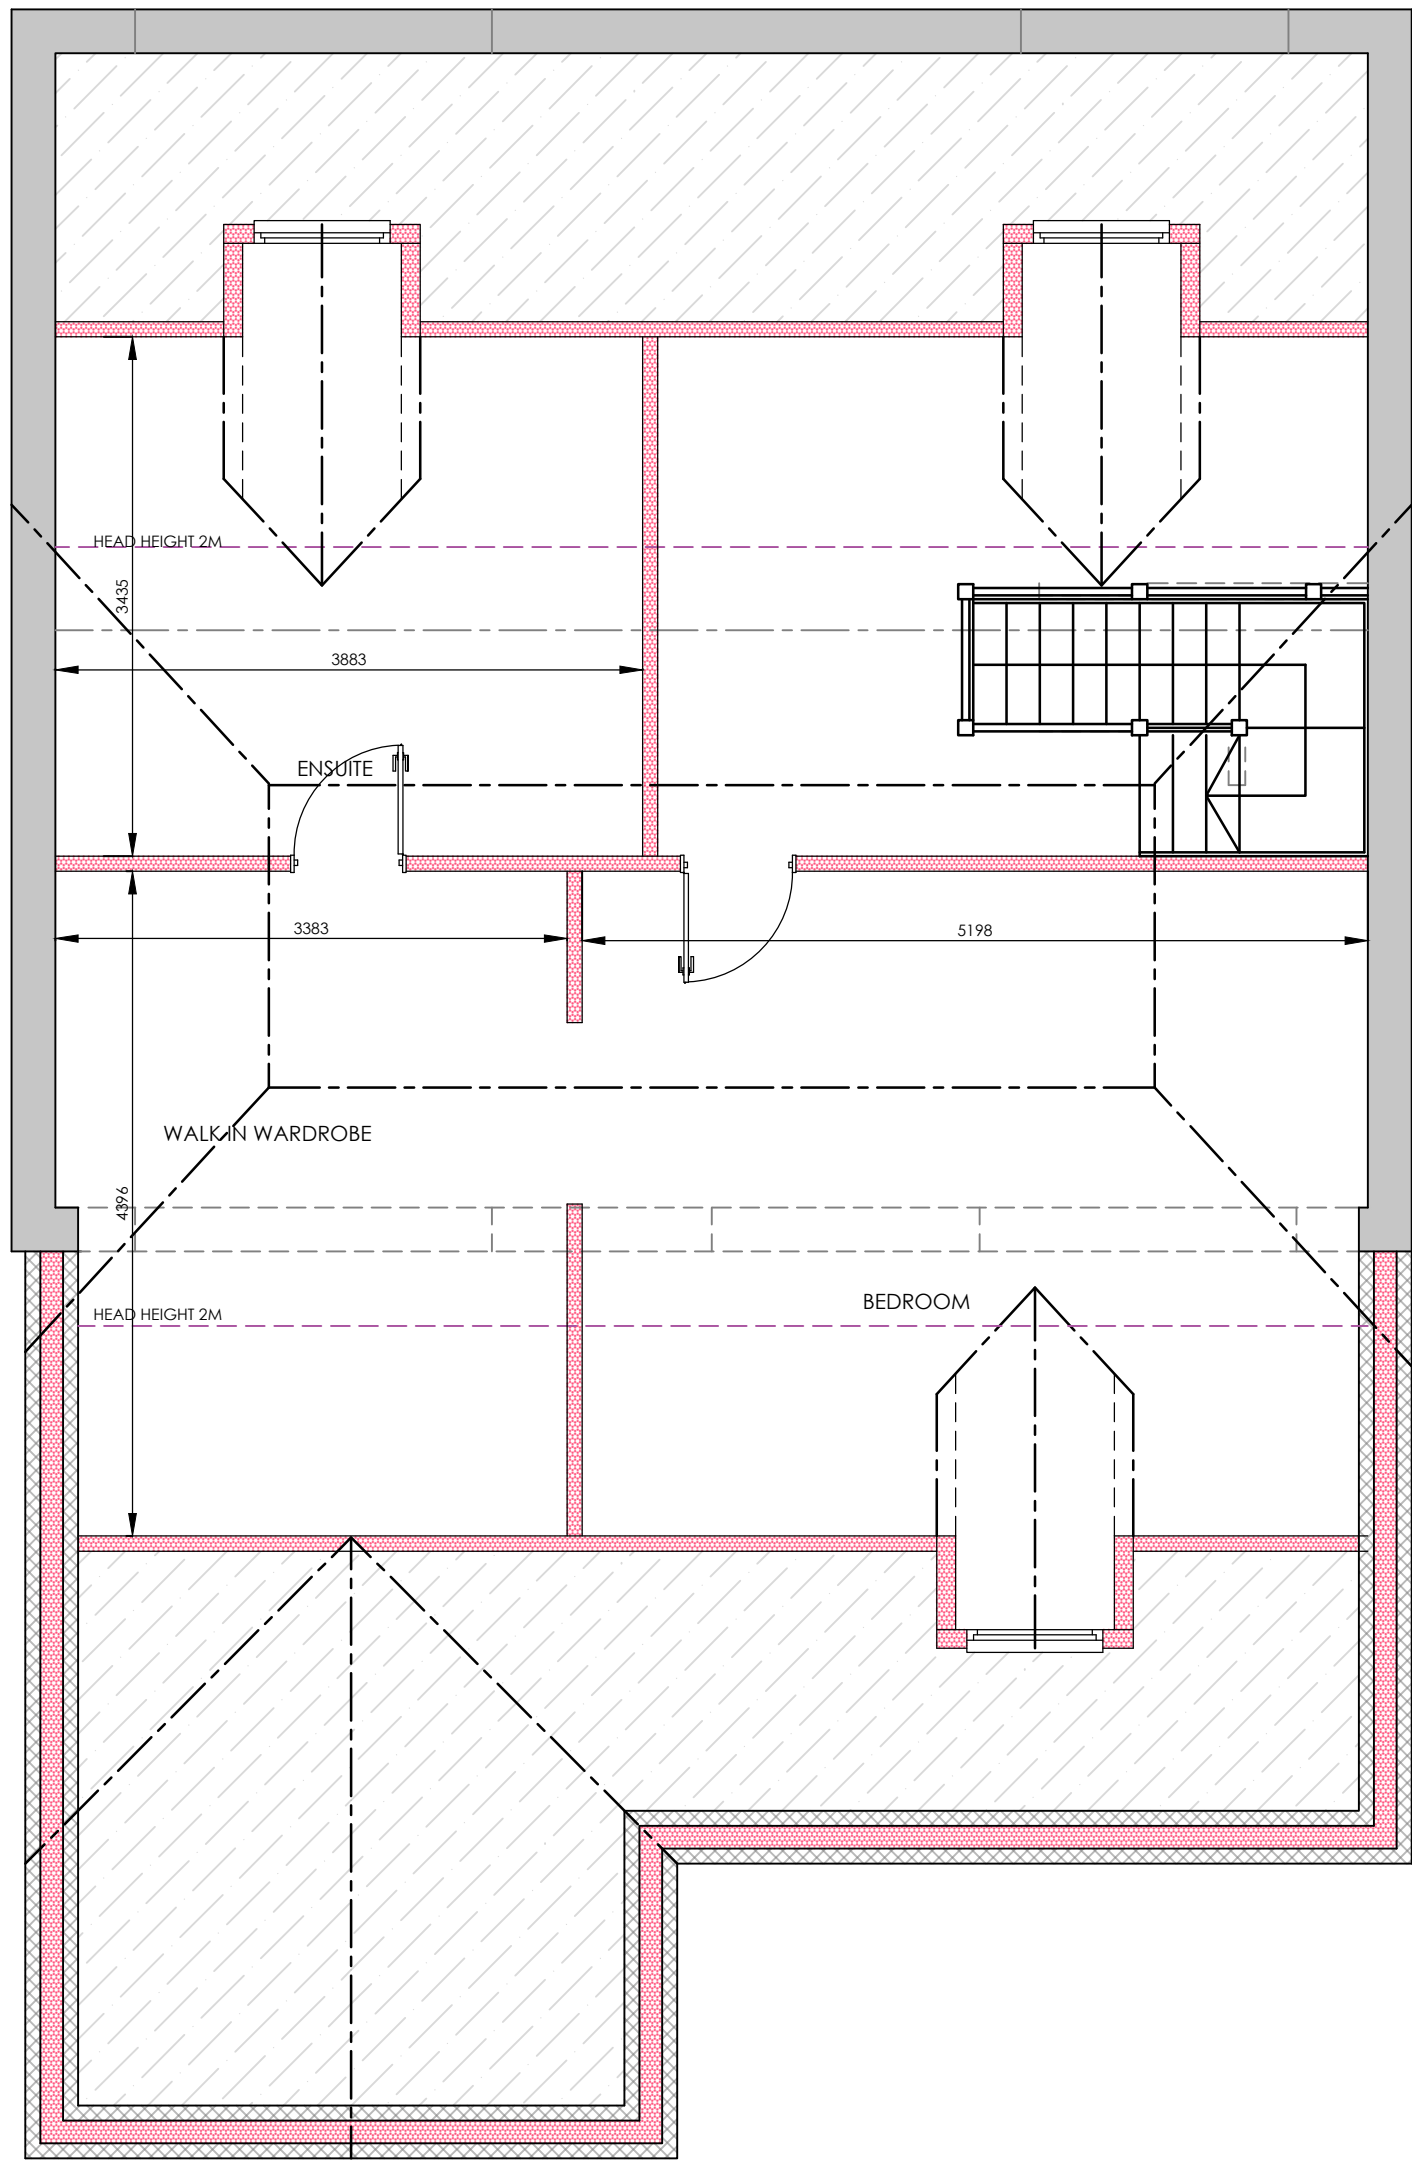

PROPOSED LOFT FLOOR PLAN 1:50

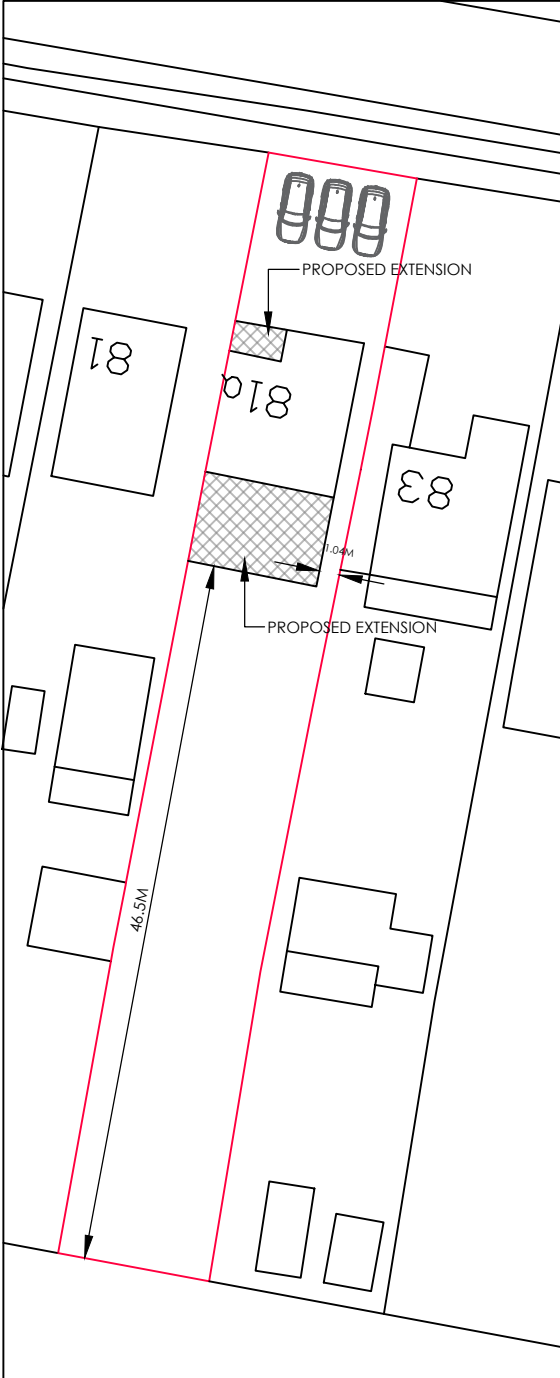

BLOCK PLAN 1:500

1M 2M 3M 4M 5M 6M 7M 8M 9M	
1M 2M 3M 4M	
REVISION : REV A - CLIENT AMENDMENTS - 27/04/23 REV B - CLIENT AMENDMENTS - REV C - CLIENT AMENDMENTS - REV D - CLIENT AMENDMENTS - 03/05/23 REV E - PLANNING SUBMISSION - 10/05/23	
DRAWING : PROPOSED FLOOR PLANS	
DATE : MAR 23	PROJECT : PROPOSED SINGLE STOREY FRONT EXTENSION, TWO STOREY REAR EXTENSION & RAISING OF EXISTING RIDGE AND LOFT CONVERSION
SCALE @ A1 : VARIES	CLIENT : MR & MRS PRATT
DRAWING No. 23-25.2	SITE ADDRESS : 81A DESFORD ROAD NEWBOLD VERDON LE9 9LG
ALL DRAWINGS TO BE CHECKED FOR CONFORMANCE WITH THE BUILDING REGULATIONS. PLANS TO BE USED FOR PLANNING PURPOSES ONLY. ANY DEVIATIONS FROM PLANS OR STRUCTURAL CALCULATIONS ARE TO BE NOTED IMMEDIATELY FOR THE CLIENTS RISK. ANY BUILDING WORKS SHOULD BE COMPLETED BEFORE ANY NECESSARY LOCAL AUTHORITY APPROVALS HAVE BEEN OBTAINED AND AT CLIENTS OWN RISK. THE DRAWING REMAINS THE COPYRIGHT OF THE ART OF BUILDING LTD AND MUST NOT BE REPRODUCED OR USED WITHOUT PRIOR CONSENT. THE DRAWING REMAINS THE PROPERTY OF THE ART OF BUILDING LTD AND MUST NOT BE REPRODUCED OR USED WITHOUT PRIOR CONSENT. ANY REVISIONS TO THE DRAWING MUST BE APPROVED BY THE ART OF BUILDING LTD. 
DRAWING SIGNED AND APPROVED BY: PRINT NAME : SIGNATURE : DATE :	
THE ART OF BUILDING architecture DESIGN CREATE INSPIRE	
t: +44 (0) 1509 891105 e: info@theartofbuilding.co.uk w: theartofbuilding.co.uk	45, maplewell road woodhouse eaves leicestershire, le12 8rg