




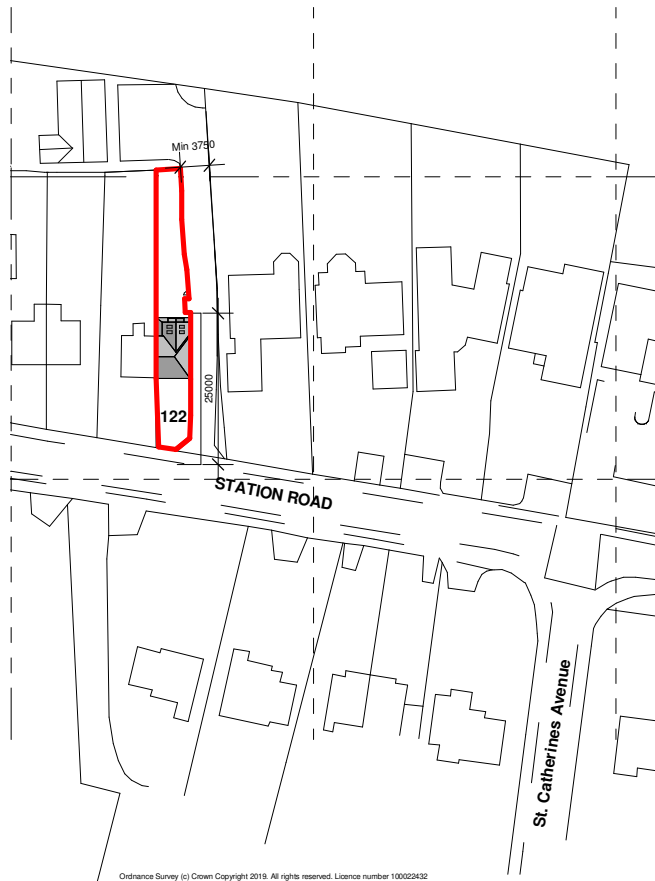


Proposed Site Location Plan - 1:1250

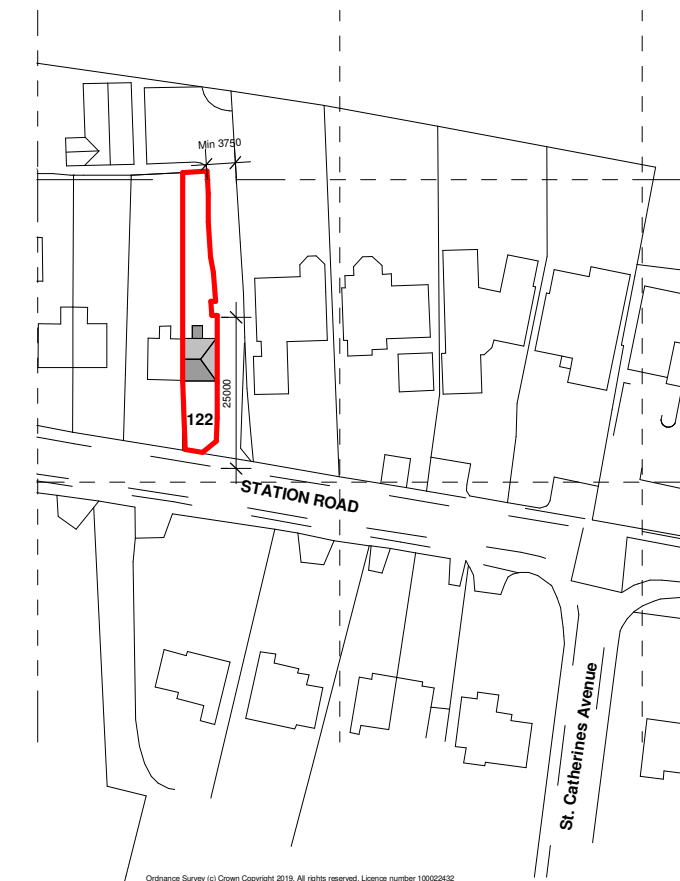


Existing Site Location Plan - 1:1250

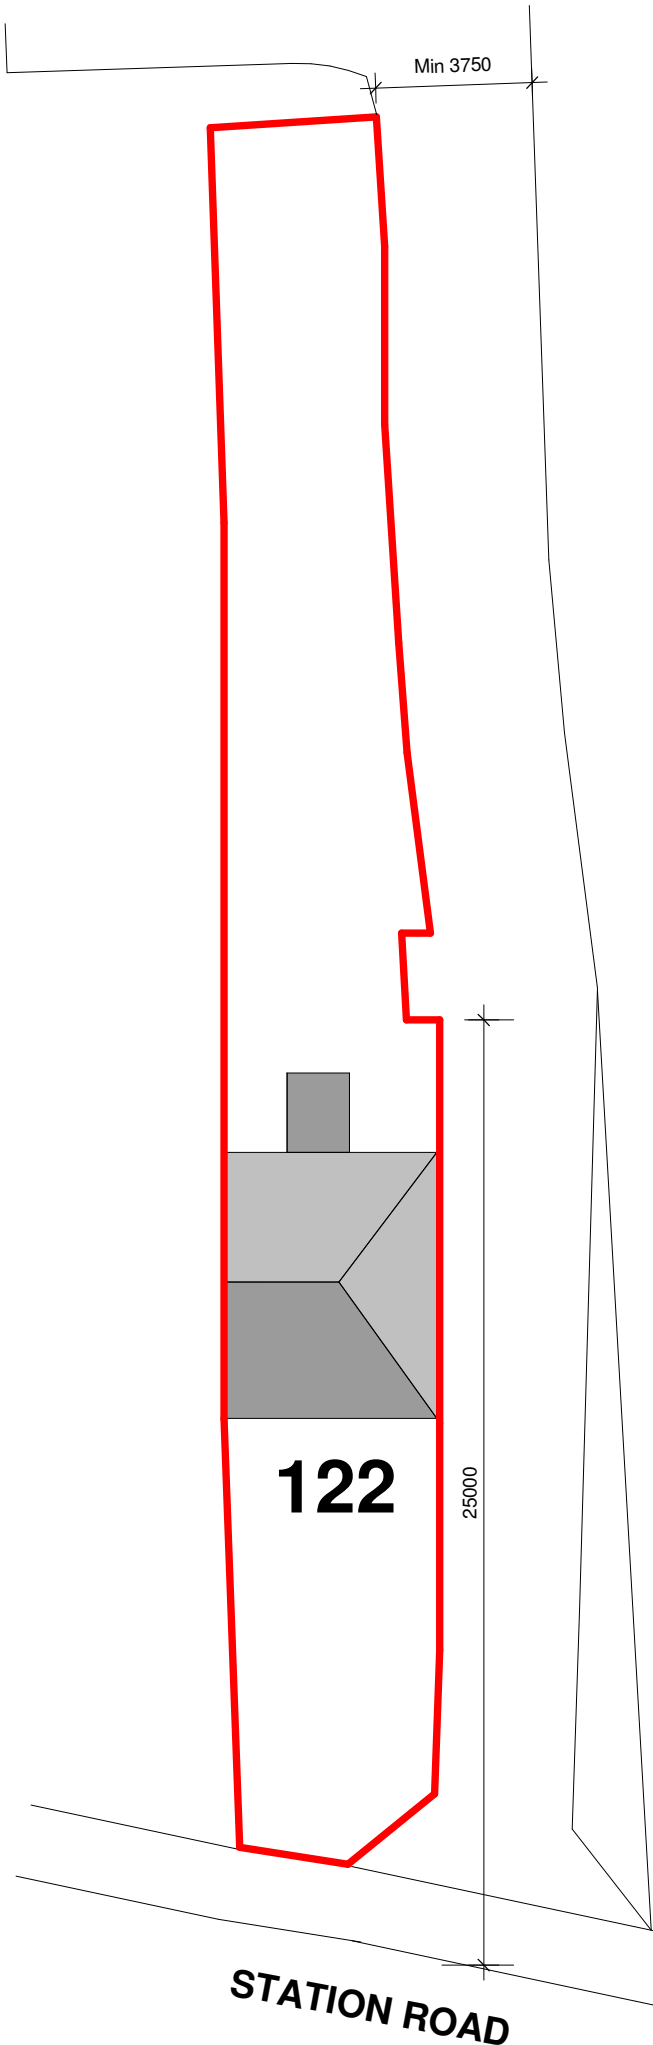

Existing Site Plan - 1:200

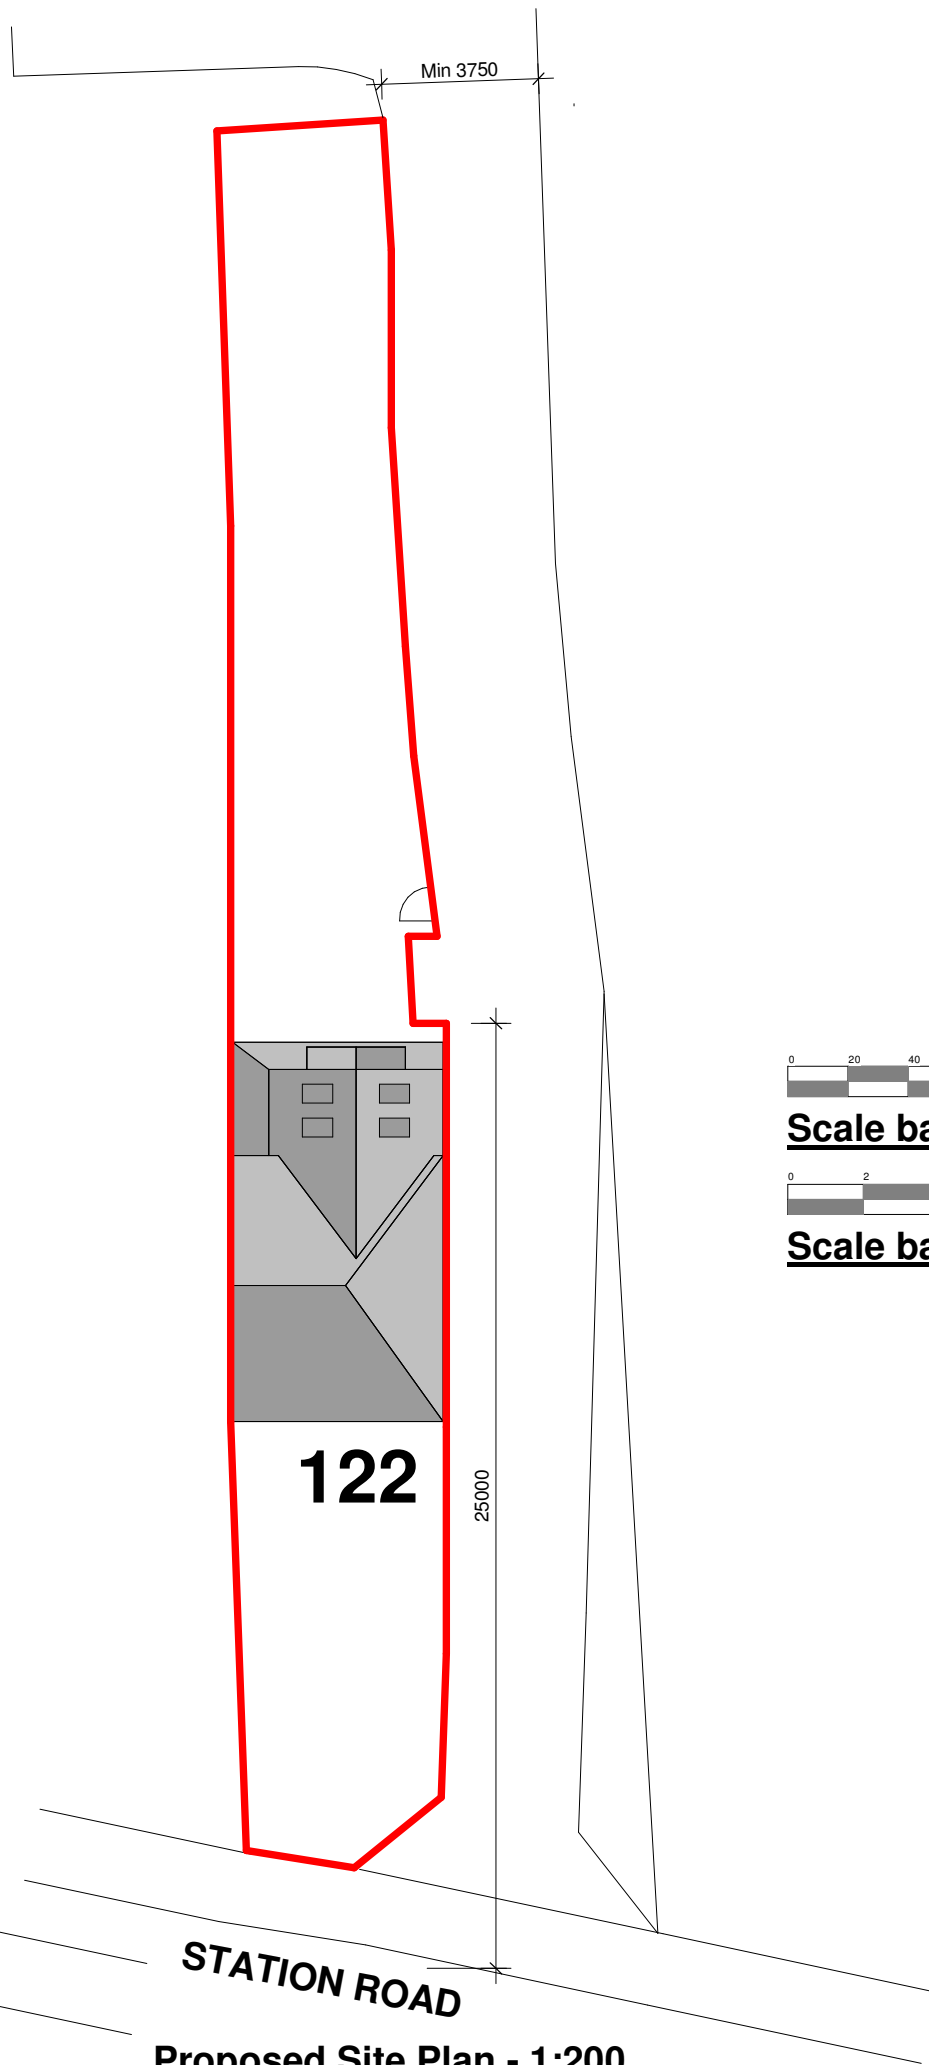

Proposed Site Plan - 1:200

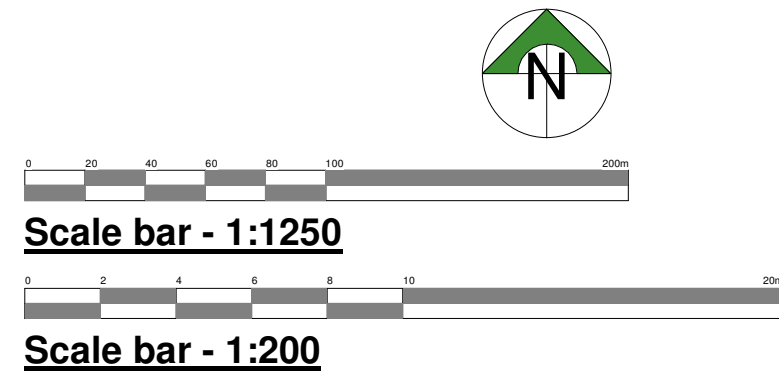

hayward
ARCHITECTS LTD

19 Station Road
Hinckley
Leicestershire
LE10 1AW

Tel: 01455 635 665
Fax: 01455 618 971
www.hayward-architects.co.uk

Client Mr & Mrs Gardiner			
Project Alterations and Extension Station Road Market Bosworth			
Drawing Site Plans			
Scale As Indicated			Sheet A3
Date Nov 23		Author CB	Checked by ZLM
Job No. 23 97		Drawing No. 05B	
Drawing Status Planning			

THE COPYRIGHT OF THIS DRAWING IS VESTED IN HAYWARD ARCHITECTS LTD.
REPRODUCTION IN ANY FORM, EITHER IN WHOLE OR IN PART IS FORBIDDEN
WITHOUT THE PRIOR WRITTEN PERMISSION
OF THE COPYRIGHT HOLDER. DO NOT SCALE FROM DRAWING AND ONLY
FIGURED DIMENSIONS ARE TO BE USED