


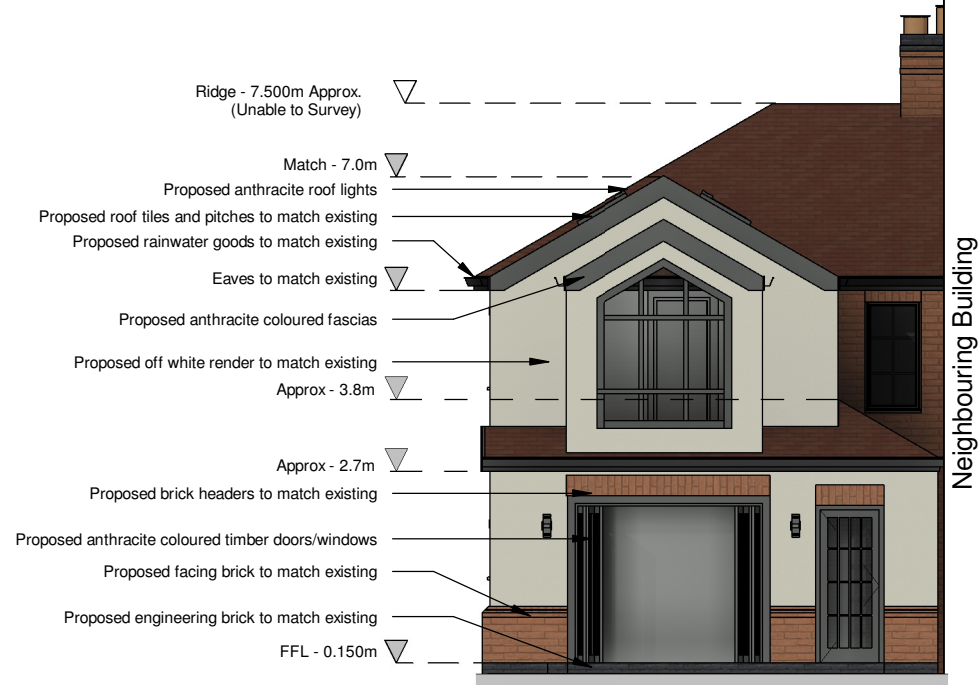


Proposed Rear Elevation
- 1:100



3D View 1 - Scale N/A




3D View 2 - Scale N/A

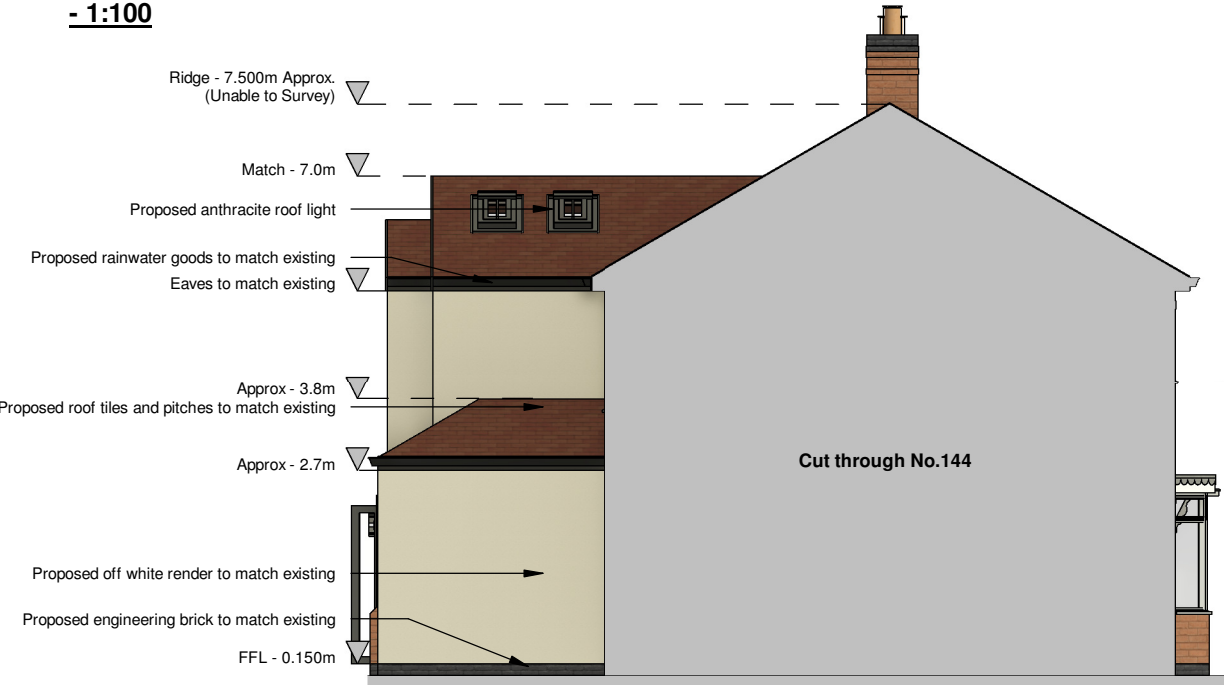


Proposed Side Elevation 1
- 1:100



Proposed Front Elevation
(Unchanged) - 1:100

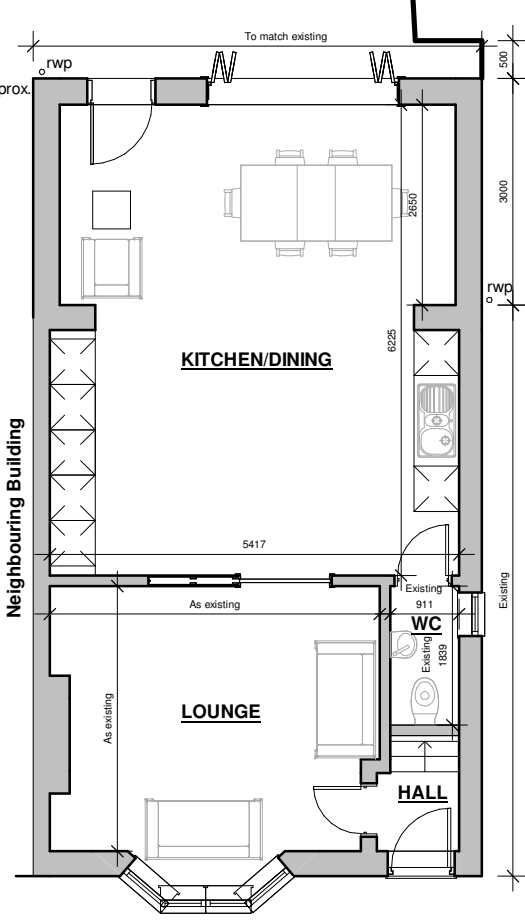

Proposed GF Plan - 1:100

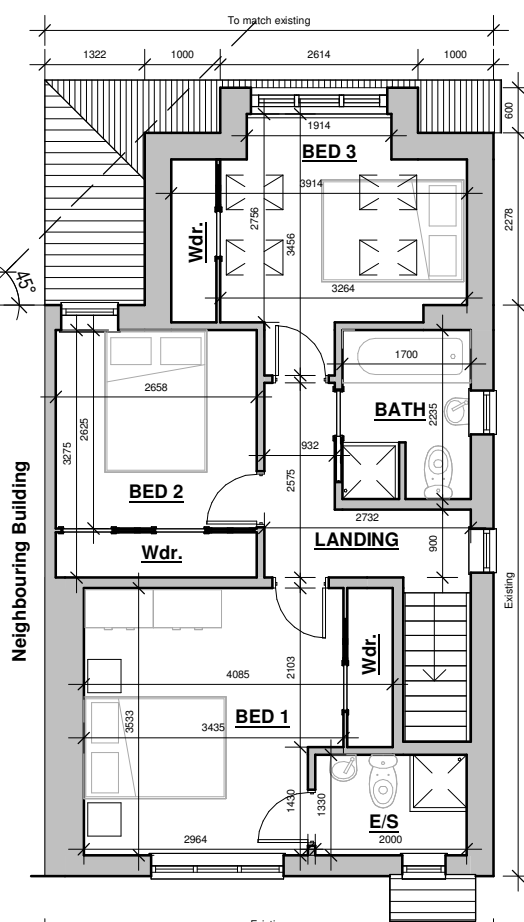

Proposed FF Plan - 1:100



Proposed Side Elevation 2
- 1:100

Scale 1:100



Client Mr & Mrs Gardiner				Drawing Status Planning	
Project Alterations and Extensions Station Road Market Bosworth	Scale As Indicated	Sheet A3	Job No. 23/97	Drawing No. 03C	
Drawing Scheme 2	Date OCT 2023	Author CB	Checked by ZLM	Drawing Status Planning	
THE COPYRIGHT OF THIS DRAWING IS VESTED IN HAYWARD ARCHITECTS LTD. REPRODUCTION IN ANY FORM, EITHER IN WHOLE OR IN PART IS FORBIDDEN WITHOUT THE PRIOR WRITTEN PERMISSION OF THE COPYRIGHT HOLDER. DO NOT SCALE FROM DRAWING AND ONLY FIGURED DIMENSIONS ARE TO BE USED					

19 Station Road
Hinckley
Leicestershire
LE10 1AW
Tel: 01455 635 665
Fax: 01455 618 971
www.hayward-architects.co.uk