




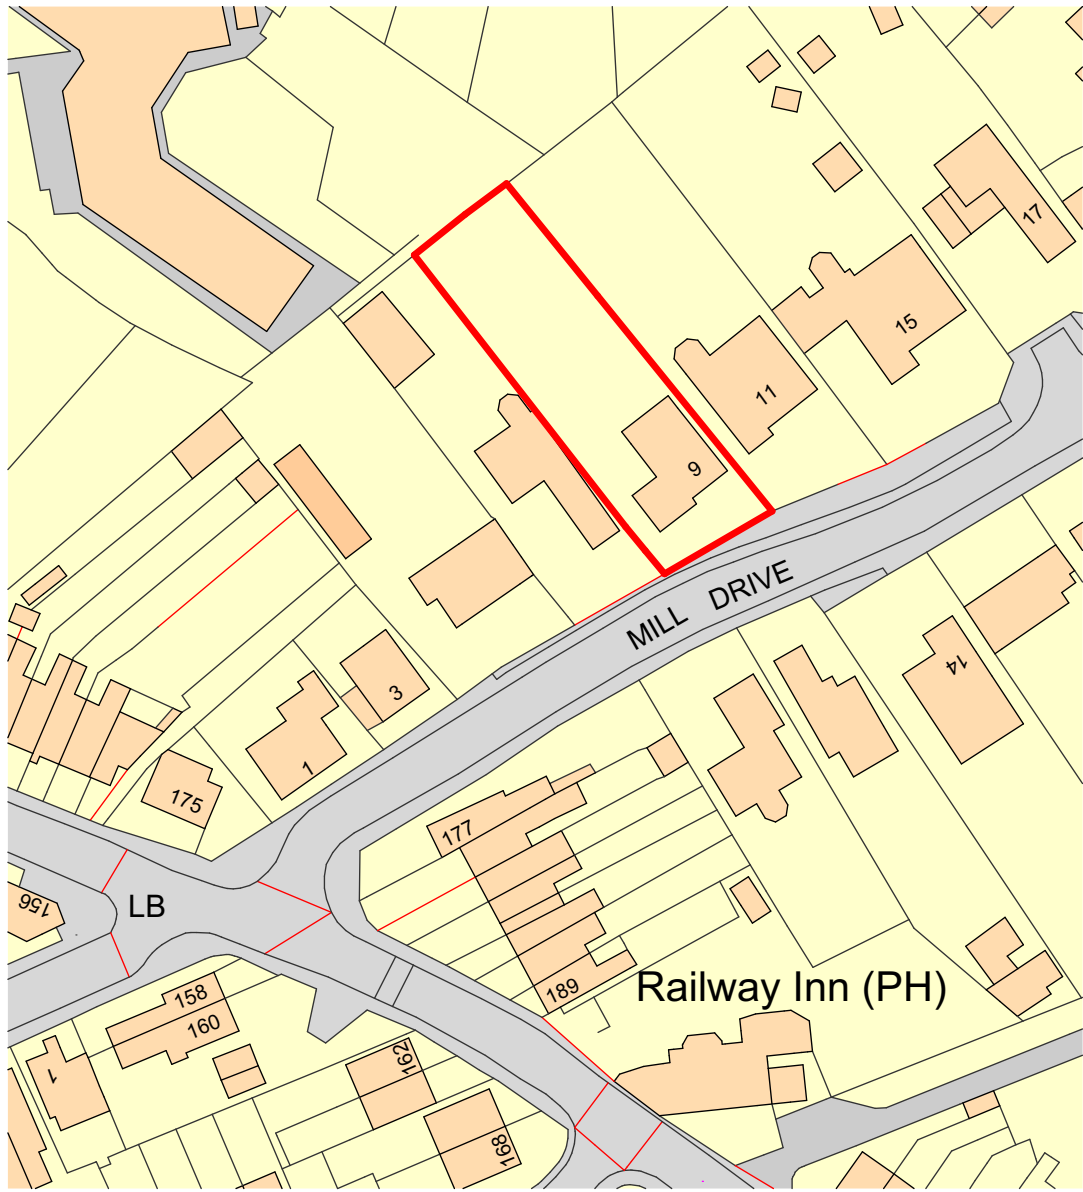

SITE LOCATION PLAN 1:1000

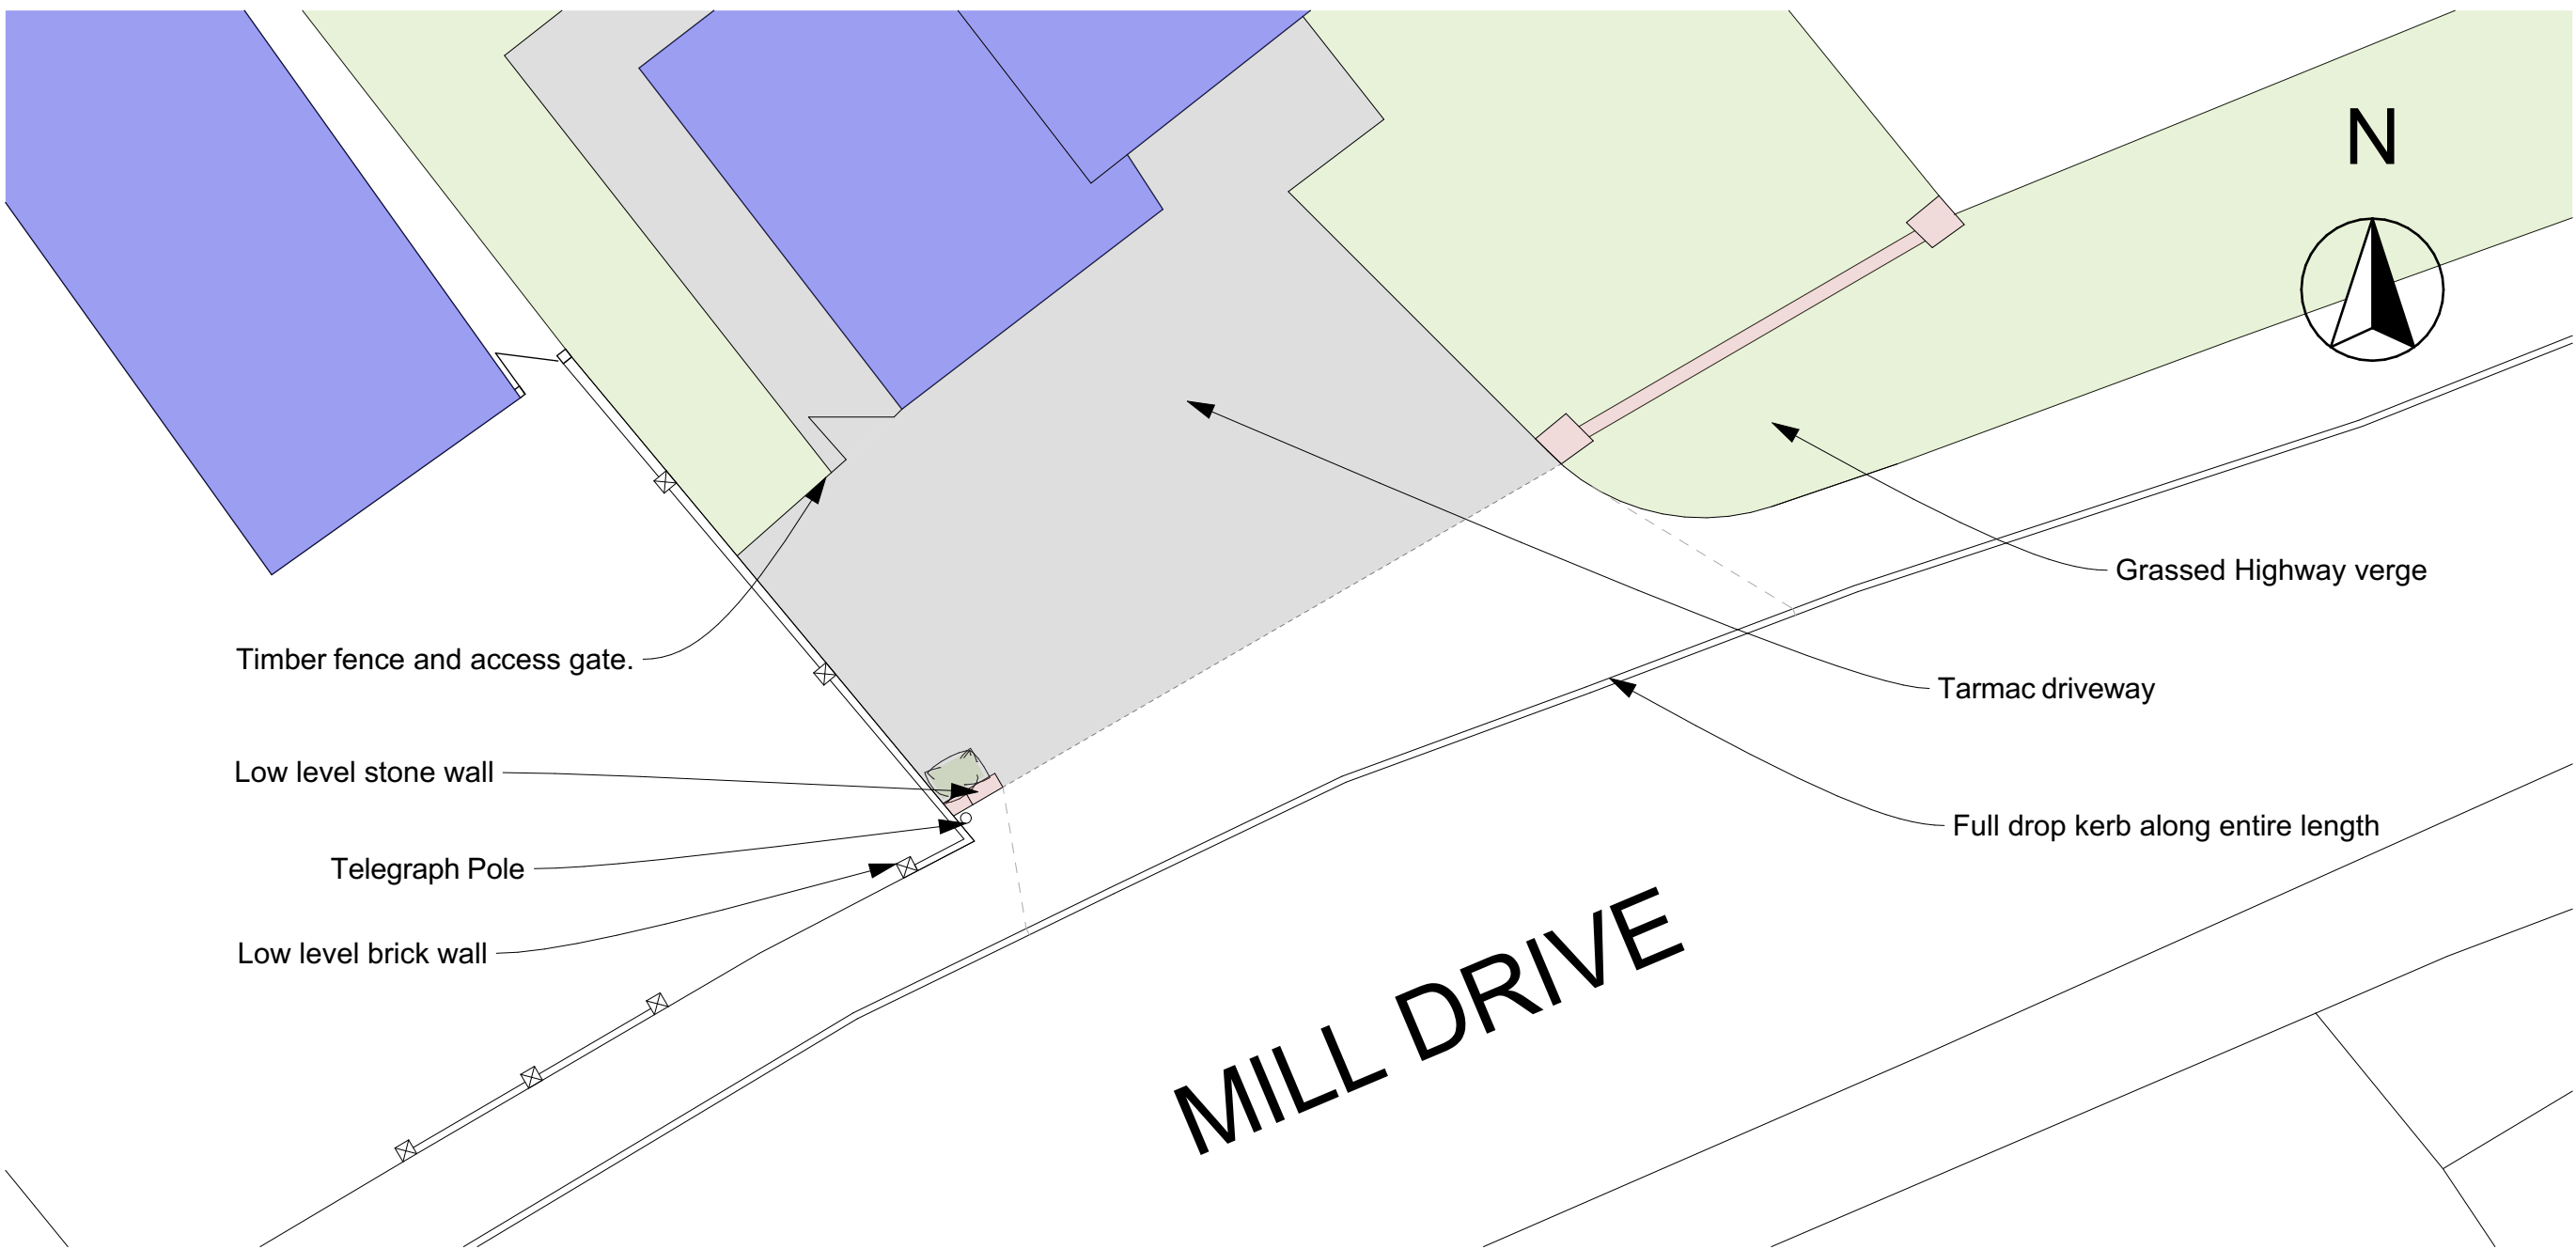

PLAN OF EXISTING ACCESSWAY 1:100

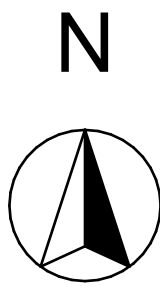

EXISTING SITE PLAN 1:200

Notes

- 1) This drawing MUST NOT BE SCALED. Unless being used for planning purposes.
- 2) All dimensions to be CHECKED ON SITE and any DISCREPANCY reported to the Architects.
- 3) The site boundary shown is the best assumed from available data and does NOT represent legal ownership.

Revisions.

☐ APPROVAL	☐ INFORMATION
☐ PRELIMINARY	☐ FOR CONSTRUCTION

Project
9 MILL DRIVE
RATBY

Client
MR J HUDSON

Drawing Title
EXISTING INFORMATION

Drawing By PJT	Checked By JHS
-------------------	-------------------

Date MAY 2022	Scale 1:200 @ A1
------------------	---------------------

Drawing Number 7802 / 01	Revision
-----------------------------	----------

UNIT 4B
FIR TREE LANE
GROBY
LEICESTERSHIRE
LE6 0FH
TEL. 0116 254 7868
EMAIL. enquiries@gwh.co.uk

www.gwh.co.uk



Gordon White & Hood Ltd Registered In England No.4088022