


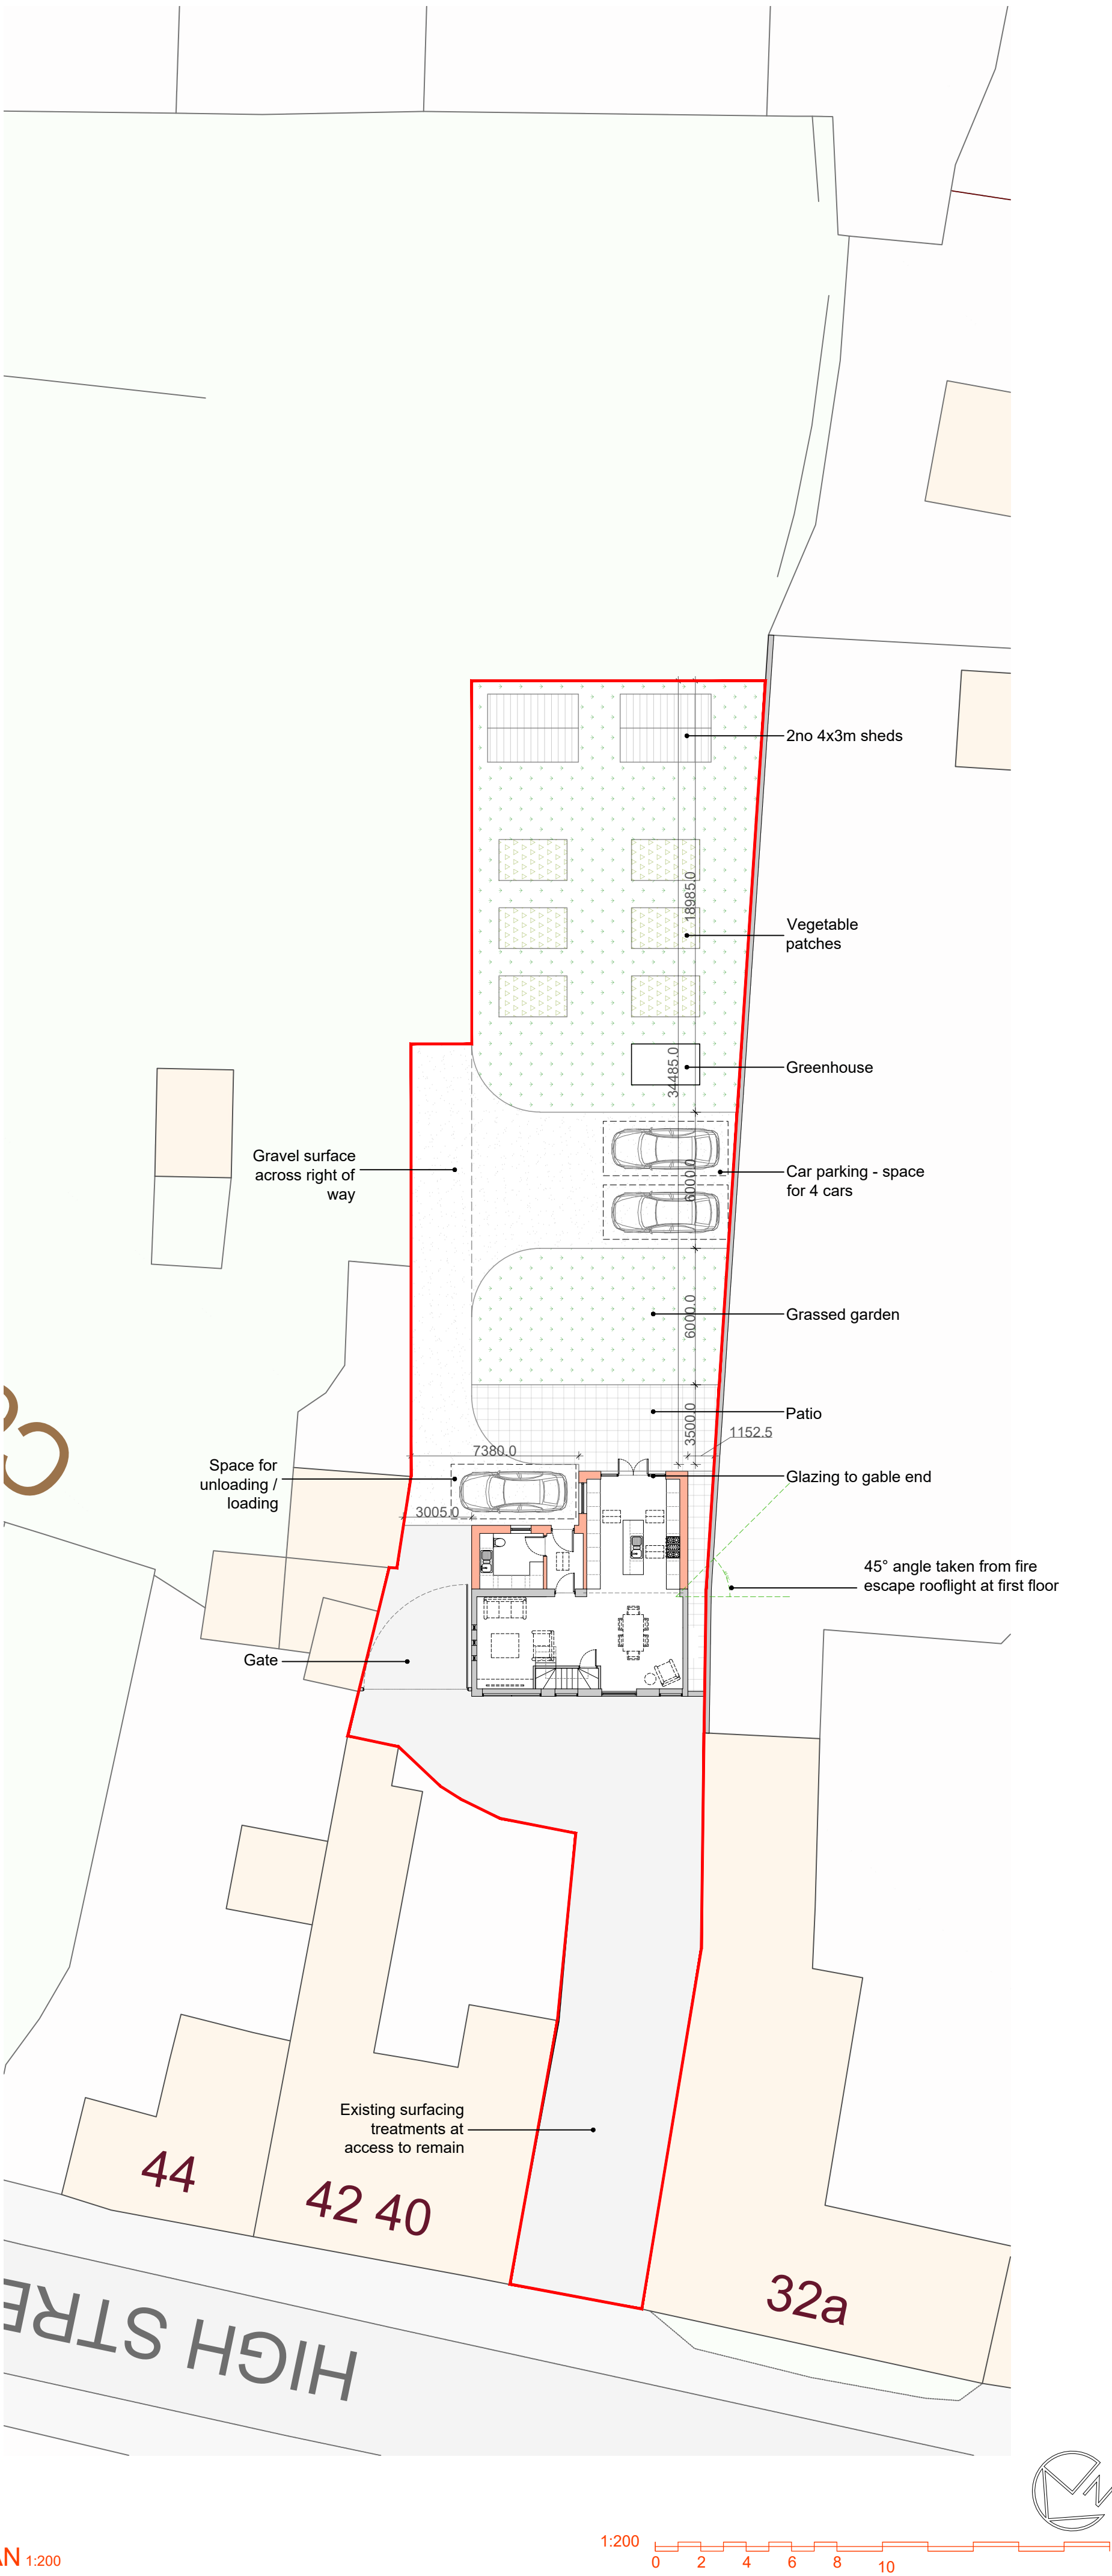

D	45° rule added	28.03.23	JM
C	Rooflight positions amended	27.03.23	JM
B	Dormer added	19.09.22	JM
A	Plans & Elevations amended to suit comments	15.09.22	JM

Rev	Description	Date	By
BODEN ASSOCIATES			
11 Vernon Avenue Beeston, Nottingham NG9 2NS			
T: 0115 913 0017 E: admin@bodenassociates.co.uk W: www.bodenassociates.co.uk			
CLIENT: Cropston Contracts			
PROJECT TITLE & ADDRESS: Proposed Barn Conversion & Extensions 44 High Street, Desford, Leicester, LE9 9JF			
DRAWING TITLE: Proposed Series Site Plan			
PROJECT NO: 1867	DWG NO: (04)03 - 01	REV: D	SCALE: 1:200@A2-P
DRAWN BY: JM	DATE: 17.05.2022	STATUS: Planning	