



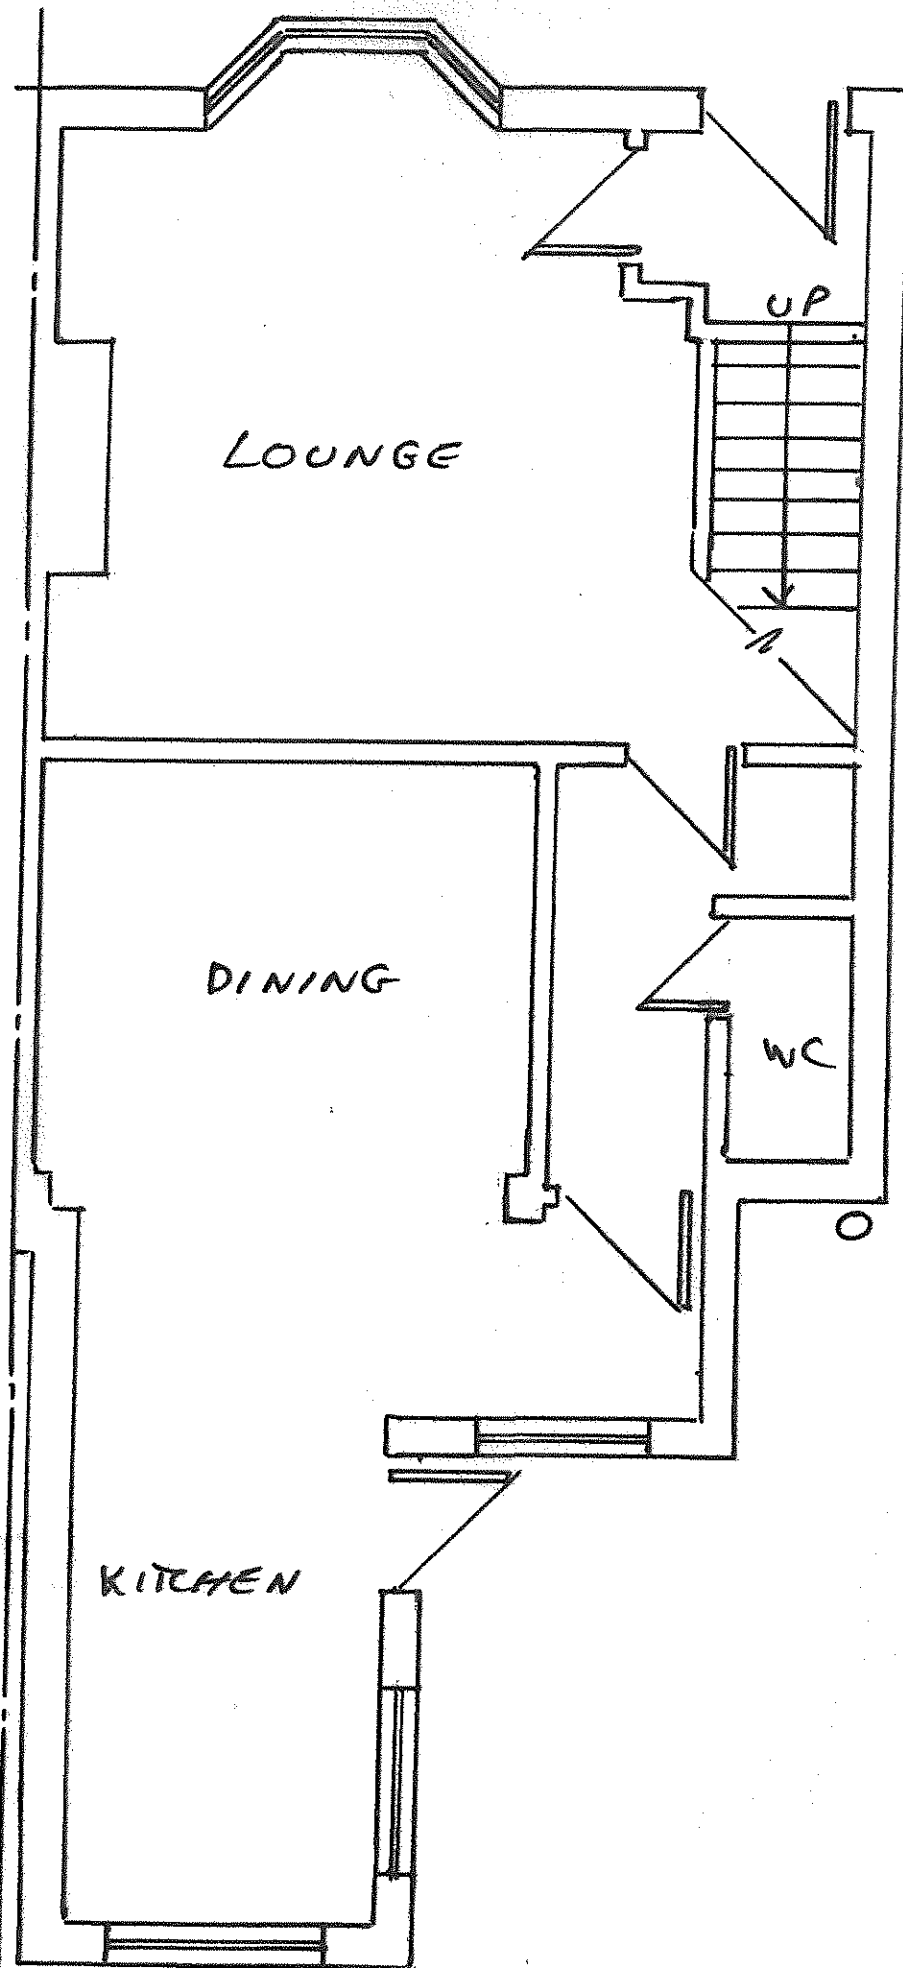

EXISTING GROUND FLOOR 1:50

0 1 2 3 4 5m
DWG NO; SR/2024/001

148 STATION ROAD
MARKET BOSWORTH
CV13 ONP
PROPOSED SINGLE-STOREY
REAR ADDITION
SCALE: 1:50
DRAWN: APRIL 2024

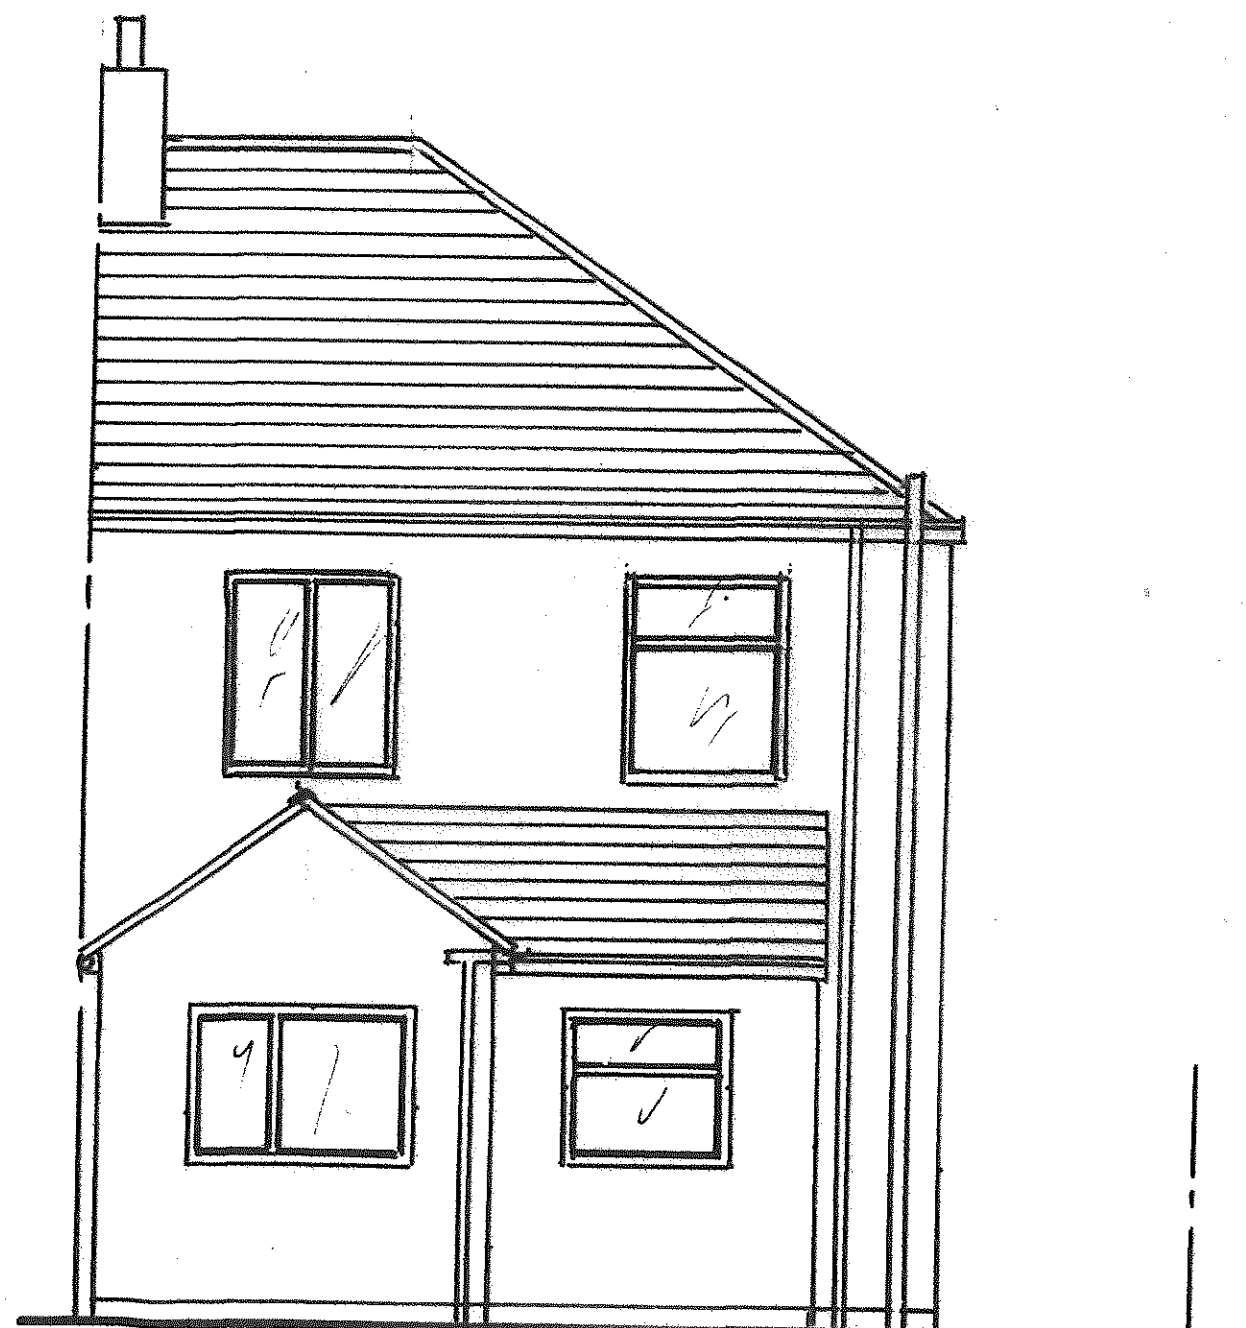

EXISTING REAR ELEVATION 1:50