




NORTH EAST ELEVATION

1 : 200




SOUTH EAST ELEVATION

1 : 200

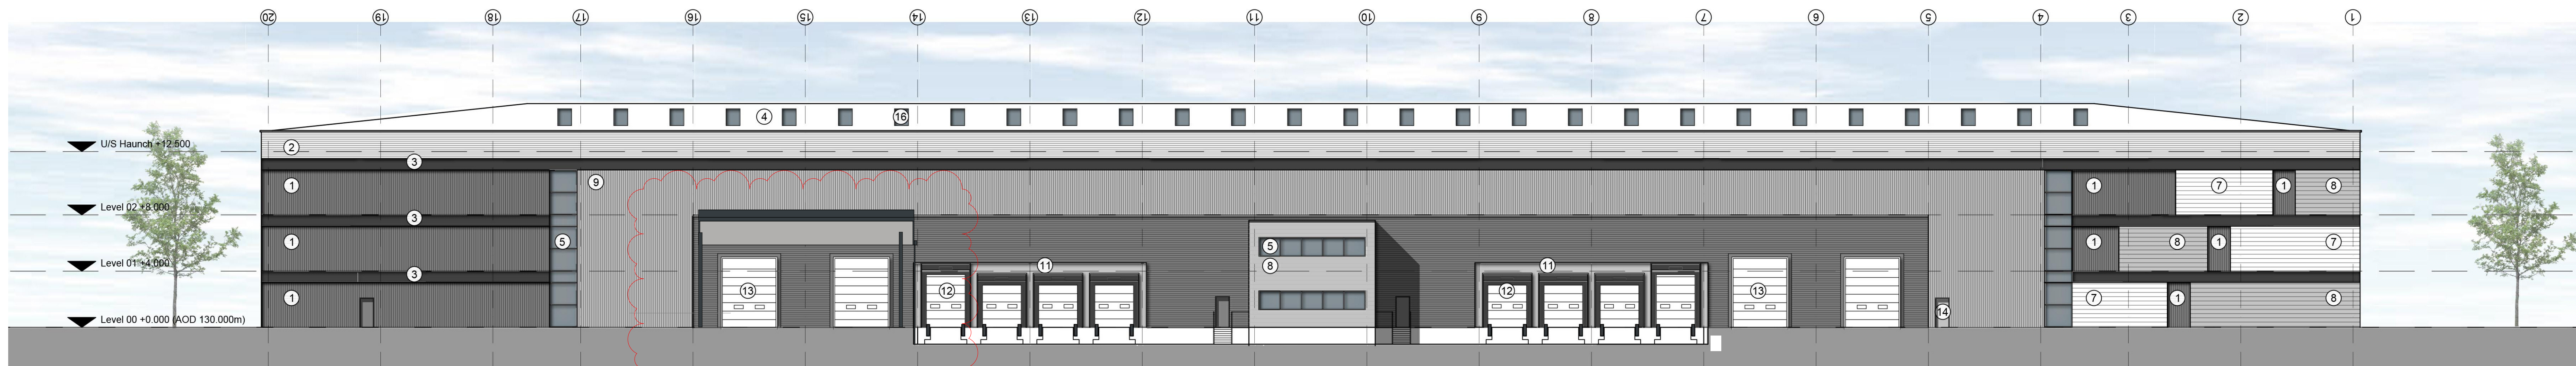

SOUTH WEST ELEVATION

1 : 200

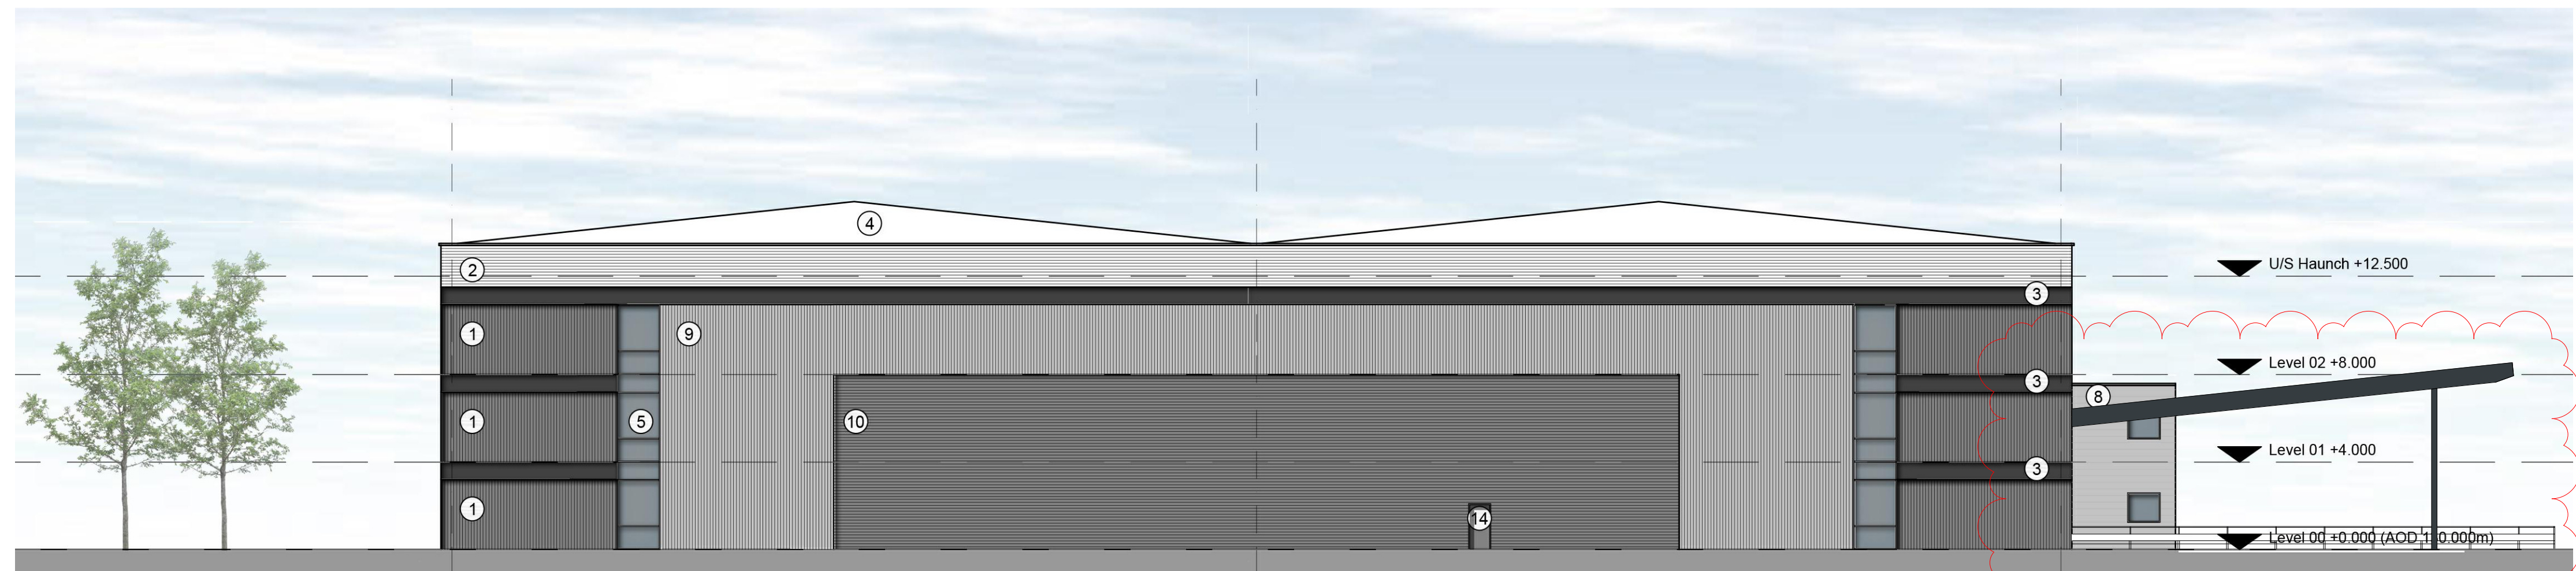

NORTH WEST ELEVATION

1 : 200

MATERIALS

- 1 Standard Profile Sheet Cladding, Vertically Laid
RAL 000 55 00 (Pure Grey)
- 2 Standard Profile Sheet Cladding, Horizontally Laid
Colour: RAL 9002 (Hamlet)
- 3 Feature Profile Sheet Cladding Band
Colour: RAL 7016 (Anthracite)
- 4 Standard Profile Sheet Roof Cladding
Colour: RAL 7038 (Goosewing Grey)
- 5 PPC Aluminium Curtain Walling
Colour: RAL 7016 (Anthracite)
- 6 PPC Louvered Ventilation Spandrel Panel
Colour: RAL 7016 (Anthracite)
- 7 Feature Cassette Cladding
Colour: RAL 9002 (Hamlet)
- 8 Feature Cassette Cladding
Colour: RAL 7038 (Goosewing Grey)
- 9 Standard Profile Sheet Cladding, Vertically Laid
Colour: RAL 7038 (Goosewing Grey)
- 10 Standard Profile Sheet Cladding, Horizontally Laid
RAL 000 55 00 (Pure Grey)
- 11 Precast Concrete Dock Wall
Colour: Natural Finish
- 12 Vehicle Dock Leveller
Colour: RAL 9002 (Hamlet)
- 13 Level Access Loading Door
Colour: RAL 9002 (Hamlet)
- 14 Insulated Steel Personnel Door
Colour: To Match Adjacent Cladding
- 15 Glass Canopy
- 16 Rooflights
- 17 Brise Soleil
- 18 Acoustic Fence - Profile Sheet Cladding,
Horizontally Laid, RAL 000 55 00 (Pure Grey)

NOTE:

Drawing is based upon Fletcher Rae Architects drawing 2011_PL15 as provided by the client/landlord. JJJ Design and Build have added the additional canopy to coordinate with their contract.

The Planning submission dated 28.04.2021 is used as the base drawing for the canopy addition

DO NOT SCALE - ALL DIMENSIONS TO BE VERIFIED ON SITE
DO NOT DERIVE DIMENSIONS FROM DIGITAL MEDIA

REV	DESCRIPTION	BY	CHECK	DATE
P01	Canopy Added	BT	LH	20/09/2023
P02	Self entrance door added to South East Elevation	BT	LH	21/09/2023
P03	Drawings updated to colour and revision cloud added	BT	LH	21/09/2023
P04	Amos corrected	BT	LH	22/09/2023

STATUS:	PLANNING
JOB TITLE:	Caterpillar, Desford, Leicester
DRAWING TITLE:	Unit 1 - Proposed Elevations
DRAWN BY:	BT
SCALE:	1 : 200
DATE:	SEP 23
PROJECT NO.:	20011
DRAWING NO.:	PL15
REV:	P04

JJJ Design and Build
Architectural Services
Crag Mount,
Leigh Lane,
Bromford,
Staffordshire,
ST14 9BG
Email: enquiries@jjjdesign.co.uk
Web: www.jjjdesign.co.uk

