




East Elevation [1:50]

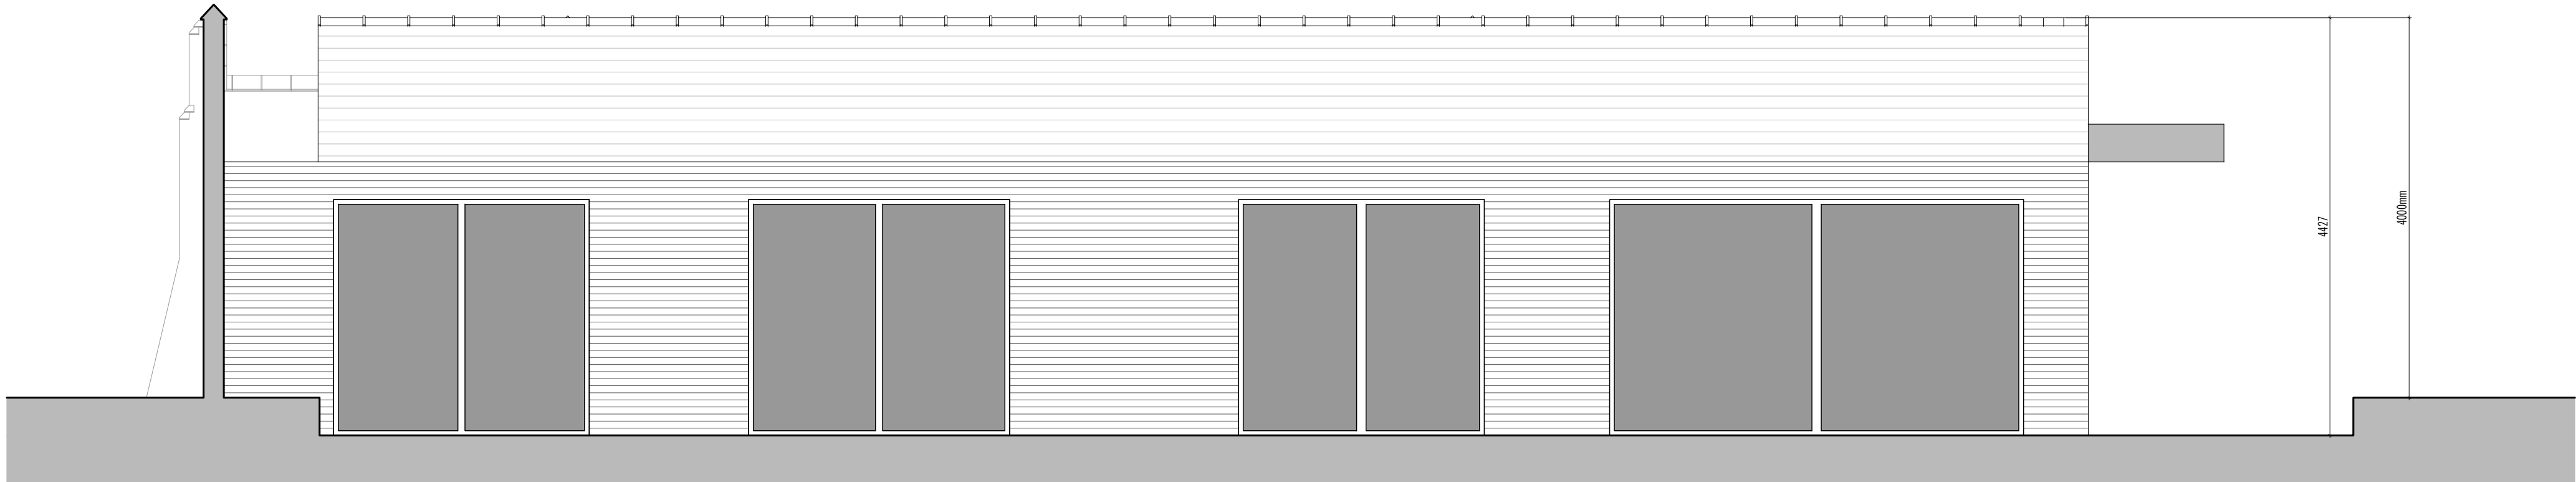

North Internal Elevation [1:50]

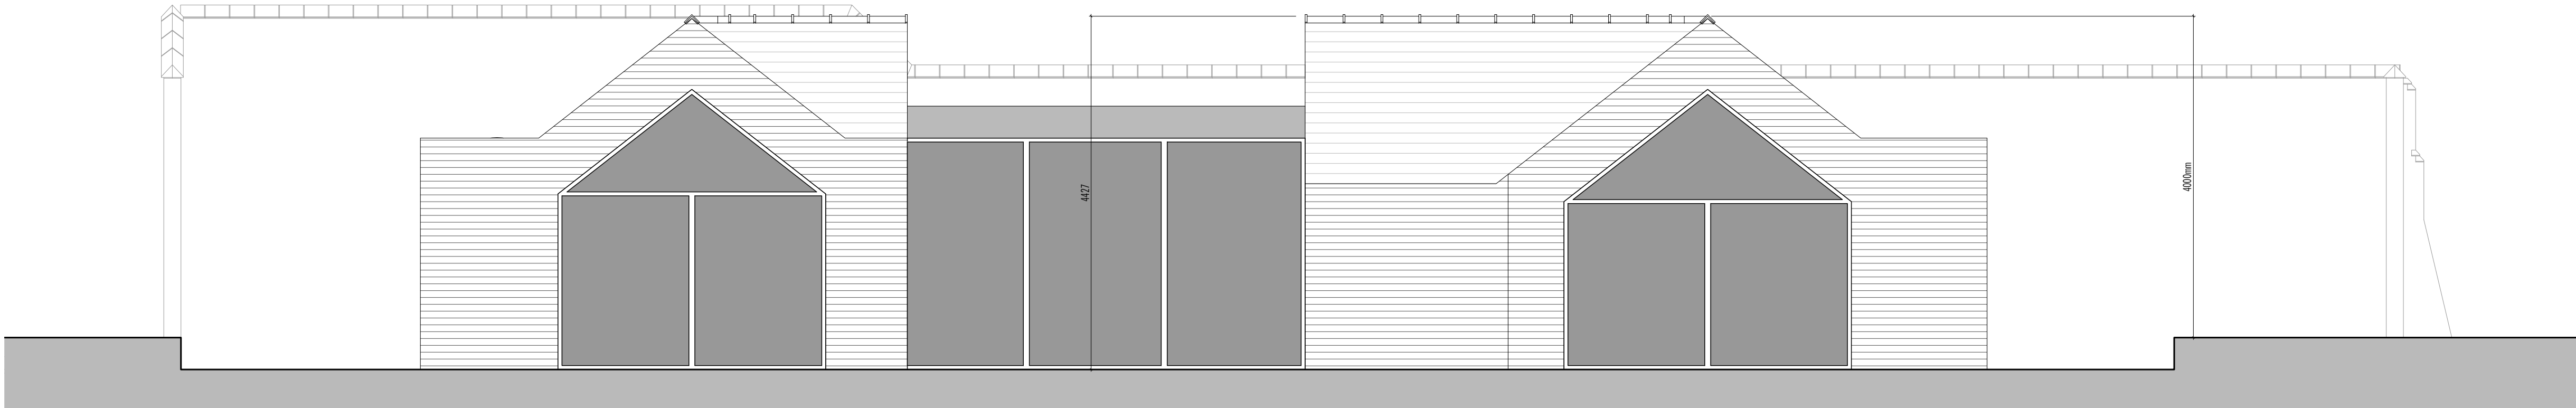

West Elevation [1:50]

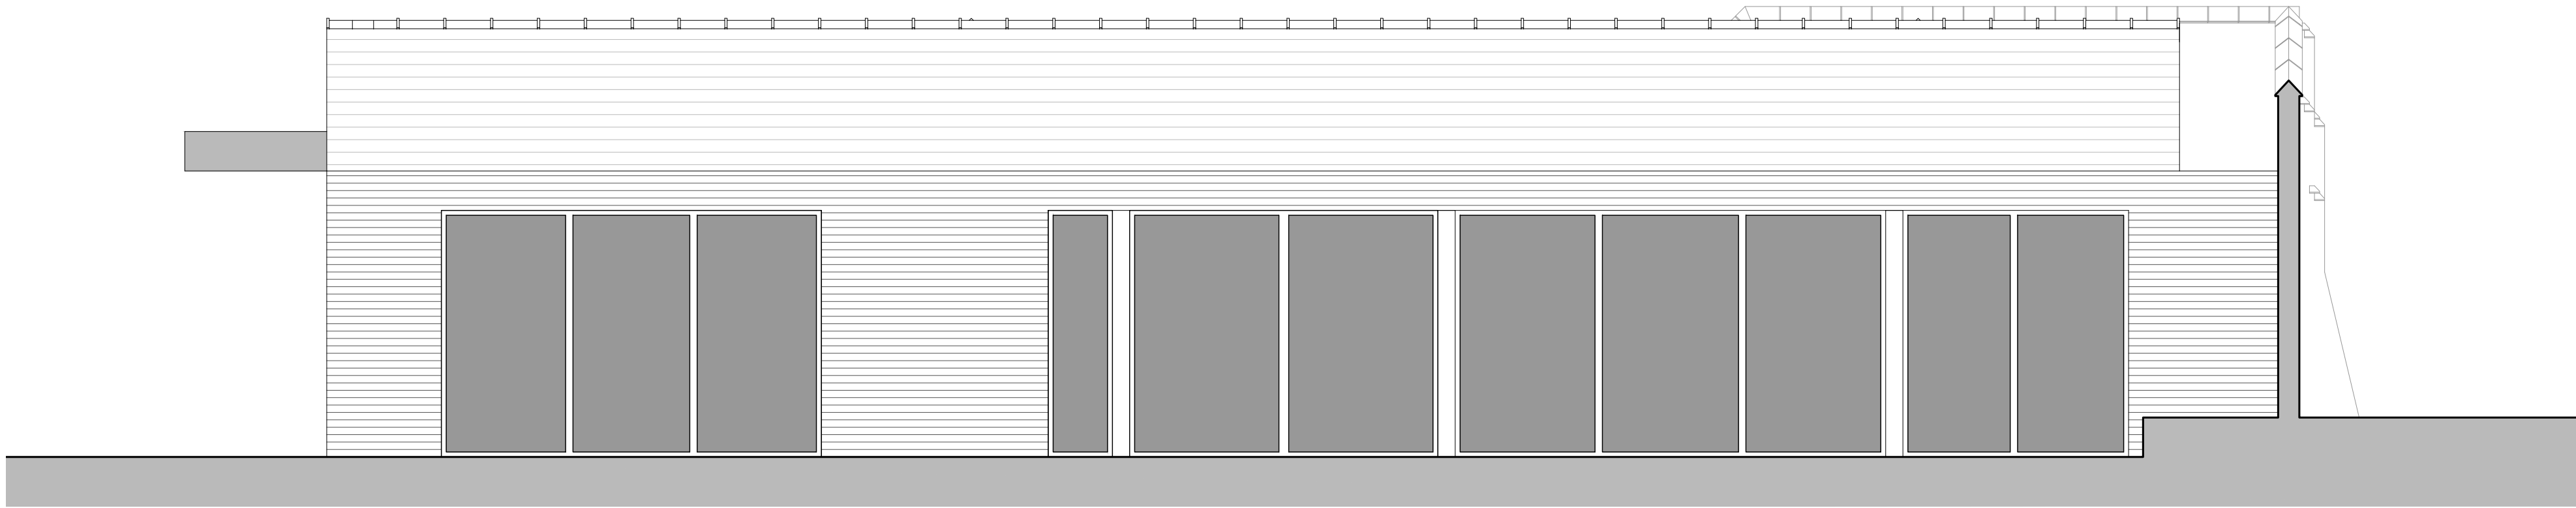

South Internal Elevation [1:50]

All dimensions are given for indicative purposes only.
All measurements should be checked on site prior to commencement and manufacturing.
If in doubt - ASK
This drawing remains the copyright property of Turner & Co Ltd and must not be reproduced without written consent

Rev	Date	Details	Drawn
Rev C	28.09.23	Scale Bar added	RT

Rev	Date	Details	Drawn
Client: Mr & Mrs Warner			
Project Title: New Dwelling - Land adj The White House, Bosworth Road, Nuneaton			
Drawing Title: Proposed Elevations			
PLANNING DRAWING			
TURNER & Co.			
Turner & Co Ltd : Architectural Design : 1st Flr : Charly House Duke Street : Tutbury : Burton upon Trent : DE13 9NE 01283 613368 : www.tcotld.net : enquiries@tcotld.net			
Scale: ###	Date: 28.09.23	Drawn: RT	Checked: RT
Reference: WH211022	Drawing Nr: P004	Revision: Rev C	