


0m 1 2 3 4 5

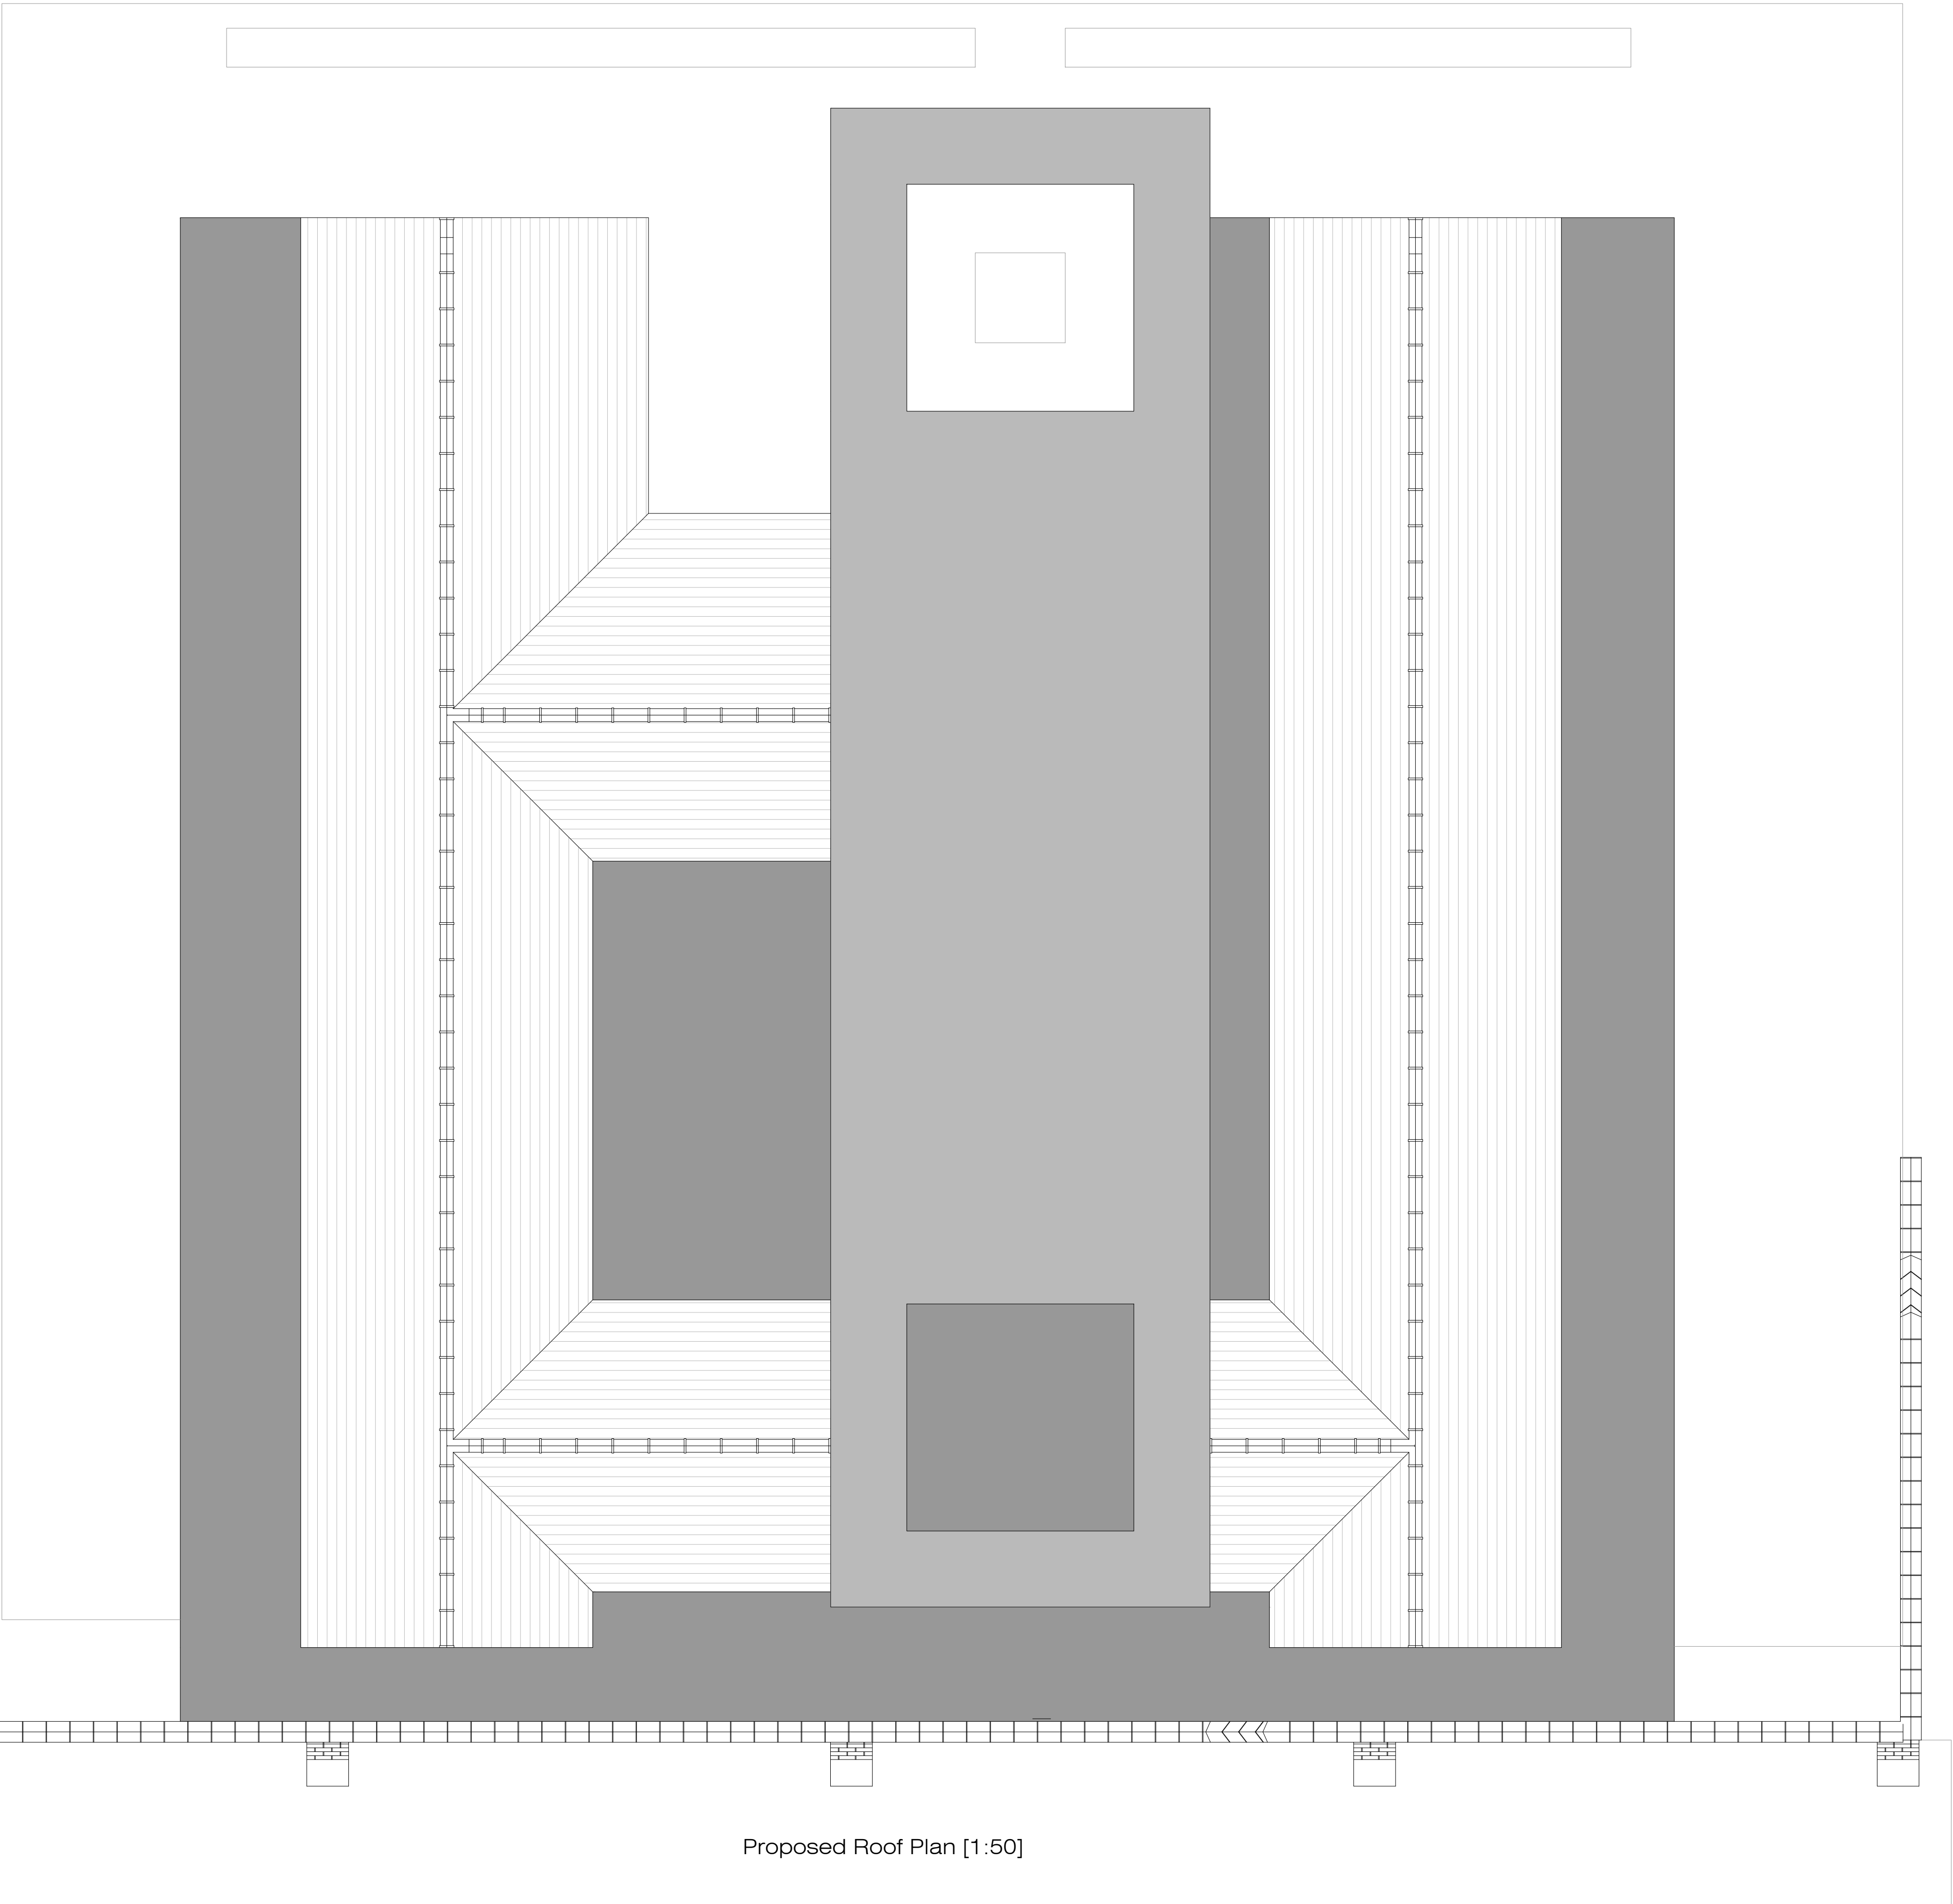

Proposed Roof Plan [1:50]

All dimensions are given for indicative purposes only.
All measurements should be checked on site prior to commencement and manufacturing.
If in doubt - ASK
This drawing remains the copyright property of Turner & Co Ltd and must not be reproduced without written consent

Rev	Date	Details	Drawn
Rev C	28.09.23	Scale Bar added	RT

Rev	Date	Details	Drawn
Client: Mr & Mrs Warner			

Project Title:
New Dwelling - Land adj The White House,
Bosworth Road, Nuneaton

Drawing Title:
Proposed Roof Plan

PLANNING DRAWING



Turner & Co Ltd - Architectural Design - 1st Flr - Charly House
Duke Street - Tutbury - Burton upon Trent - DE13 9NE
01283 813368 : www.tcoild.net : enquiries@tcoild.net

Scale: 1:50	Date: 28.09.23	Drawn: RT	Checked: RT
Reference: WH211022	Drawing Nr: P003	Revision: Rev C	

Paper Size: A1