




Side Elevation



Rear Elevation

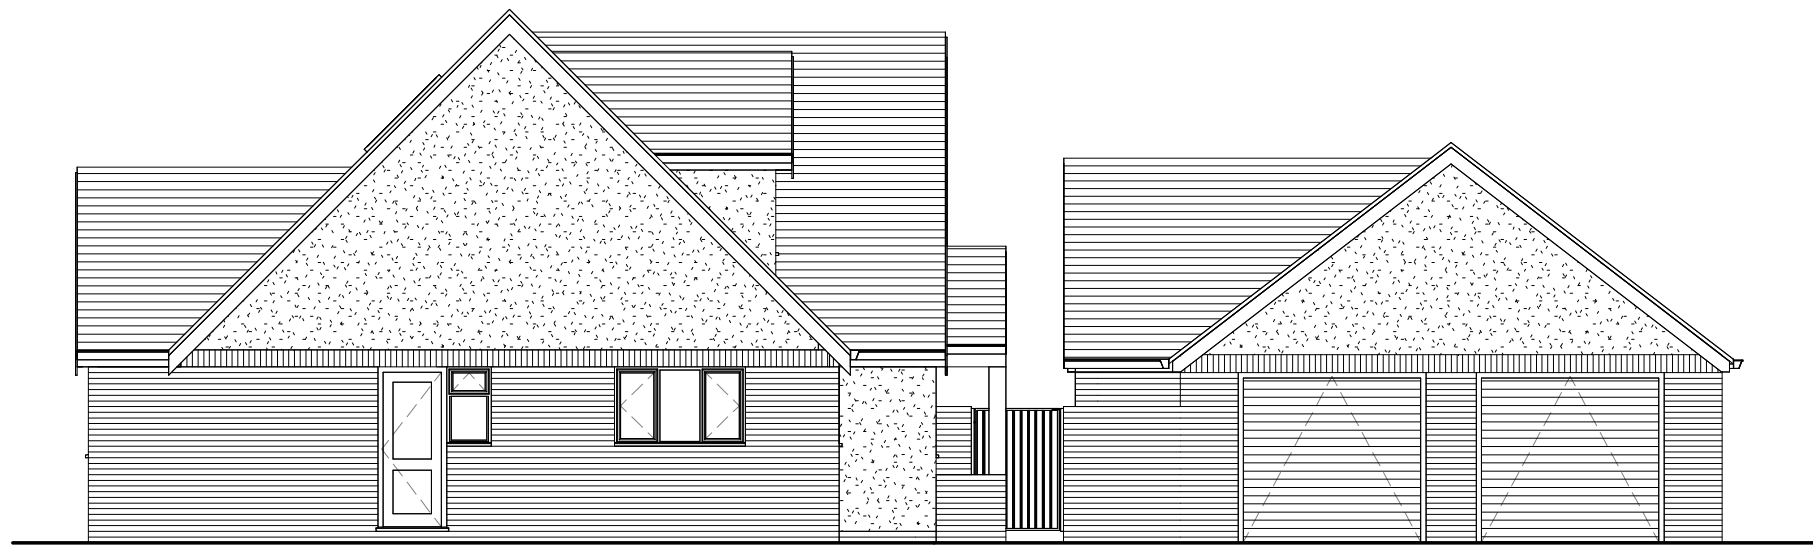

Front Elevation




Side Elevation




Front 3D View



Rear 3D View

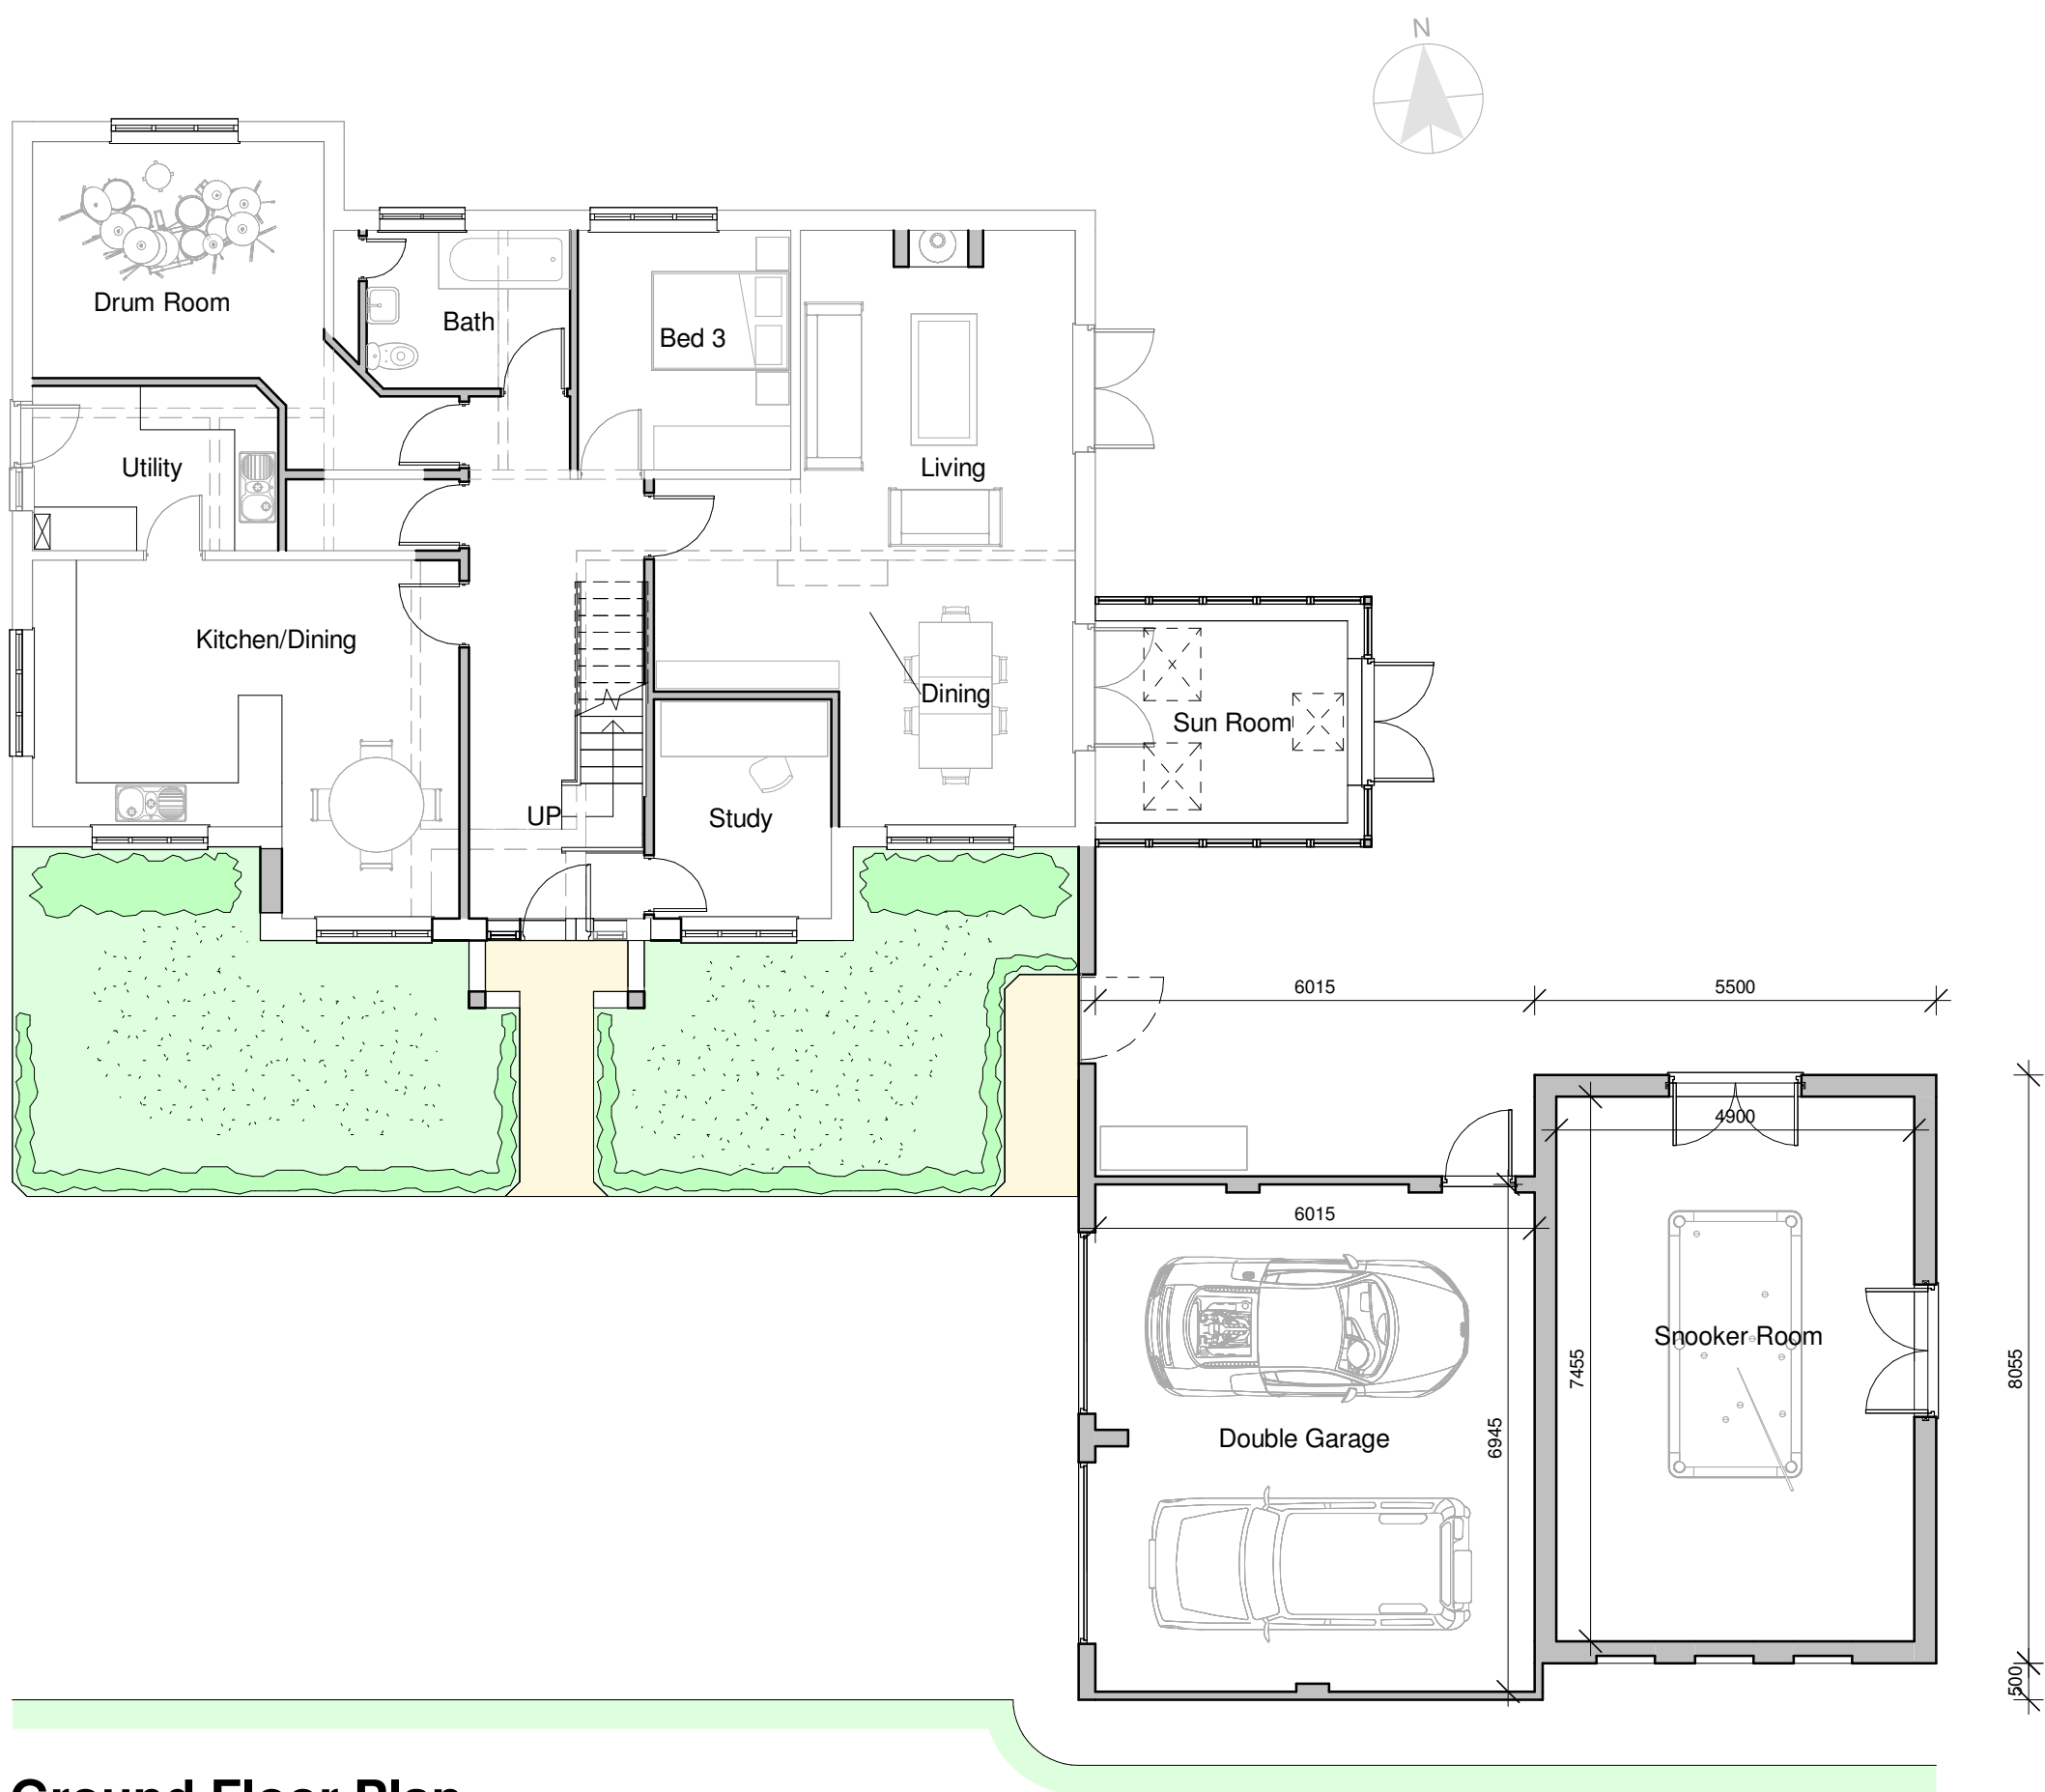

Ground Floor Plan

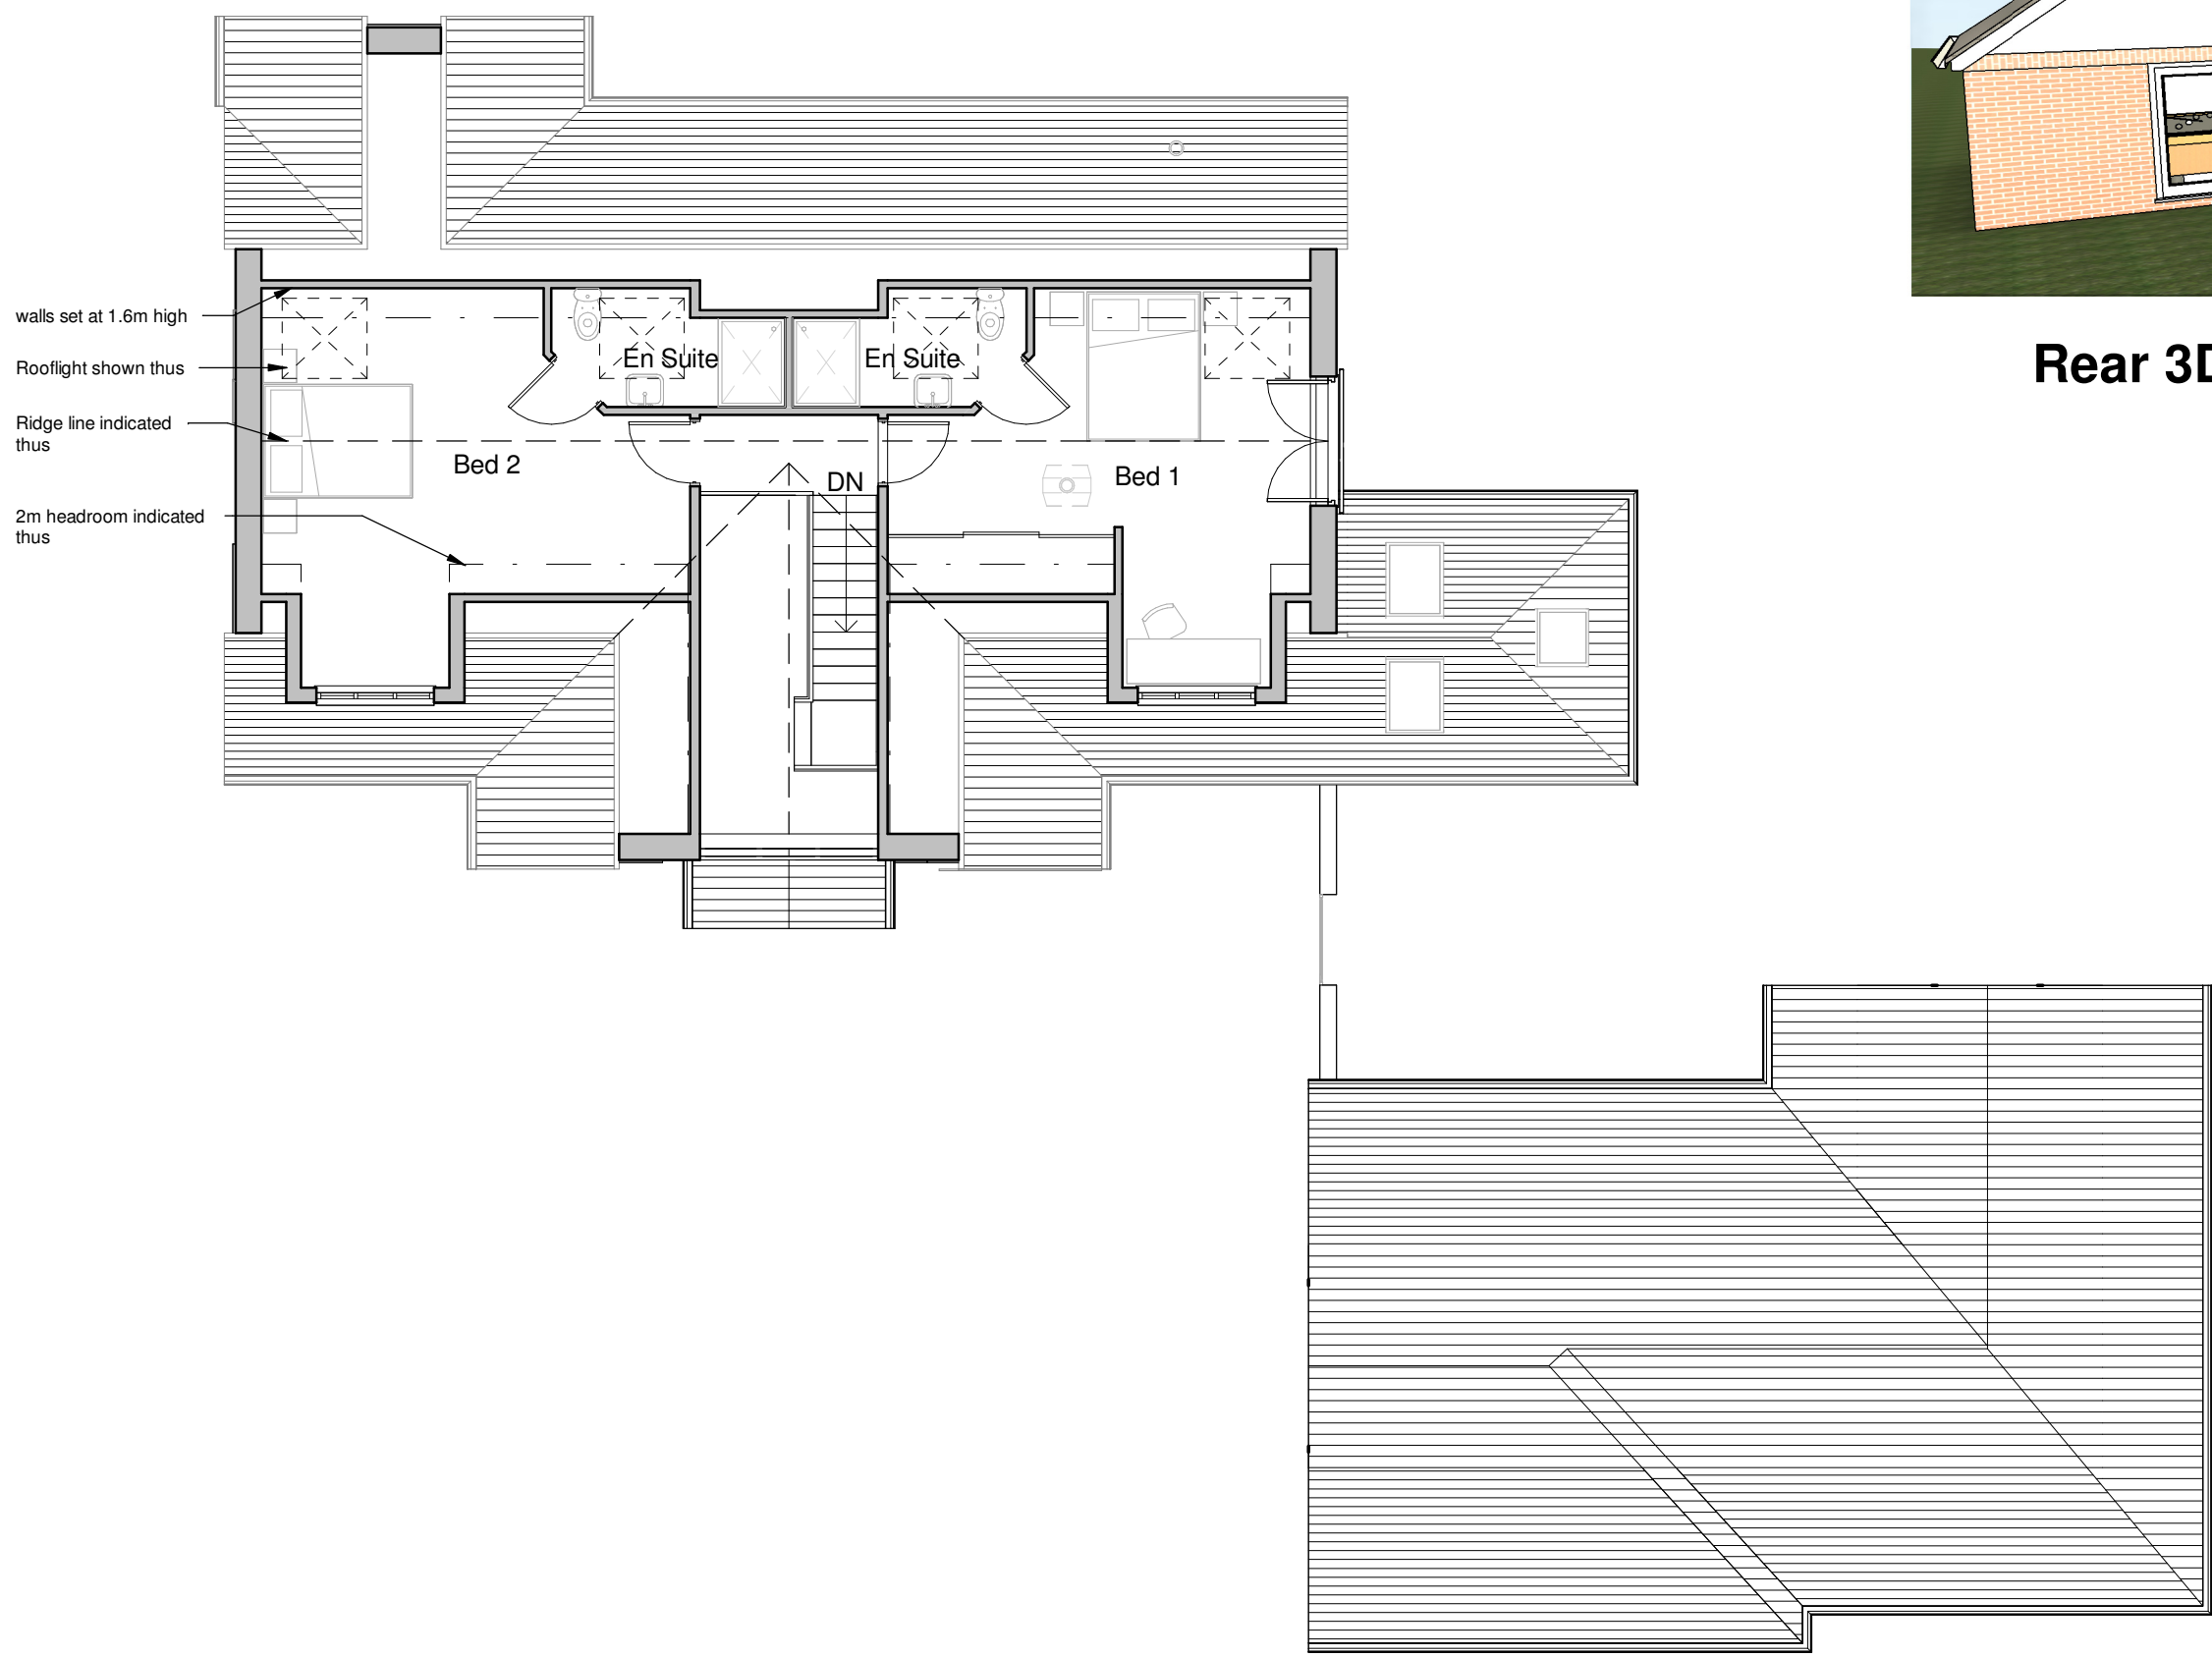

First Floor Plan



Client Mr & Mrs Atkinson		hayward ARCHITECTS LTD 19 Station Road Hinckley Leicestershire LE10 1AW Tel: 01455 635 665 Fax: 01455 618 971 www.hayward-architects.co.uk	
Project Title Proposed Exts & Alts, Tinsel Lane, Wellsborough			
Drawing Title Scheme 03		Job No. 17/84	Drawing No. 04A
Scale 1:100	Sheet A1		
Author MS	Date Feb 25		
Status Planning Stage			