




PROPOSED SITE LAYOUT / ROOF PLAN 1:200



PROPOSED BLOCK PLAN 1:500

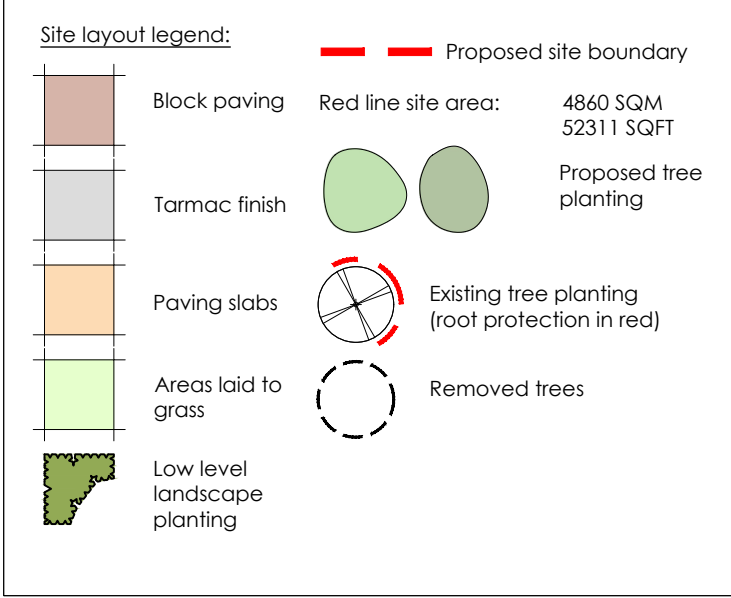

COPYRIGHT NOTICE:
This drawing is the copyright of the Architects and may not be reproduced or used except by written permission.
© Crown copyright and database right (2014) Ordnance Survey Licence number 100047514
Notes:
This drawing is to be used in conjunction with all relevant drawings and specifications.
Do not scale from this drawing, use figures wherever possible. All levels and dimensions to be checked on site. All level and dimensional discrepancies are to be brought to the immediate attention of HSSP Architects Ltd.
Responsibility cannot be accepted for alterations or deviations from the design without prior agreement of HSSP Architects Ltd.
Copyright reserved: This drawing may only be used for the client and location specified in the title block. It may not be copied or distributed to any other third party without prior written consent from HSSP Architects Ltd.
Prior to any work commencing on site, the engineer is to be contacted regarding the current status, revision or regulatory approval of the drawing.
All work is to be to the written satisfaction of the HSE or Local Authority not withholding anything shown or indicated on these drawings. All waterworks and sewers to be the best of their respective kind and of legal requirement. All the drawings are to be made in accordance with the relevant standards and norms to be maintained or checked and verified on the before specific stages of work are commenced.
This drawing is to be used in conjunction with clients specific requirements and structural engineers design.

Revision Notes:
Drawing Status:

PLANNING

hssp
architects

Pera Business Park, Nottingham Road
Melton Mowbray, LE13 0PB

Telephone: 01664 563 288 Fax: 01664 563 360
E-Mail: info@hssparchitects.co.uk Web: www.hssparchitects.co.uk

Project:
Barn Conversion, Annex Extension
The Barns, Main St.
Nailstone

Title:
Proposed Block Plan & Roof Plan

Scale: 1:200 1:500	Drawn: MFB	Checked: RC	Date: 19.05.23
Drawing No. 8748 03 05	Revision:		

HSSP A1