



SOUTH ELEVATION ≈ 1:100




EAST ELEVATION ≈ 1:100



NORTH ELEVATION ≈ 1:100



WEST ELEVATION ≈ 1:100

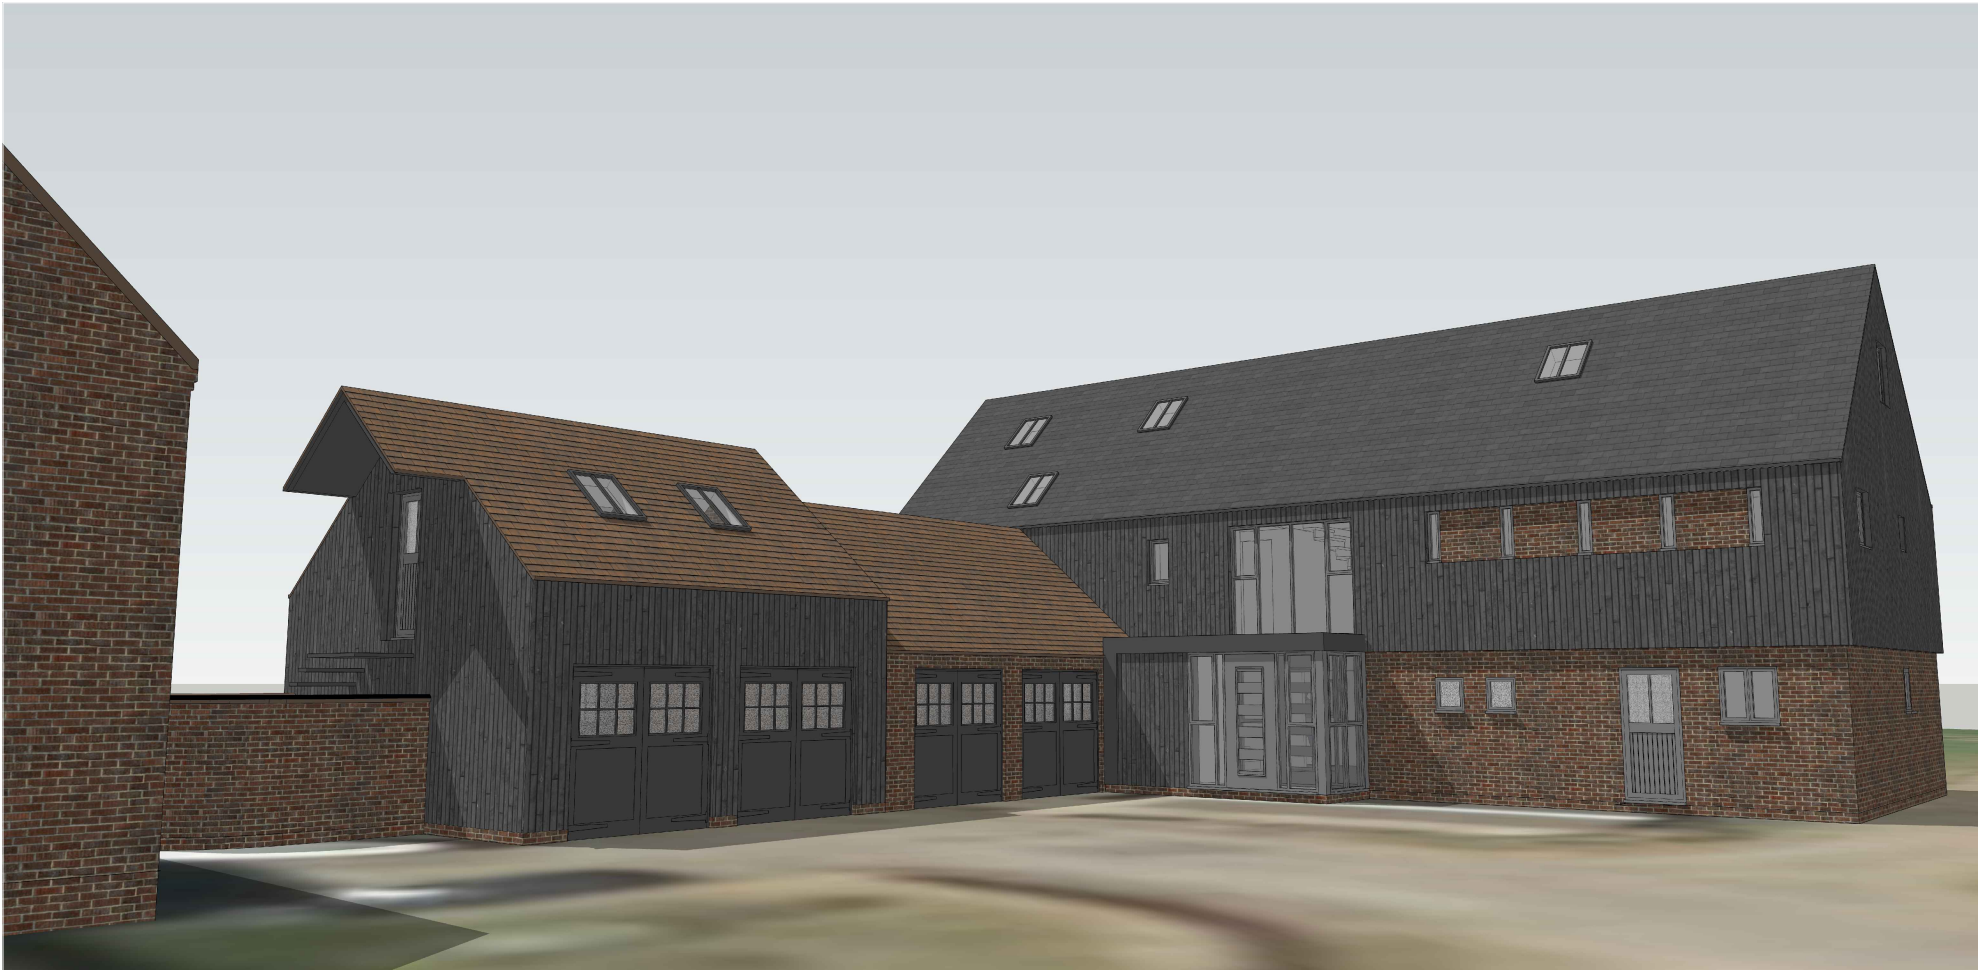

SOUTH EAST VIEW




NORTH EAST VIEW



NORTH WEST VIEW



NORTH WEST VIEW

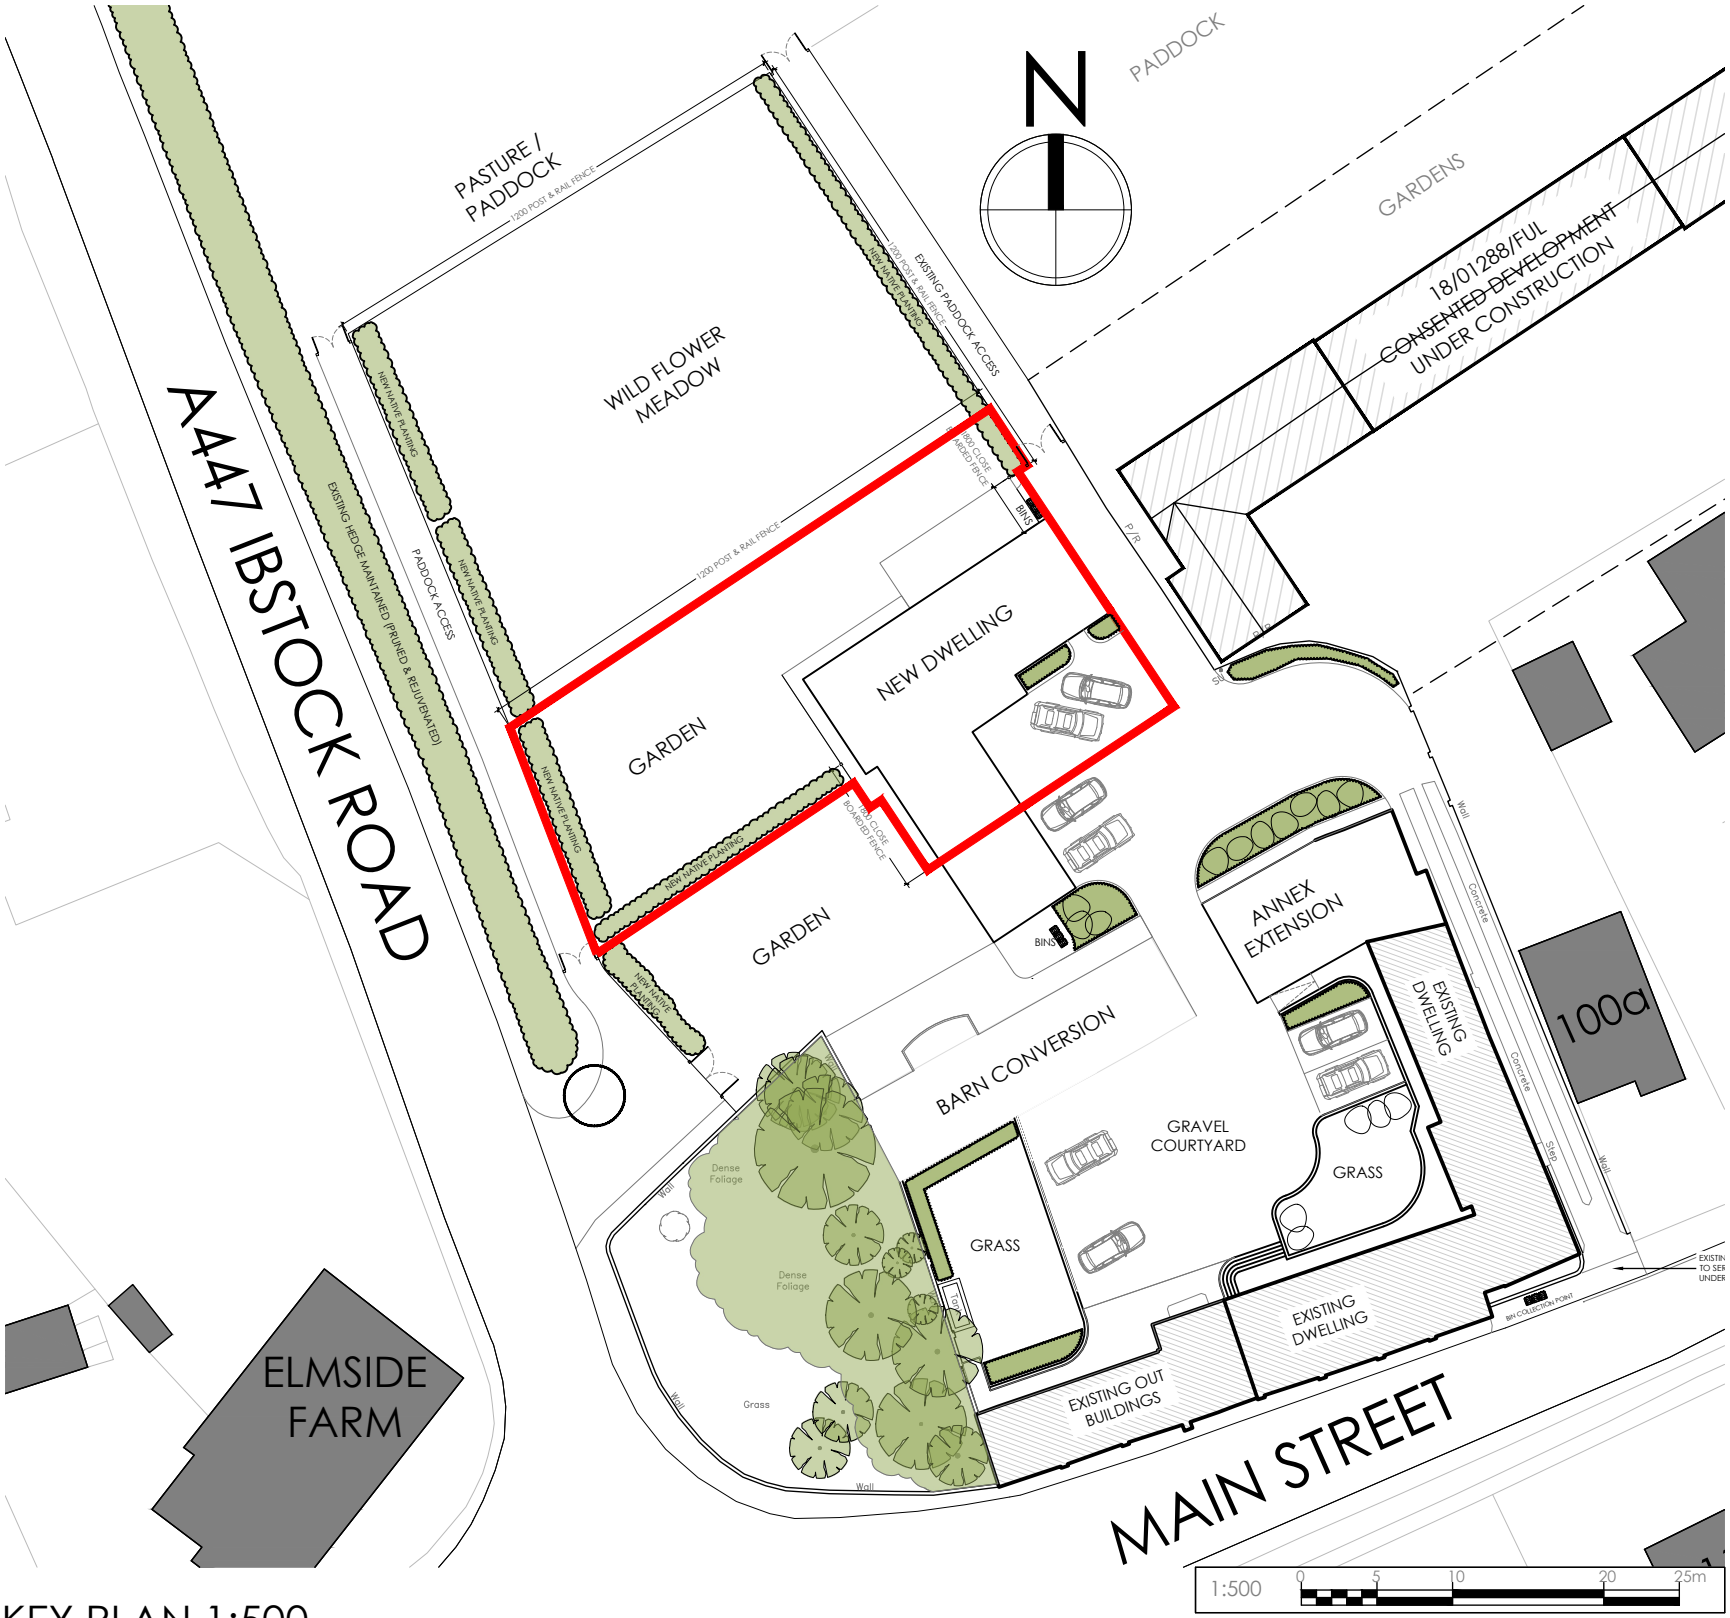

KEY PLAN 1:500

COPYRIGHT NOTICE:
This drawing is the copyright of the Architects and may not be reproduced or used except by written permission.

ICrown copyright and database right(2014) Ordnance Survey licence number 100047514

Notes:
This drawing is to be read in conjunction with all relevant drawings and specifications.
Do not scale from this drawing, use figures dimensions only. All levels and dimensions to be checked on site. All level and dimensional discrepancies are to be brought to the immediate attention of HSP Architects Ltd.
Responsibility cannot be accepted for alterations made to the design without prior written permission of HSP Architects Ltd.
Copyright reserved. This drawing may only be used for the client and location specified in the title block. It may not be reproduced or distributed in any form without prior written consent from HSP Architects Ltd.
Prior to any work commencing on site, the engineer is to be contacted regarding the current status, revision or regulatory approval of the drawing.
All work is to be to the satisfaction of the HSE or Local Authority not withholding anything shown or indicated on these drawings. All waterworks and drainage to be the best of their respective kind and of legal requirement. All the drawings are to be made in accordance with the relevant standards and shall be maintained or checked and verified on the before specific areas of work are commenced.
This drawing is to be read in conjunction with client specific requirements and structural engineers design.

Revision Notes.
Drawing Status.

PLANNING

hssp
architects

Pera Business Park, Nottingham Road
Melton Mowbray, LE13 0PB

Telephone: 01664 563 288 Fax: 01664 563 360
E-Mail: info@hssparchitects.co.uk Web: www.hssparchitects.co.uk

Project:
Barn Conversion, Annex Extension
& New Dwelling
The Barns, Main St.
Nailstone

Title:
Rendered Ele's & Visuals - New Dwelling

Scale:	Drawn:	Checked:	Date:
NIS	MFB	KC	05.05.23
Drawing No.	Revision:		
8748 03 11	-		

HSSP A1