


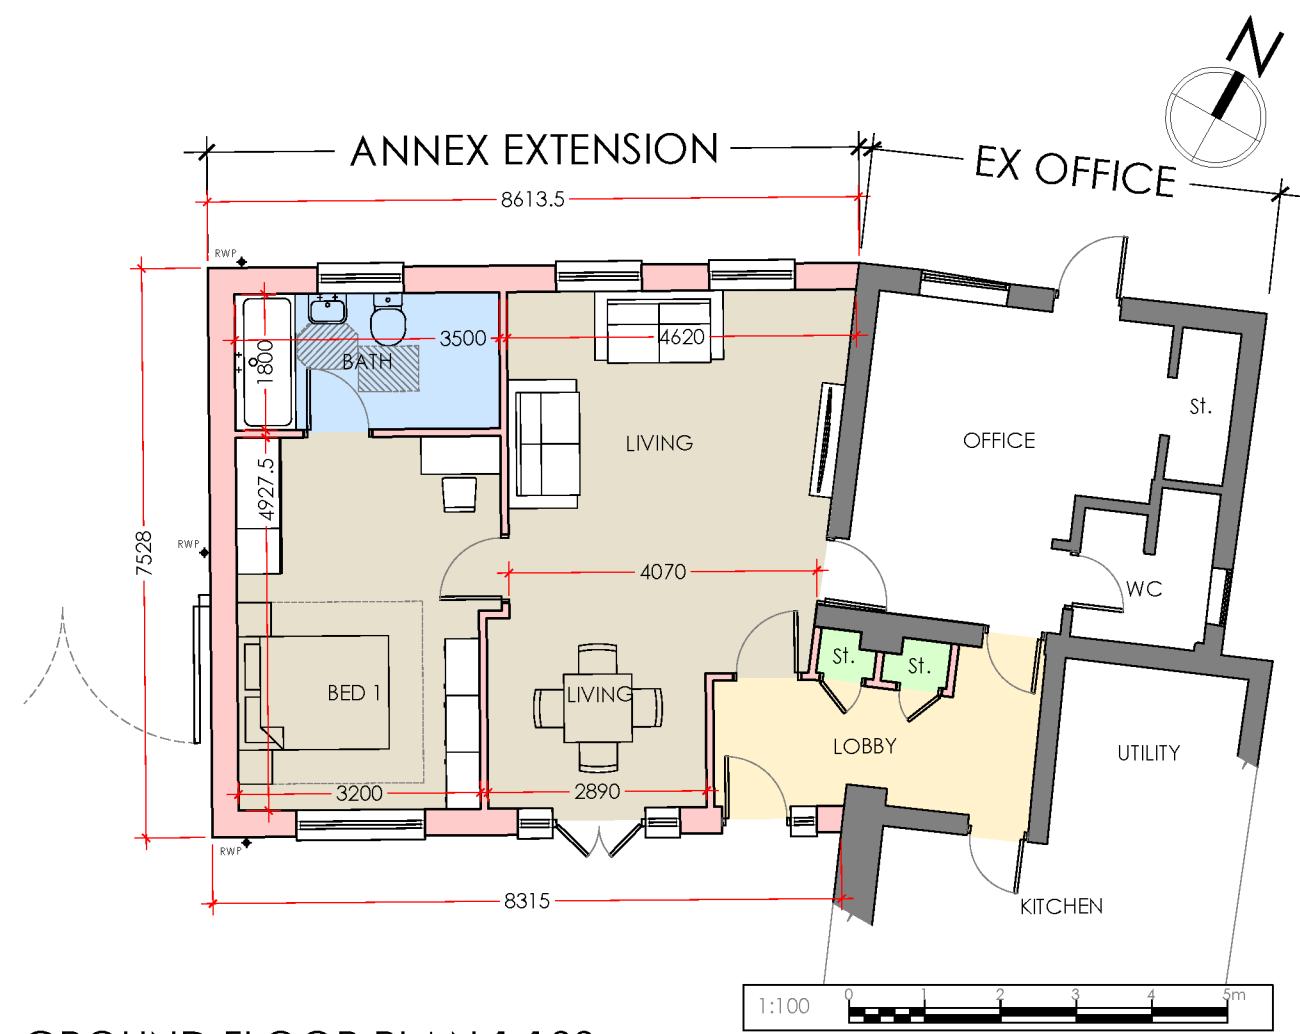
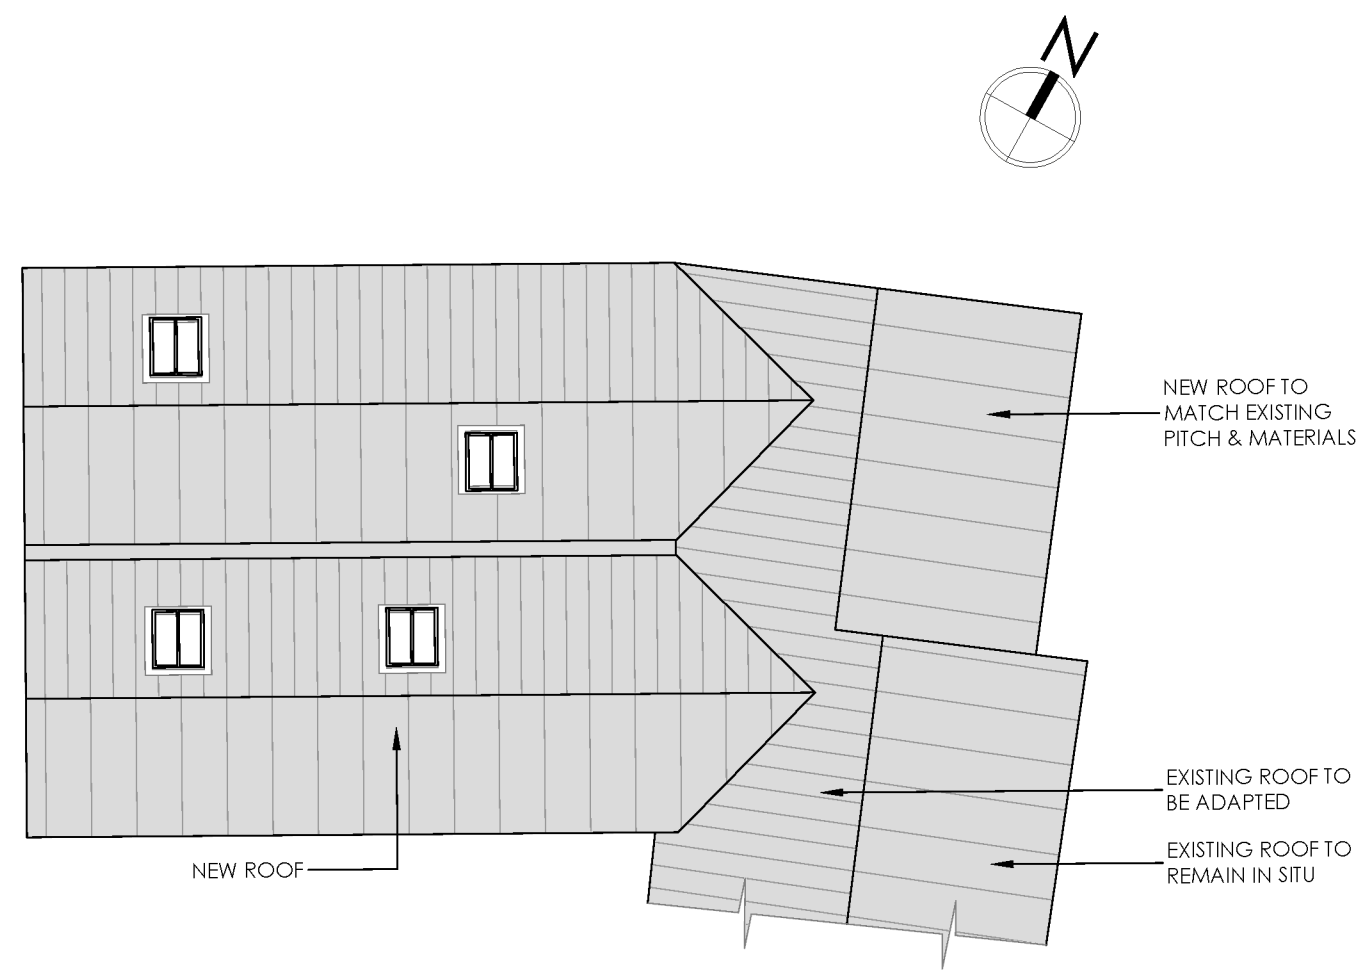


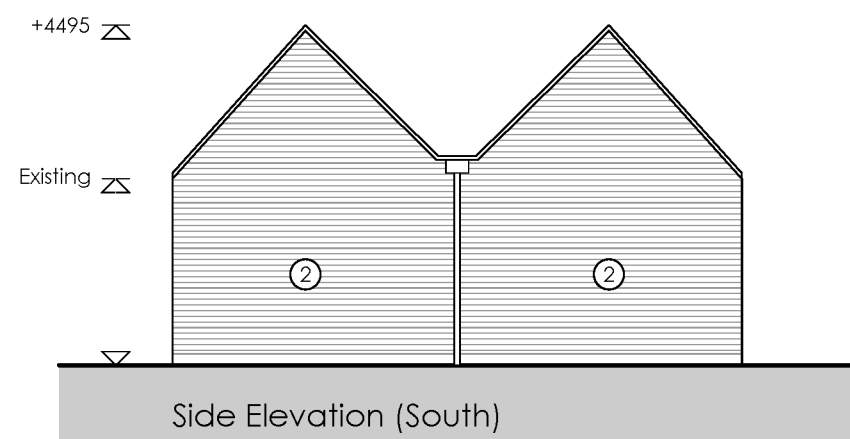


GROUND FLOOR PLAN 1:100

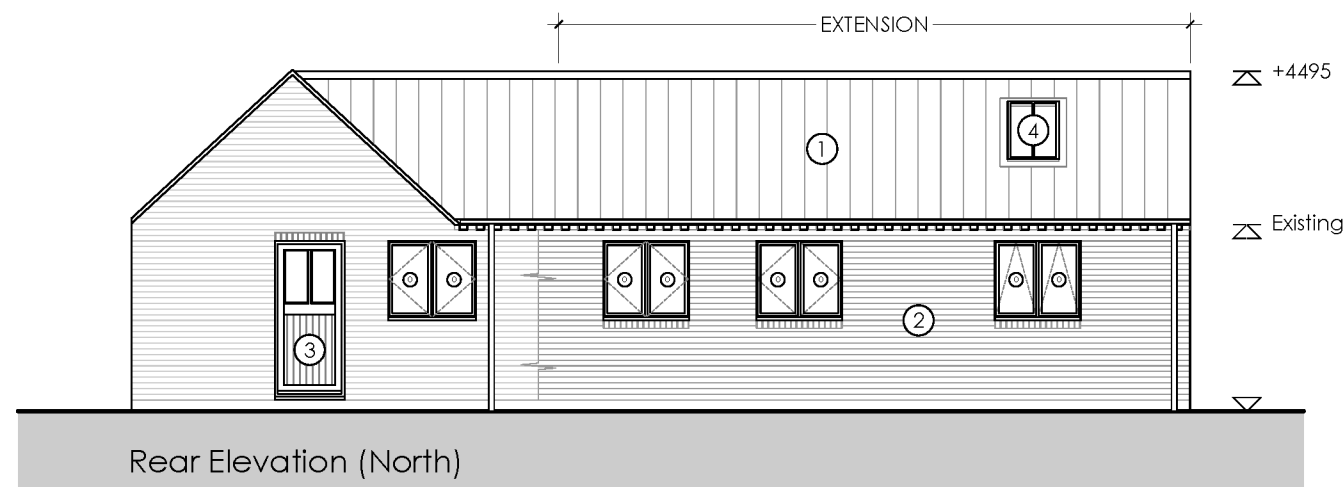

ROOF PLAN 1:100

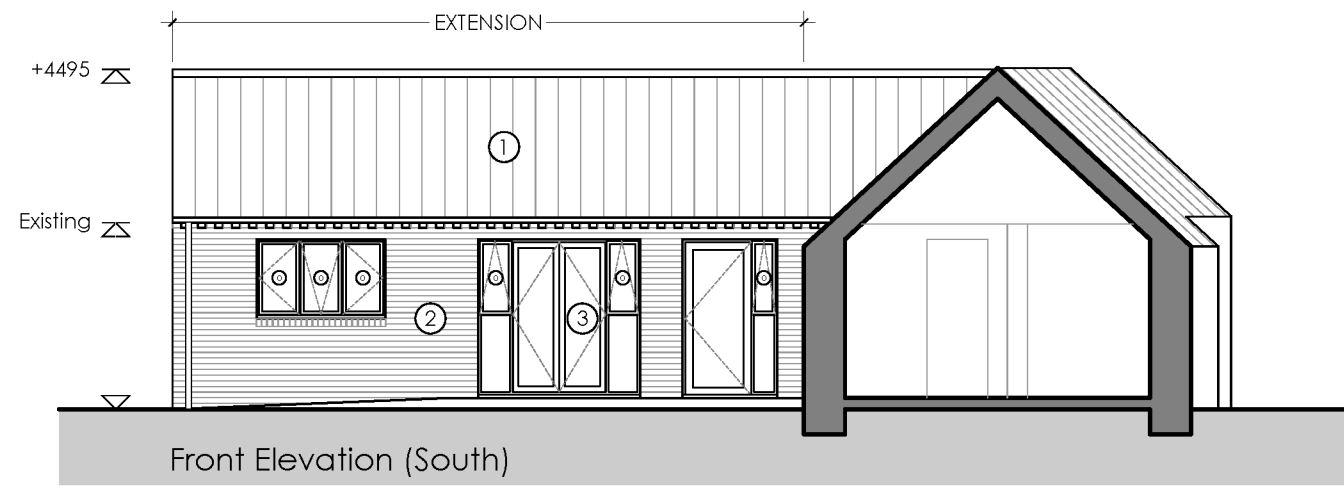

- Materials Key**
(see also dwg ref.):
1. Grey plain roof tiles
 2. Red facing brickwork to match existing
 3. Dark Brown UPVC windows & doors
 4. Conservation Style Rooflight

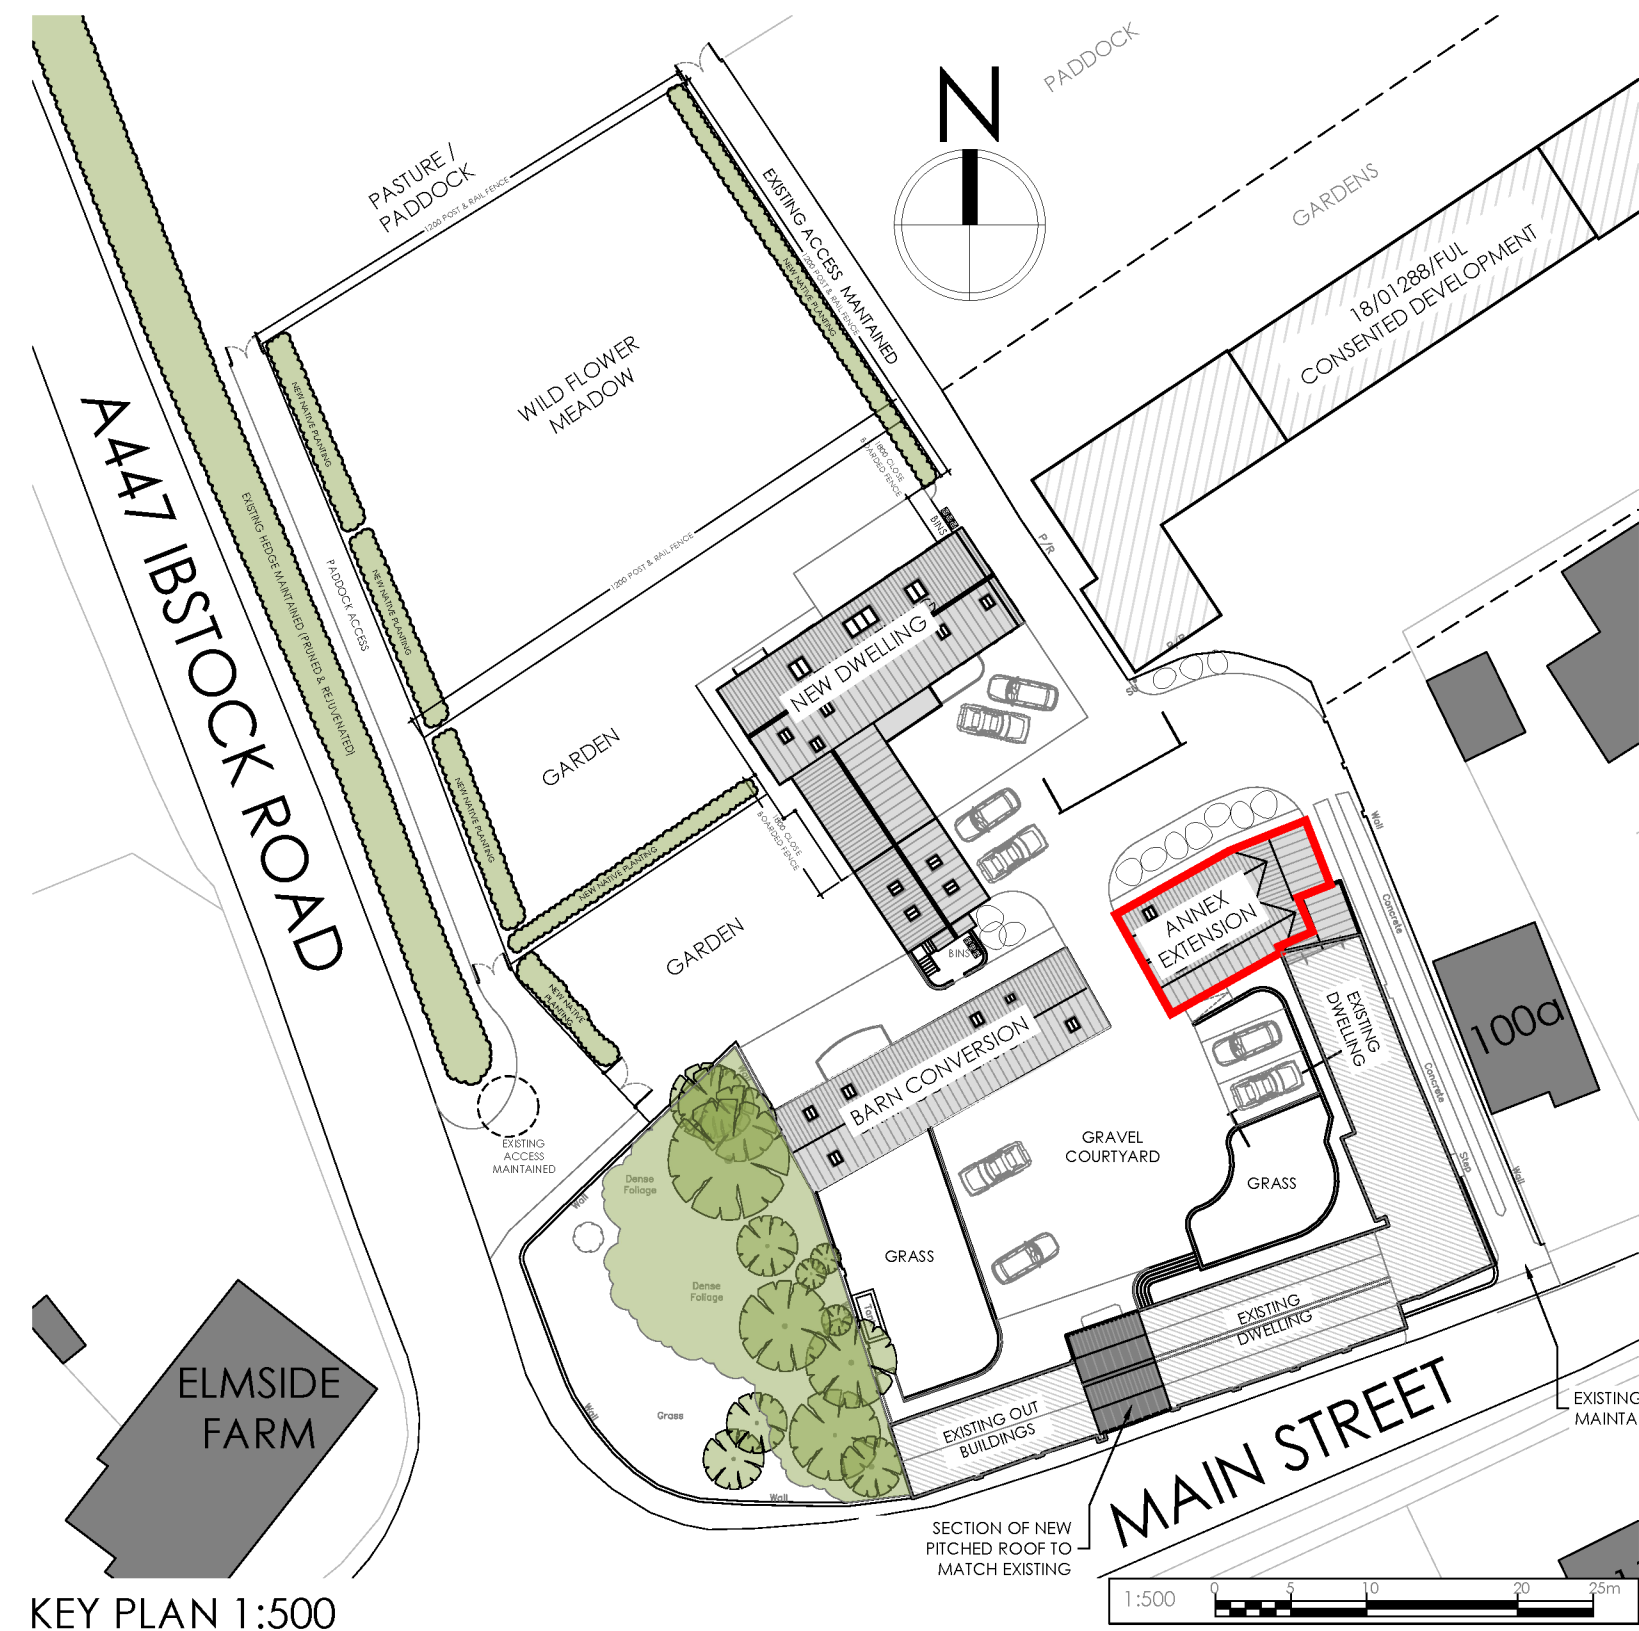

KEY PLAN 1:500

COPYRIGHT NOTICE:
This drawing is the copyright of the Architects
and may not be reproduced or used except
by written permission.

©Crown copyright and database rights(2014)
Ordnance Survey licence number100047514

Notes
This drawing is to be read in conjunction with all relevant drawings and specifications.
Do not scale from this drawing. Use figured dimensions only. All levels and dimensions to be checked on site. All levels and dimensional discrepancies are to be brought to the immediate attention of HSP Architects Ltd. Responsibility cannot be accepted for attention and/or deviation from the design without prior acknowledgement of HSP Architects Ltd. Copyright reserved. This drawing may only be used for the client and location specified in the title block. It may not be copied or disposed to any other third party without prior written consent from HSP Architects Ltd. That to any works commencing on site, the engineer is to be contacted regarding the current status, revision or regulatory approval of the drawing.
All work to be to the entire satisfaction of the NHBC or Local Authority not withstanding anything shown or indicated on these drawings. All workmanship and materials to be the best of their respective kind and at least equivalent of the appropriate British Standard Code of Practice. All relevant dimensions and levels to be ascertained or checked and verified on site before specific areas of work are commenced.
The drawing is to be read in conjunction with clients specification/employees requirements and structural engineers design.

Revision Notes:

Drawing Status:

PLANNING

hssp
architects

Pera Business Park, Nottingham Road
Melton Mowbray, LE13 0PB

Telephone: 01664 563 288 Fax: 01664 563 360
E-Mail: info@hssparchitects.co.uk Web: www.hssparchitects.co.uk

Project:
Barn Conversion, Annex Extension
& New Dwelling
The Barns, Main St.
Nailstone

Title:
Proposed Plans & Ele's - Annex Extension

Scale:	Drawn:	Checked:	Date:
1:100 1:500	MFB	RC	11.05.23
Drawing No:	Revision:		
8748 03 30	-		

HSP A2