




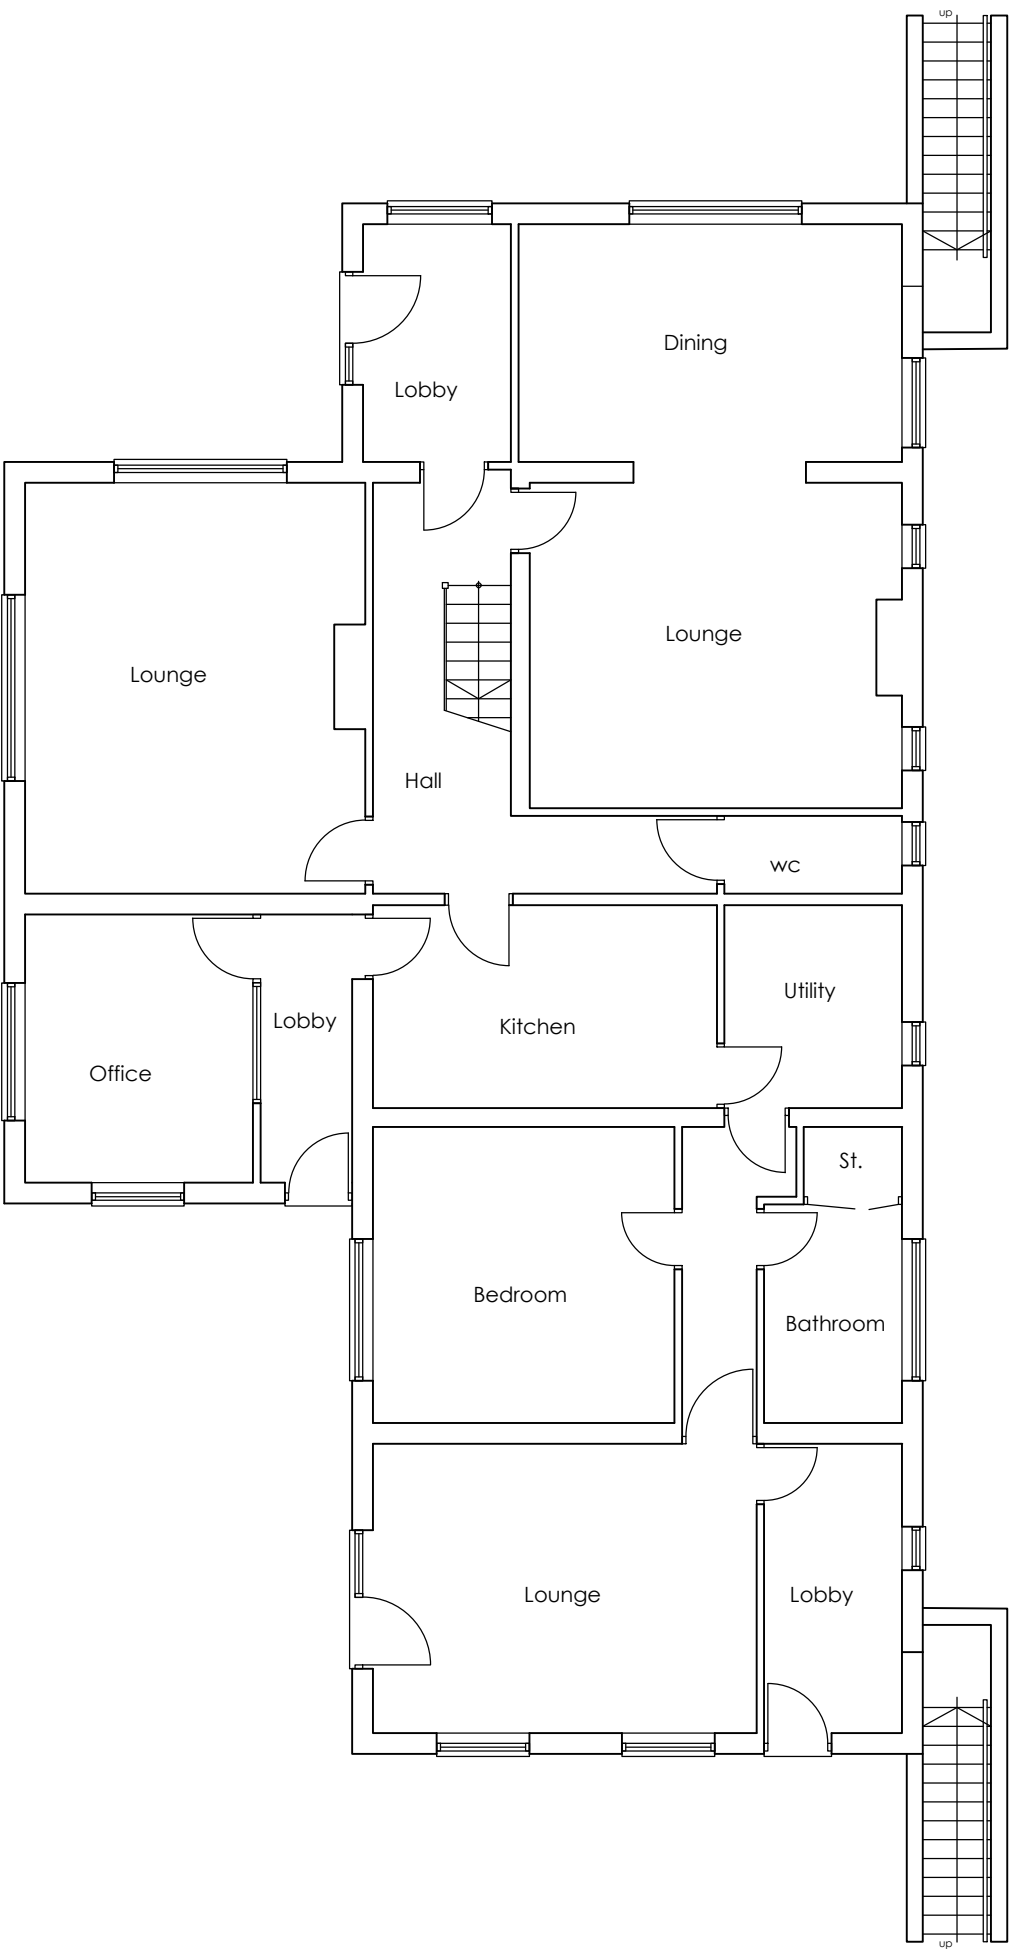


Existing Ground Floor Plan
Scale 1:100

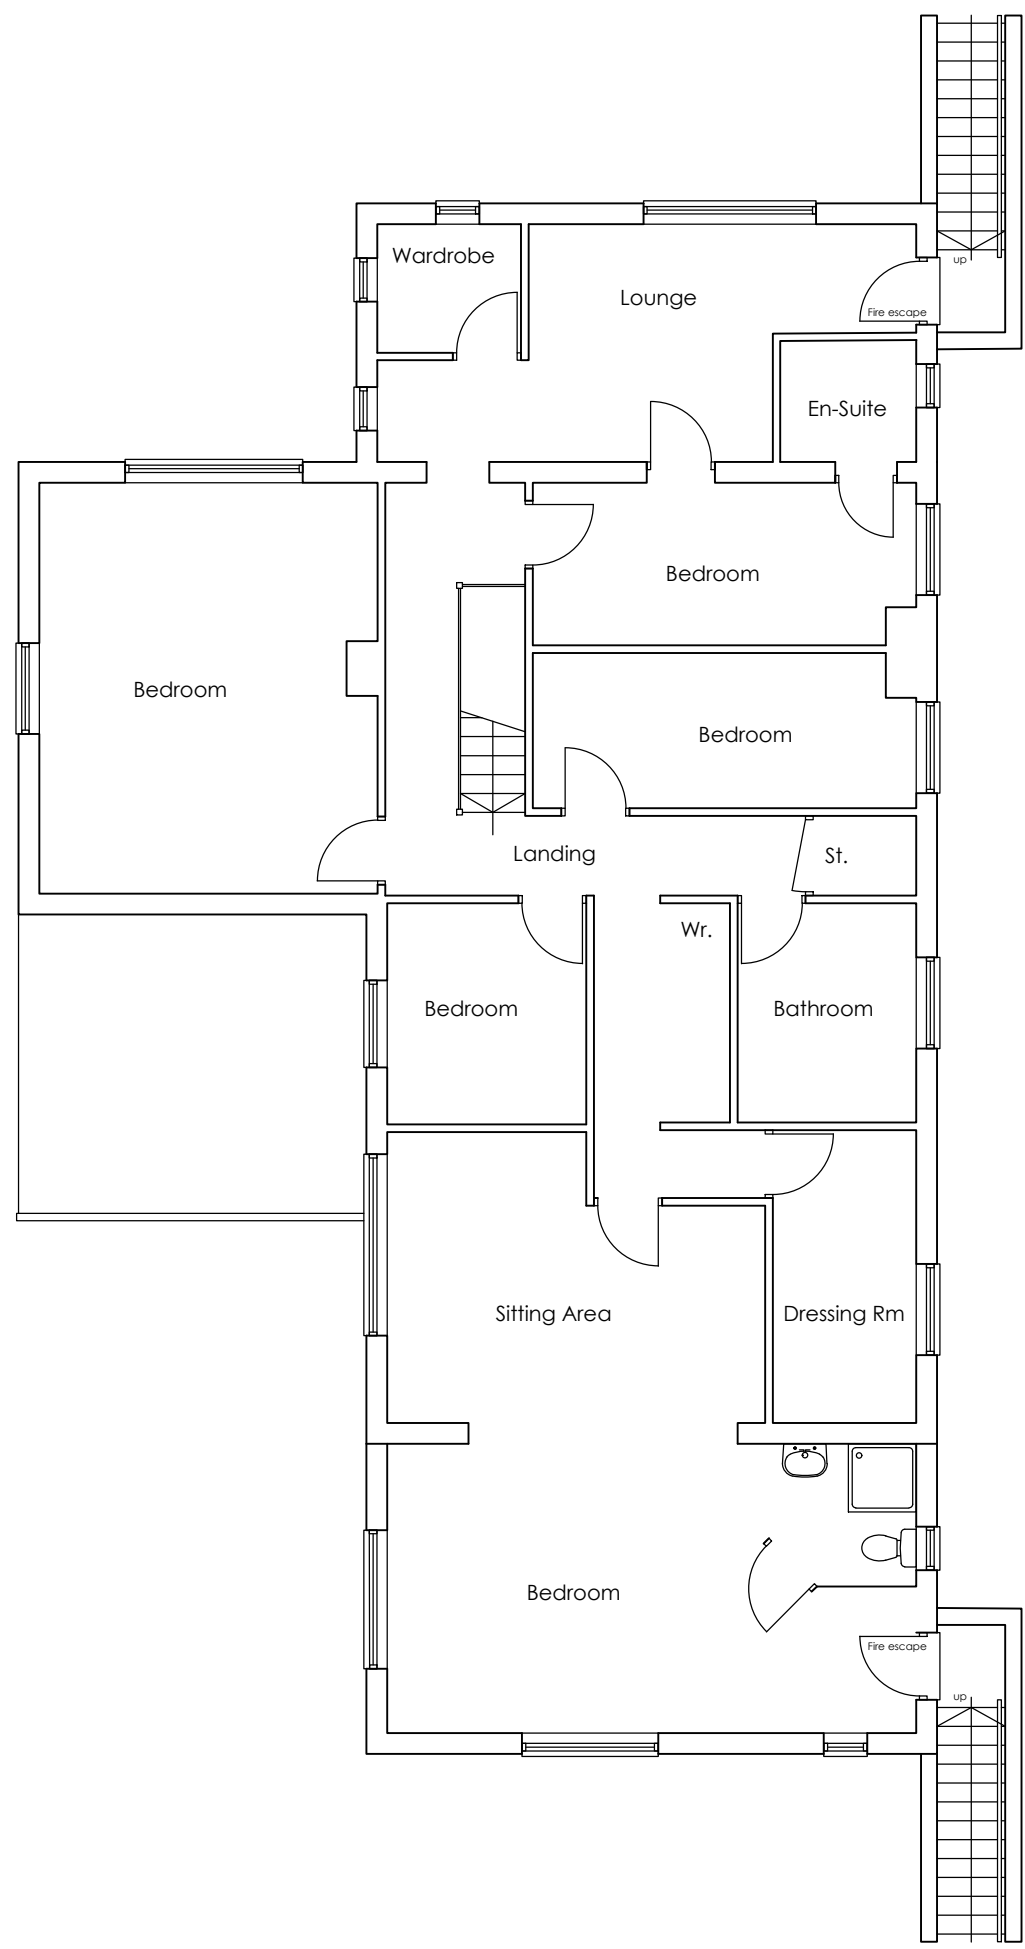


Existing First Floor Plan
Scale 1:100

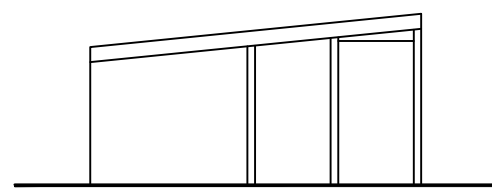


Existing Cattery Side Elevation
Scale 1:100

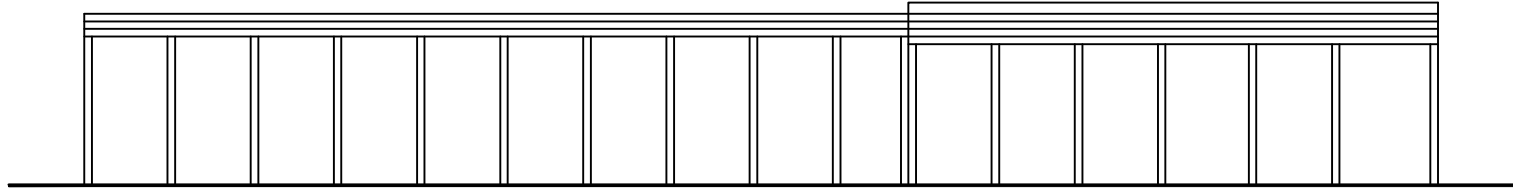


Existing Cattery Front Elevation
Scale 1:100

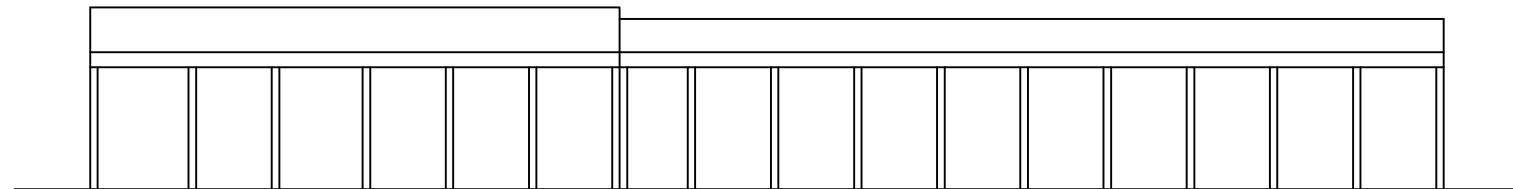

Existing Cattery Rear Elevation
Scale 1:100

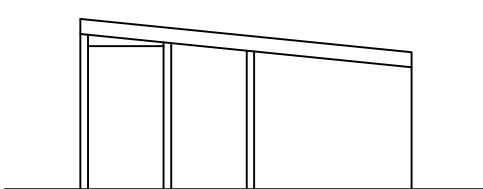


Existing Cattery Side Elevation
Scale 1:100

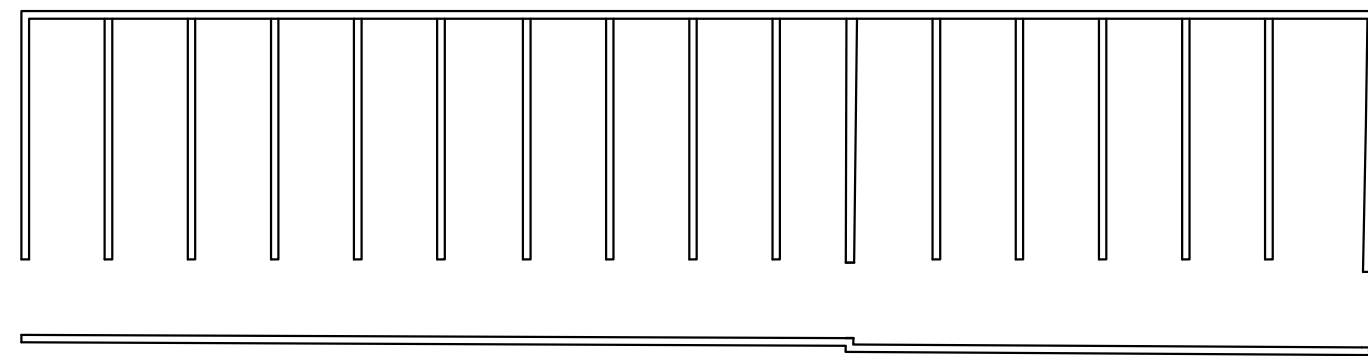

Existing Cattery Floor Plan
Scale 1:100




Existing Cattery Front + Side Elevation
Scale 1:100

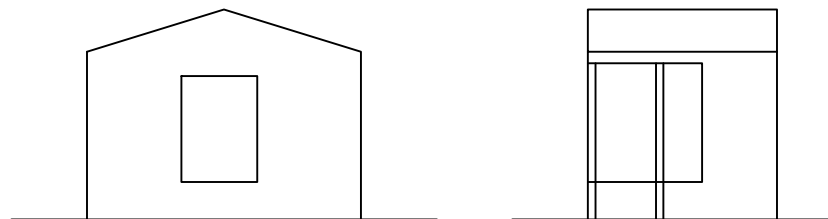


Existing Cattery Front + Side Elevation
Scale 1:100




Existing Cattery Rear + Side Elevation
Scale 1:100

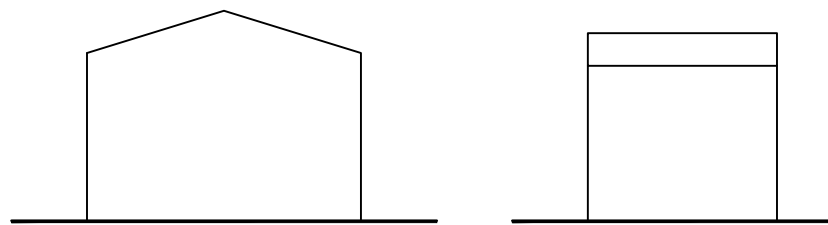

Existing Cattery Rear + Side Elevation
Scale 1:100

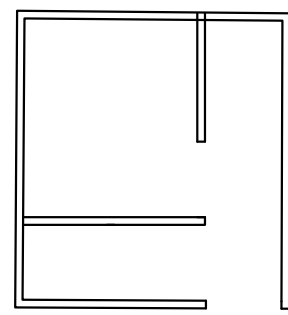


Existing Cattery Floor Plan
Scale 1:100

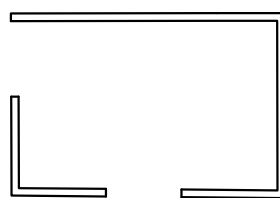

Existing Cattery Floor Plan
Scale 1:100




Existing Side Elevation
Scale 1:100

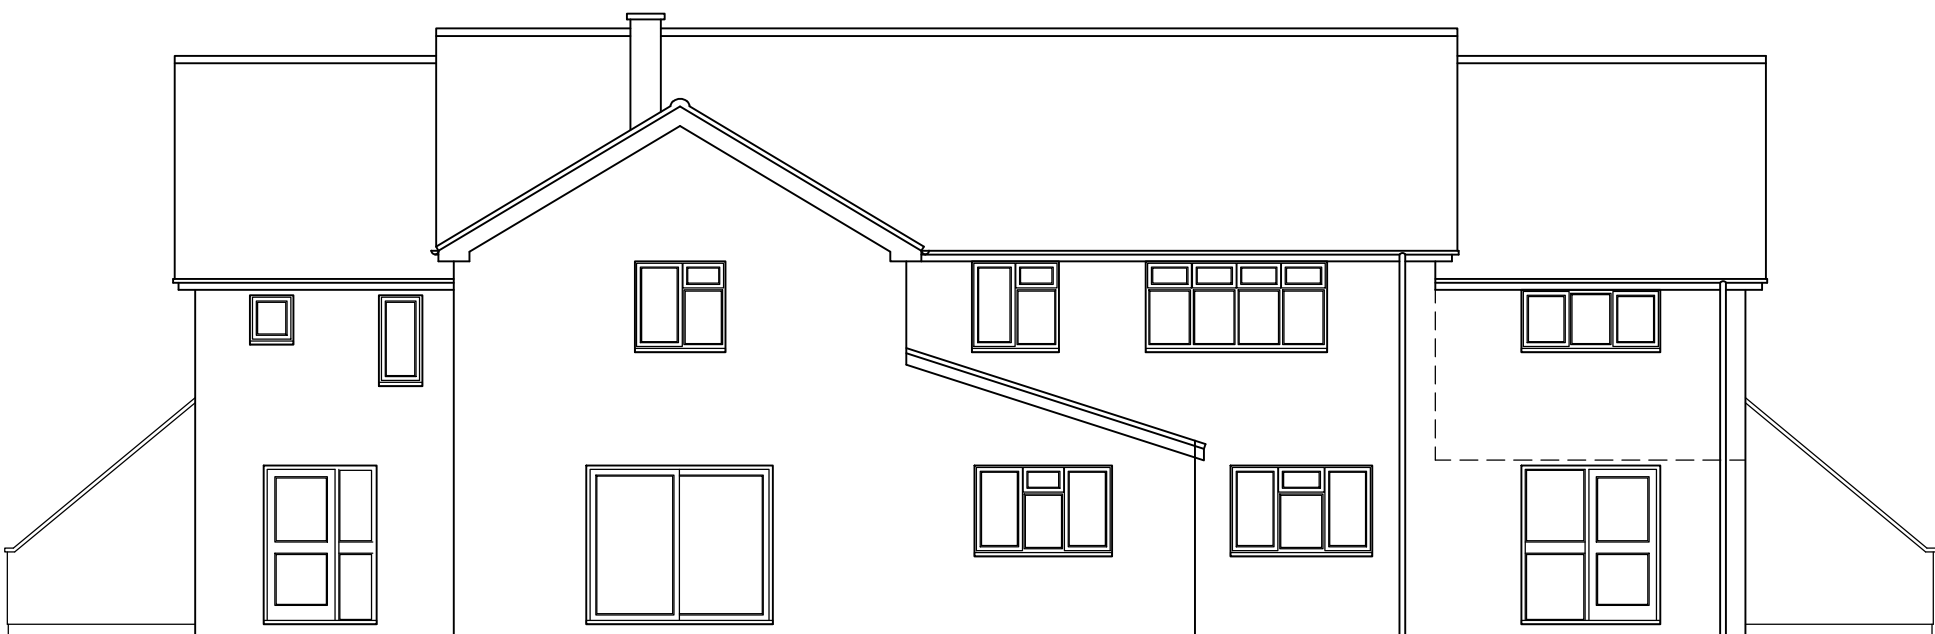

Existing Front Elevation
Scale 1:100



Existing Side Elevation
Scale 1:100

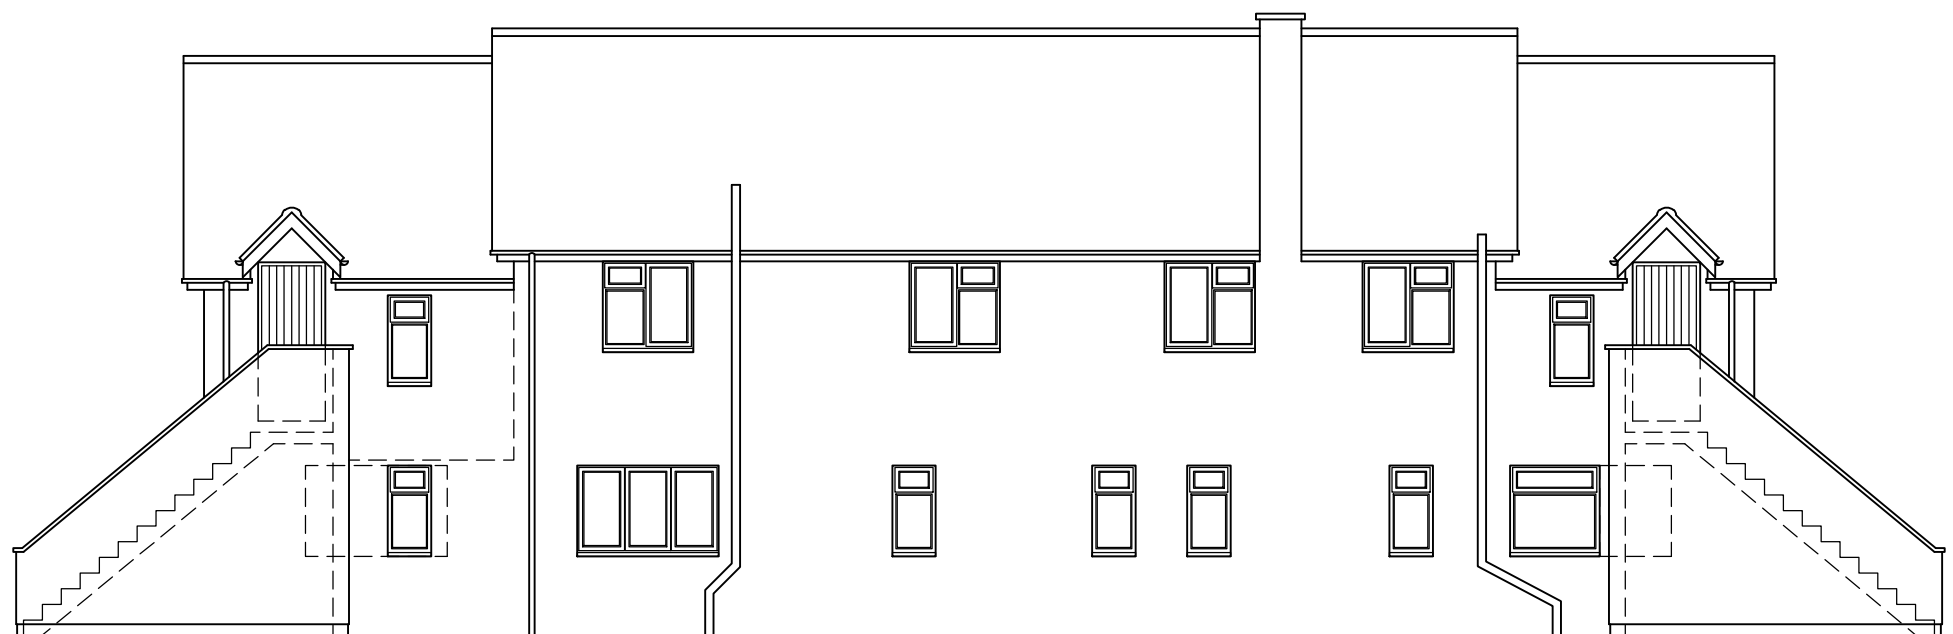

Existing Rear Elevation
Scale 1:100

Notes

Existing Survey Drawings Supplied By Client.

Disclaimer

© This drawing is the copyright of Lawrence & Finley Architects Ltd. and may not be reproduced or used except by written permission.
Figured dimensions to have precedence over scaling.
Please read this drawing in conjunction with the specification.
Check all site dimensions prior to any construction.
Refer any discrepancies found to the Architects.

Revisions

Contact + Location

T 07974 834305
E kristian@lfarchitects.co.uk

Lawrence & Finley Architects Ltd.
27 Templar Road,
Ashby-De-La-Zouch,
Leicestershire, LE65 2AD


Details

Client
Job Title
Job Type
Drawing Title

Job Number
Drawing Number
Scale
Status

Mr & Mrs M. Schollar
Elmsdale House, Sheepy Magna
Replacement Residential Dwelling
Existing Buildings

206
PL-04
1:100 A1
PLANNING

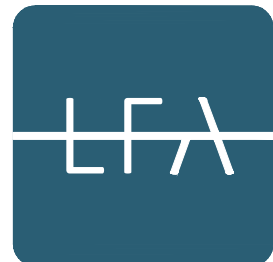

LAWRENCE | FINLEY
ARCHITECTS

0 1 5 10 20