


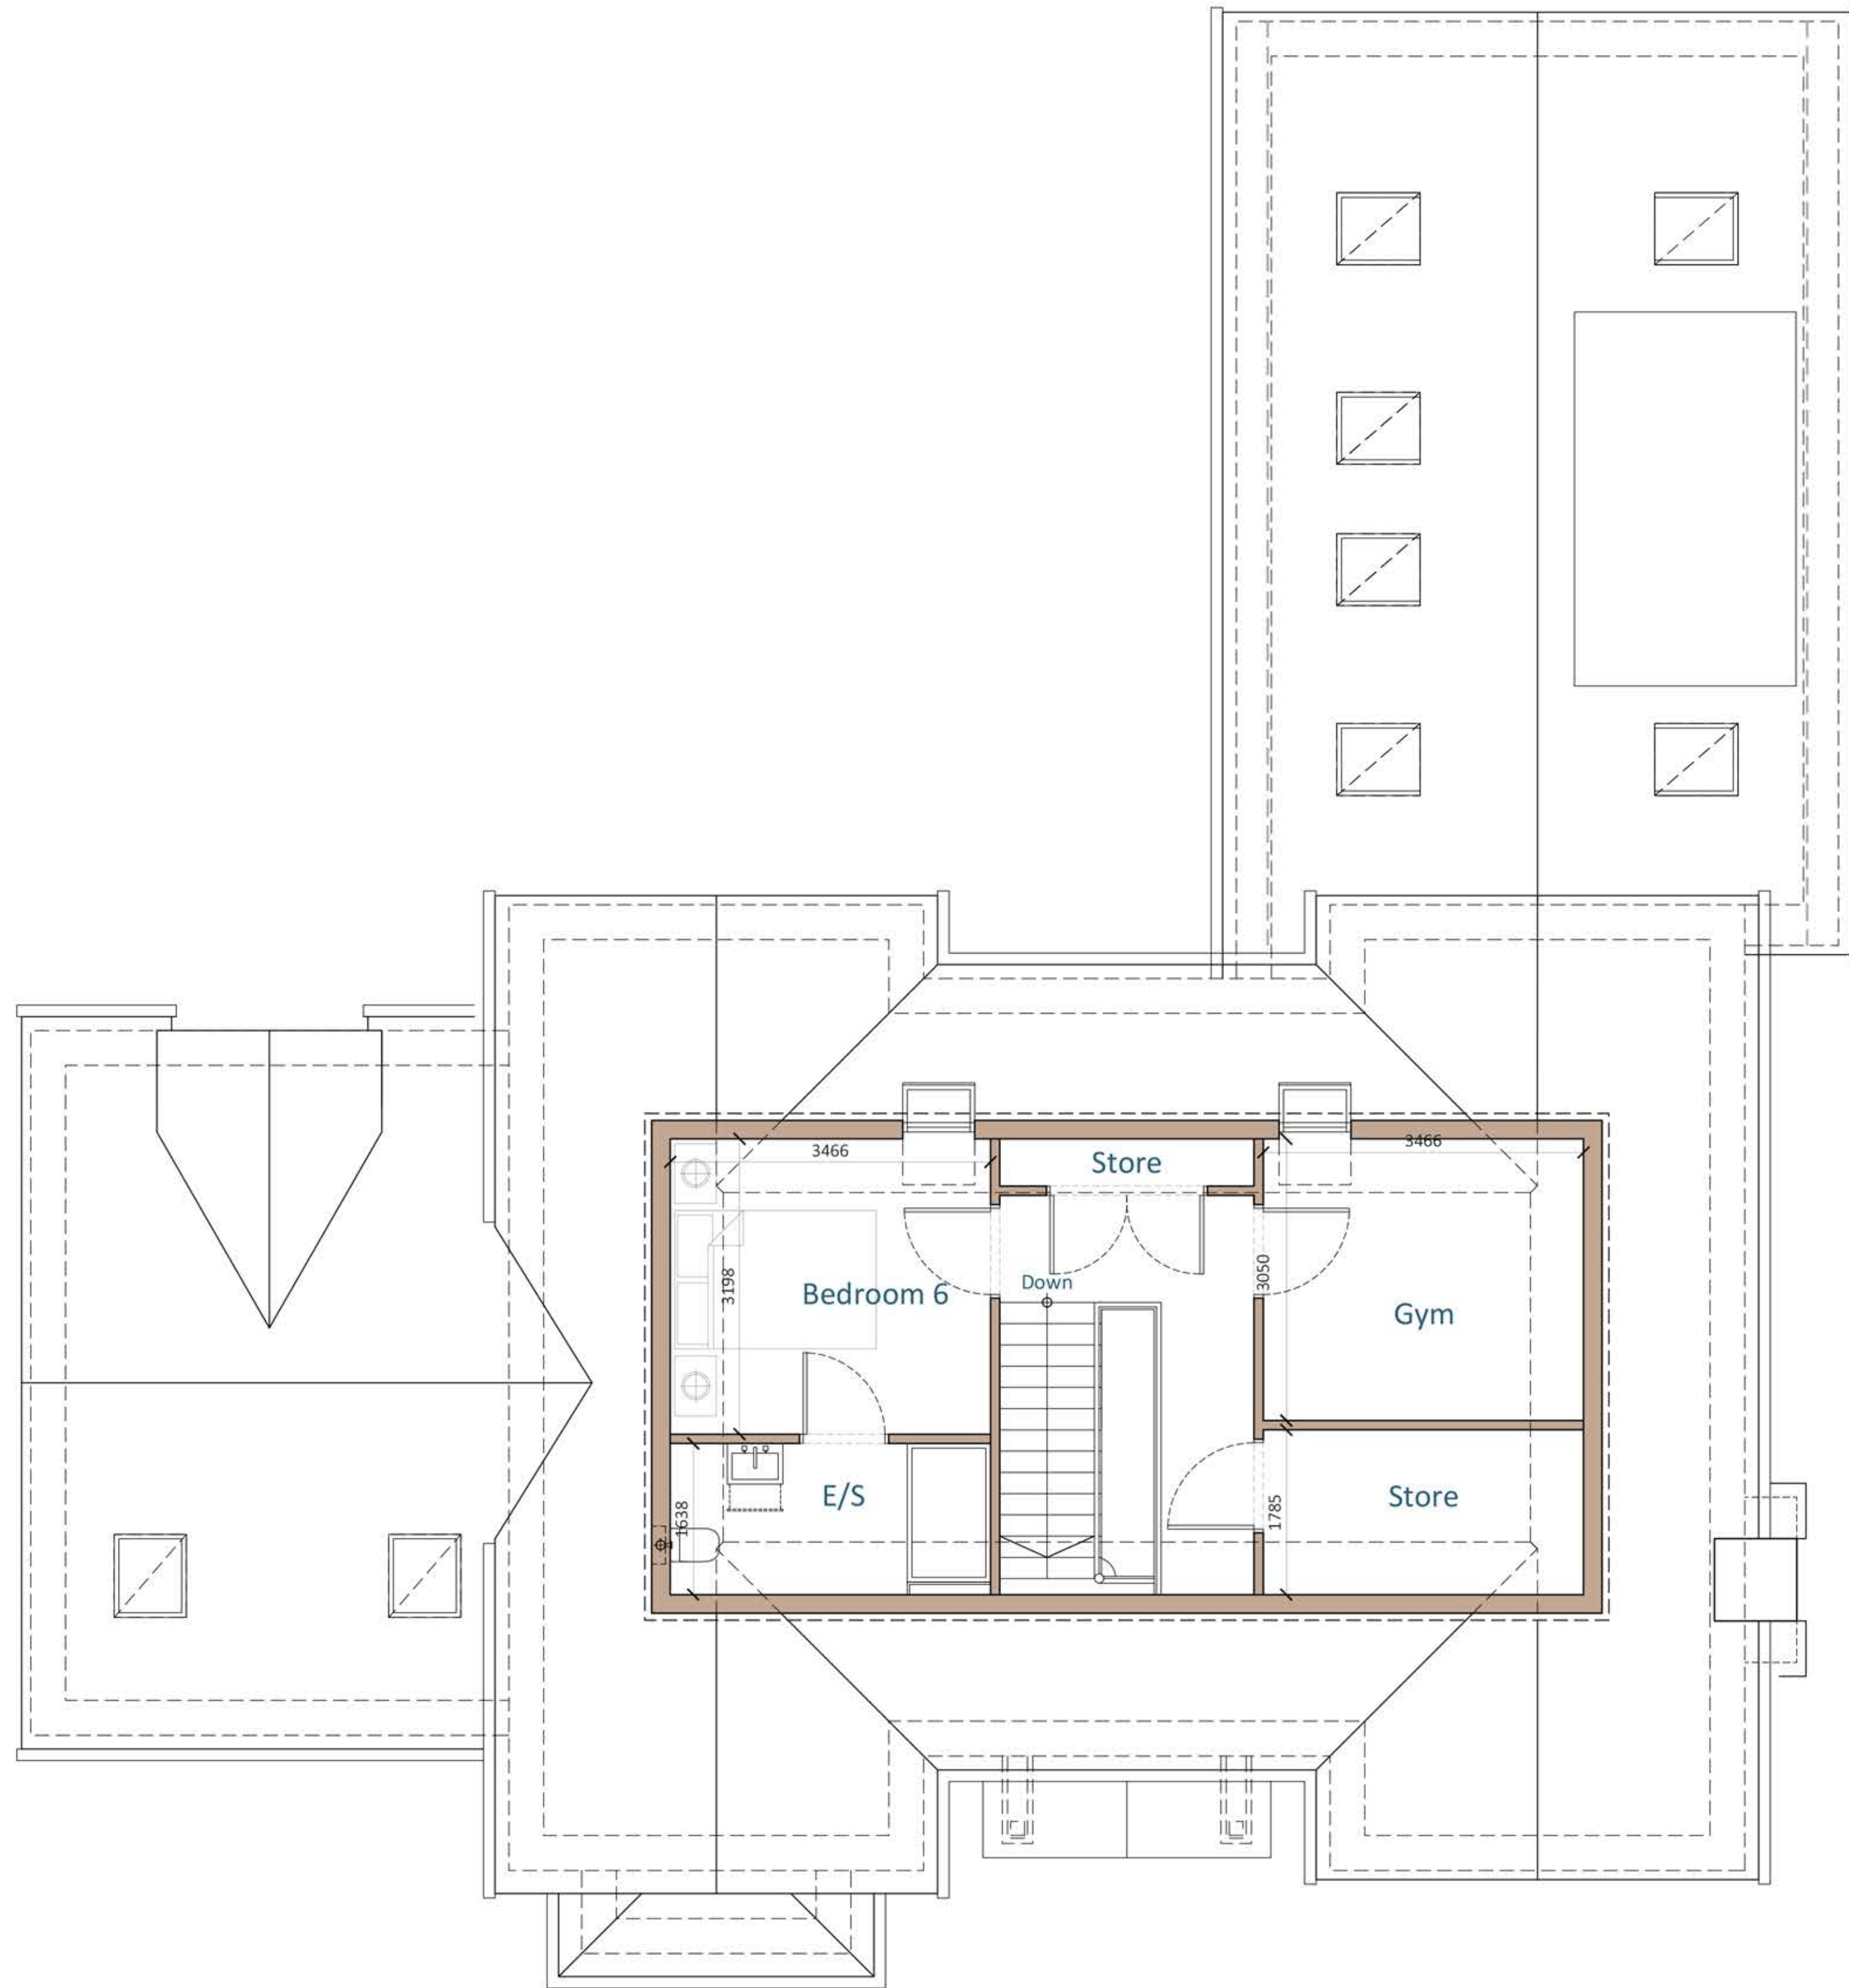

Disclaimer

© This drawing is the copyright of Lawrence & Finley Architects Ltd. and may not be reproduced or used except by written permission.
Figured dimensions to have precedence over scaling.
Please read this drawing in conjunction with the specification.
Check all site dimensions prior to any construction.
Refer any discrepancies found to the Architects.

Revisions

A	Revised In Line With Planners Comments	05/09/2022
B	Second Floor Omitted	08/09/2022
C	Revised In Line With Planners Comments	12/10/2022
D	Revised In Line With Clients Comments	06/03/2023

Contact + Location

T 07974 834305
E kristian@lfarchitects.co.uk

Lawrence & Finley Architects Ltd.
27 Templar Road,
Ashby-De-La-Zouch,
Leicestershire, LE65 2AD

Details

Client	Mr & Mrs M. Schollar
Job Title	Elmsdale House, Sheepy Magna
Job Type	Existing Residential Development
Drawing Title	Proposed Second Floor Plan
Job Number	206
Drawing Number	PL-22D
Scale	1:50 at
Status	PLANNING



LAWRENCE | FINLEY
ARCHITECTS