





Existing Front Elevation

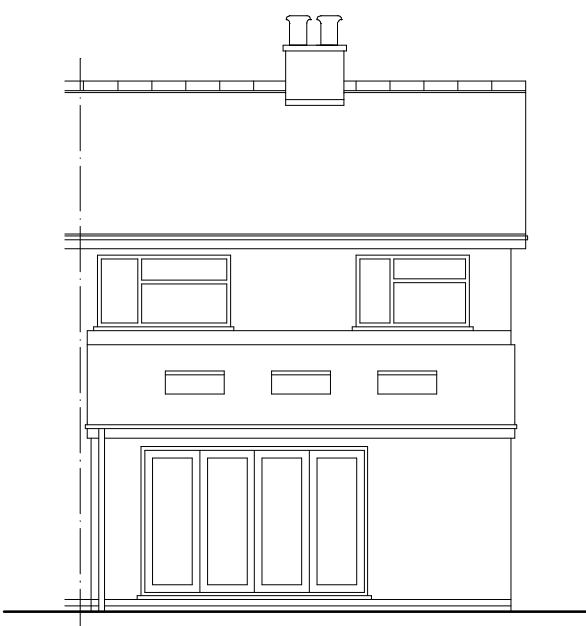

Existing Rear Elevation

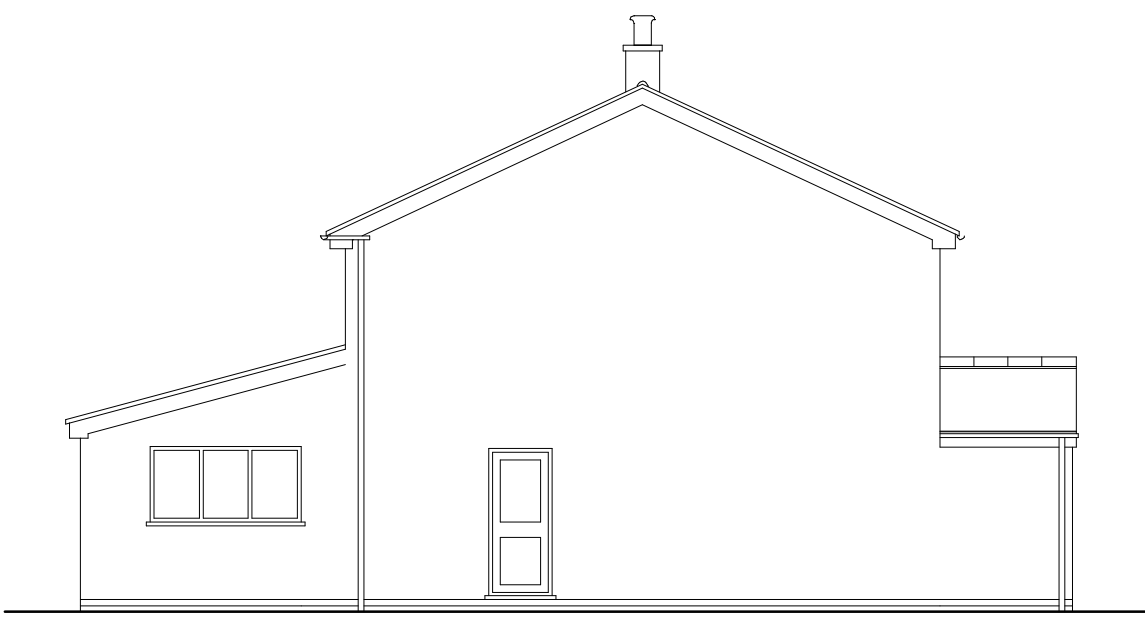


Existing Elevation To Garden




Proposed Front Elevation




Proposed Rear Elevation

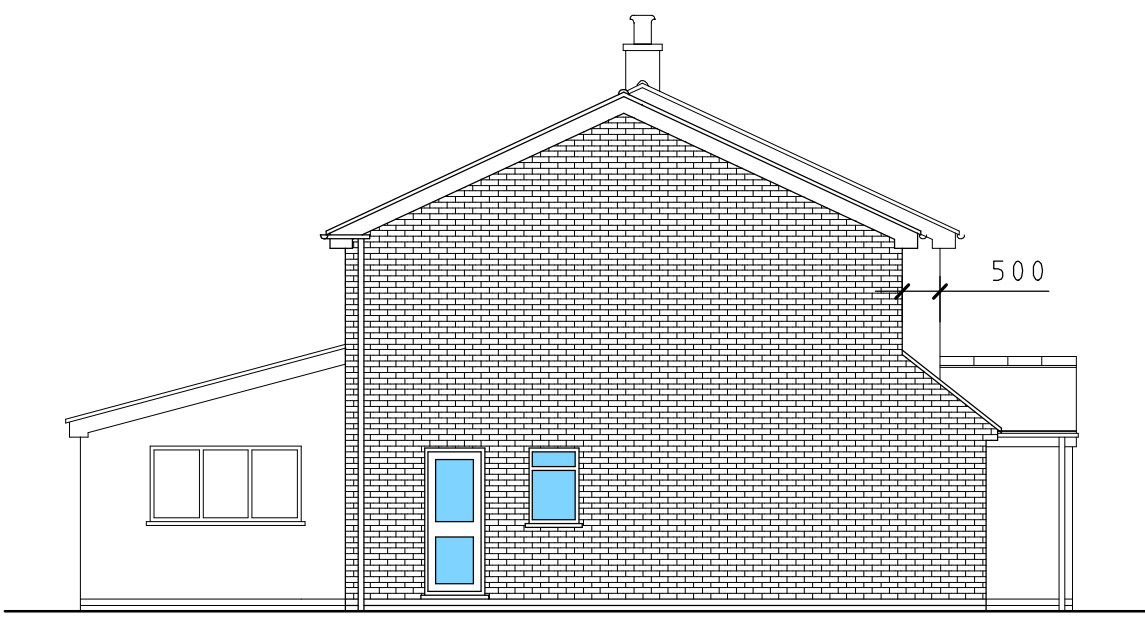

Proposed Elevation To Garden

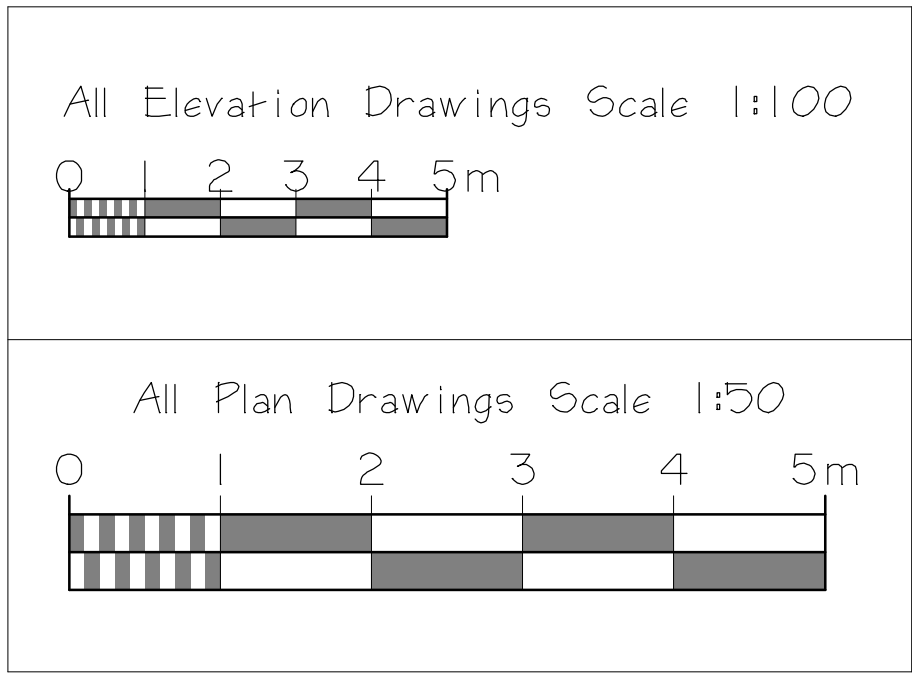


Scale Bars

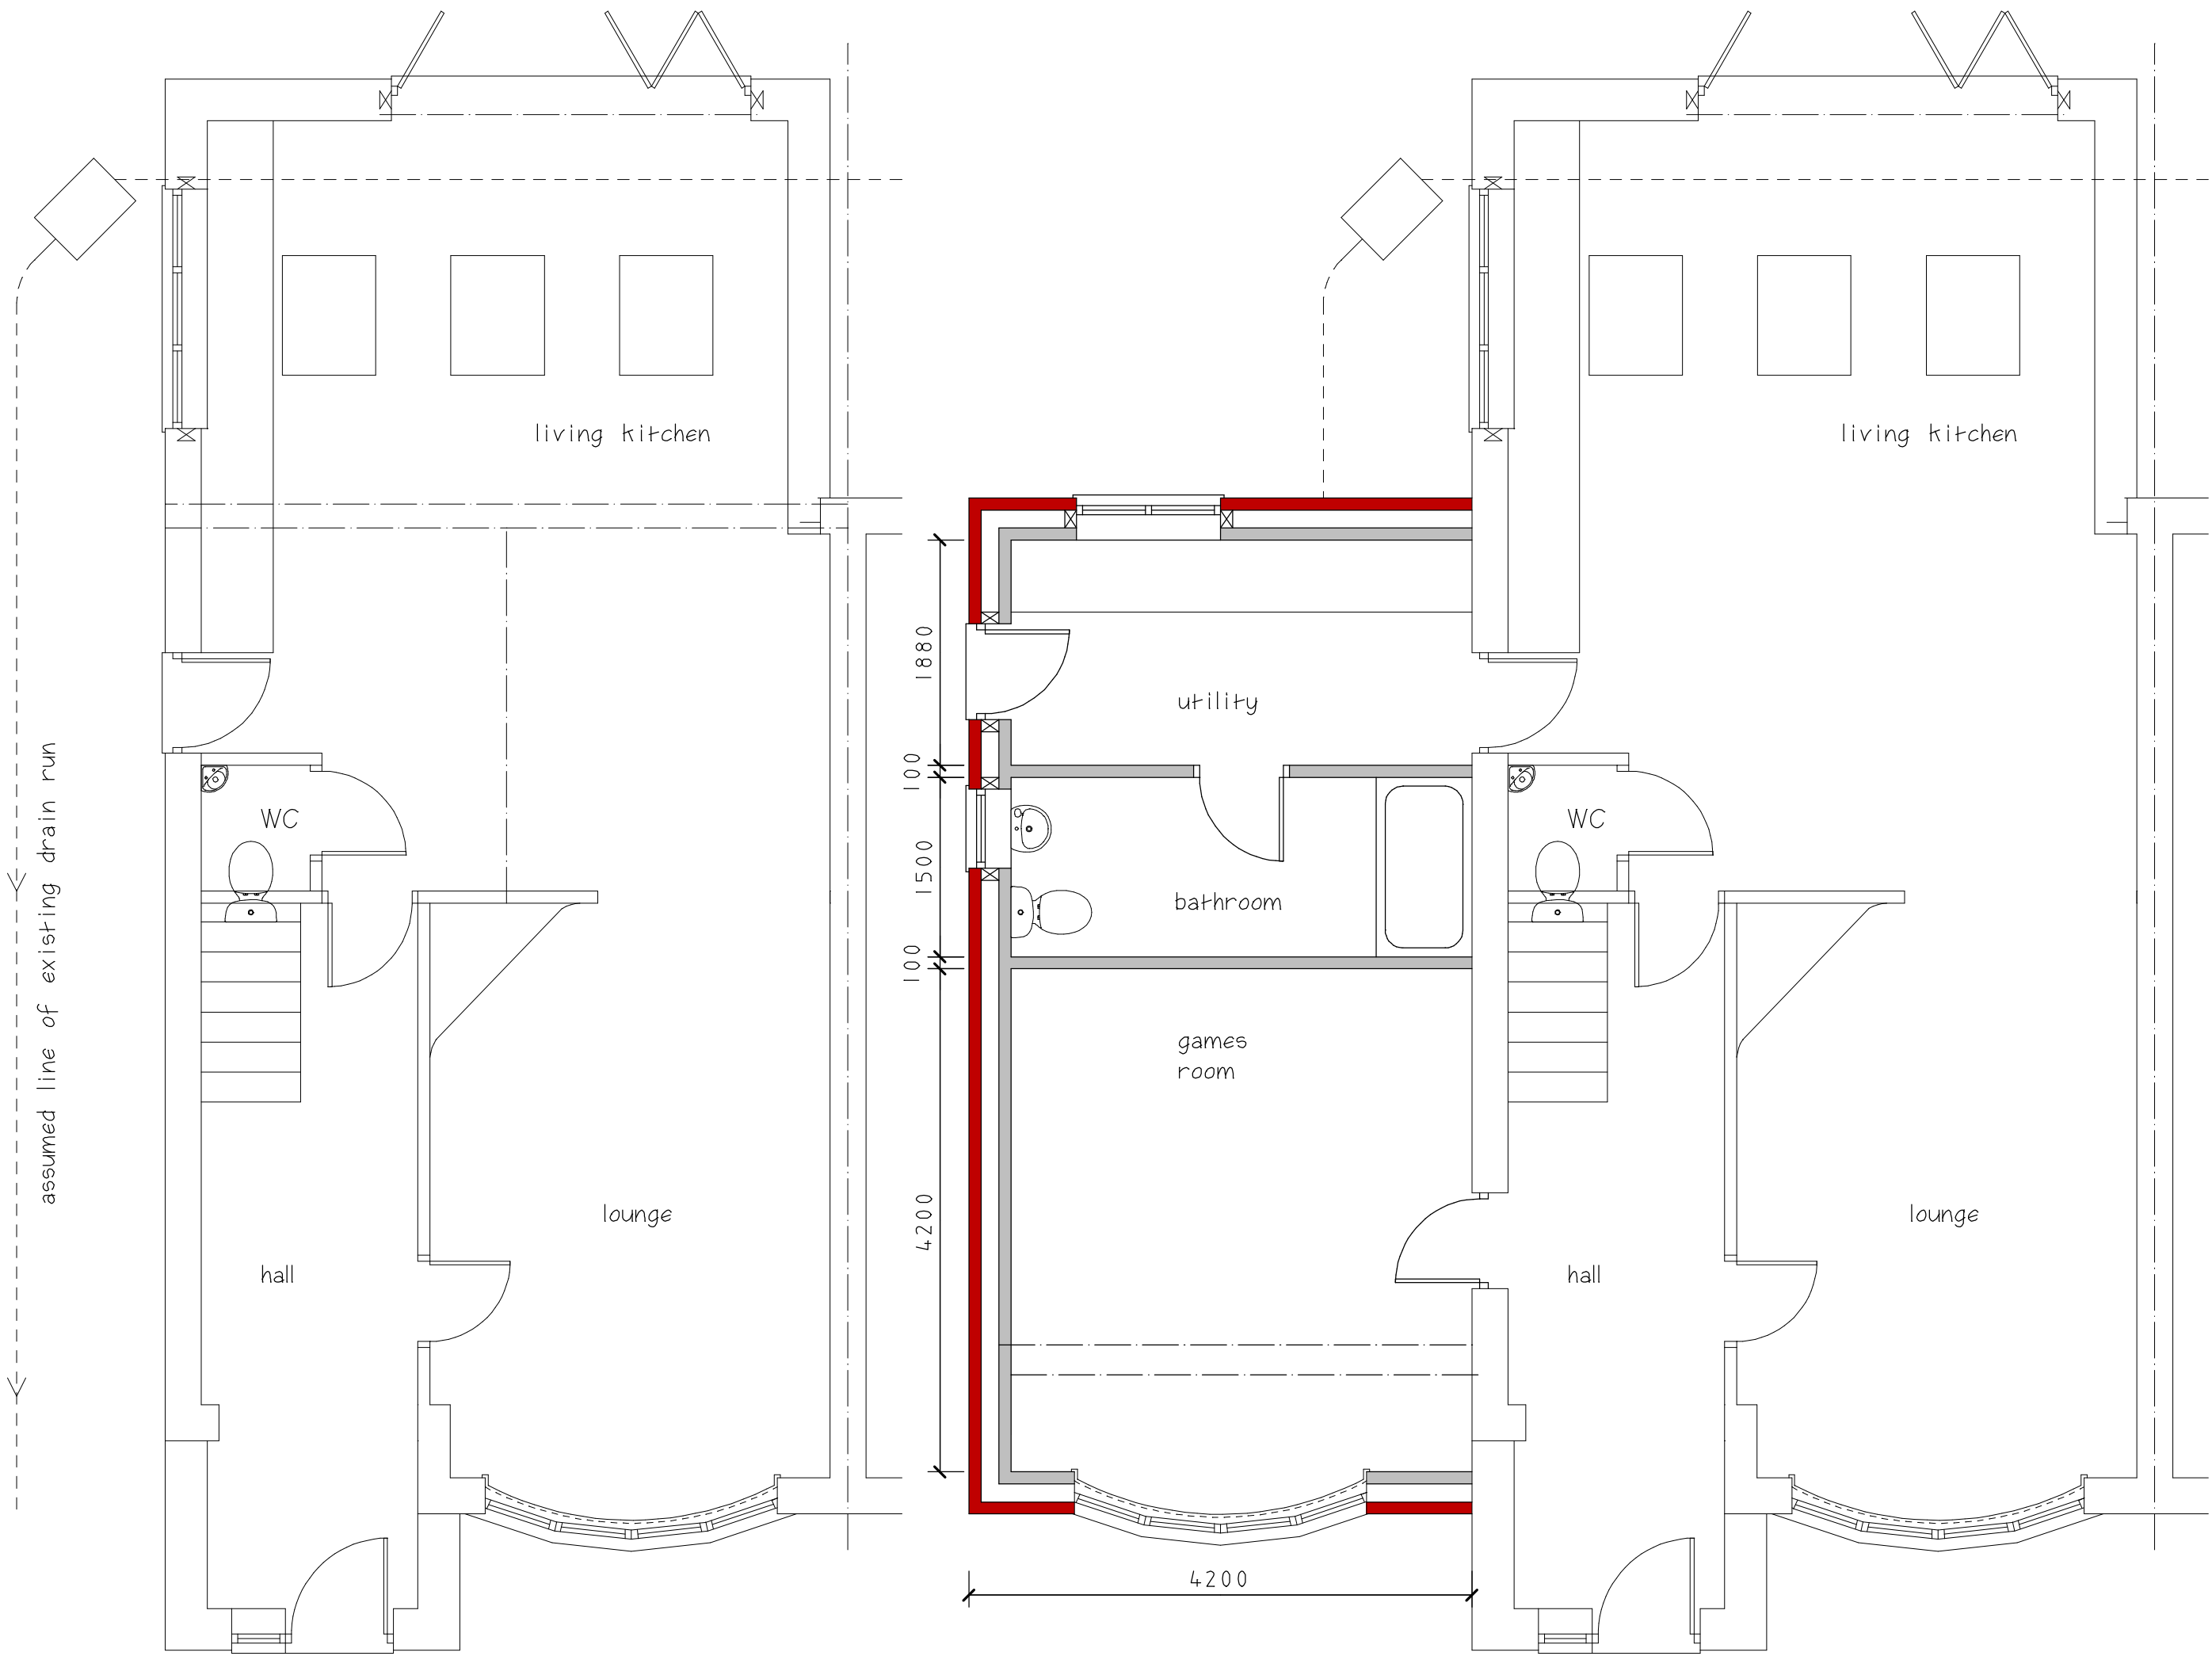


Existing Ground Floor Plan

Proposed Ground Floor Plan

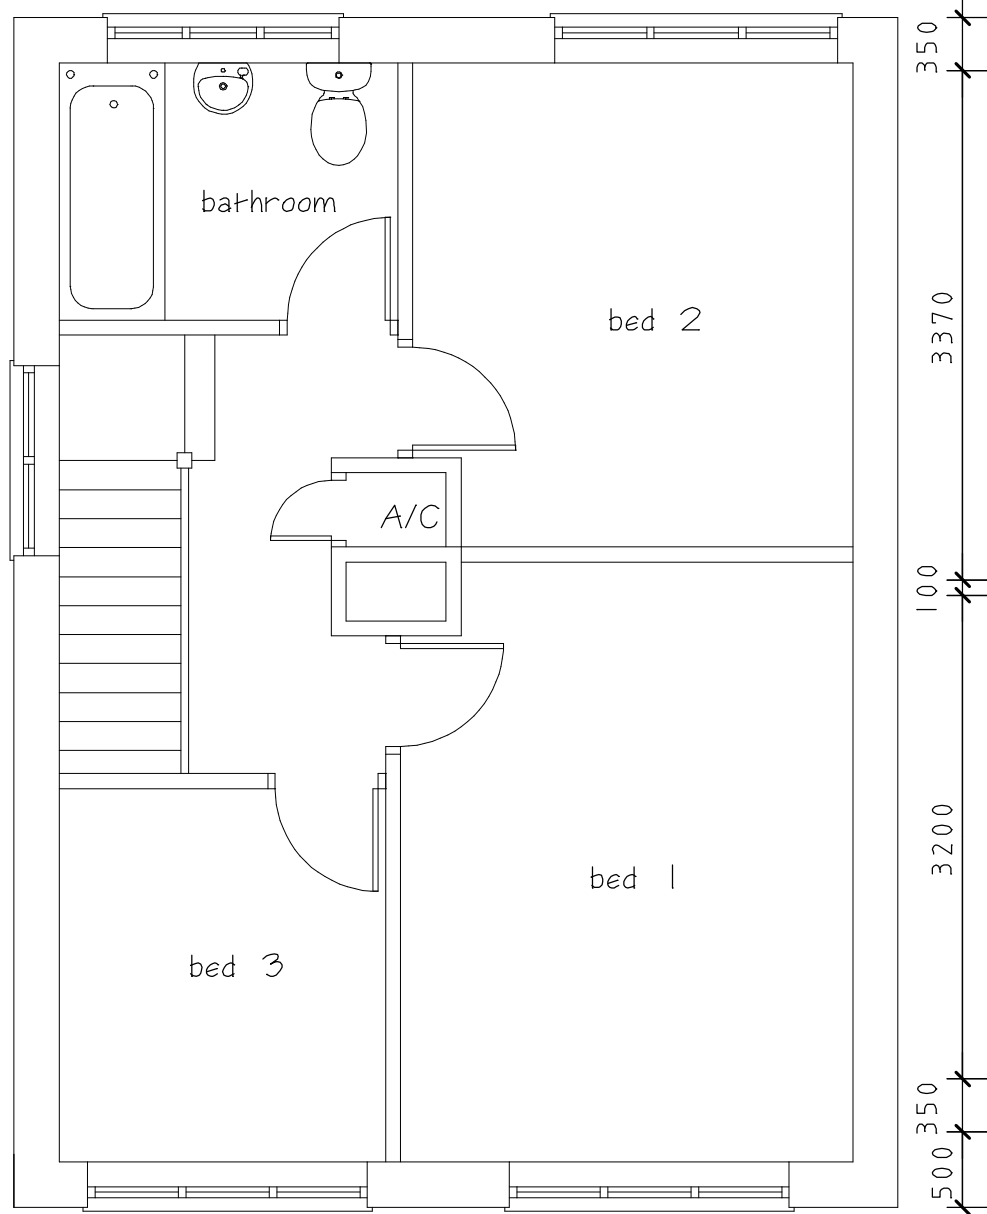

Existing First Floor Plan

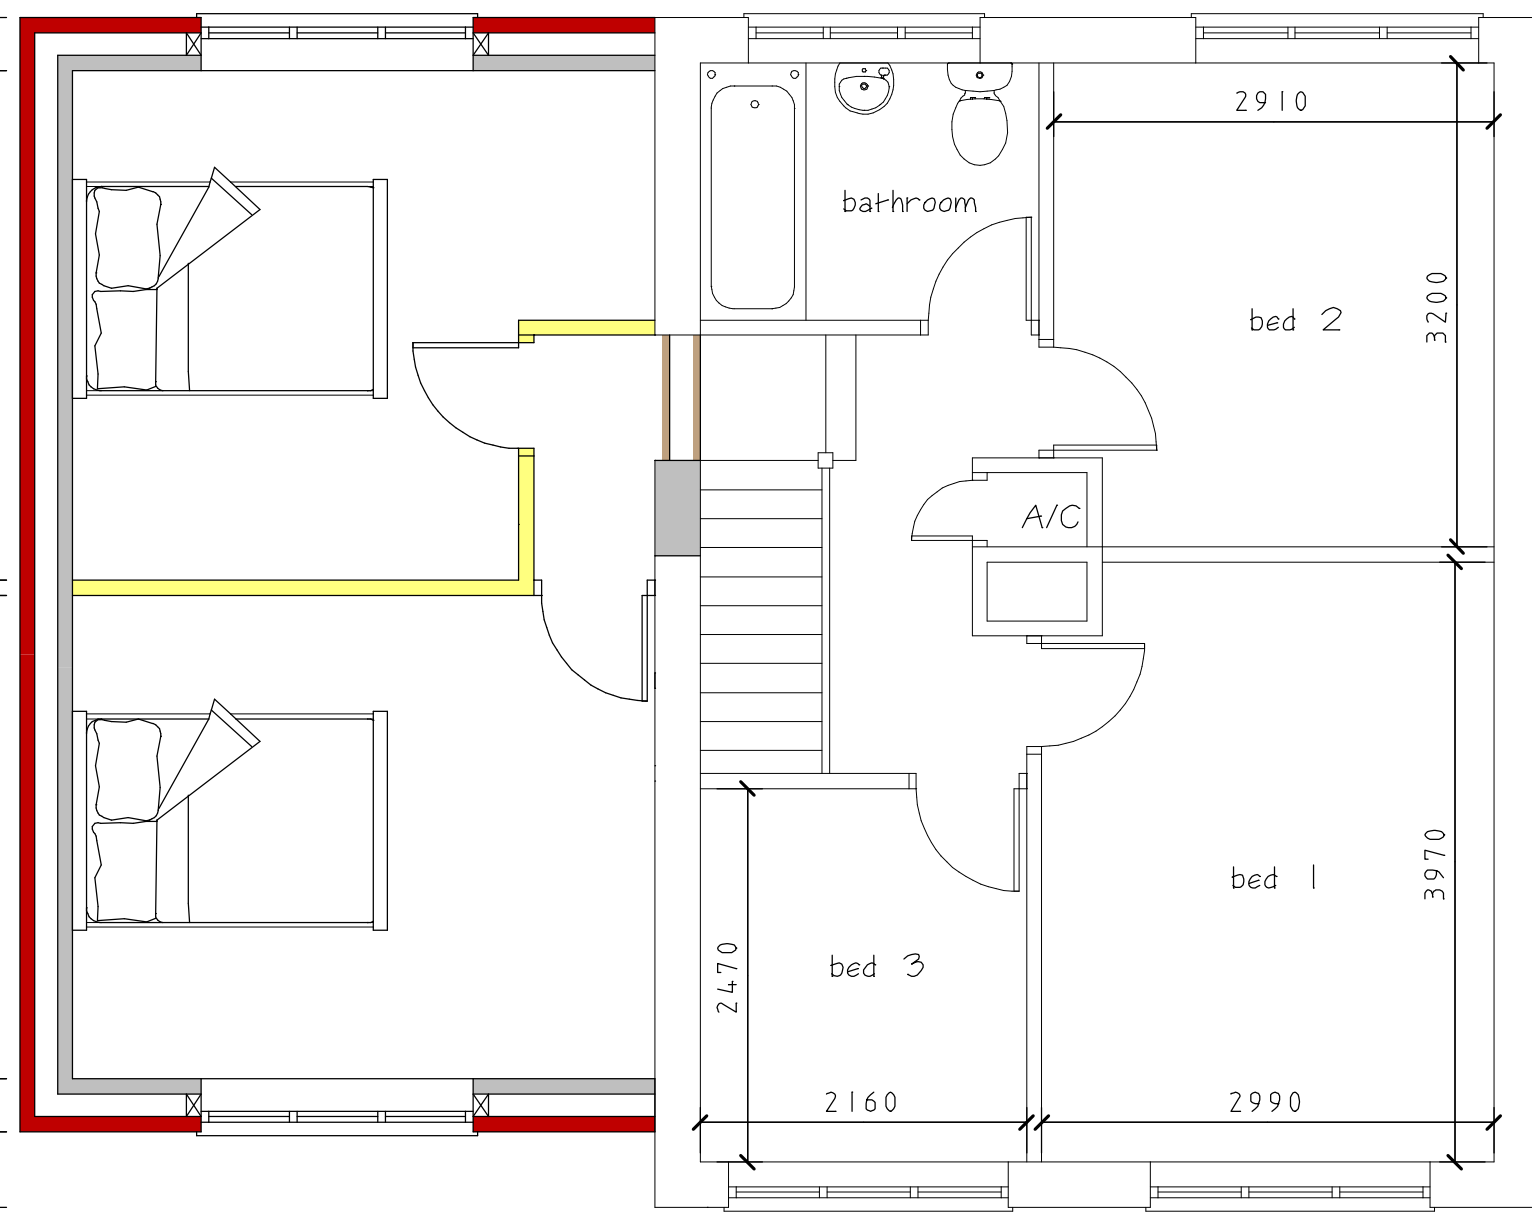

Proposed First Floor Plan

AMENDED PLAN
REV-A 21/1/2025
500mm Setback Added
Bathroom Moved Downstairs

Drawings prepared for the purpose of Planning Permission and/or Building Regulations approval.

All dimensions are to be checked on site before works commence.

Actual boundary lines to be confirmed on site between parties concerned prior to start of work and no part of the new construction can project over the boundary.

Underground services have been assumed and therefore need to be located exactly prior to start of work

CLIENT
Dan Gebala

JOB TITLE
**7 Grange Close
Newbold Verdon
Leicester
LE9 9NU**

DRAWING TITLE
**Proposed Extension
To The Side Of
Semi Detached
House**

SCALE 1:50 & 1:100 SHEET A1 DATE Dec 2024 DRAWN BY A Moore

ANDREW MOORE
ARCHITECTURAL SERVICES
Tel; 07973397765
Email;andrewmoore@workmail.com

DRG NO 1672/REV-A SHEET NO