



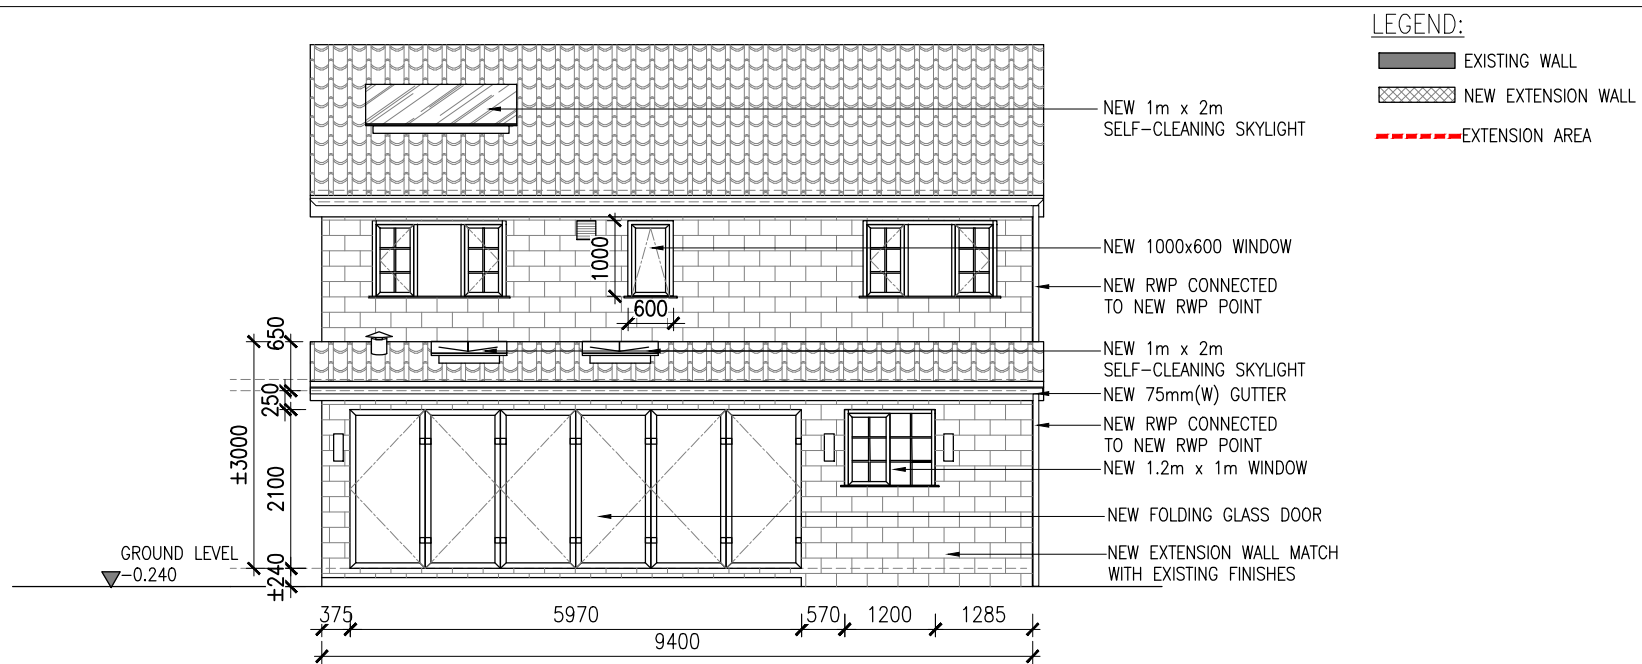

7 NEW REAR ELEVATION

SCALE: 1:100

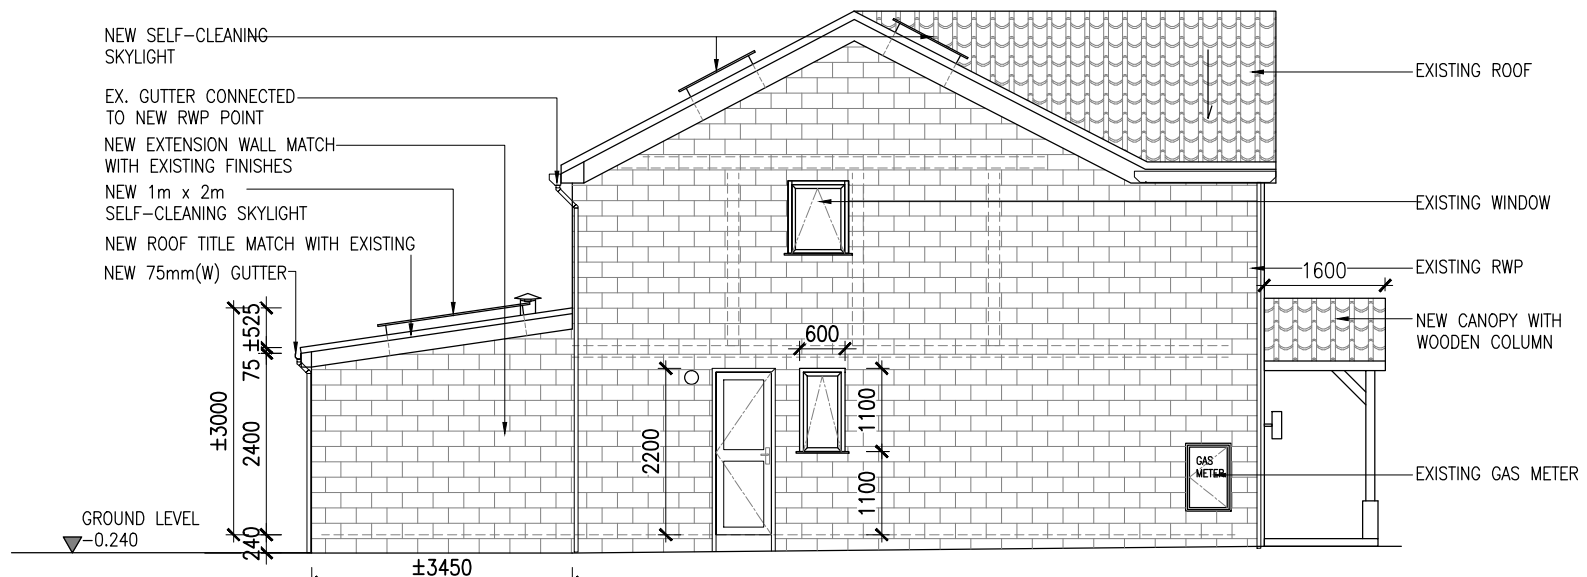

8 NEW SIDE ELEVATION

SCALE: 1:100

SUBMISSION

CLIENT :

ADDRESS :

INTERIOR DESIGNER
Sammy Wan
079 259 30798

GENERAL CONTRACTOR

MEP CONSULTANT

REVISION	DESCRIPTION	DATE
A	GENERAL REVISION	12.12.2023
B	GENERAL REVISION	21.06.2024
C	GENERAL REVISION	22.06.2024
D	GENERAL REVISION	23.05.2024
E	GENERAL REVISION	20.07.2024
F	GENERAL REVISION	14.01.2025

ALL DIMENSIONS ARE TO FINISH UNLESS OTHERWISE NOTED.

DO NOT SCALE FROM DRAWING. ALL DIMENSIONS MUST BE VERIFIED ON SITE. THIS DOCUMENT CONTAINS COPYRIGHTED MATERIAL. ANY UNAUTHORIZED USE, REPRODUCTION, DISSEMINATION OR SIMILARITY OF ANY OF THE INFORMATION CONTAINED HEREIN MAY BE SUBJECT TO LEGAL ACTION PURSUANT TO LAW.

PROJECT :

NEW EXTENSION WORK

PROJ. NO.:

DRAWING TITLE :

NEW EXTENSION BLOCK ELEVATION

STATUS :

DESIGN

FORMAT :

SCALE :

1:100

DATE :

25.11.2023

DRAWING NUMBER :

EL-03

REVISION :

F