



LEGEND:

- EXISTING WALL
- NEW EXTENSION WALL
- EXTENSION AREA

SUBMISSION

CLIENT :

ADDRESS :

INTERIOR DESIGNER
Sammy Wan
079 259 30798

GENERAL CONTRACTOR

MEP CONSULTANT

REVISION

NO.	DESCRIPTION	DATE
A	GENERAL REVISION	12.12.2023
B	GENERAL REVISION	31.08.2024
C	GENERAL REVISION	22.09.2024
D	GENERAL REVISION	23.09.2024
E	GENERAL REVISION	20.07.2024
F	GENERAL REVISION	14.01.2025

ALL DIMENSIONS ARE TO FINISH UNLESS OTHERWISE NOTED.

DO NOT SCALE FROM DRAWING. ALL DIMENSIONS MUST BE VERIFIED ON SITE. THIS DOCUMENT CONTAINS COPYRIGHTED MATERIAL. ANY UNAUTHORIZED USE, REPRODUCTION, OR DISTRIBUTION OF ANY OF THE INFORMATION CONTAINED HEREIN MAY BE SUBJECT TO LEGAL ACTION.

PROJECT :

NEW EXTENSION WORK

PROJ. NO.

DRAWING TITLE

PROPOSED EXTENSION
R/F LAYOUT

STATUS
DESIGN


FORMAT A4 SCALE 1:100 DATE 25.11.2023

DRAWING NUMBER

PL-07

REVISION

F

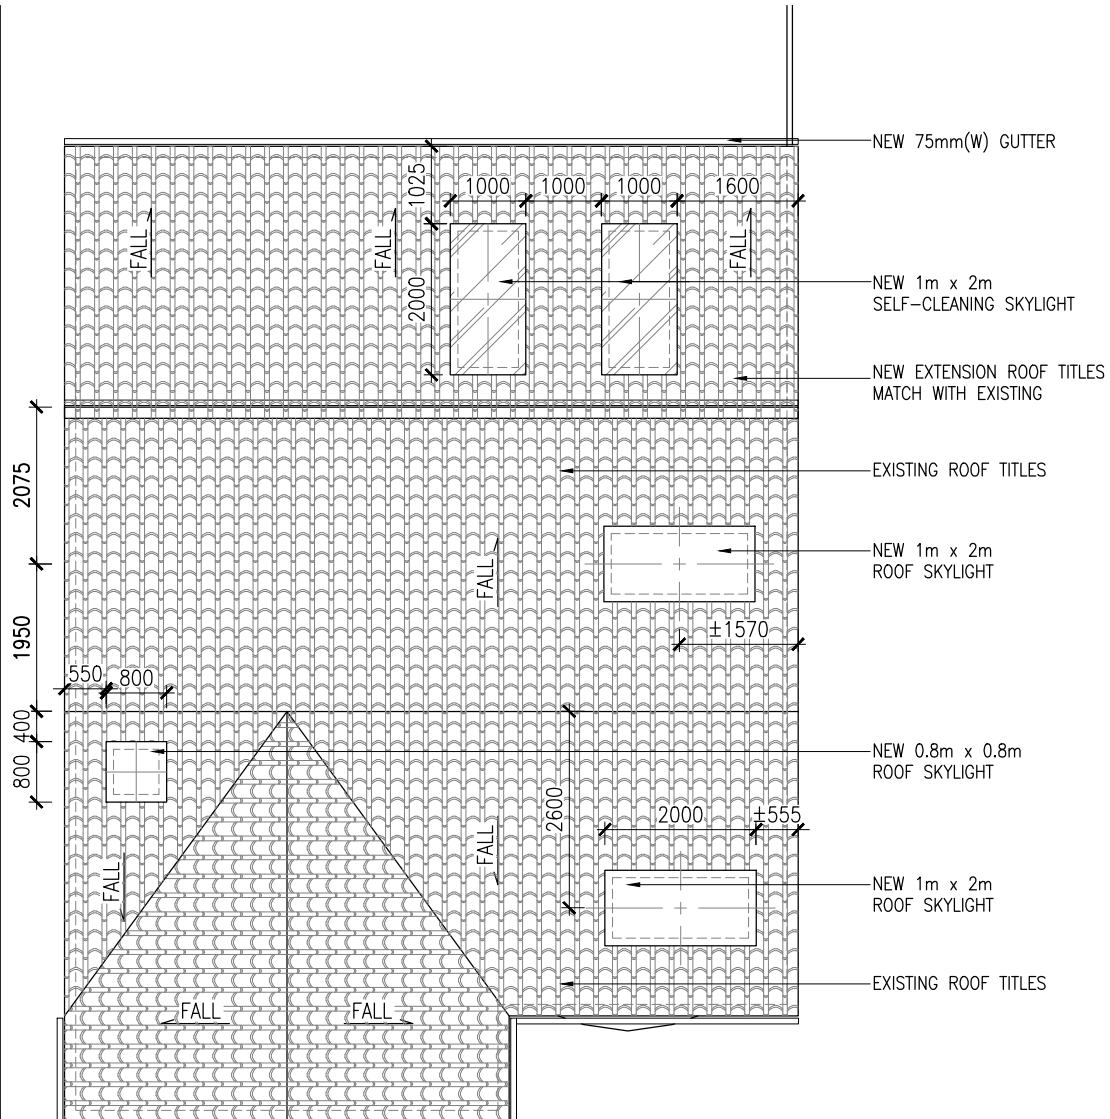

9

PROPOSED ROOF PLAN

SCALE: 1:100