





Side Elevation

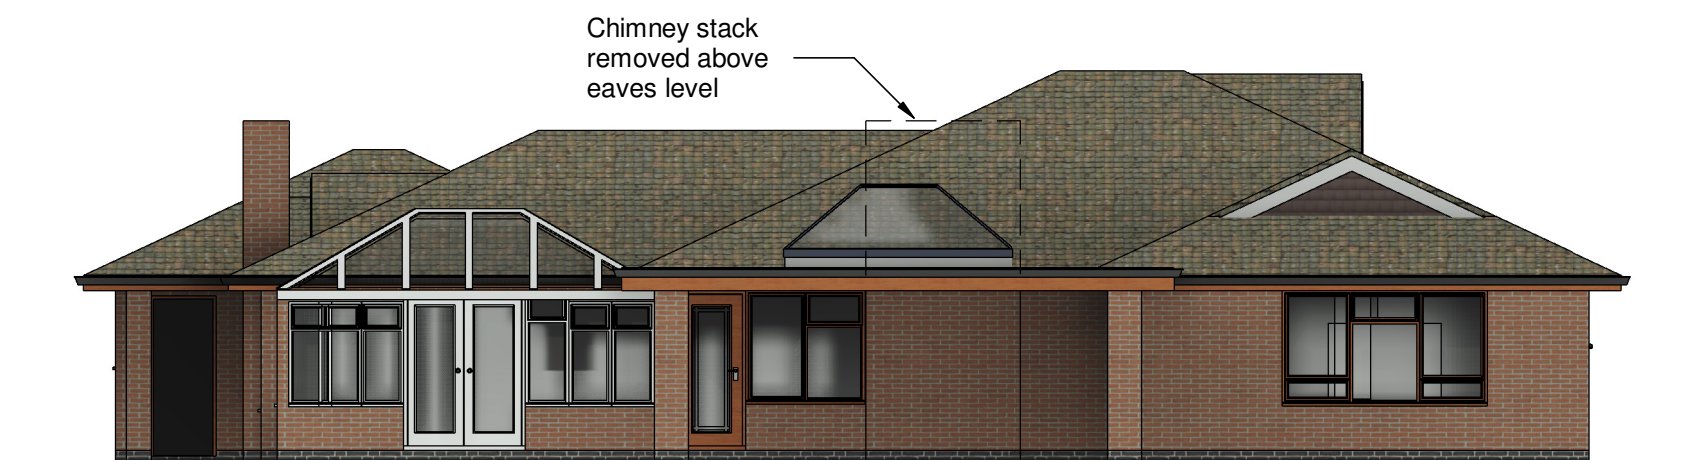

Rear Elevation




Side Elevation

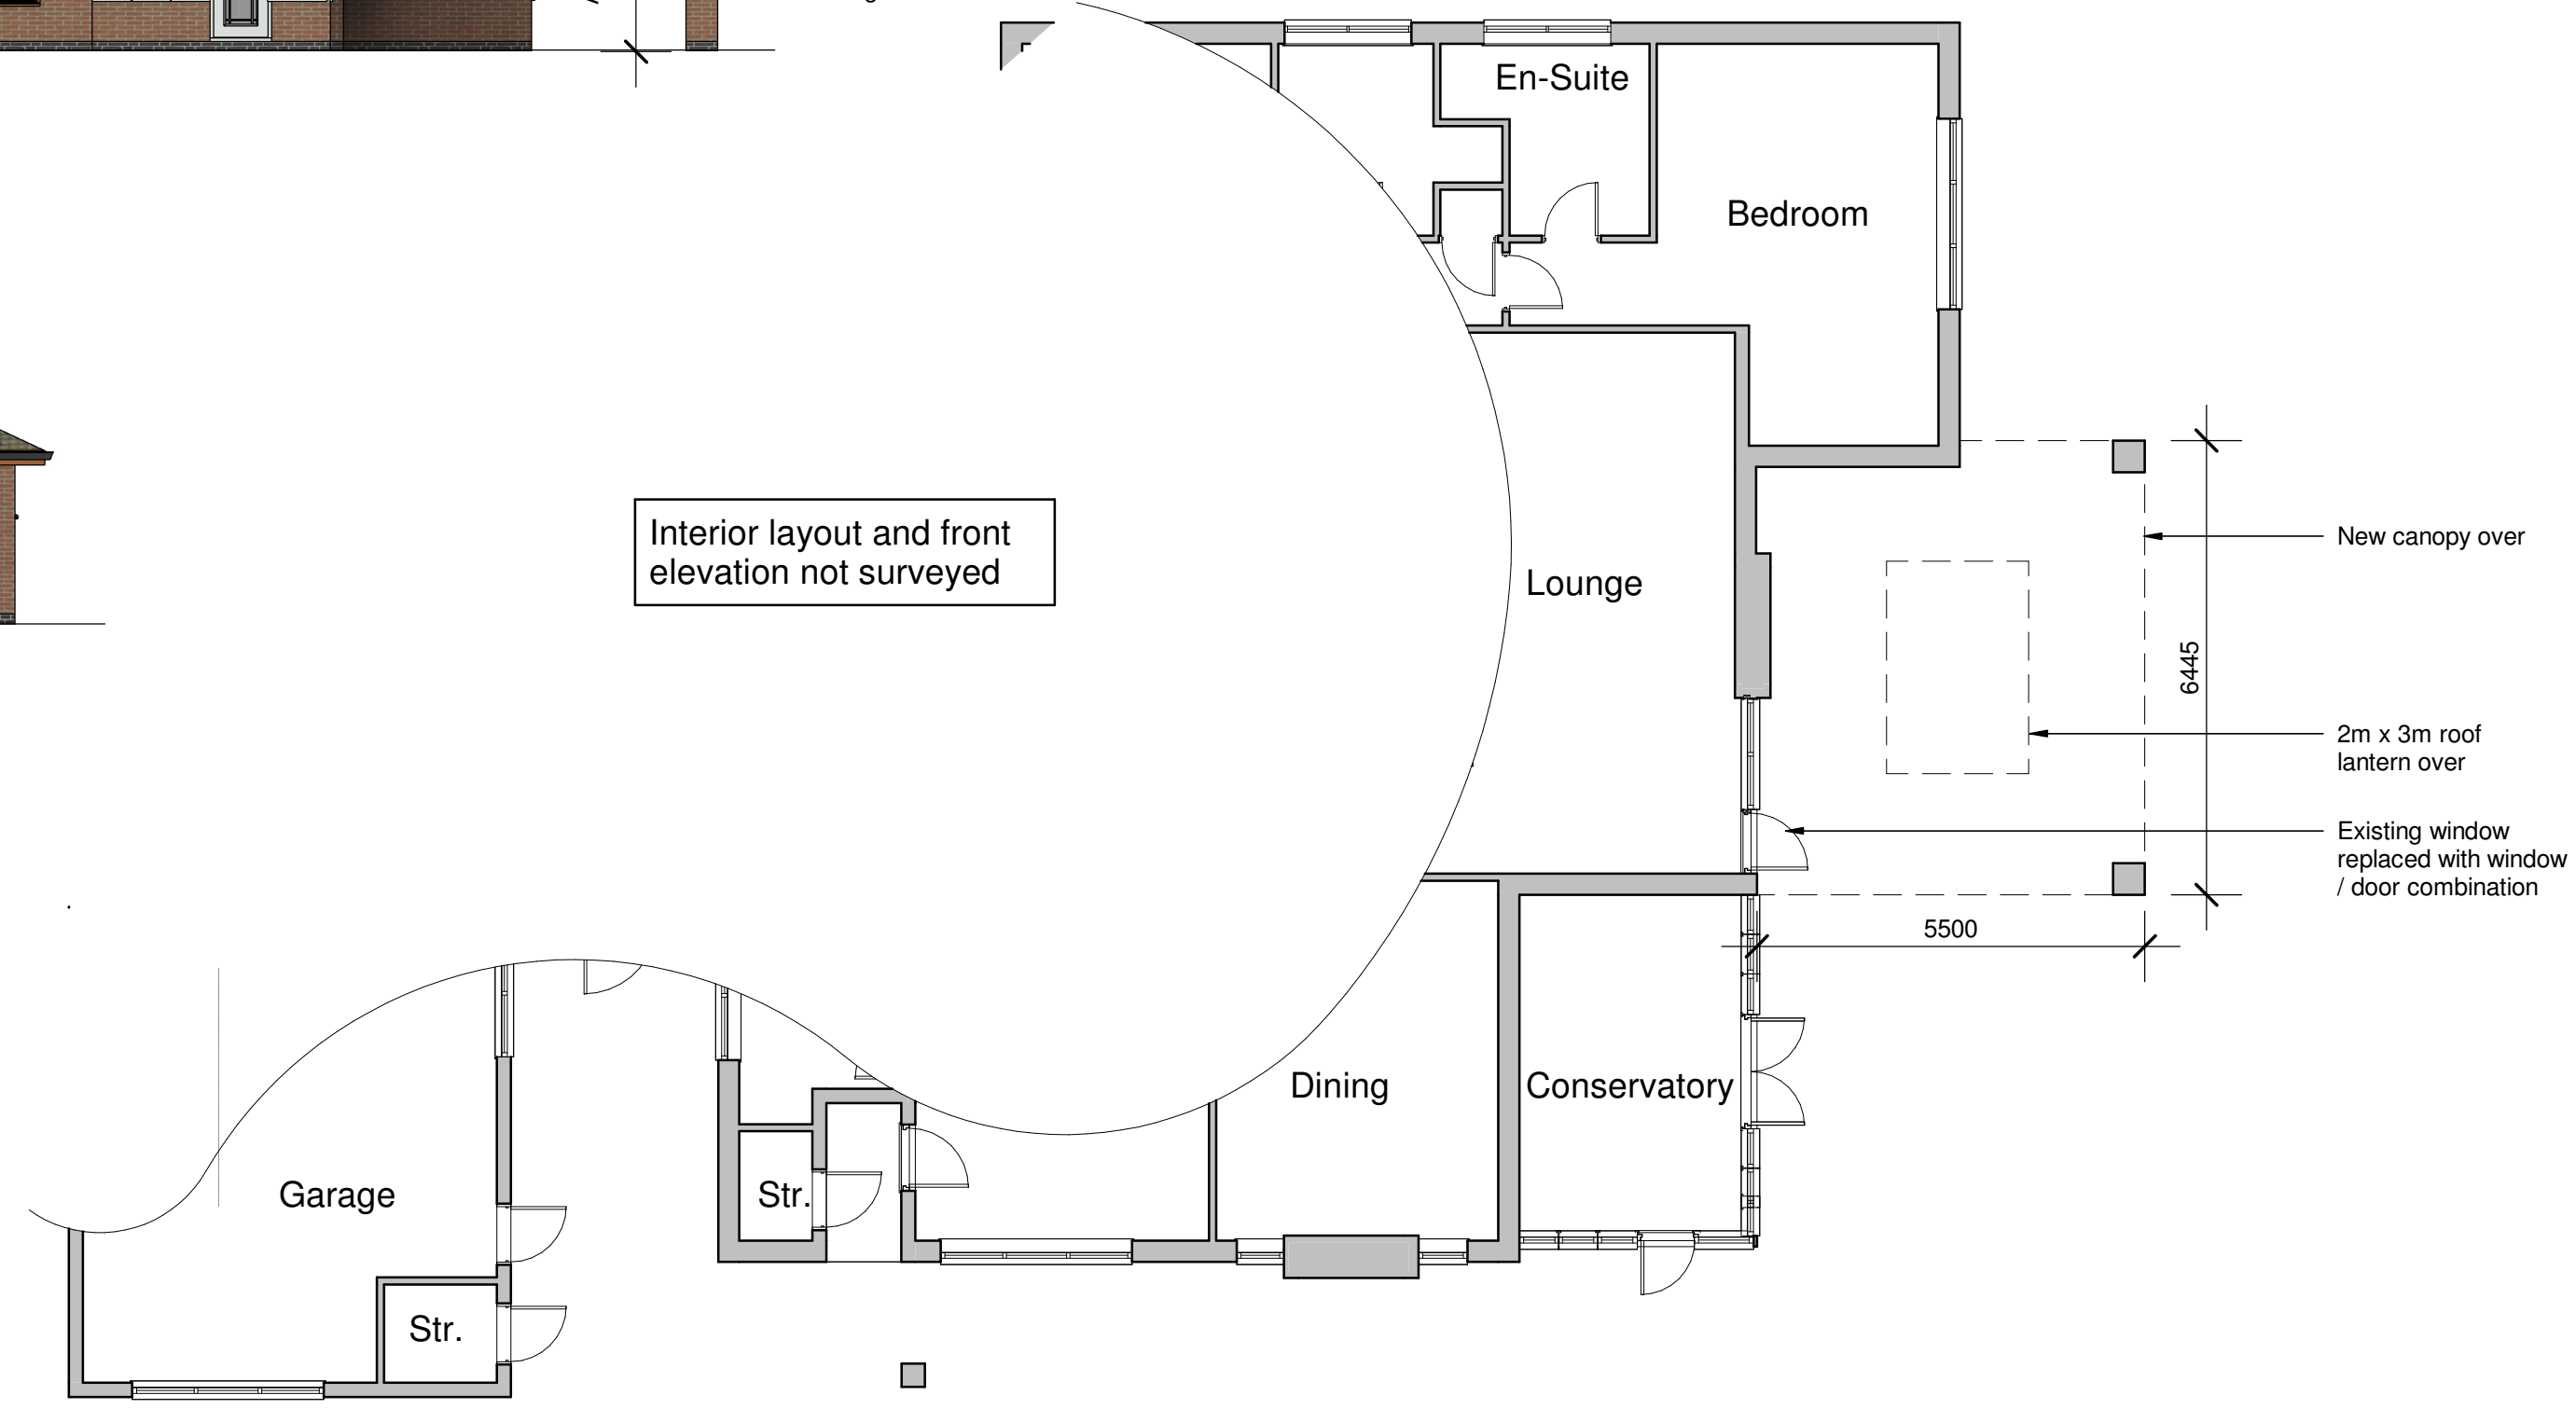

Ground Floor Plan



Scale 1:100

 

Client Gerard Maguire			 19 Station Road Hinckley Leicestershire LE10 1AW Tel: 01455 635 665 Fax: 01455 618 971 www.hayward-architects.co.uk		
Project Title Alternations and Extensions The Grange Earl Shilton					
Drawing Title As proposed			A2	Job No. 23/20	Drawing No. 04a
Scale 1:100	Date MAR 2023	Sheet			
Author ZLM	Checked by -				
THE COPYRIGHT OF THIS DRAWING IS VESTED IN HAYWARD ARCHITECTS LTD. REPRODUCTION IN ANY FORM, EITHER IN WHOLE OR IN PART IS FORBIDDEN WITHOUT THE PRIOR WRITTEN PERMISSION OF THE COPYRIGHT HOLDER. DO NOT SCALE FROM DRAWING AND ONLY FIGURED DIMENSIONS ARE TO BE USED			Status Planning		