



150.3m² (1,618ft²)

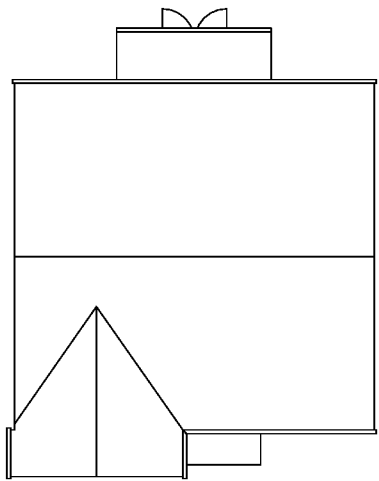

Roof Plan



First Floor Plan

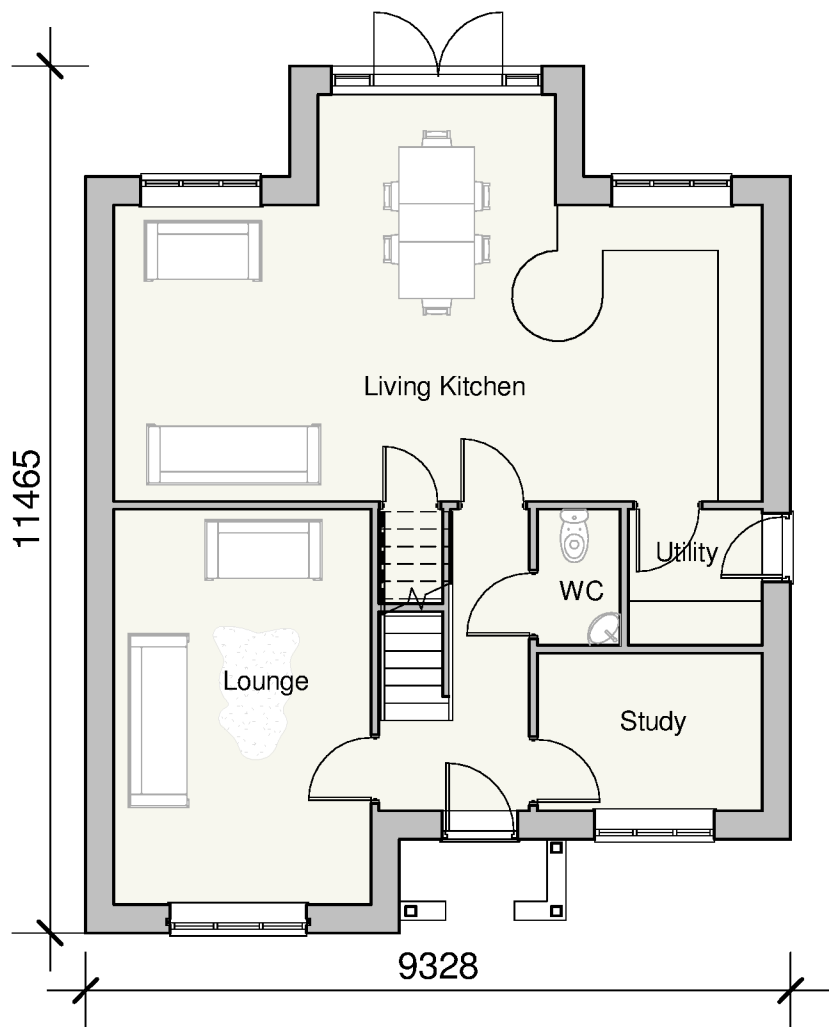

Ground Floor Plan



Front Elevation



Side Elevation



Rear Elevation



Side Elevation



SCALE 1:100 @ A2



19 Station Road
Hinckley
Leicestershire
LE10 1AW
Tel: 01455 635 665
Fax: 01455 618 971
www.hayward-architects.co.uk

Client	Cartwright Homes		
Project Title	Residential Development Chapel Lane Witherley		
Drawing Title	Bespoke House Type Plot 2		
Scale	1:100	Date	09.03.23
Author	JET	Checked by	
Job No.	22-124	Drawing No.	PL06
Status	Planning Submission		

THE COPYRIGHT OF THIS DRAWING IS VESTED IN HAYWARD ARCHITECTS LTD.
REPRODUCTION IN ANY FORM, EITHER IN WHOLE OR IN PART IS FORBIDDEN WITHOUT
THE PRIOR WRITTEN PERMISSION OF THE COPYRIGHT HOLDER. DO NOT SCALE FROM
DRAWING AND ONLY FIGURED DIMENSIONS ARE TO BE USED