

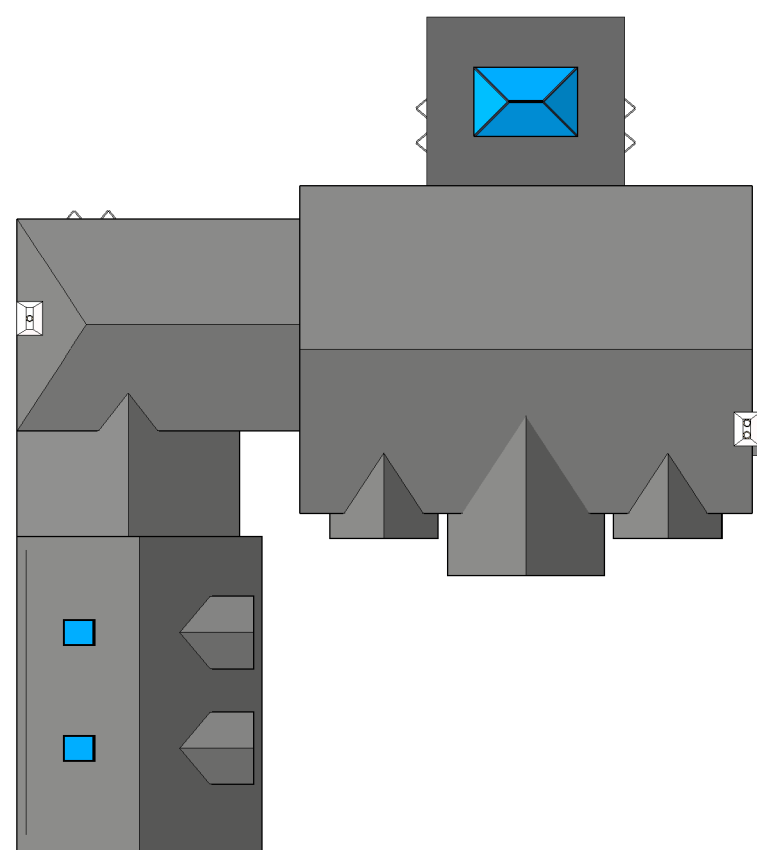


Proposed House Type: Plot 5

387.4m² (4,170ft²)

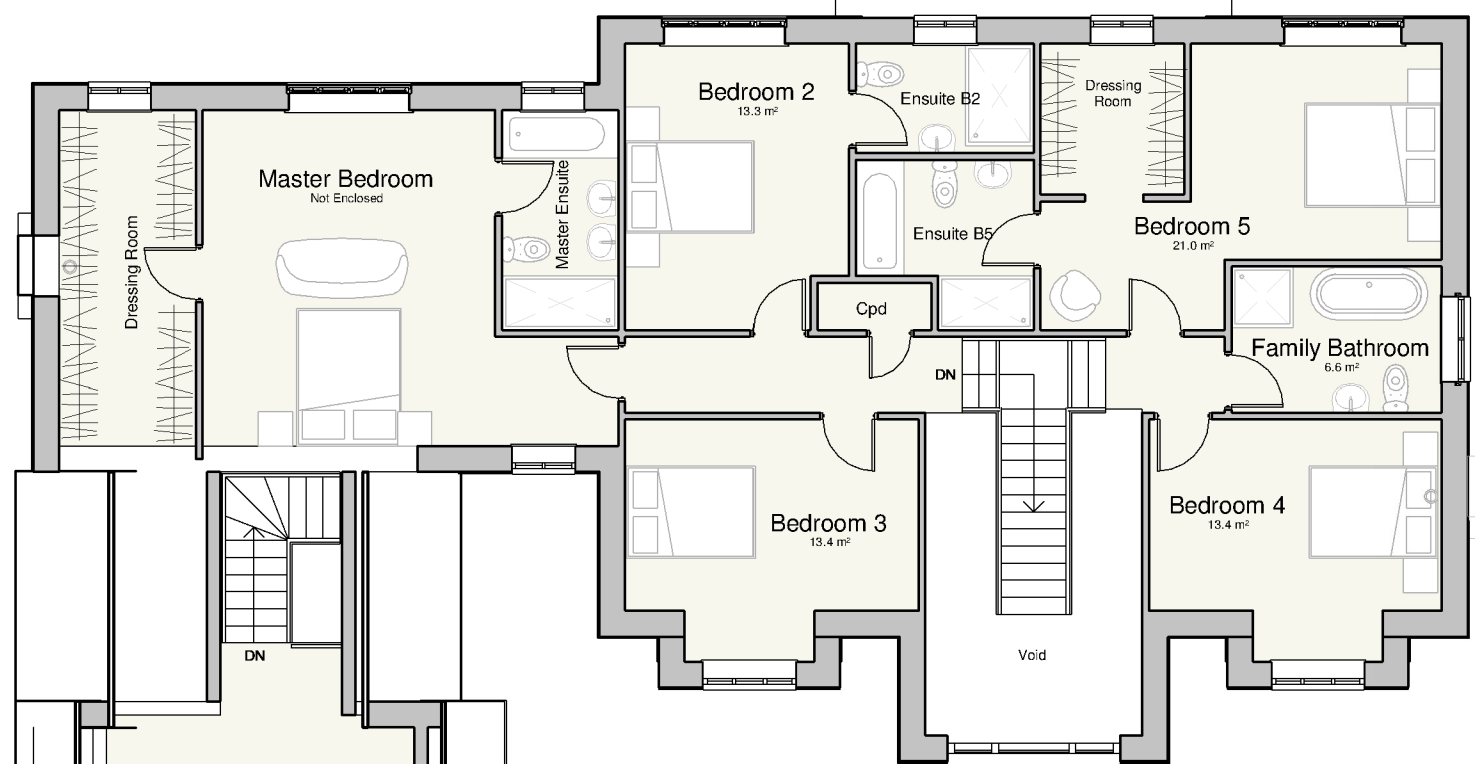

Roof Plan

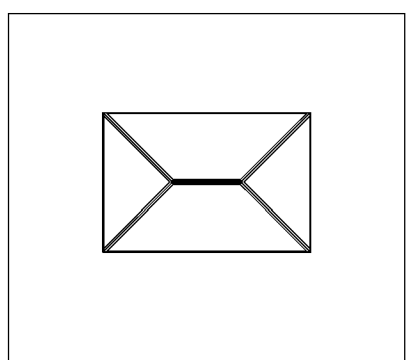

First Floor Plan



Ground Floor Plan




Front Elevation





Side Elevation



Rear Elevation

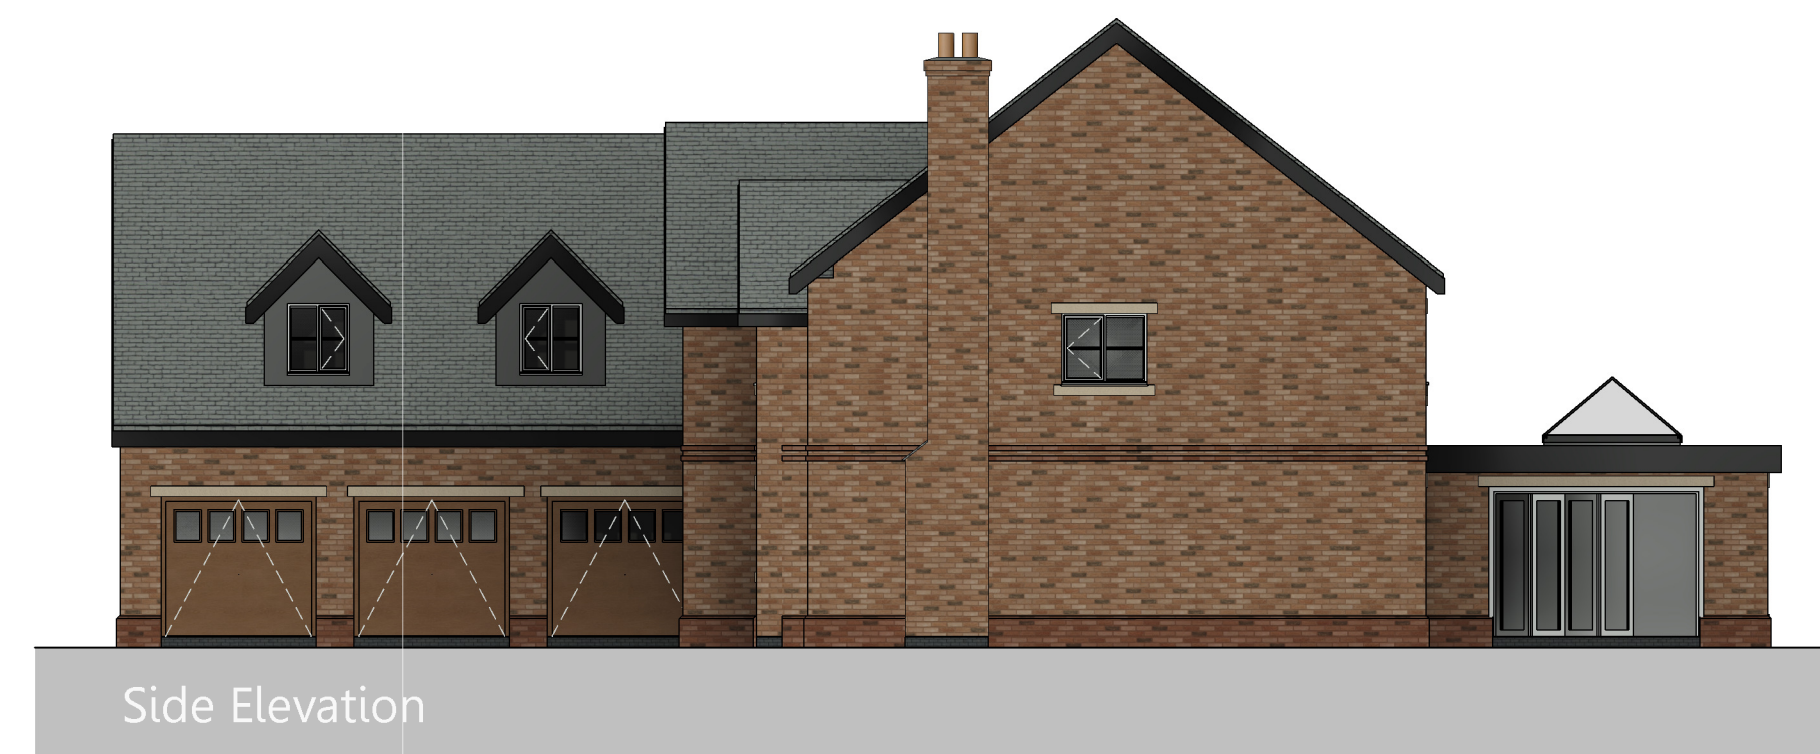

Side Elevation

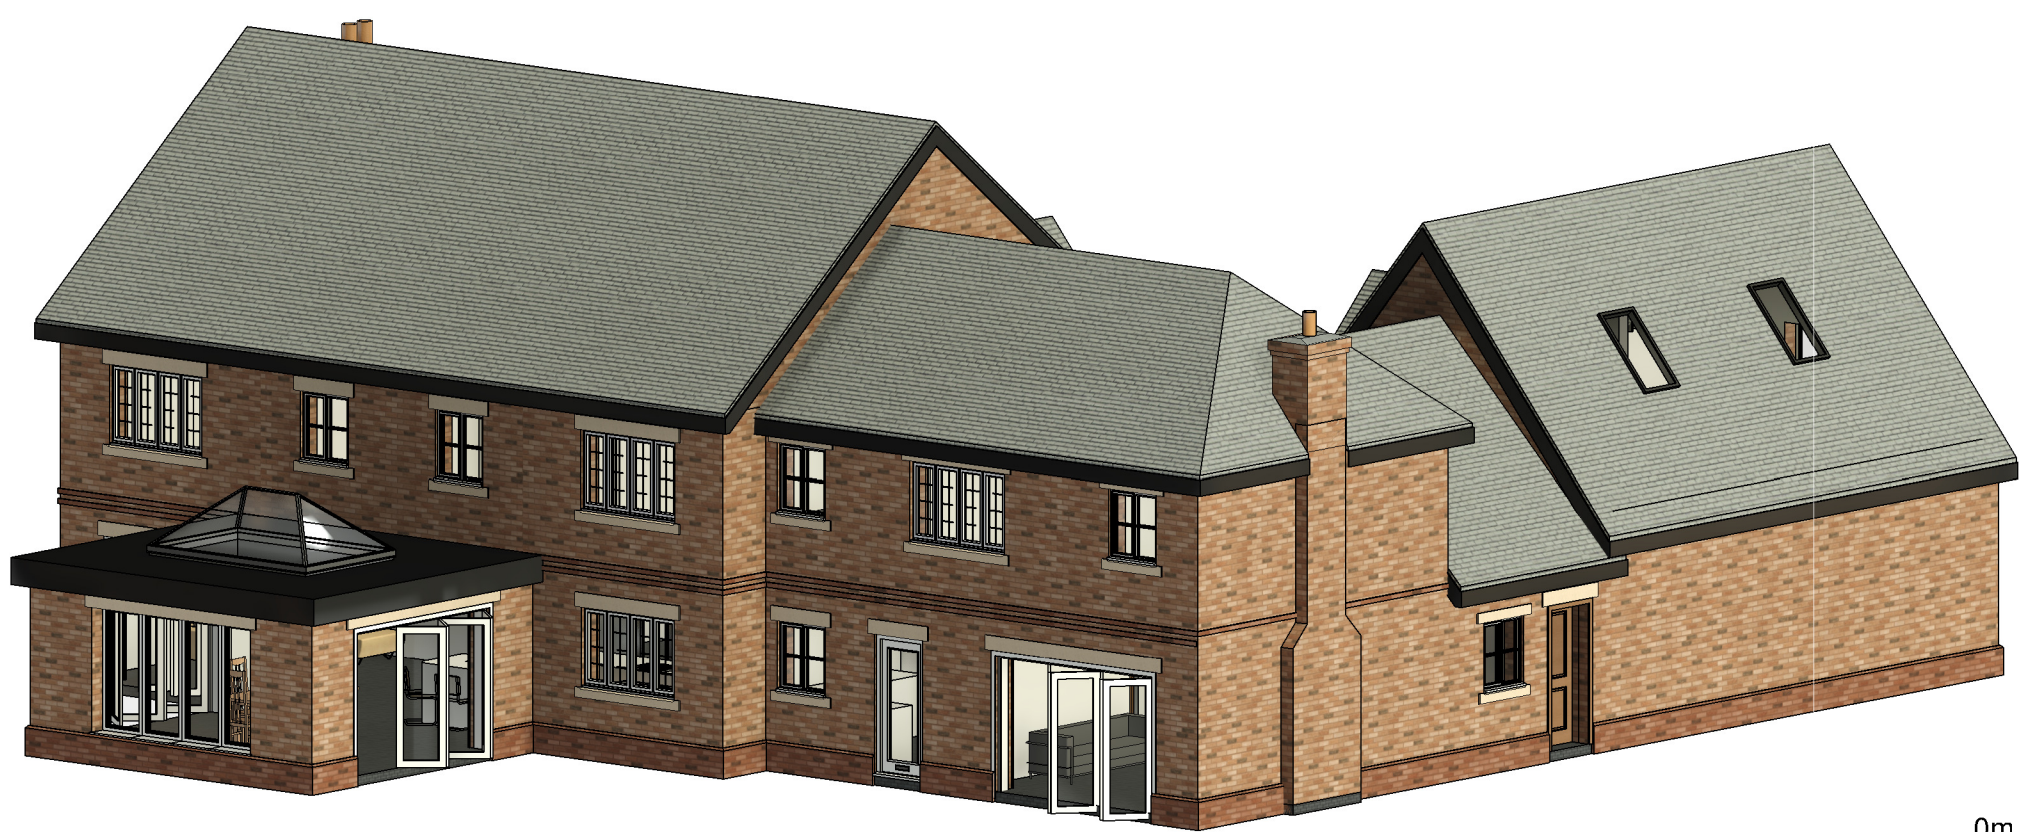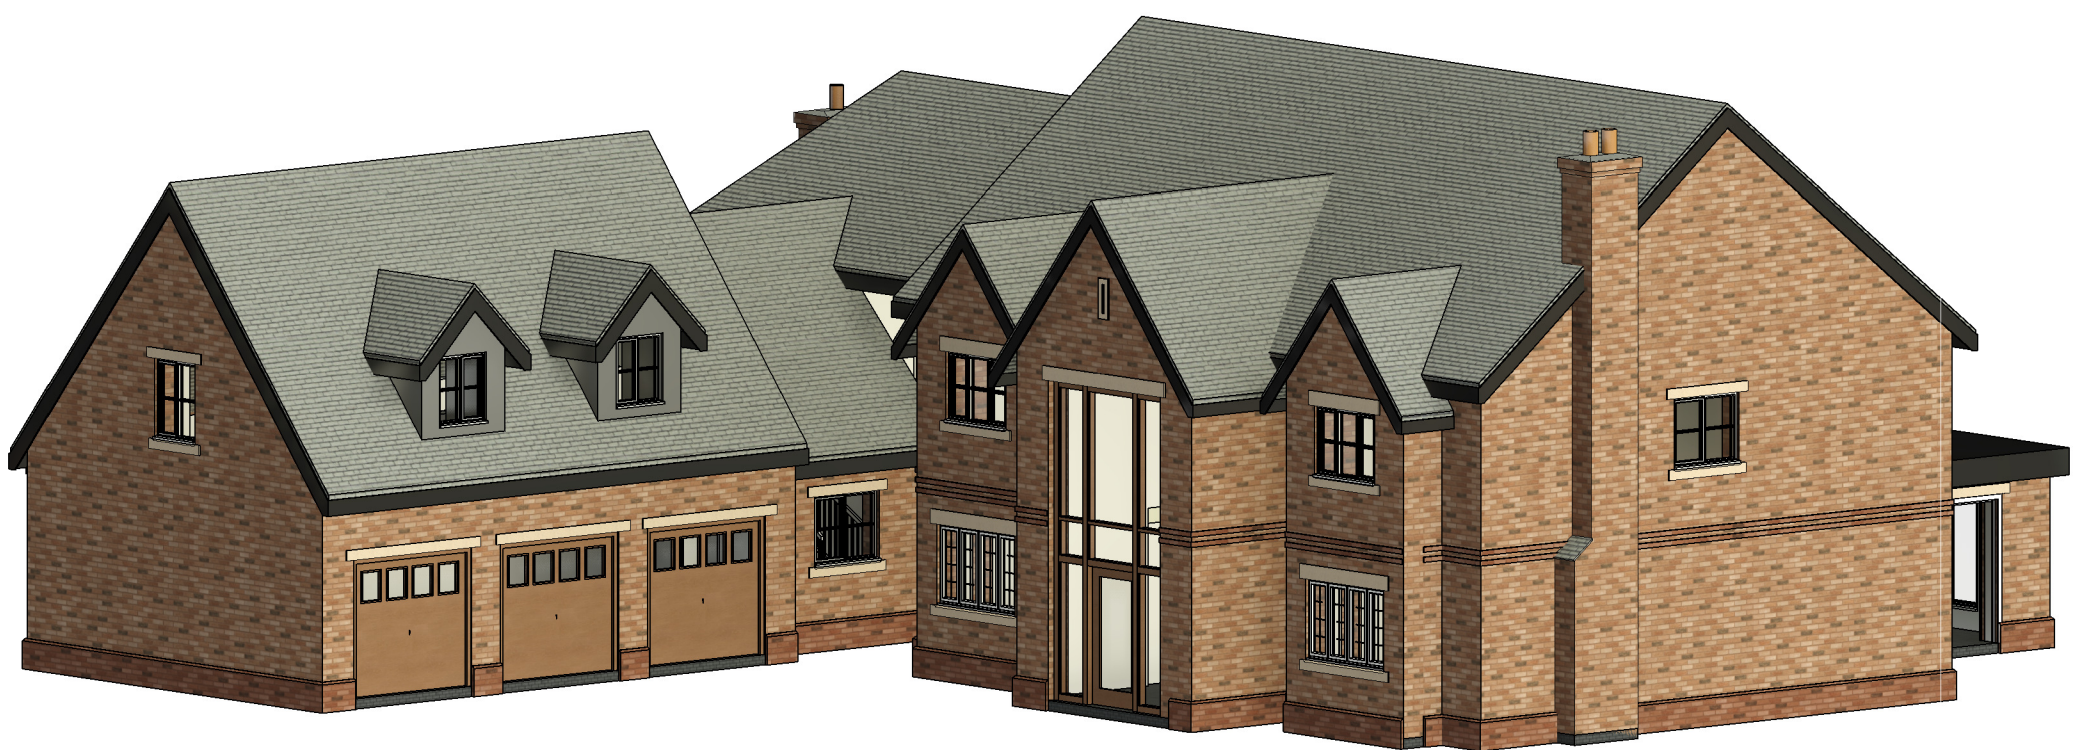

Cartwright
HOMES

hayward
ARCHITECTS LTD

19 Station Road
Hinckley
Leicestershire
LE10 1AW

Tel: 01455 635 665
Fax: 01455 618 971
www.hayward-architects.co.uk

Client	Cartwright Homes		
Project Title	Residential Development Chapel Lane Witherley		
Drawing Title	Bespoke House type - plot 5		
Scale	1:100	Date	09.03.23
Author	JET	Checked by	
Job No.	22-124	Drawing No.	PL09
State	Planning Submission		

THE COPYRIGHT OF THIS DRAWING IS VESTED IN HAYWARD ARCHITECTS LTD.
REPRODUCTION IN ANY FORM, EITHER IN WHOLE OR IN PART, IS PROHIBITED WITHOUT
THE PRIOR WRITTEN PERMISSION OF THE COPYRIGHT HOLDER. DO NOT SCALE FROM
DRAWING AND ONLY DIMENSIONS ARE TO BE USED

0m 2m 4m 6m 8m 10m
SCALE 1:100 @ A2