



Proposed Single Garage

Chapel Lane, Witherley

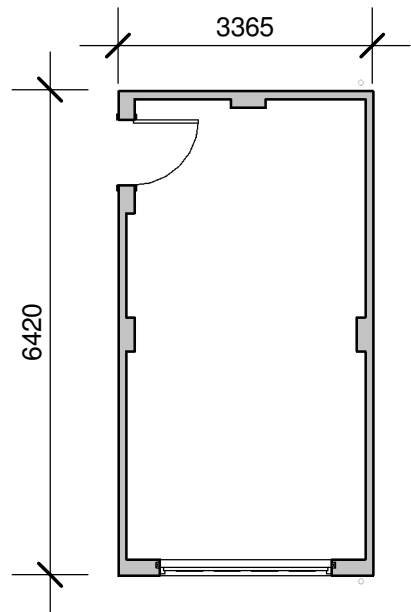


Floor Plan

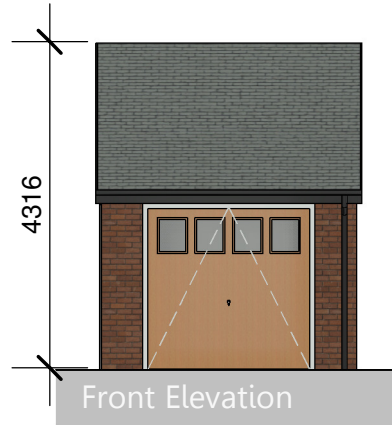


Front Elevation



Side Elevation

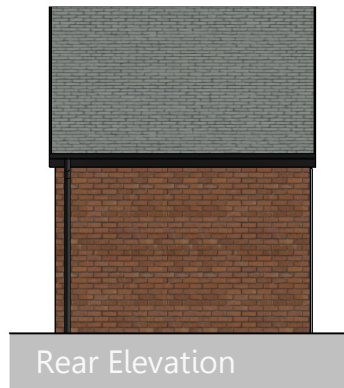


Rear Elevation

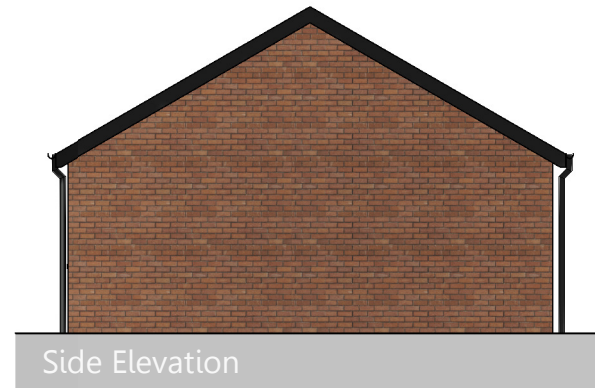

Side Elevation



Single garage

 

SCALE 1:100 @ A4

Client Cartwright Homes			
Project Proposed development Chapel Lane Witherley	Scale 1:100	Job No. 22-124	
	Date March 2023	Drawing No. PL12	
Drawing Single Garages	Author JET	Sheet A4	
THE COPYRIGHT OF THIS DRAWING IS VESTED IN HAYWARD ARCHITECTS LTD. REPRODUCTION IN ANY FORM, EITHER IN WHOLE OR IN PART IS FORBIDDEN WITHOUT THE PRIOR WRITTEN PERMISSION OF THE COPYRIGHT HOLDER. DO NOT SCALE FROM DRAWING AND ONLY FIGURED DIMENSIONS ARE TO BE USED			
		Drawing Status Planning Submission	

hayward
ARCHITECTS LTD
19 Station Road
Hinckley
Leicestershire
LE10 1AW
Tel: 01455 635 665
Fax: 01455 618 971
www.hayward-architects.co.uk