


Rev:	Description:	By:	Date:
------	--------------	-----	-------

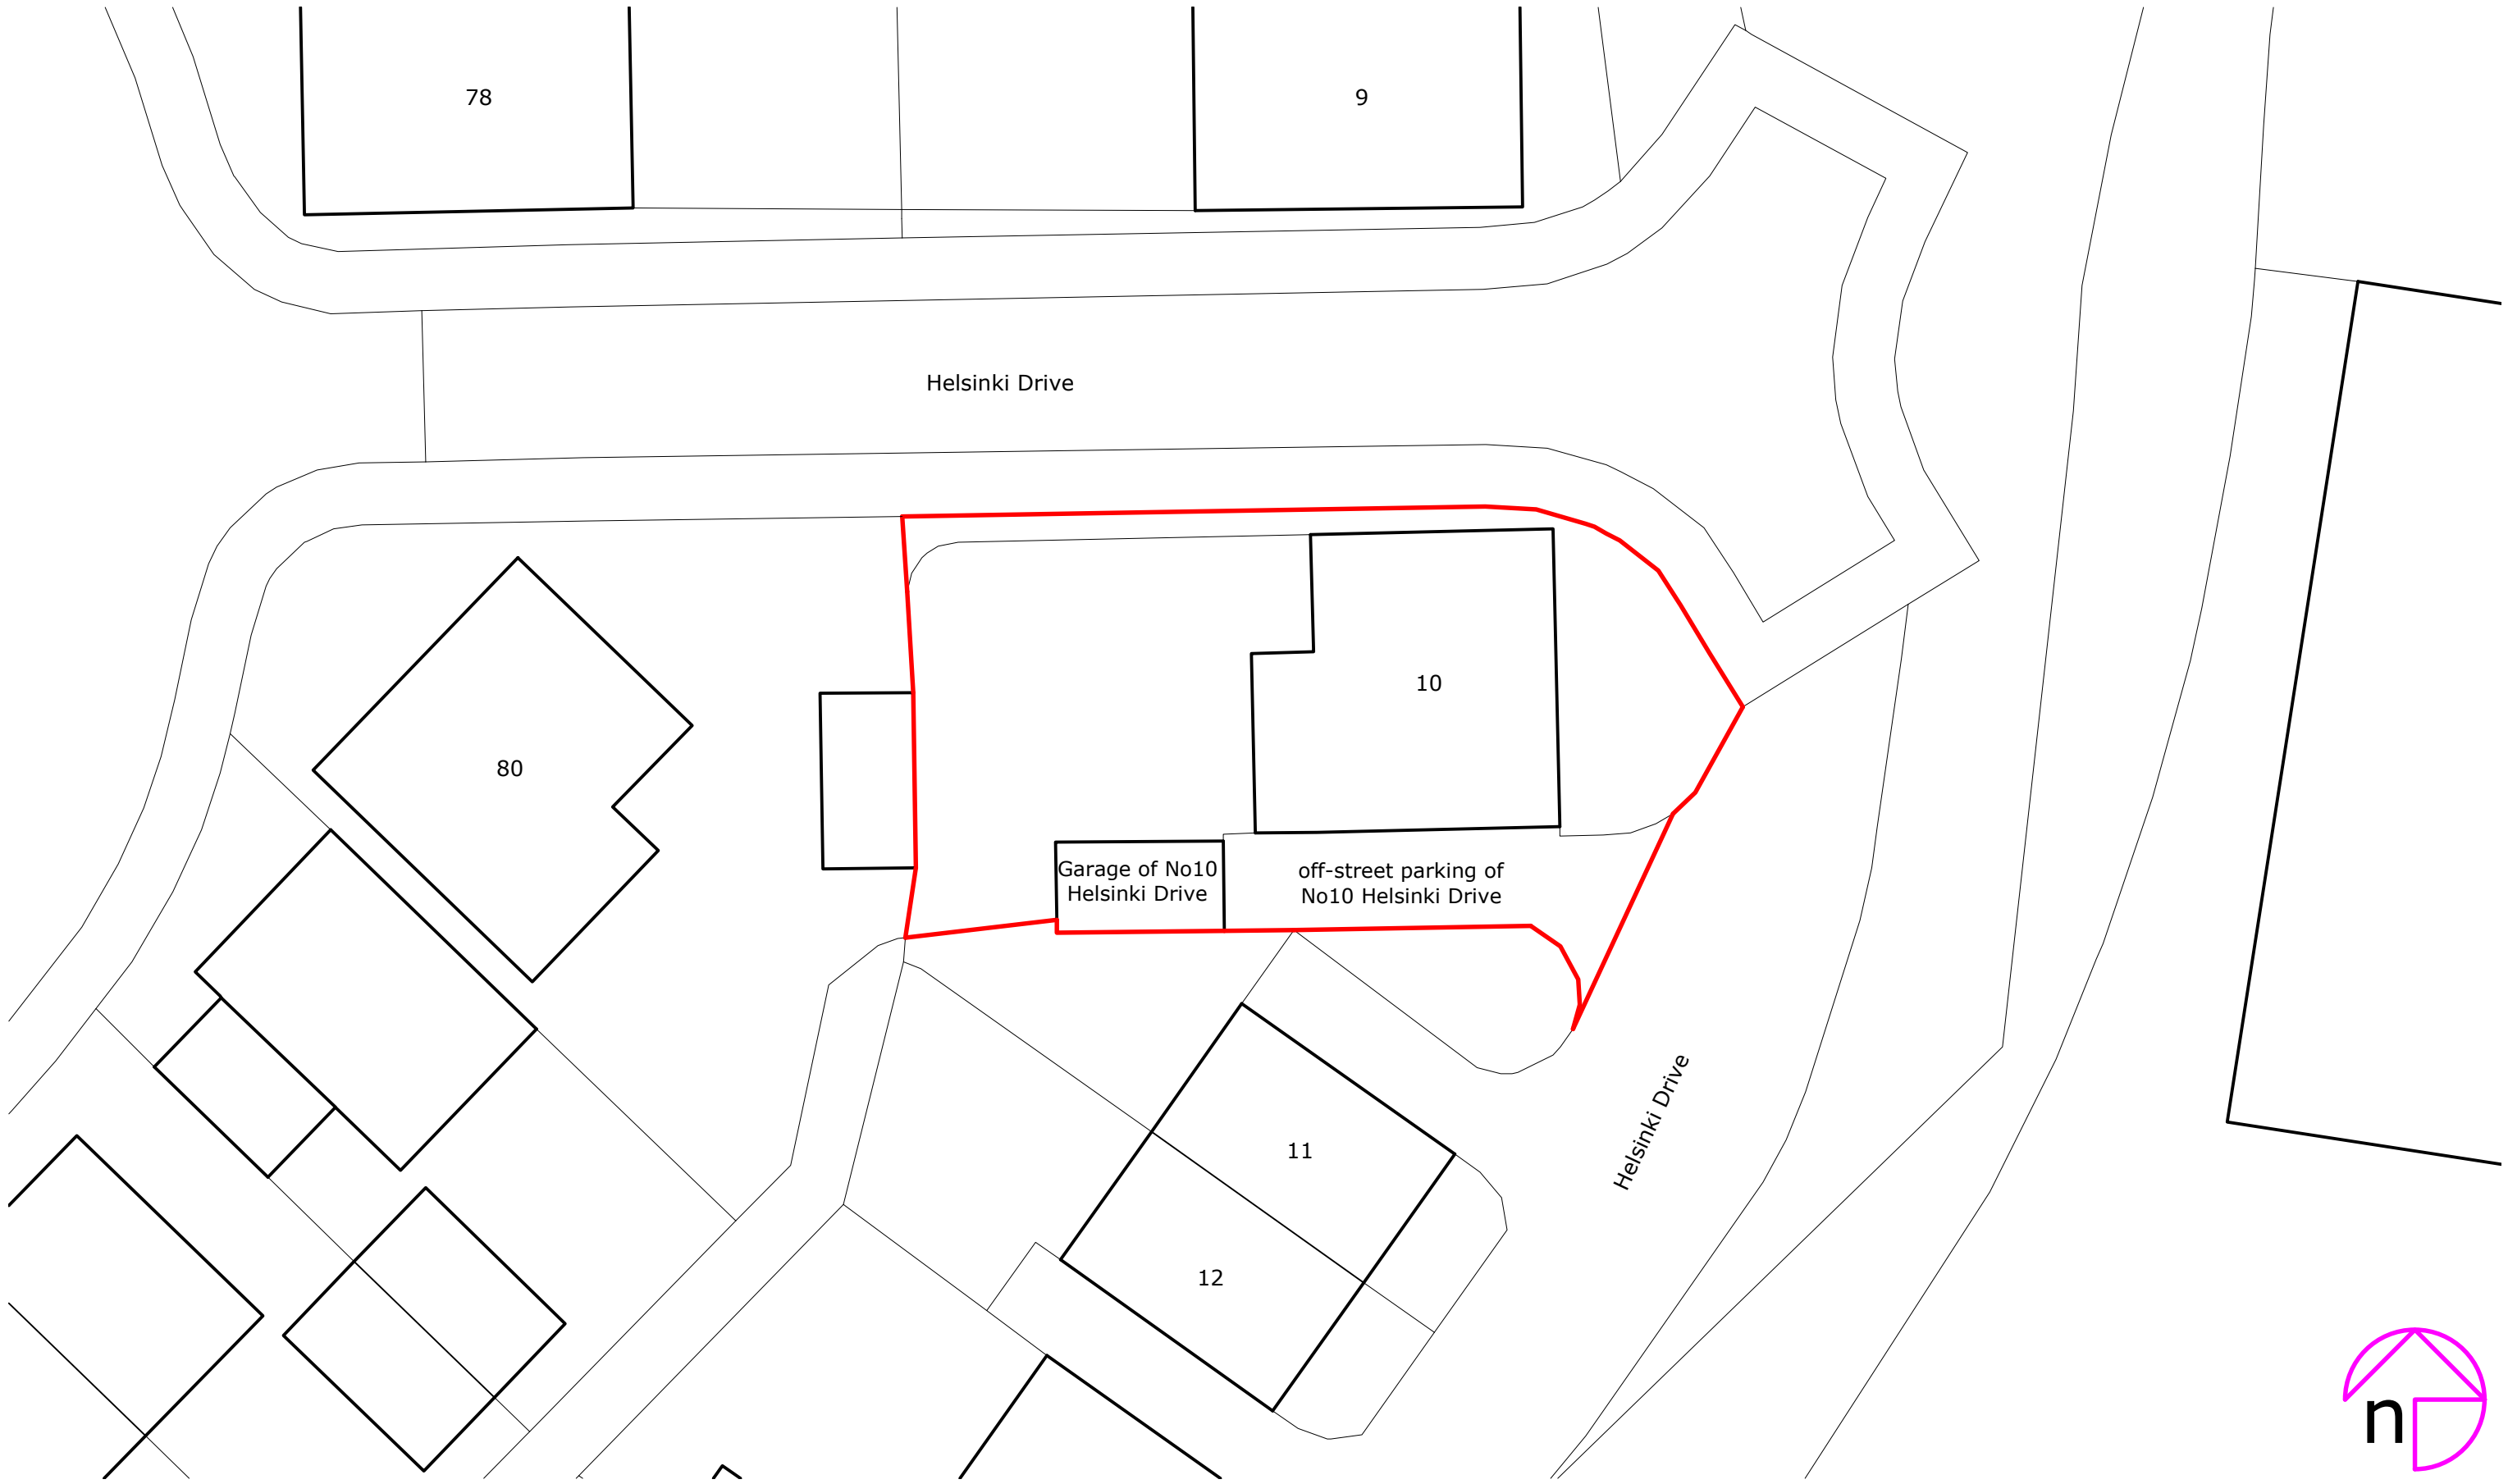

Client/Project: Andrew Baird, 10, Helsinki Drive, Hinckley, LE10 1FN	Project status: PLANNING (installation of air source heat pump) Drawing title: Site plan as existing
---	---

Scale: 1:200	Paper Size: A3	Drawn: A Walton	Checked: ...
Project ID: J-B5752780	Drawing No: 01	Revision:	Date: 11.04.2025