




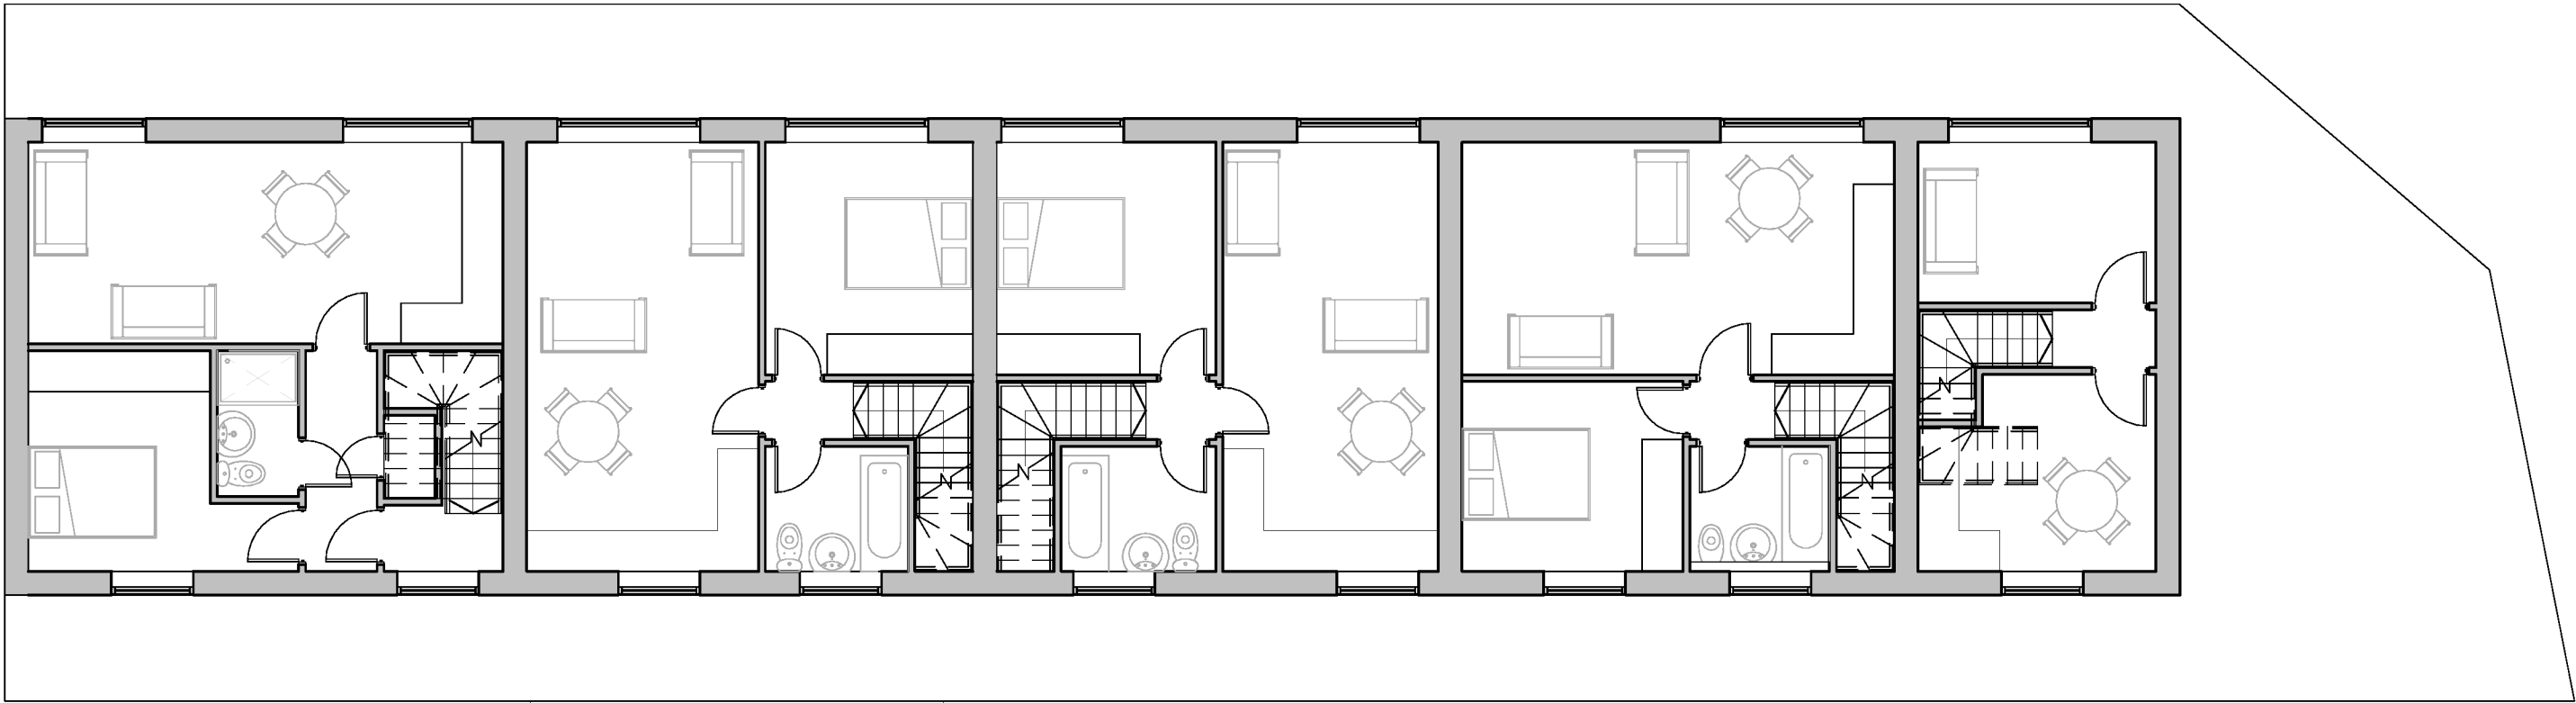

second floor plan

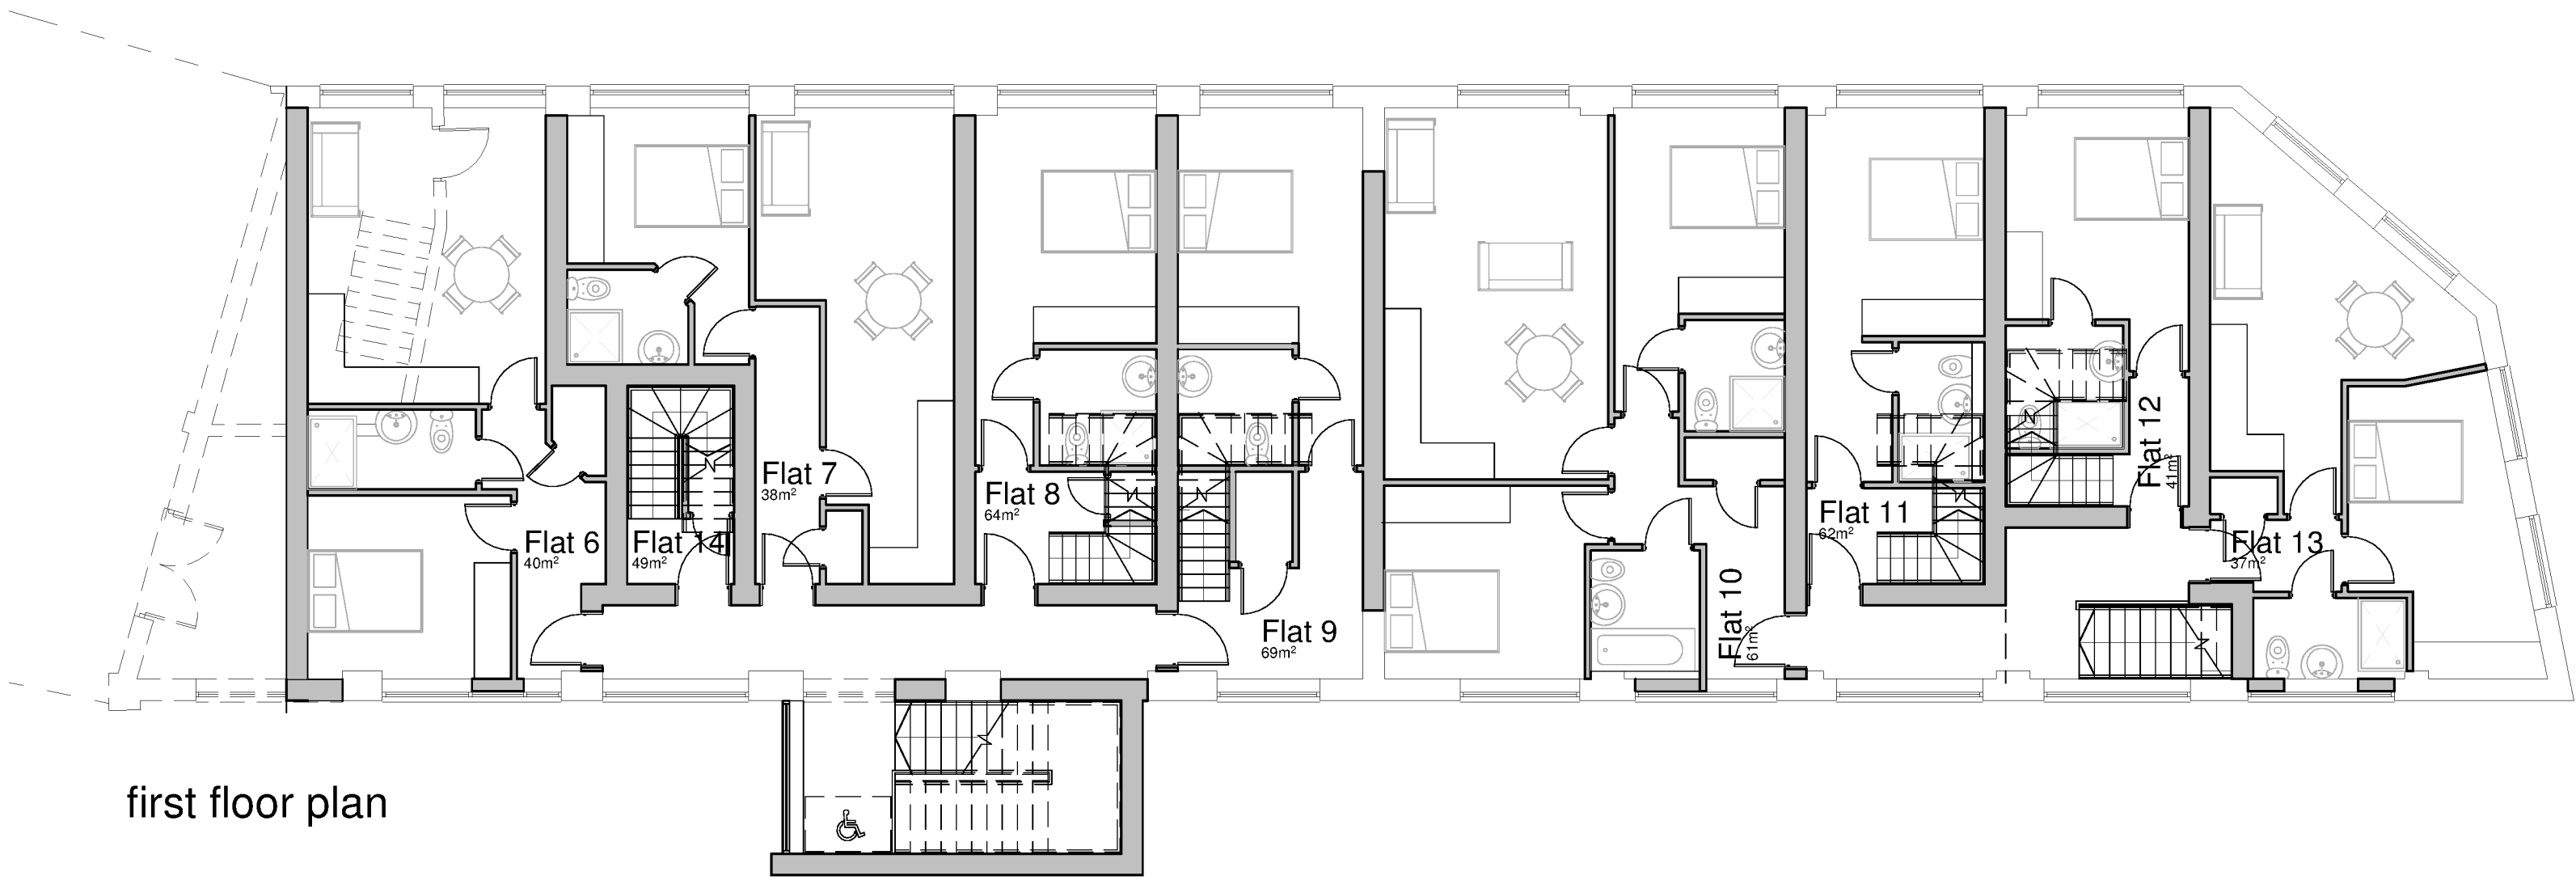

first floor plan

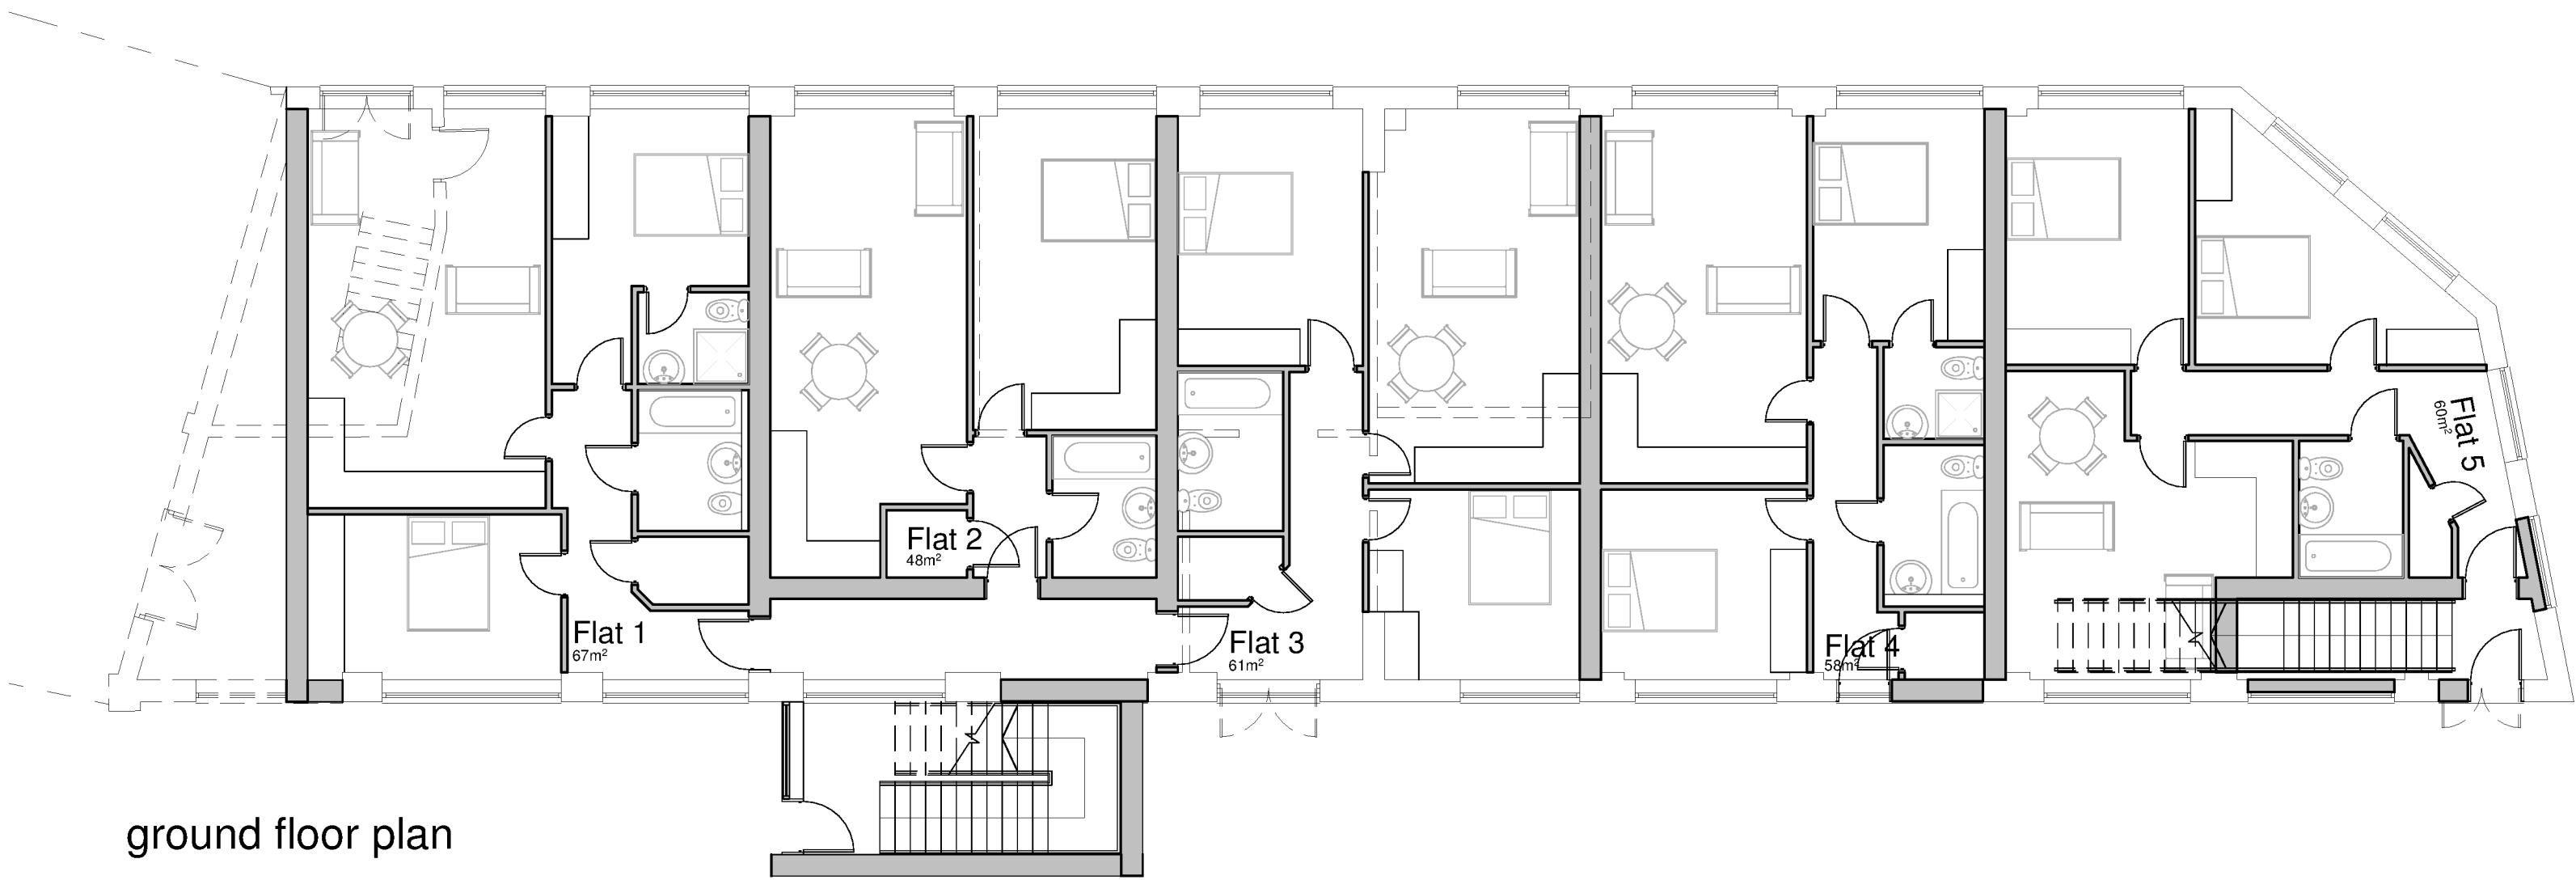

ground floor plan

Rev.	Date	Description	By	Ckd
A	16.03.23	Amendments to layout following client comments	ZLM	



Client

Onyx Rose

Project Title

Proposed redevelopment
Wood Street
Hinckley

Drawing Title

Proposed floor plans

Scale

1:100

Date

March 2023

Author

ZLM

Checked by

Sheet

A1

Sub No.

19/28

Drawing No.

19a

Status

PLANNING

hayward

ARCHITECTS LTD

19 Station Road
Hinckley
Leicestershire
LE10 1AW

Tel: 01455 635 665
Fax: 01455 616 971
www.hayward-architects.co.uk

THE COPYRIGHT OF THIS DRAWING IS RESERVED BY HAYWARD ARCHITECTS LTD.
REPRODUCTION IN ANY FORM, BY ANY MEANS, WITHOUT THE WRITTEN PERMISSION OF HAYWARD ARCHITECTS LTD. IS STRICTLY PROHIBITED.