




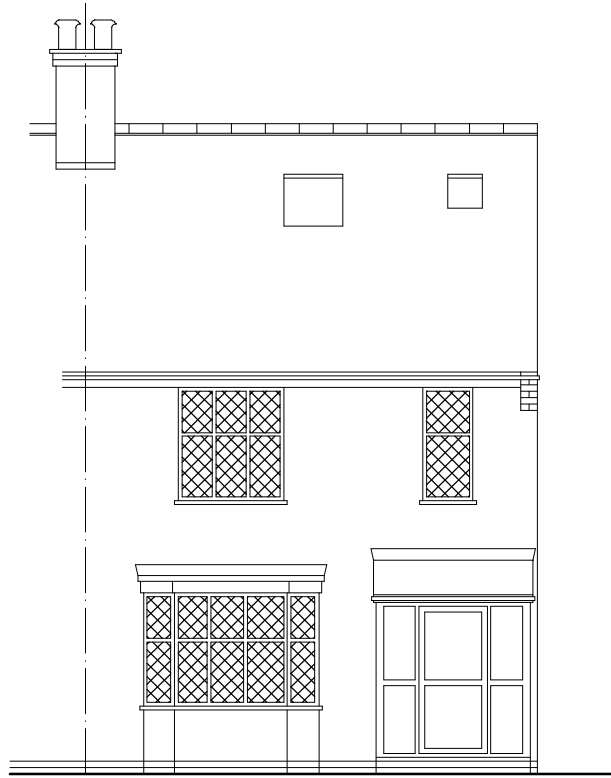

Existing Front Elevation

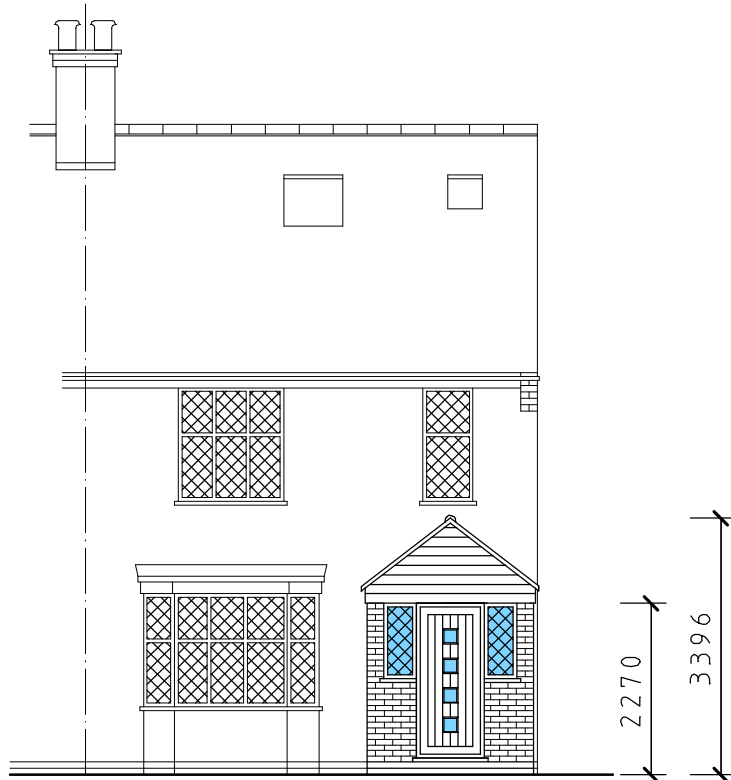


Proposed Front Elevation

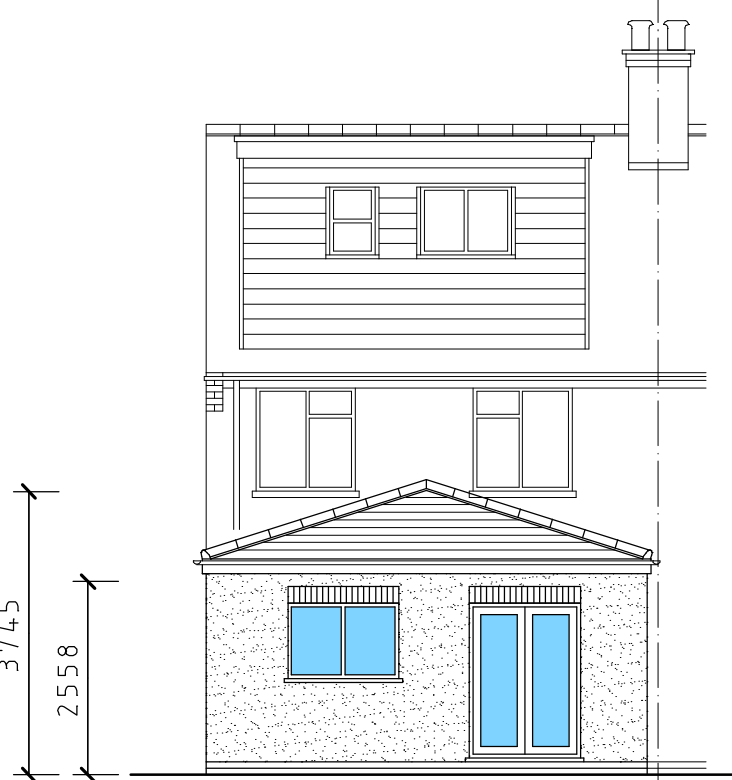


Proposed Rear Elevation




Existing Elevation To No 54

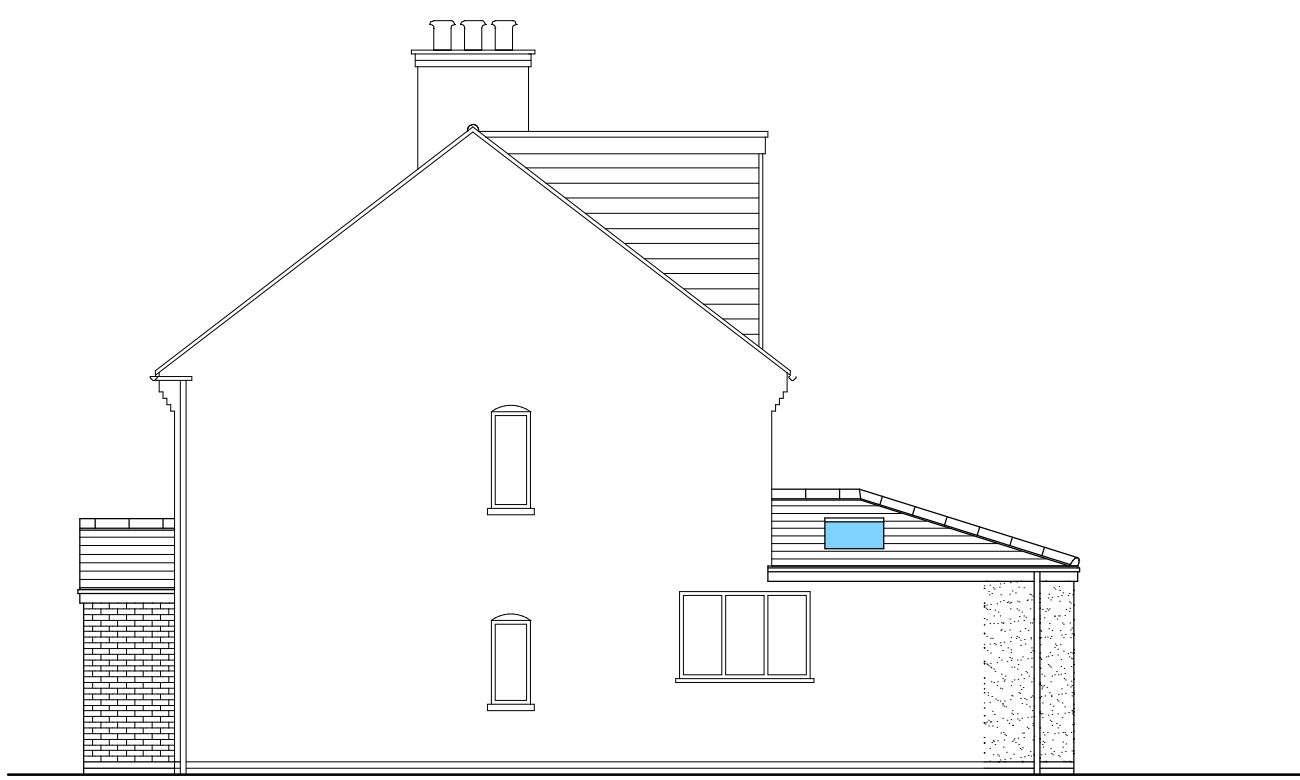


Proposed Elevation To No 54

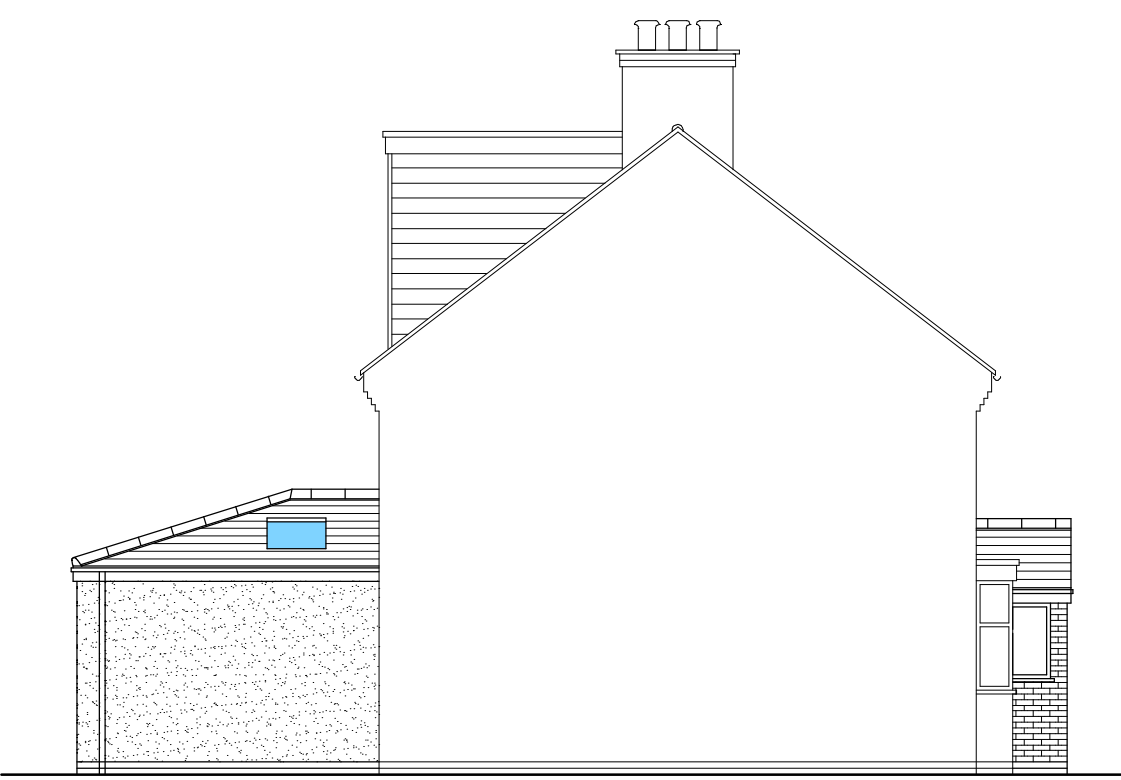


Proposed Elevation To No 58

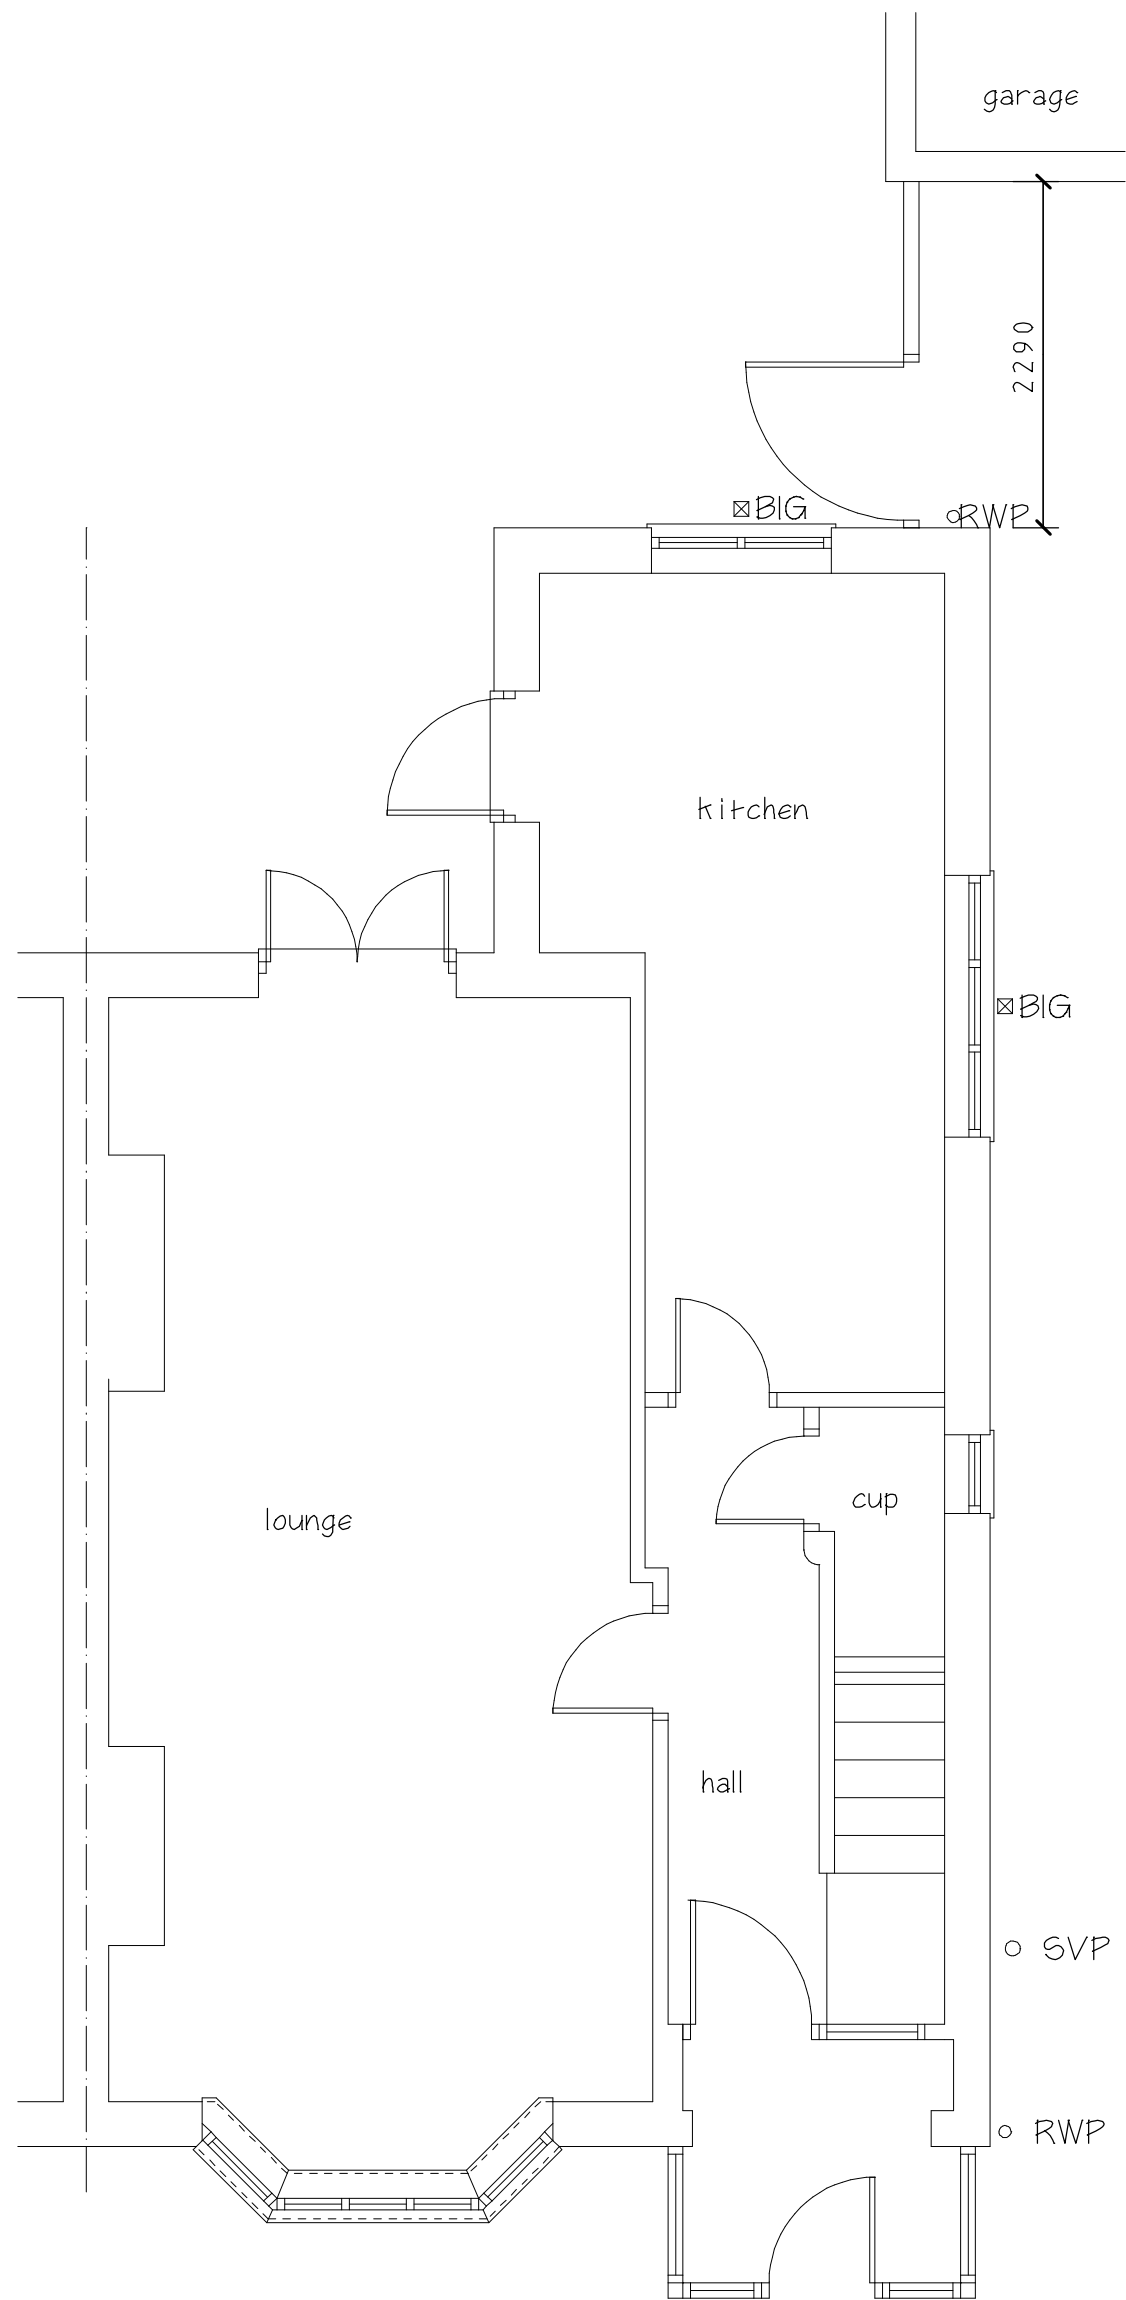

Existing Ground Floor Plan

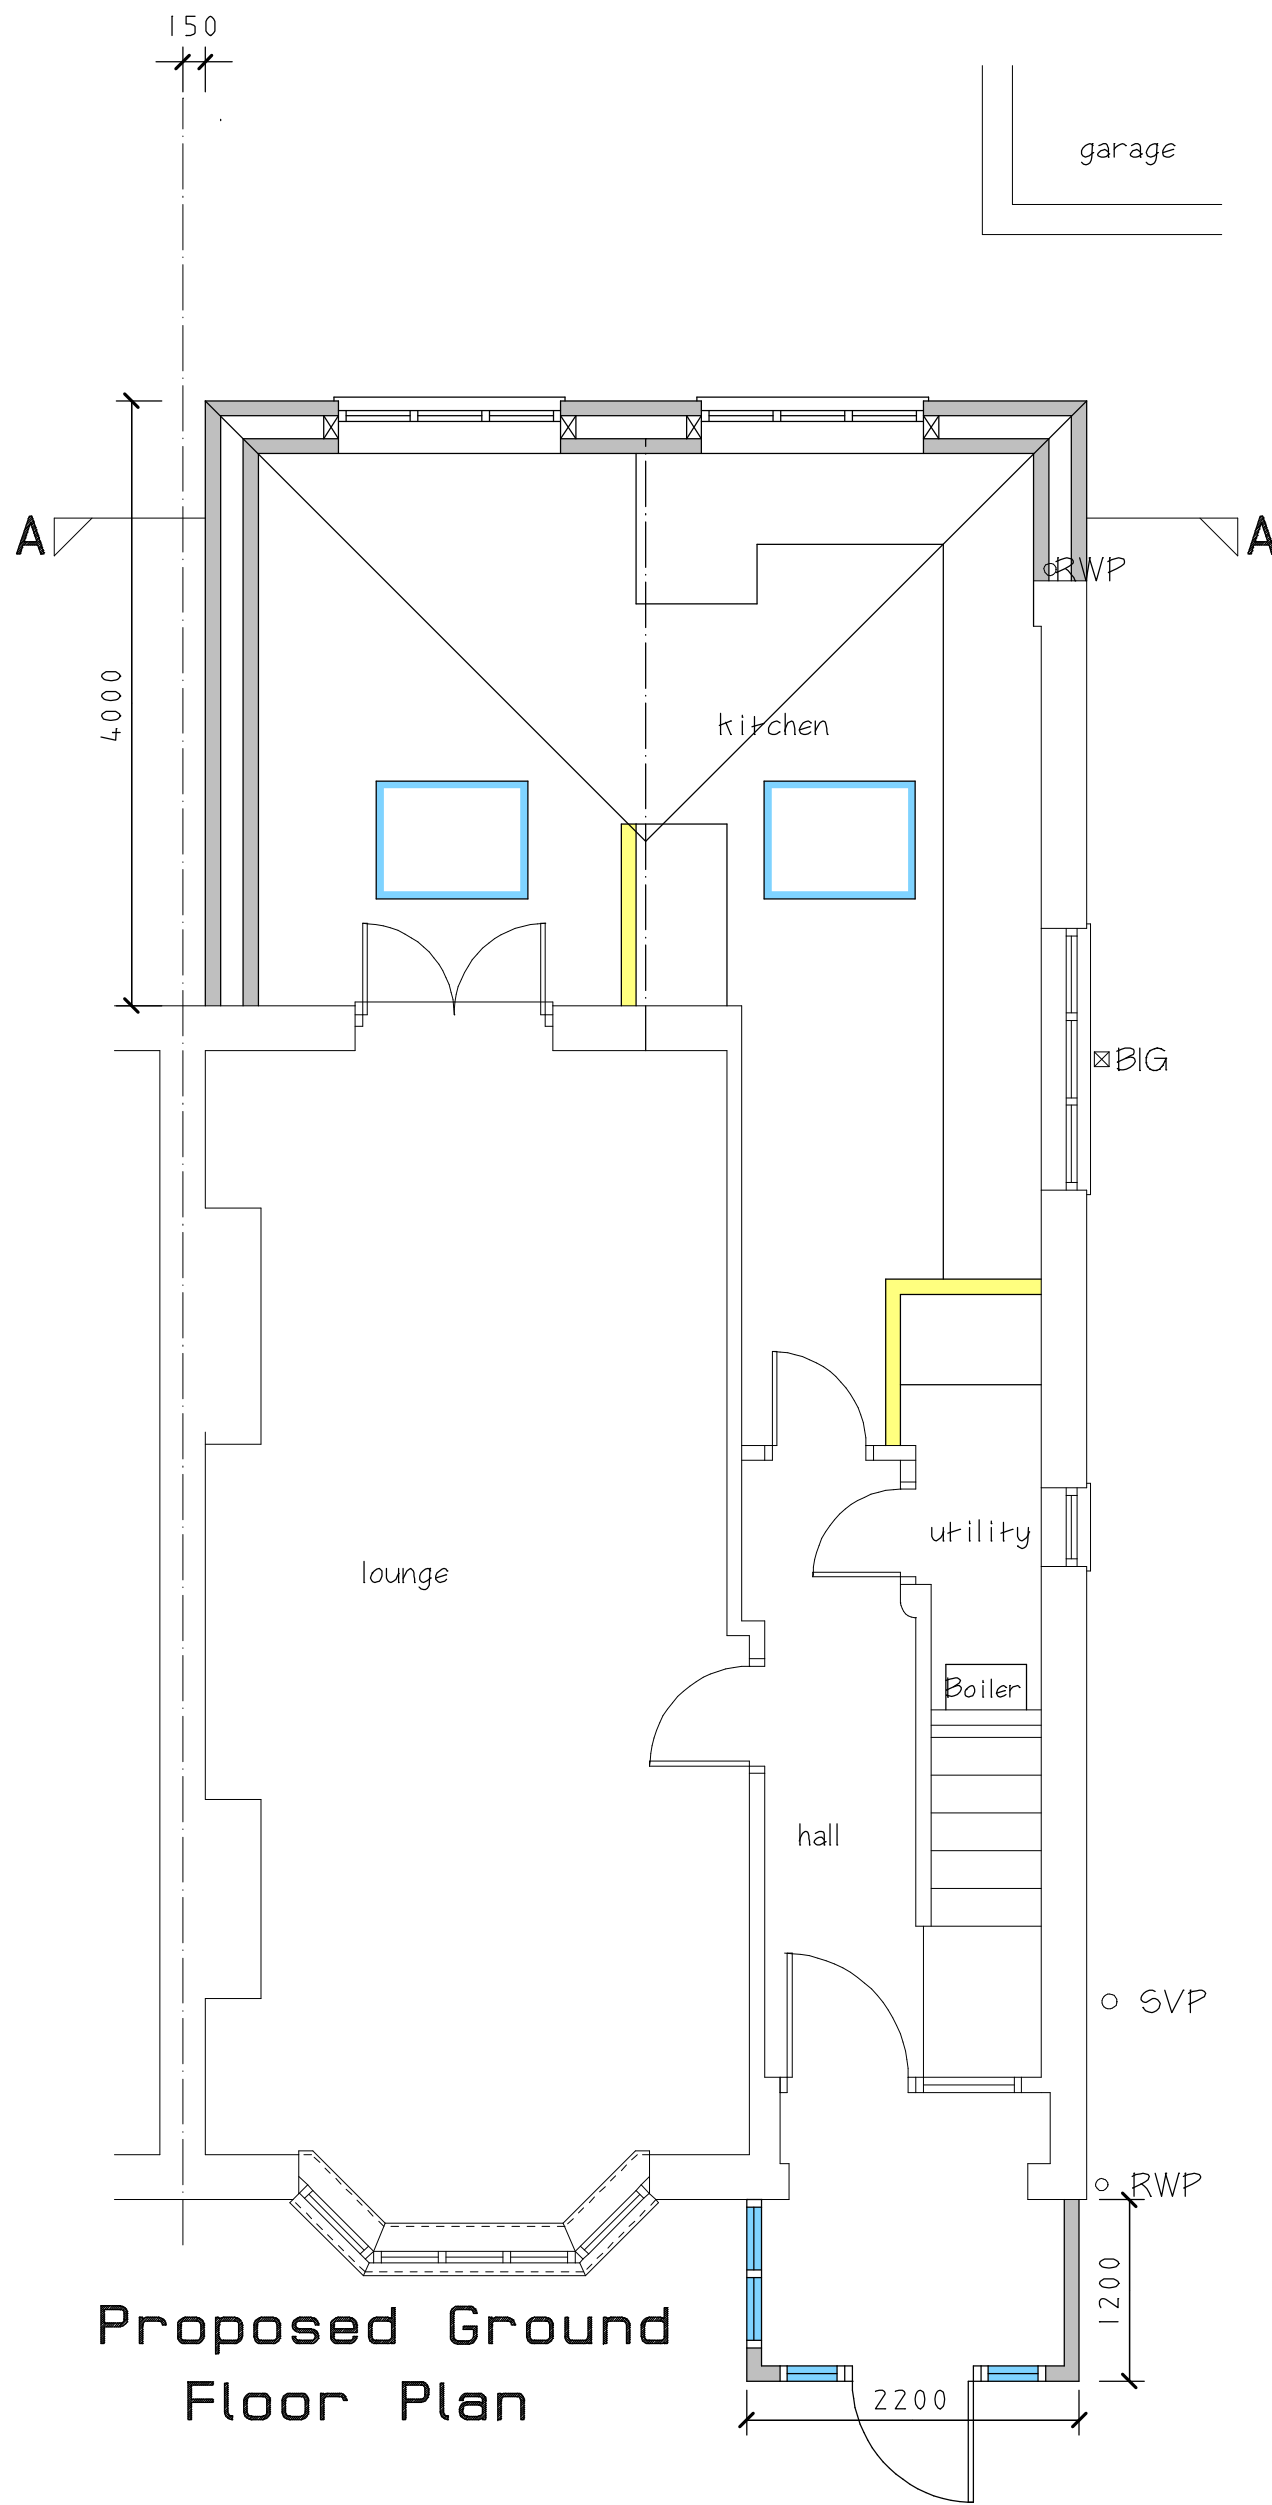

Proposed Ground Floor Plan

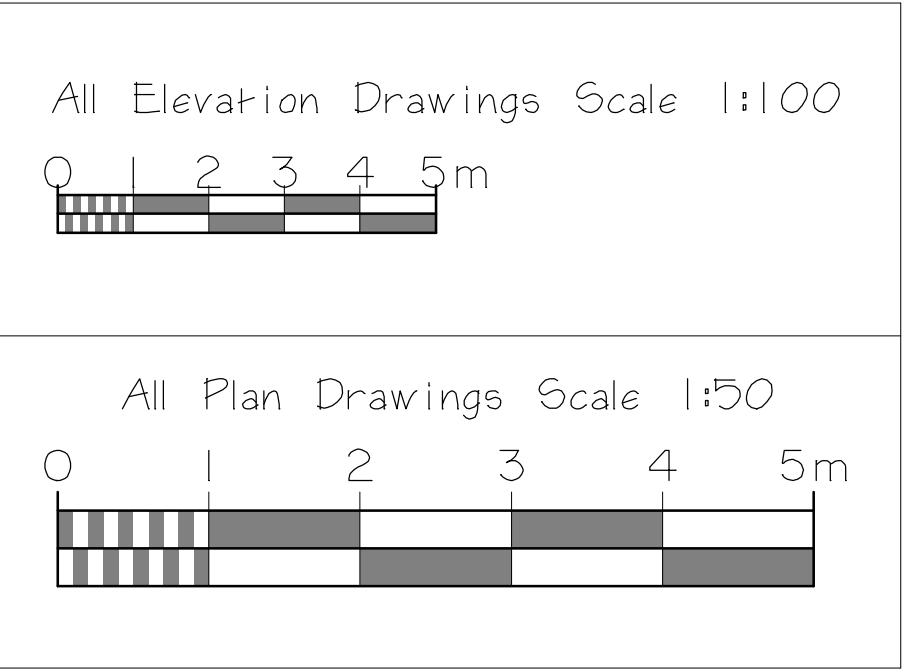

Scale Bars

AMENDED PLAN

REV-A 26/10/2023

Extension projection reduced to 4m and made square.
Hip roof added

CLIENT

Michael Andrews

JOB TITLE

**56 Lychgate Lane
Burbage
Hinckley
Leicester
LE10 2DS**

DRAWING TITLE

**Proposed Extension
To The Rear Of
Semi Detached House**

SCALE 1:50 & 1:100	SHEET A1	DATE Feb 2023	DRAWN BY A Moore
-----------------------	-------------	------------------	---------------------

ANDREW MOORE
ARCHITECTURAL SERVICES
Tel: 07973397765
Email: andrewmoore@workmail.com

DRG NO 1599 REV-A	SHEET NO 1
-----------------------------	----------------------