

General Notes

- This document is to be used for the stated purpose only and should not be used for any other.
- Dimensions are as indicated, unless stated otherwise.
- It is the recipient's responsibility to print this document to the correct size & scale.
- All content, changes and specifications should be read in conjunction with this document.
- Quality of the document is not guaranteed.

0 2.5 5 7.5 10 12.5 25m
Scale 1:250

ROOF LEGEND

Rooflight - Approx. 12% of floor area (Non-walkable)


Photovoltaic Panels - Approx 10% of roof area

Photovoltaic Panel zone - Indicative area for future installation

Man safe system layout shown indicative subject to detailed design

Roof Hatch with protection rail

Roof to be Trapezoidal Profile Roof Cladding. Colour: Moorland Green (RAL 100 60 20)

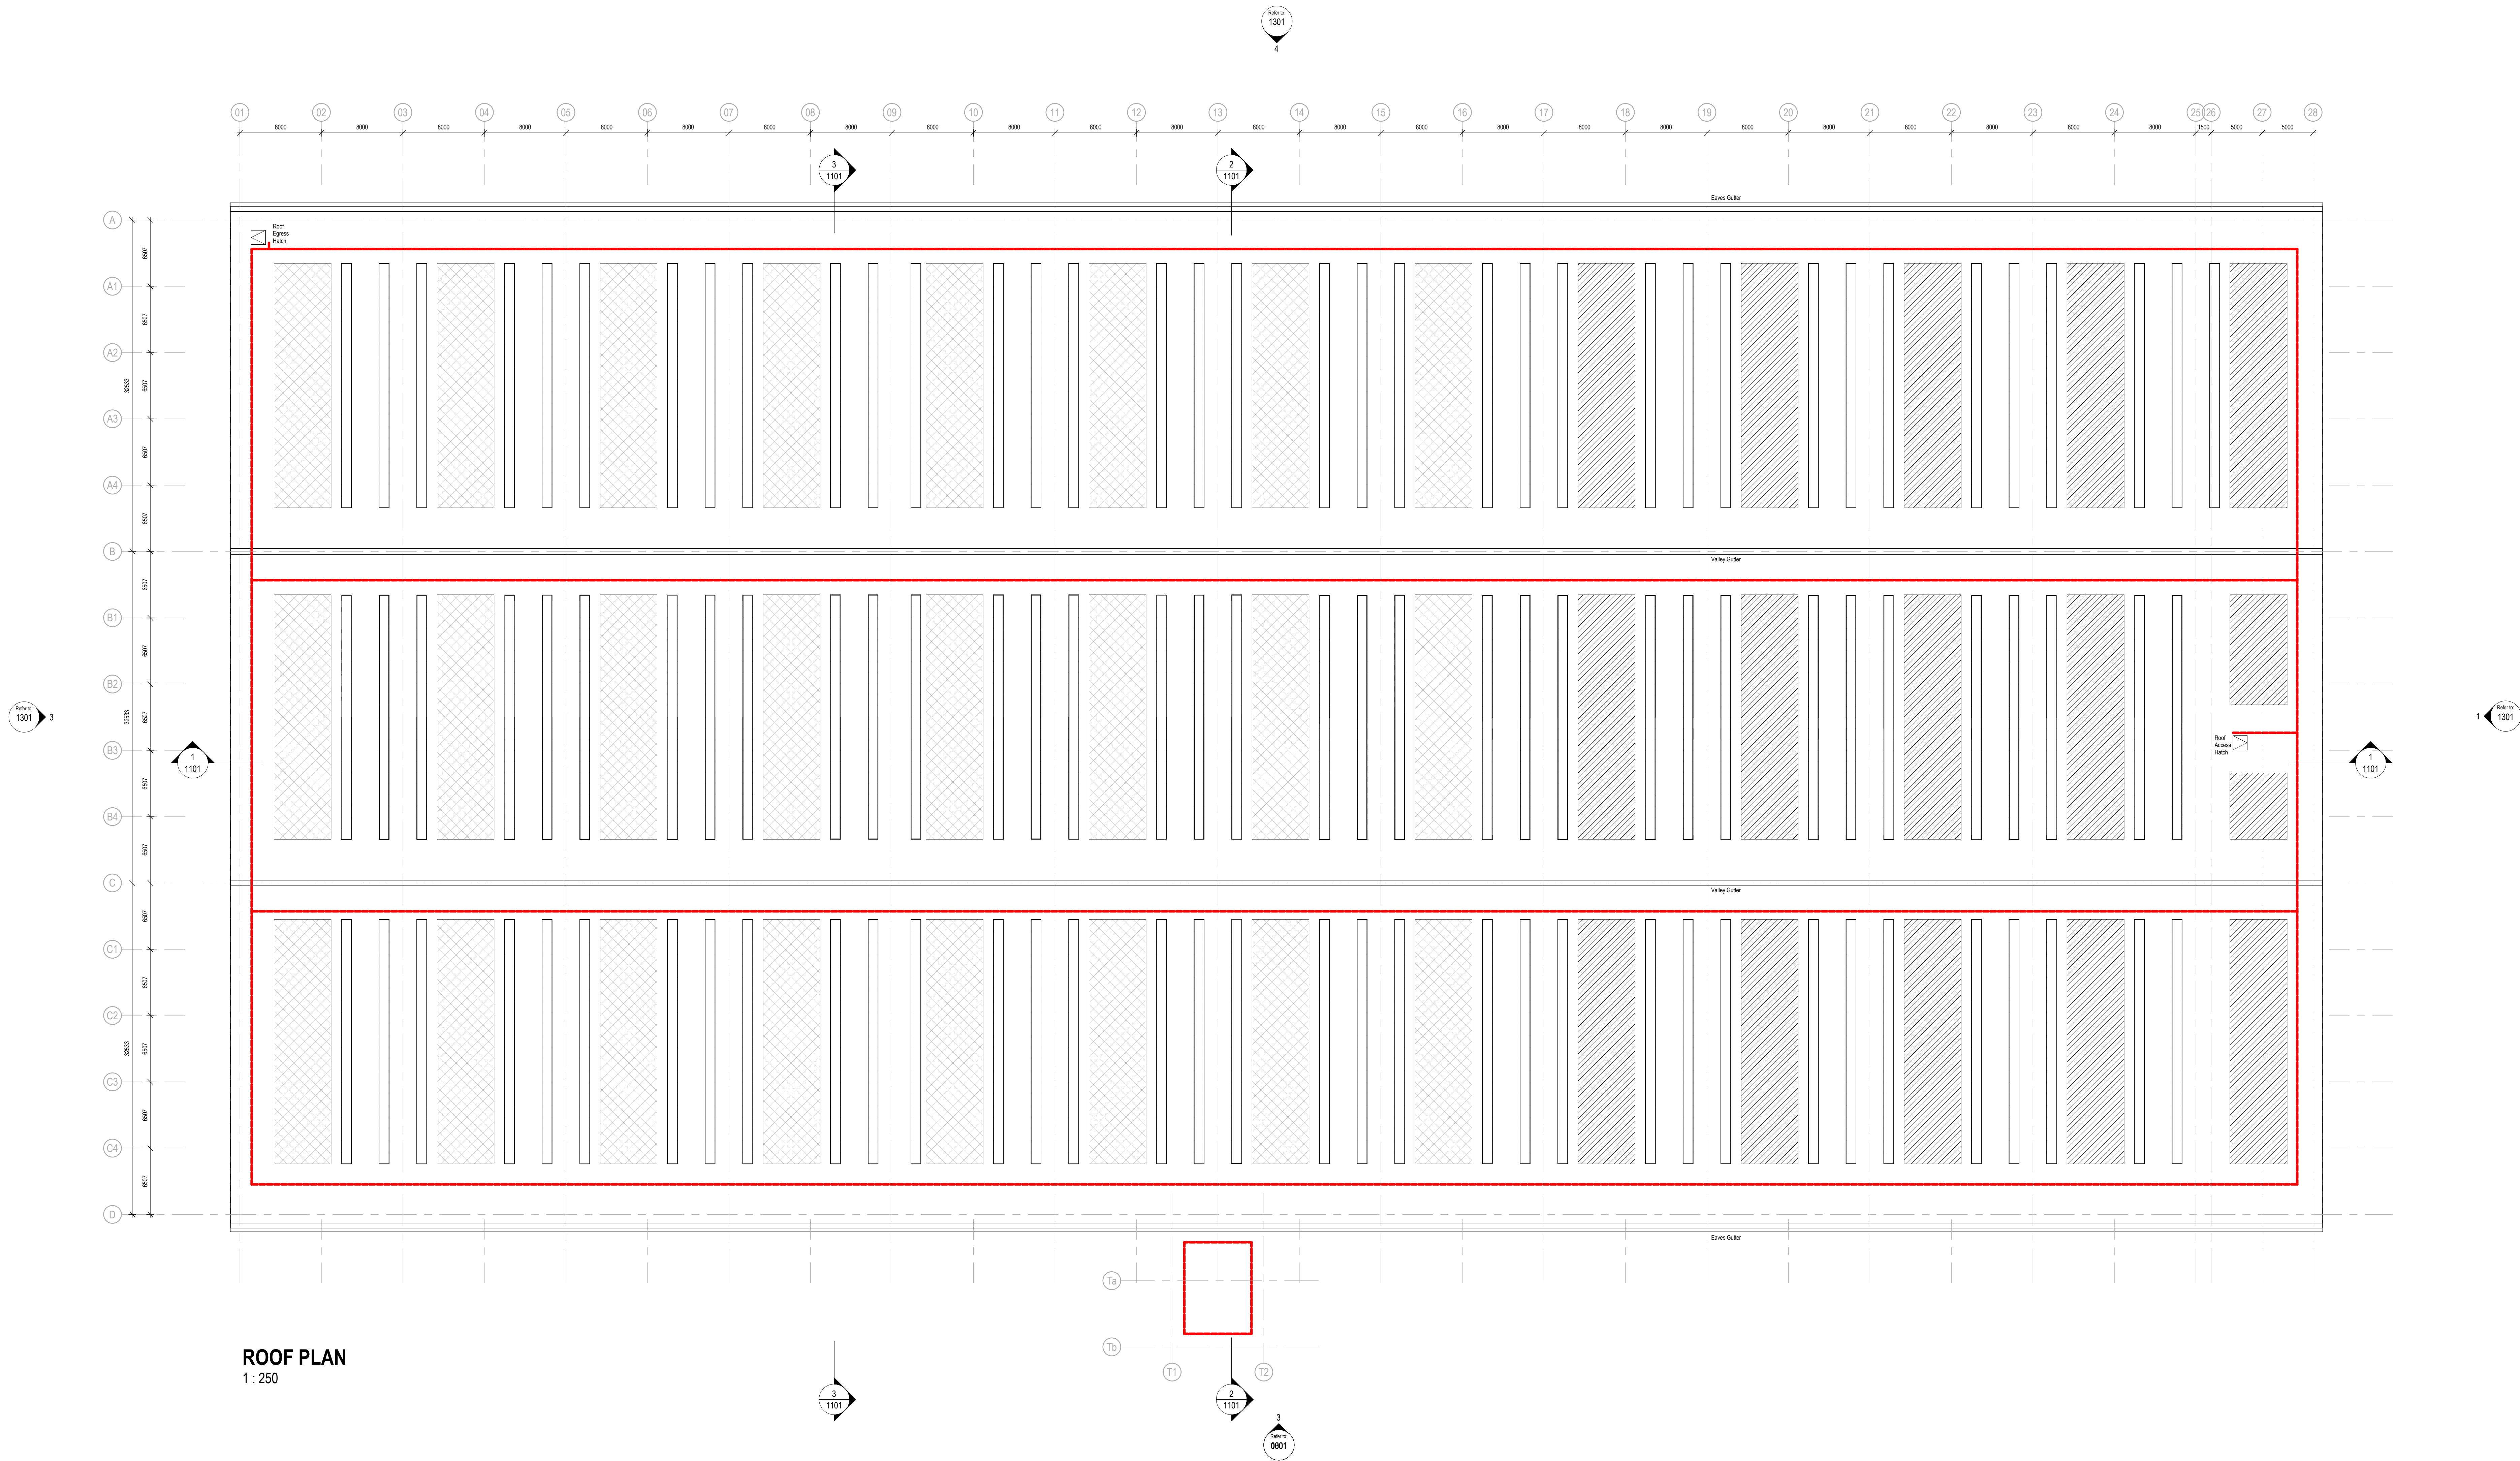

ROOF PLAN
1 : 250

Project Name

Land at Junction 22 M1, Cliffe Hill Farm

Employer

Caddick Developments Limited

RIBA Workstage

3 - Spatial Coordination

Drawn

IT

UMC Reference

24473

Document Title

Unit 02 - Proposed Roof Plan

Document Reference

24473 - UMC - 0200 - R2 - DR - A - 1004

Revision Note

PLANNING ISSUE

Issue Date

16.08.25

Package

PLANNING

Current Revision

C02