

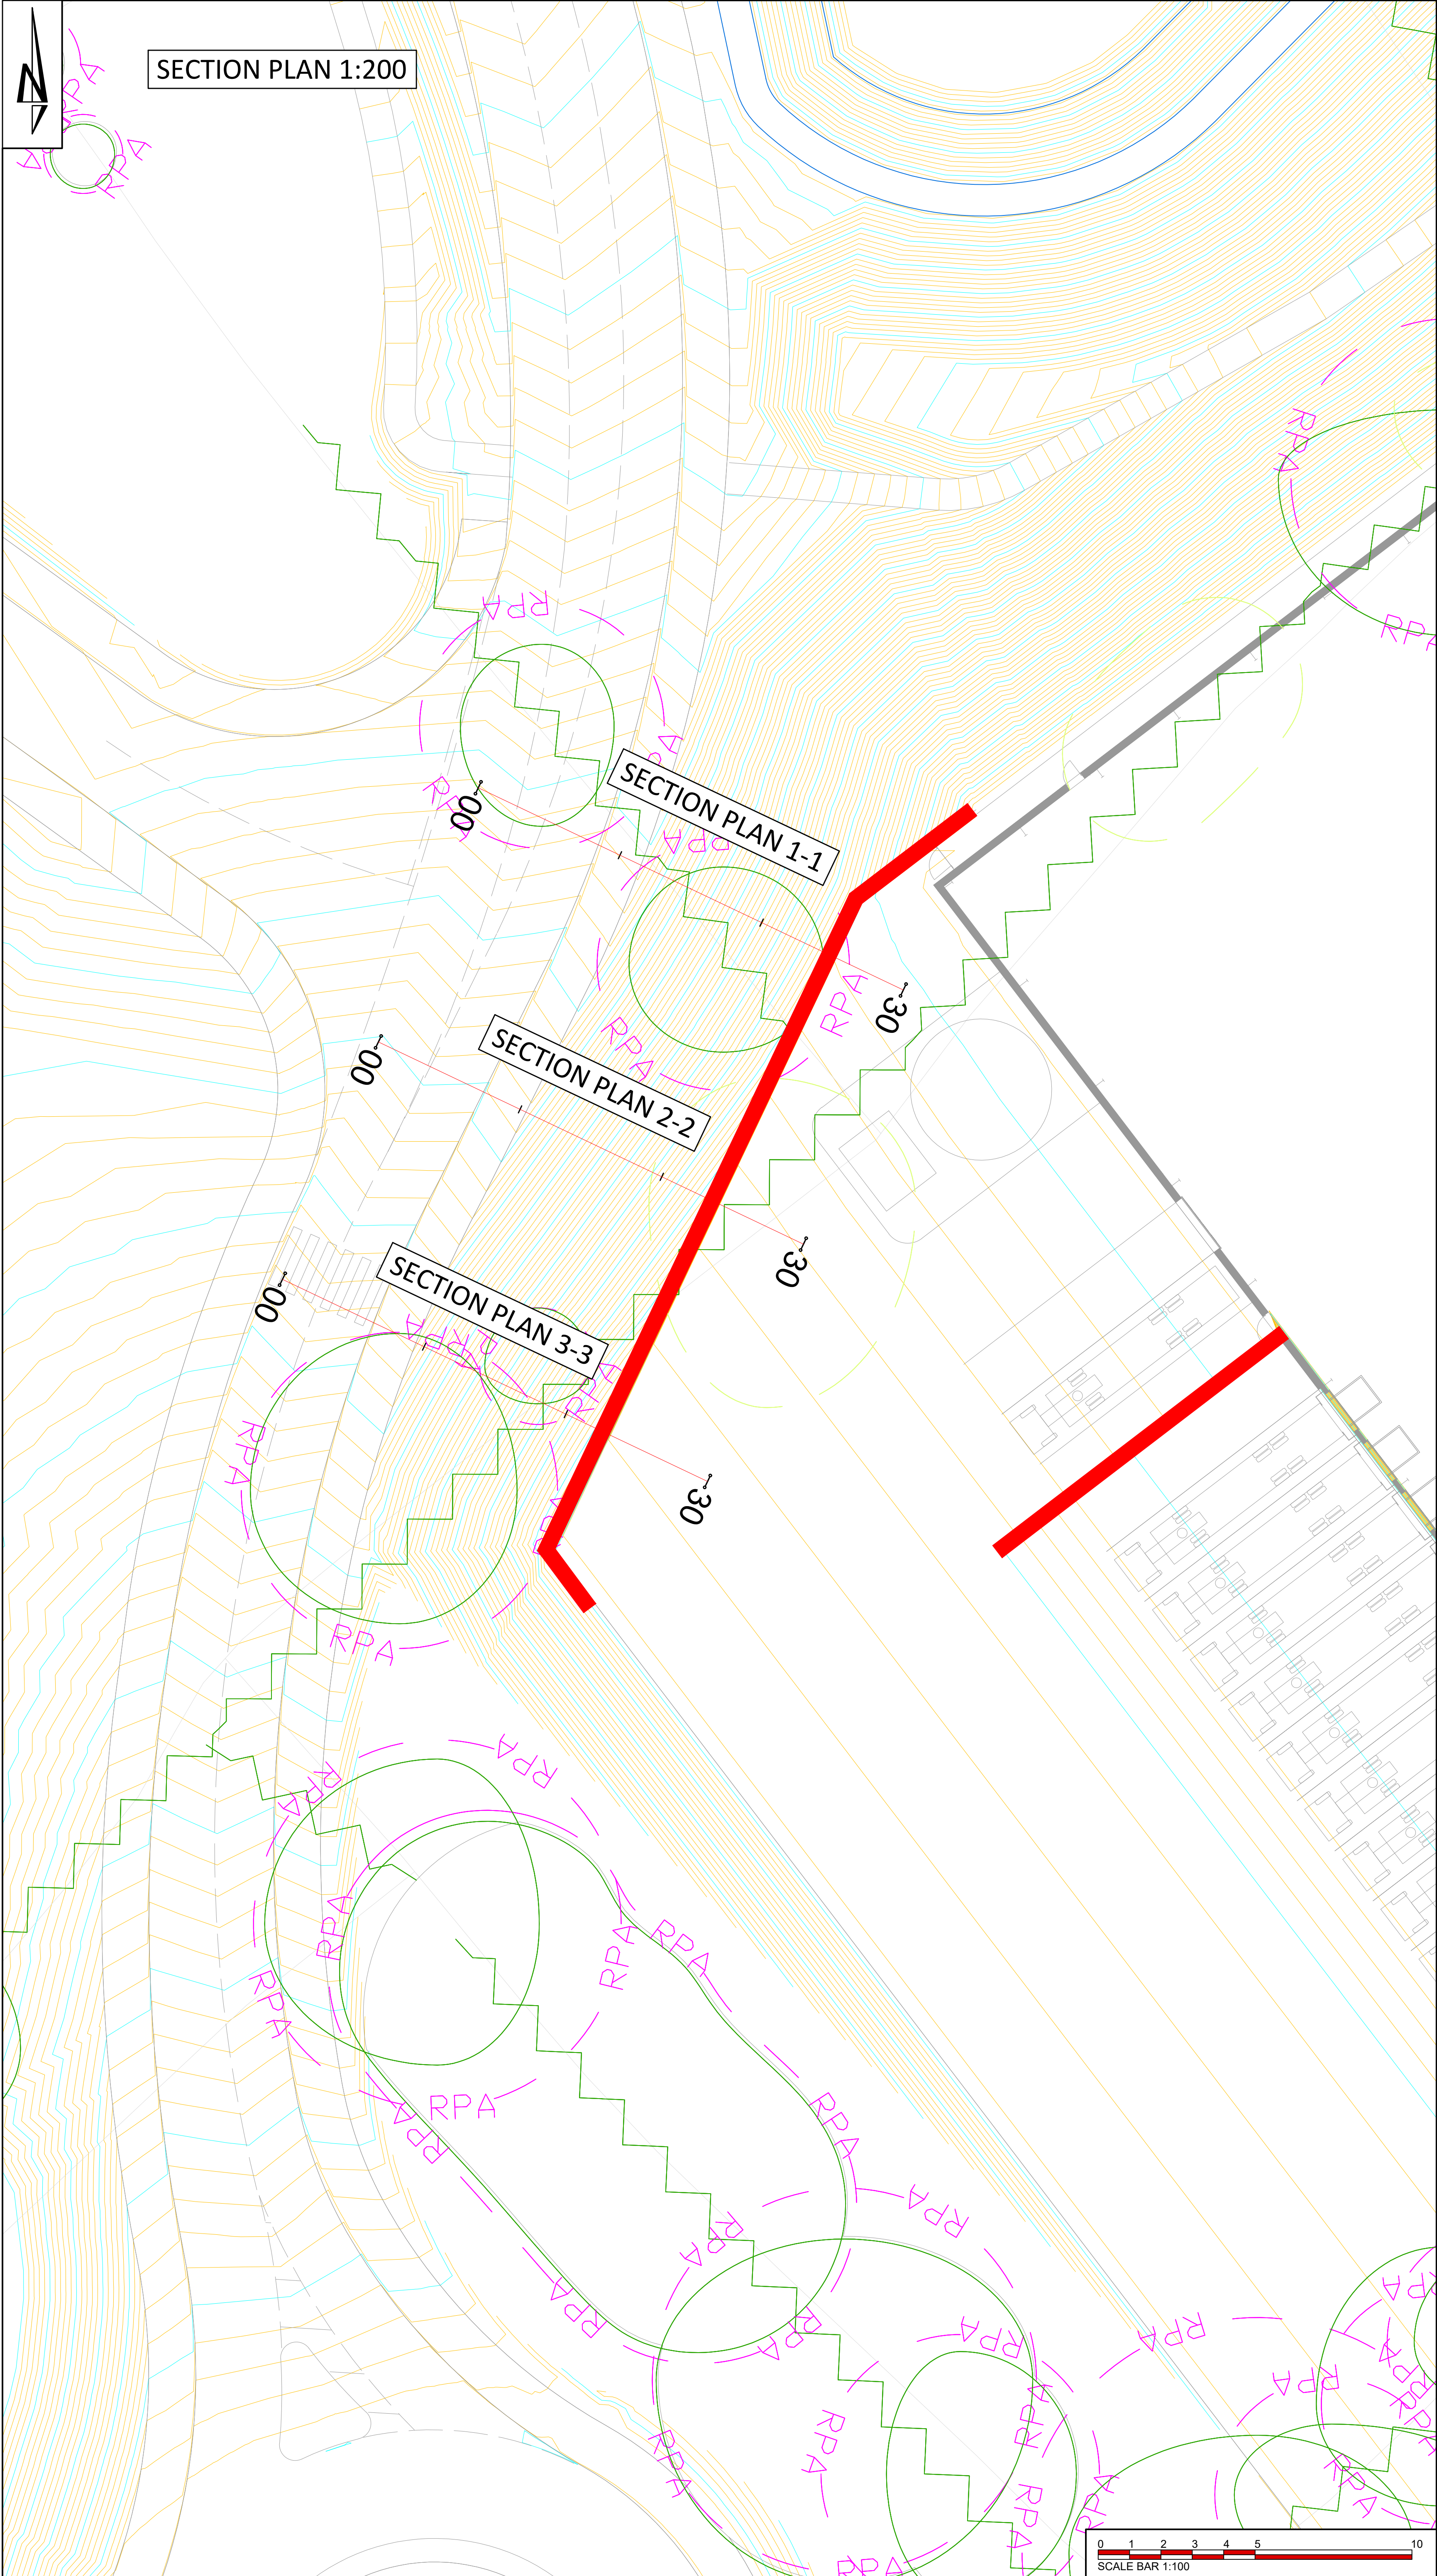
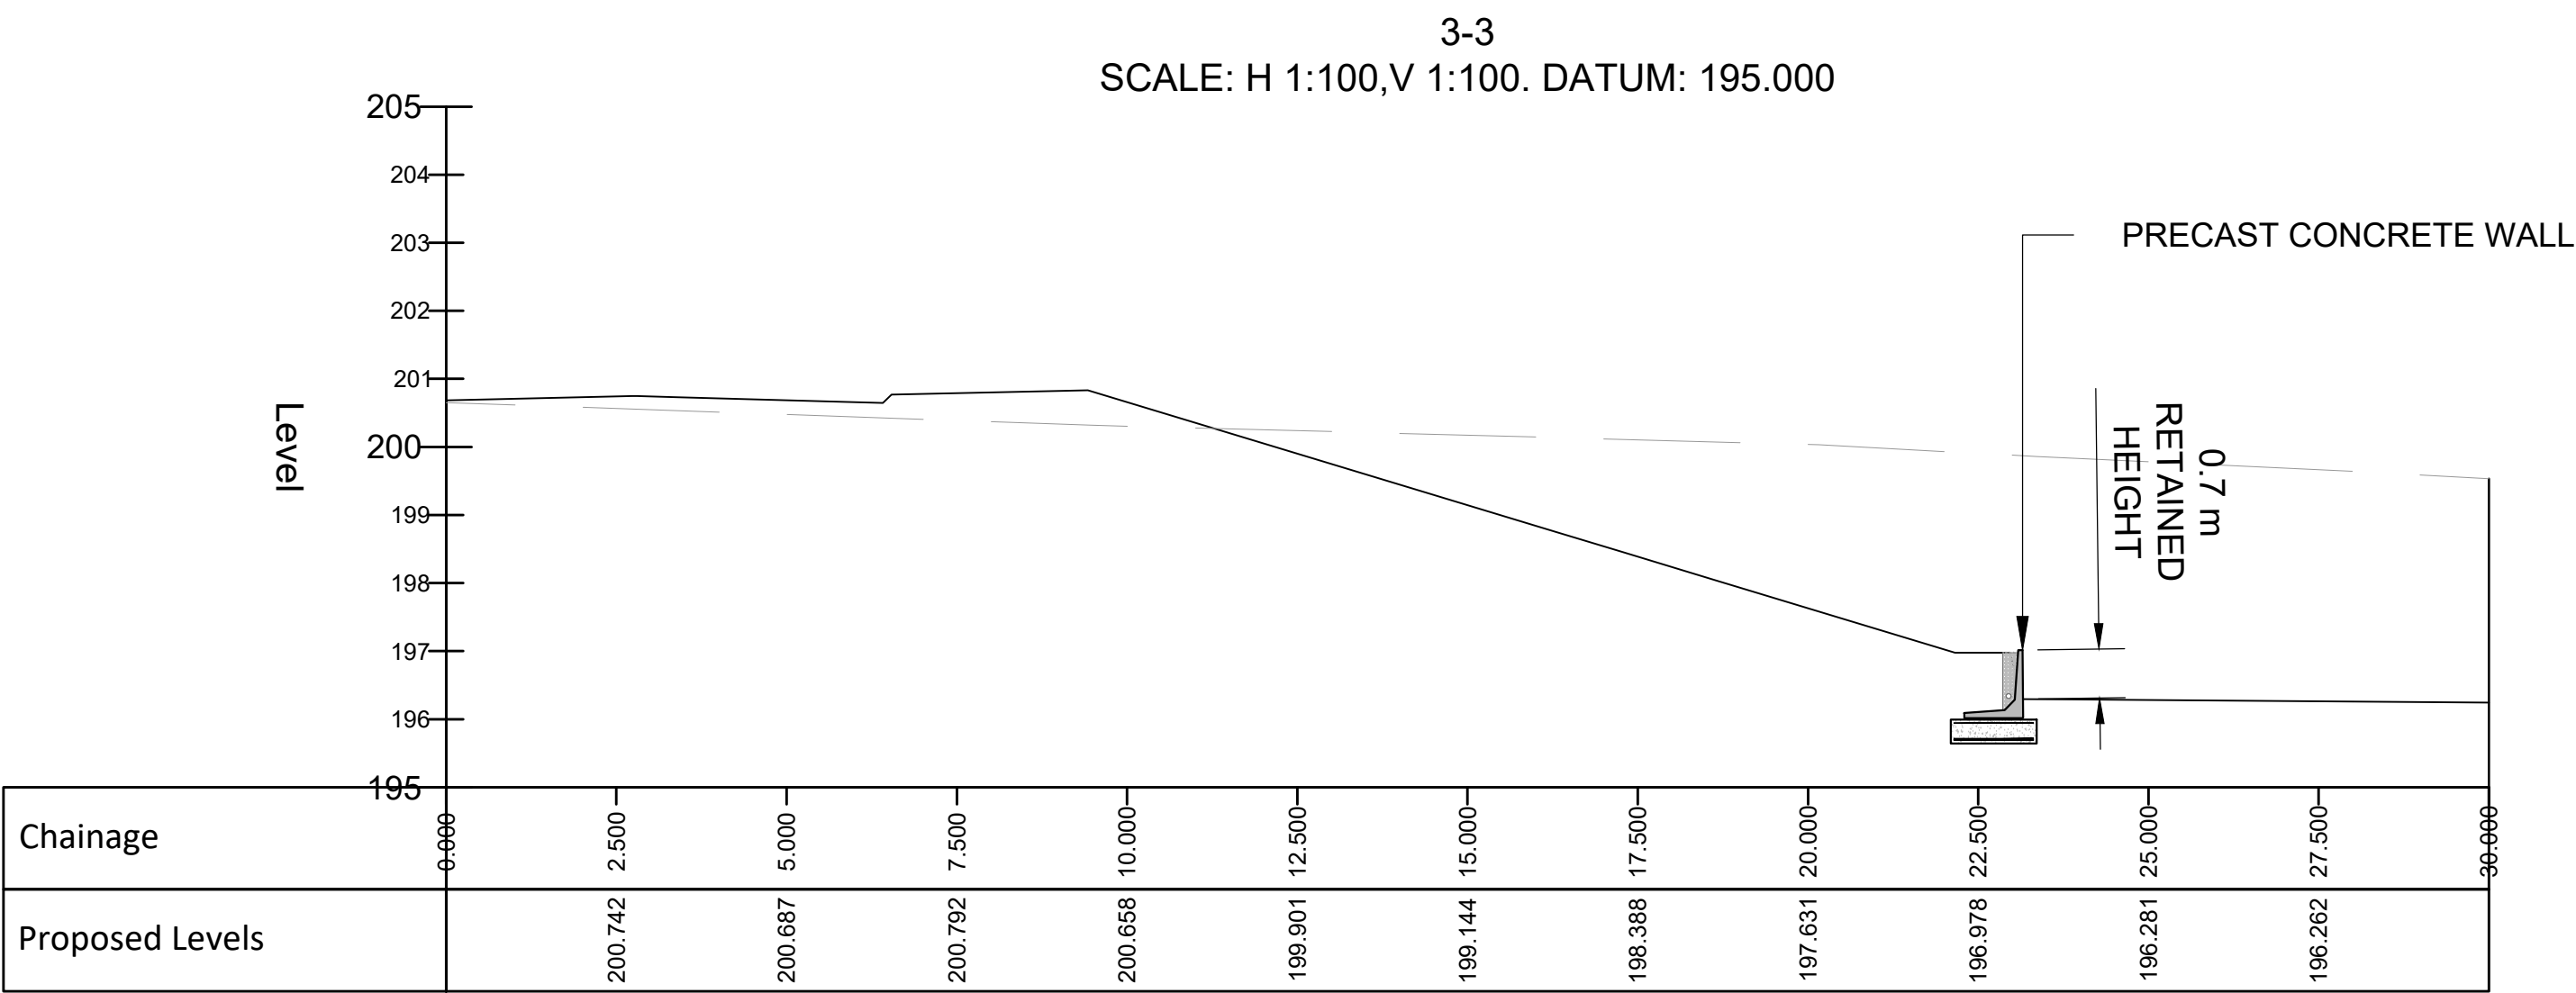


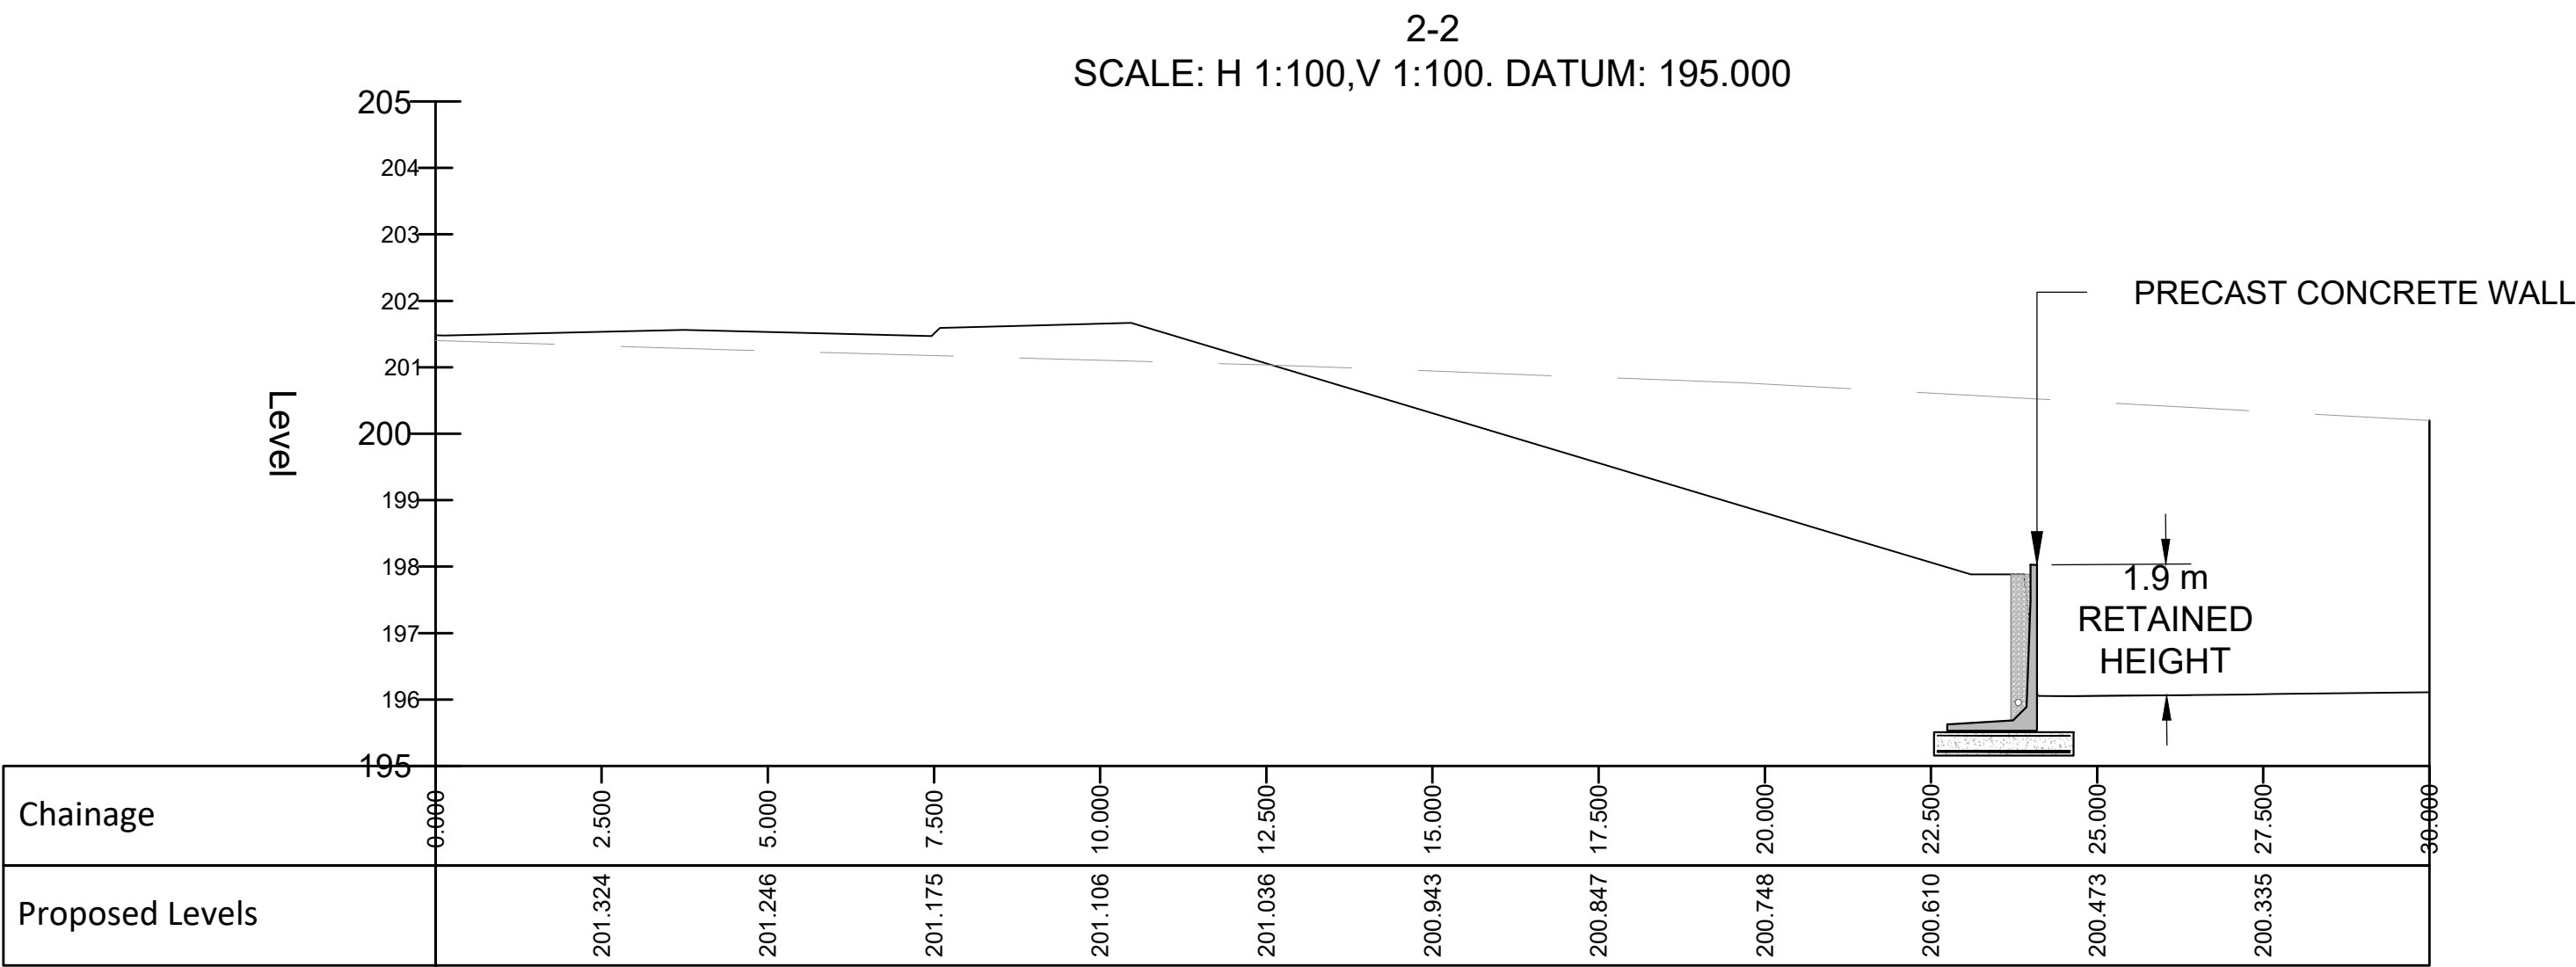

CROSS SECTIONS 1:100

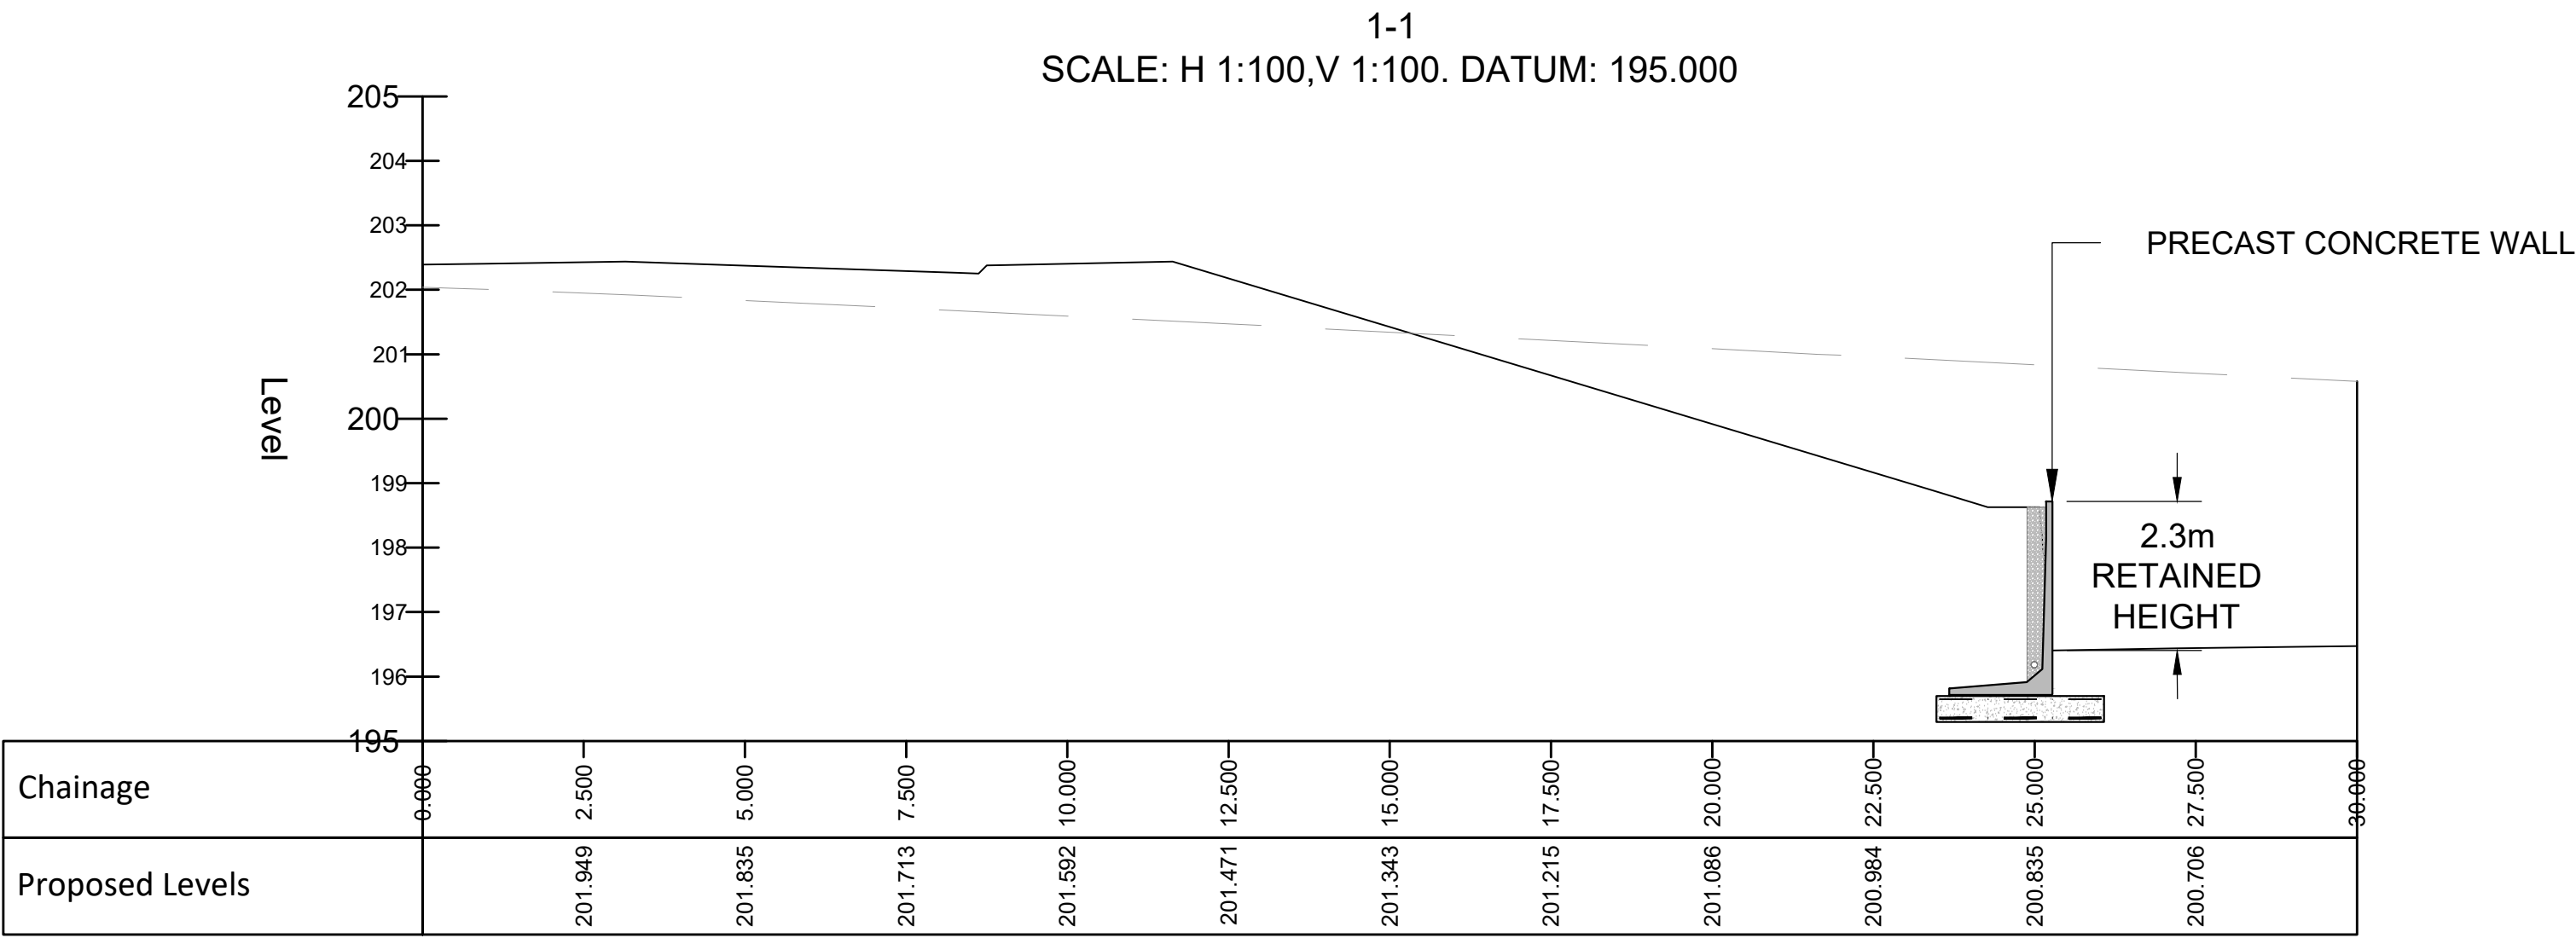

THIS DRAWING IS THE COPYRIGHT OF BURROWS GRAHAM LIMITED.

SAFETY, HEALTH AND ENVIRONMENTAL INFORMATION

IN ADDITION TO THE HAZARDS/RISKS NORMALLY ASSOCIATED WITH THE TYPES OF WORK DETAILED ON THIS DRAWING, NOTE THE FOLLOWING:

CONSTRUCTION

MAINTENANCE

DEMOLITION

IT IS ASSUMED THAT ALL WORKS WILL BE CARRIED OUT BY A COMPETENT CONTRACTOR WORKING, WHERE APPROPRIATE, TO AN APPROVED METHOD STATEMENT

GENERAL NOTES:

1. This drawing shall be read in conjunction with all the relevant architects, engineers' and service engineers drawings & specifications.
2. All units in millimeters U.O.N. on the drawing. Do not scale off the drawing.
3. Contours and gradients are indicated for guidance purposes only and shall not be used for setting out. Setting out shall be based on spot levels only

KEY:

Retaining Structure

P04	23.09.2025	BP	Planning Issue	JW
P03	16.09.2025	BP	Planning Issue	JW
P02	05.09.2025	BP	Text revised	JW
P01	22.08.2025	BP	First Issue	JW
REV	DATE	BY	DESCRIPTION	CHKD

Burrows Graham

North Office:
5 Ambassador Place, Stockport Road,
Altrincham WA15 6DN
Tel: +44 (0)161 804 8046

South Office:
Buckford House, Dover Mews,
High Street, Bachmanand HP4 2BL
Tel: +44 (0)1492 506 402

CLIENT

Caddick Developments.

PROJECT

**LAND AT JUNCTION 22 OF THE M1
CLIFFE HILL FARM**

DRAWING TITLE

RETAINING WALL SECTIONS

BGL PROJECT NUMBER	DRAWING STATUS	OFFICE	NORTH
30206	PRELIMINARY		
SCALE @ A0	DATE	DRAWN BY	CHECKED BY
AS SHOWN	22.08.2025	BP	JW
DRAWING No		REV	
30206-BGL-XX-XX-SK-S-00010		P04	