


SUBJECT TO BUILDING REGULATIONS APPROVAL
DO NOT SCALE FROM THIS DRAWING
DRAWING ONLY TO BE USED FOR PURPOSES AS
STATED.
SUBJECT TO DETAILED SITE SURVEY
COPYRIGHT FOR THIS DRAWING IS THE
PROPERTY OF NWCA




SIDE (NORTH) ELEVATION
Scale 1:50@A1

SIDE (SOUTH) GARDEN ELEVATION
Scale 1:50@A1


FRONT (WEST) ELEVATION
Scale 1:50@A1

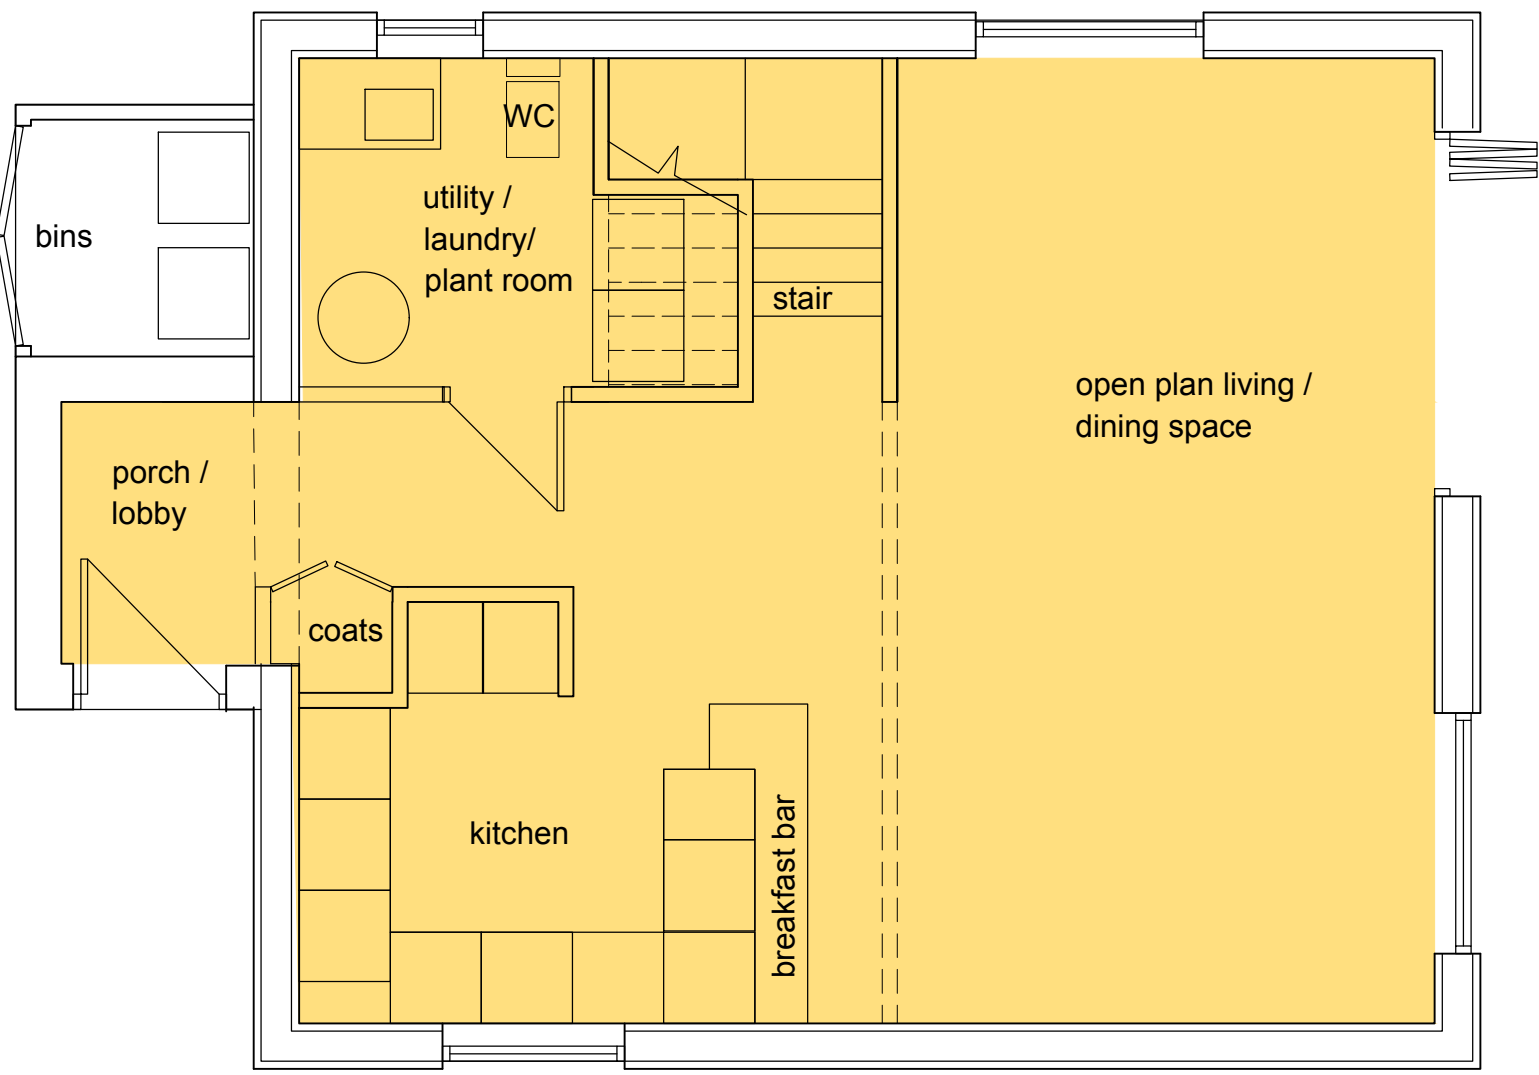


FIRST FLOOR PLAN
Scale 1:50@A1

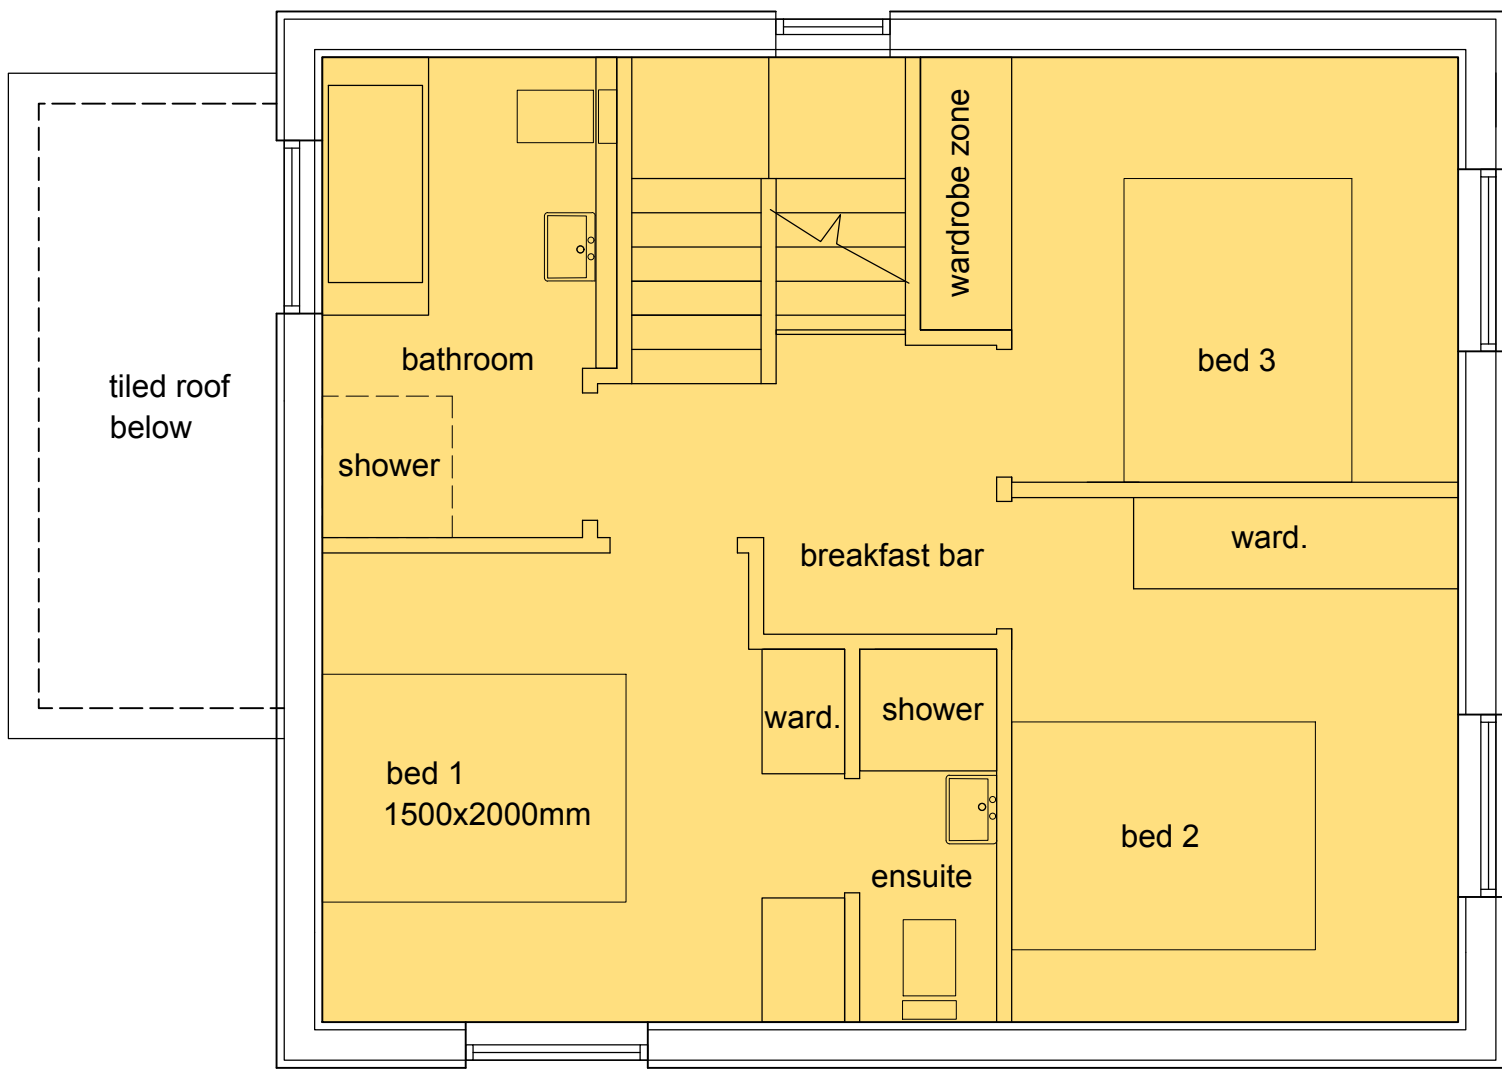

GROUND FLOOR PLAN
Scale 1:50@A1

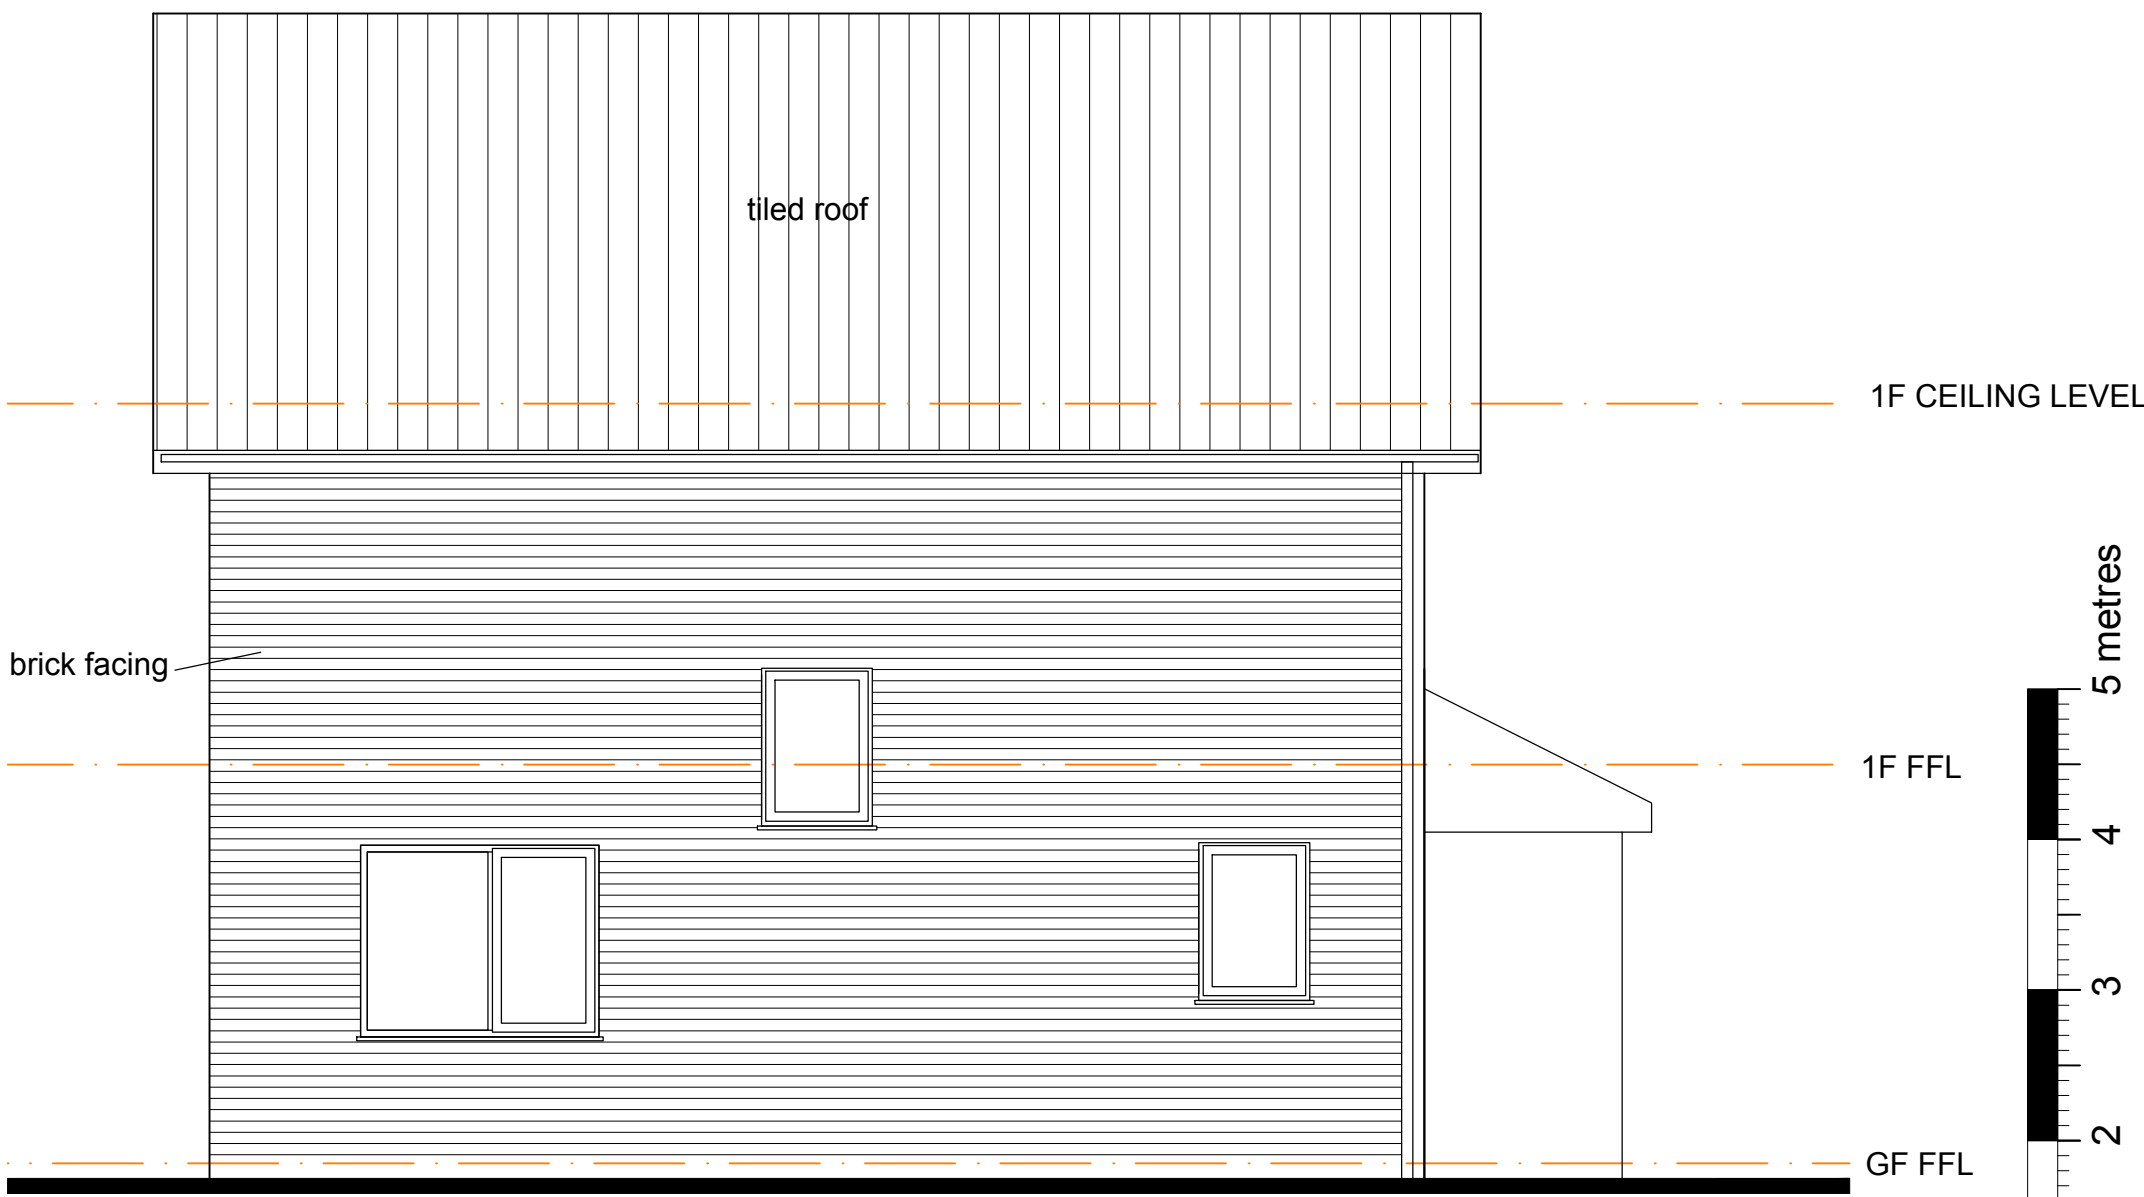

REAR (EAST) ELEVATION
Scale 1:50@A1

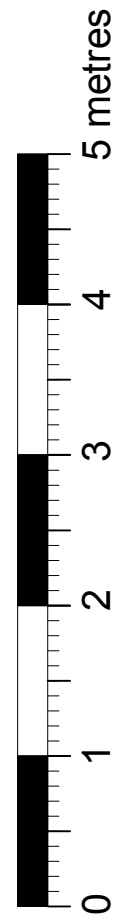

PLOT 5
AREA: 100.5sqM

PLANNING

Adaero Property Investments Ltd
site
BAGWORTH
LE67 1BN
drawing
PROPOSED PLANS & ELEVATIONS
PLOT 5
scale 1:50@A1 author ncw scale JAN 24
proj. no. N151 dwns. no. PL12 revision A

Nicholas C Williams RIBA
ncwarchitecture@gmail.com