


SUBJECT TO BUILDING REGULATIONS APPROVAL  
DO NOT SCALE FROM THIS DRAWING  
DRAWING ONLY TO BE USED FOR PURPOSES AS  
STATED.  
SUBJECT TO DETAILED SITE SURVEY  
COPYRIGHT FOR THIS DRAWING IS THE  
PROPERTY OF NWCA

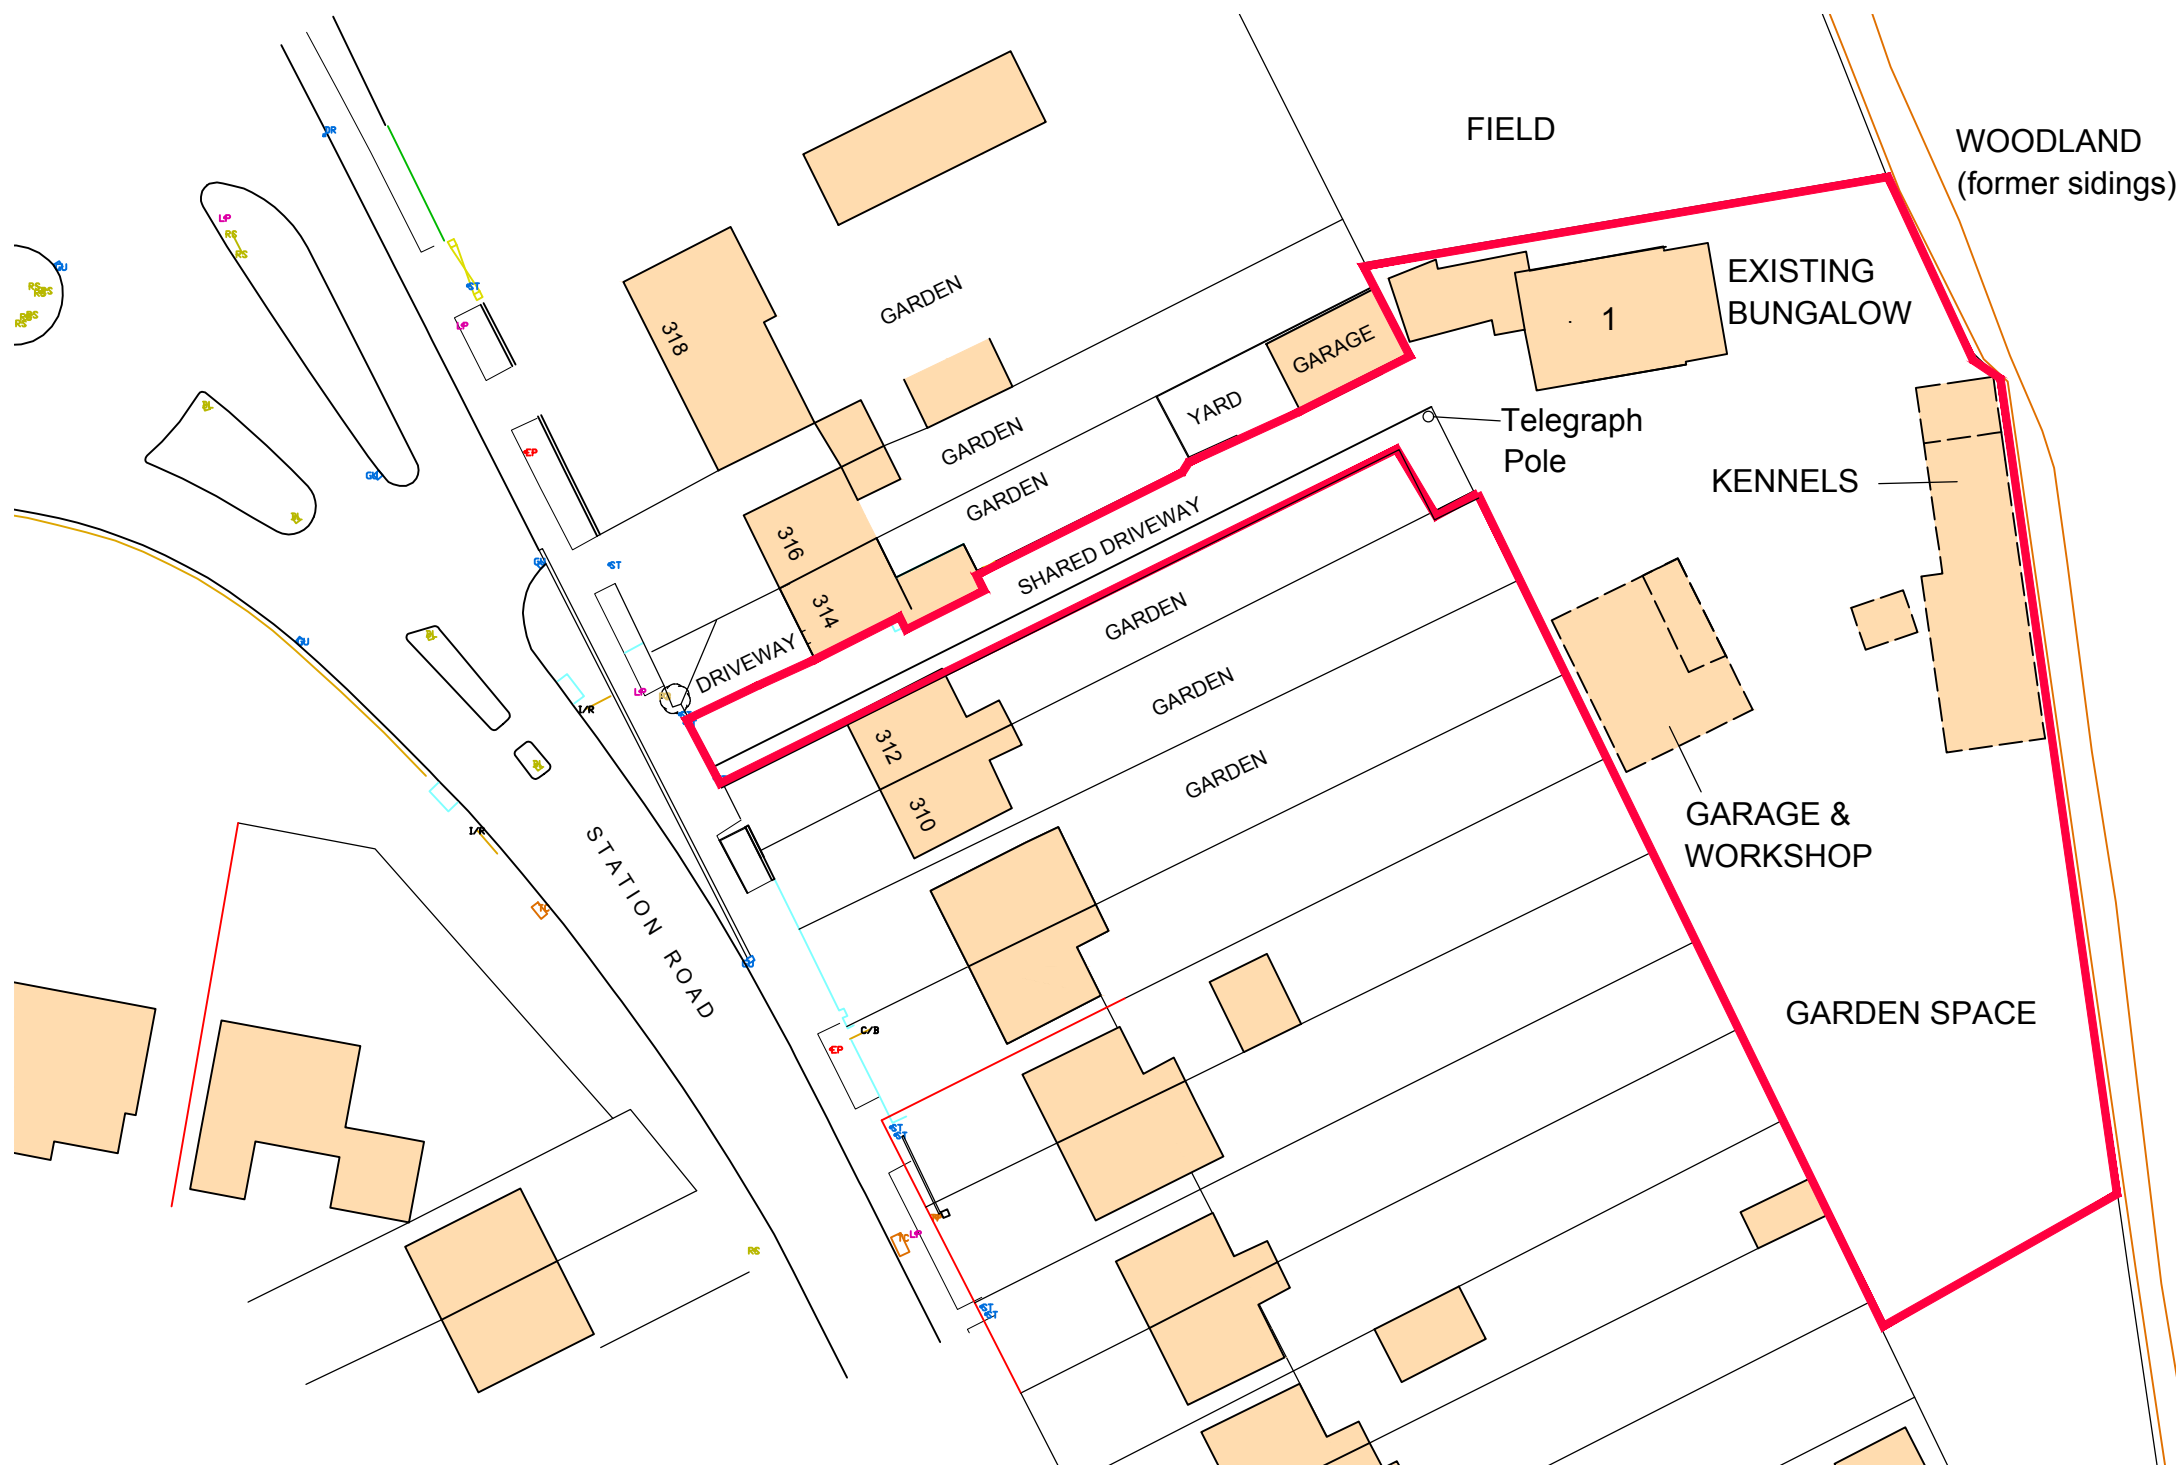

**SITE LOCATION PLAN**  
SCALE 1:1250

**EXISTING SITE PLAN**  
SCALE 1:500

## PLANNING

Adaero Property Investments Ltd

site  
BAGWORTH

drawing  
EXISTING SITE PLAN  
Site Location Plan

scale  
1:500@A3

author  
ncw

scale  
JULY 22

proj. no.  
N158

drwg. no.  
PE01

revision  
C

Nicholas C Williams RIBA

ncwarchitecture@gmail.com