



Front Elevation




Side Elevation




Rear Elevation



Side Elevation

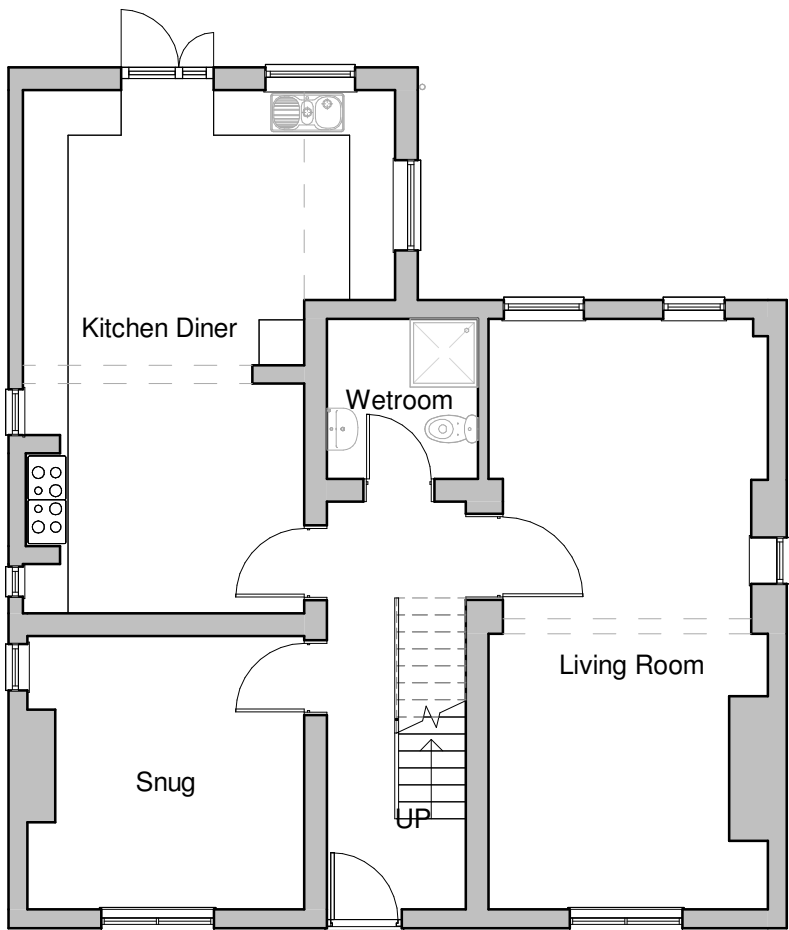

Ground Floor Plan

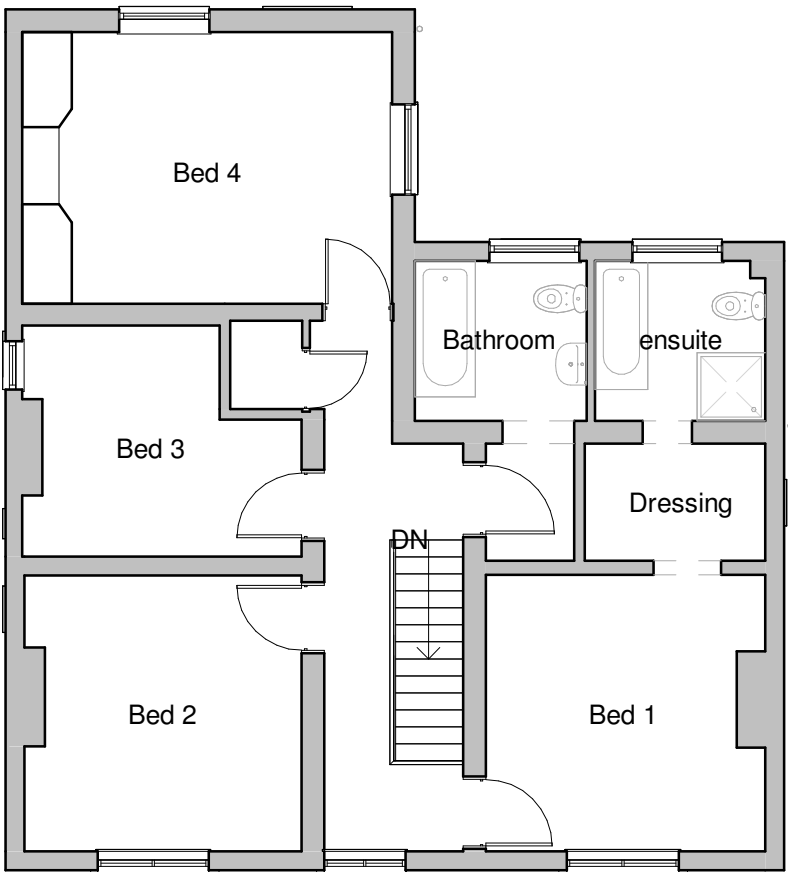

First Floor Plan



Client Mr & Mrs Igoe			HAYWARD architects 19 Station Road Hinckley Leicestershire LE10 1AW Tel: 01455 635 665 www.haywardarchitects.co.uk		
Project Title 39 Main Street Carlton CV13 0BZ					
Drawing Title As Existing					
Scale 1:100	Date January 2026	Sheet A2	Job No. 25 / 121	Drawing No. 00	
Author MO / CB	Checked by CB				
THE COPYRIGHT OF THIS DRAWING IS VESTED IN HAYWARD ARCHITECTS LTD. REPRODUCTION IN ANY FORM, EITHER IN WHOLE OR IN PART IS FORBIDDEN WITHOUT THE PRIOR WRITTEN PERMISSION OF THE COPYRIGHT HOLDER. DO NOT SCALE FROM DRAWING AND ONLY FIGURED DIMENSIONS ARE TO BE USED			Status Survey		

Tel: 01455 635 665

www.haywardarchitects.co.uk