




Front Elevation




Side Elevation




Rear Elevation

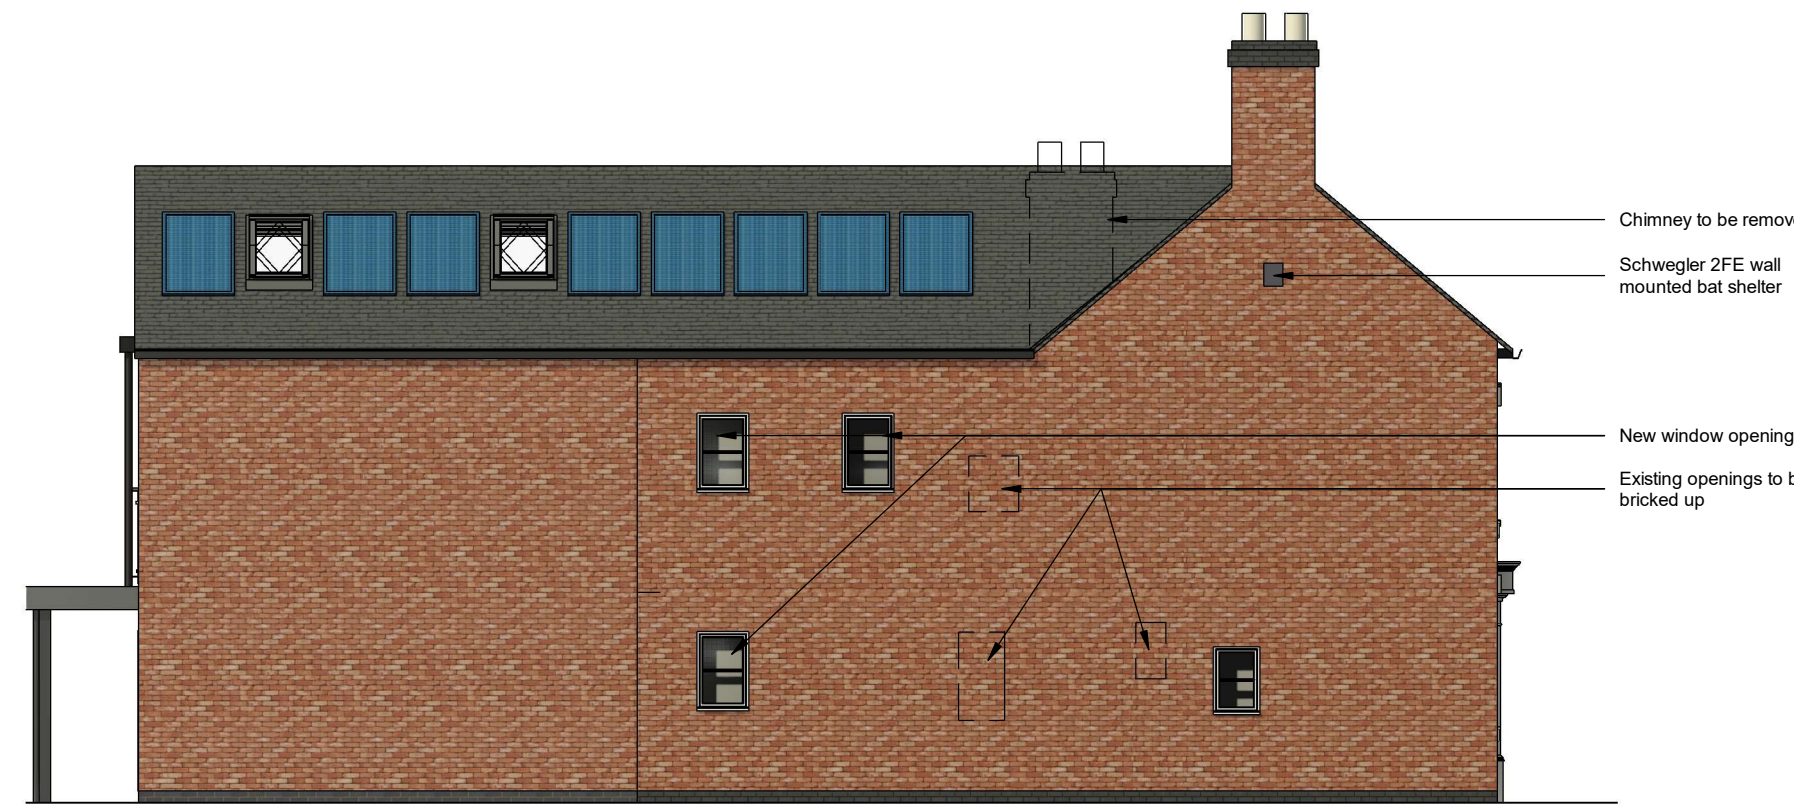


Side Elevation

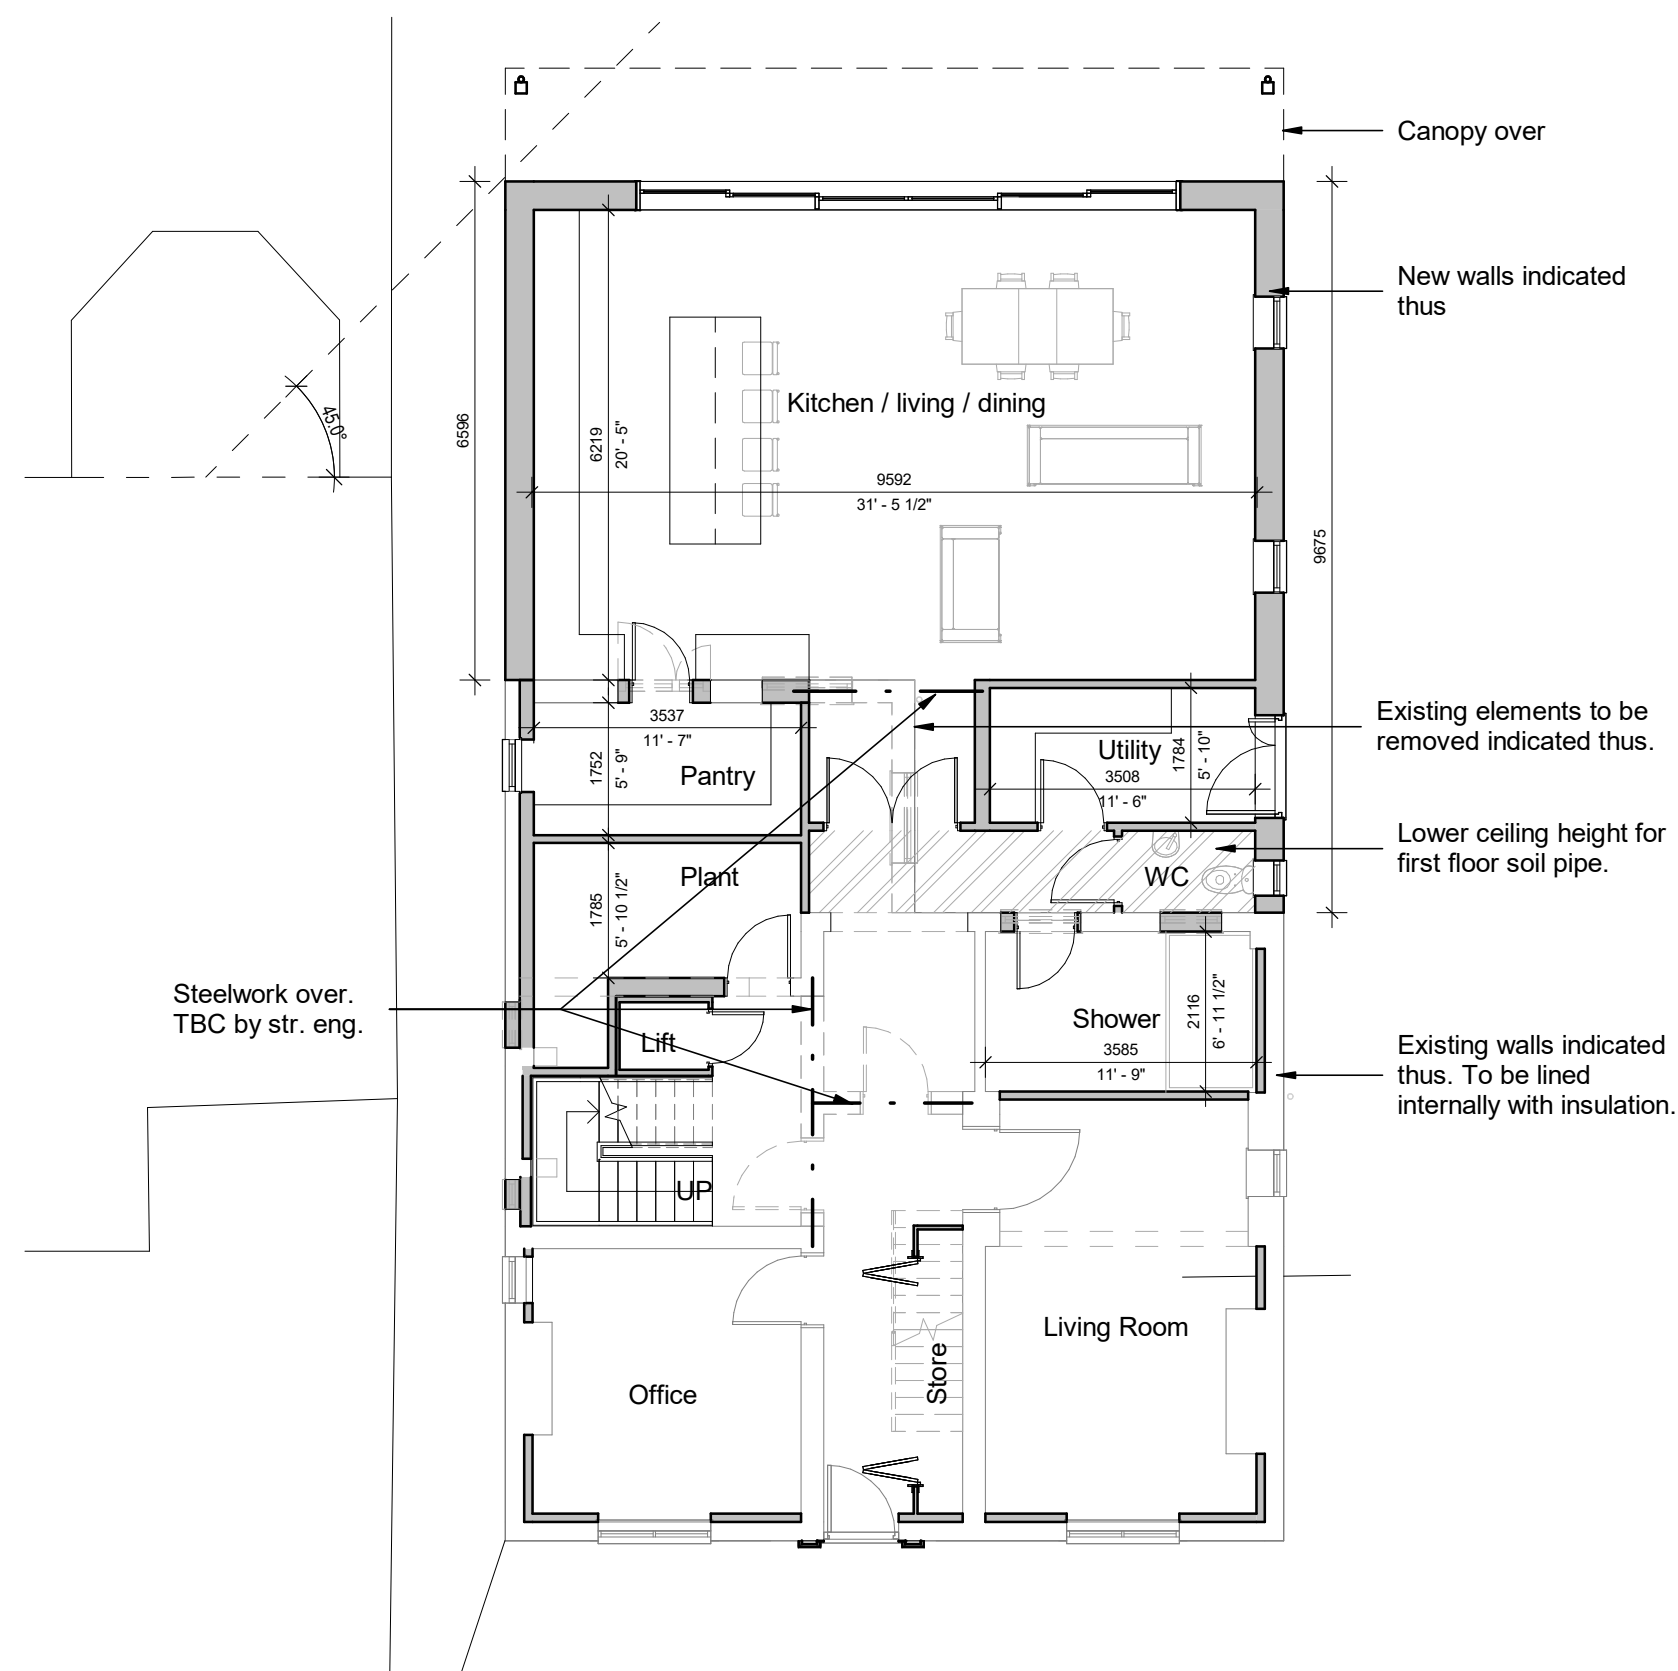

Ground Floor Plan

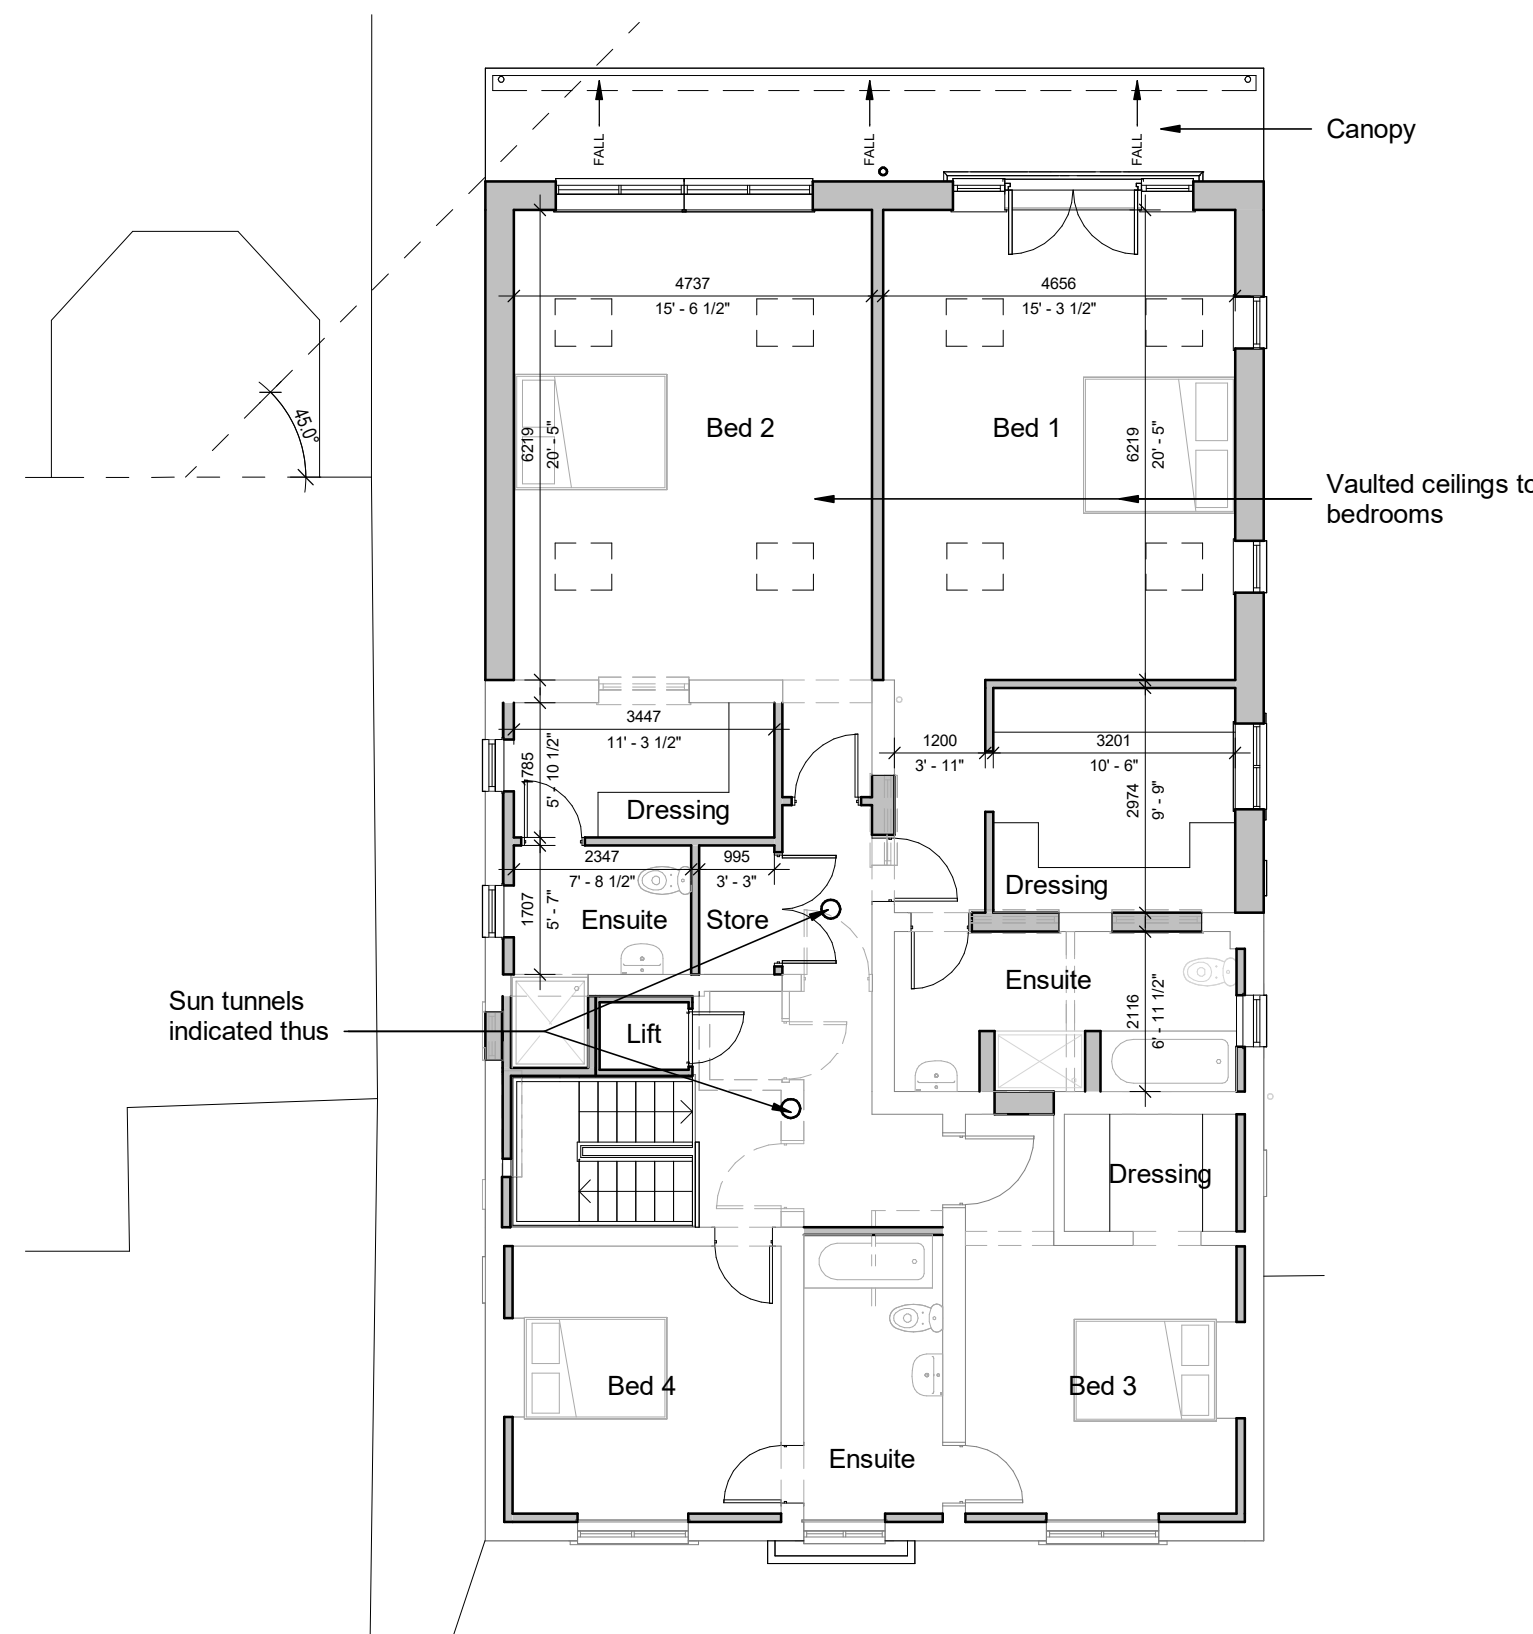

First Floor Plan

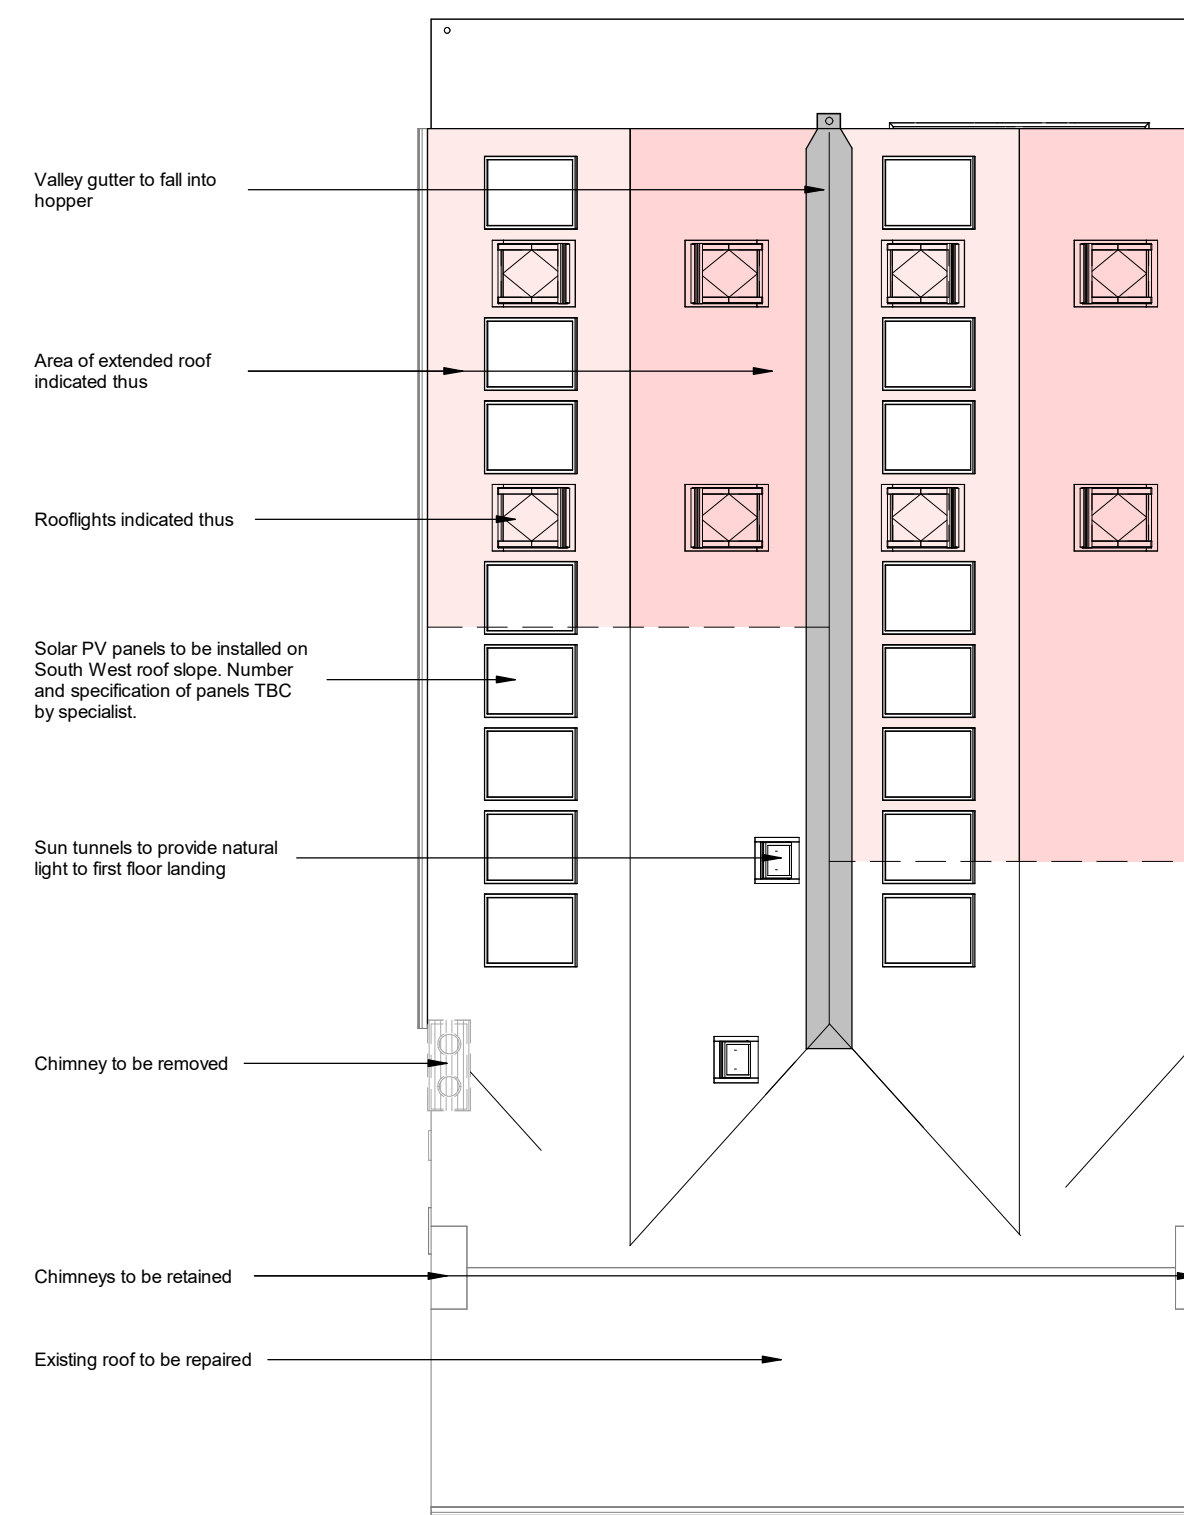

Roof Plan



Client Mr & Mrs Igoe		HAYWARD architects 19 Station Road Hinckley Leicestershire LE10 1AW Tel: 01455 635 665 www.haywardarchitects.co.uk	
Project Title Extensions and Alterations 39 Main Street Carlton			
Drawing Title As proposed		Job No.	Drawing No.
Scale 1:100	Date January 2026	A1	25 / 121
Author ZLM	Checked by —		
THE COPYRIGHT OF THIS DRAWING IS VESTED IN HAYWARD ARCHITECTS LTD. REPRODUCTION IN ANY FORM, EITHER IN WHOLE OR IN PART IS FORBIDDEN WITHOUT THE PRIOR WRITTEN PERMISSION OF THE COPYRIGHT HOLDER. DO NOT SCALE FROM DRAWING AND ONLY DIMENSIONS SHOWN ARE TO BE USED		Status PLANNING	