

0m 1m 2m 3m 4m 5m



SCALE 1:100 @ A2



Existing Front Elevation

1 : 100



Existing Rear Elevation

1 : 100




Existing Side Elevation

1 : 100




Existing Side 2 Elevation

1 : 100

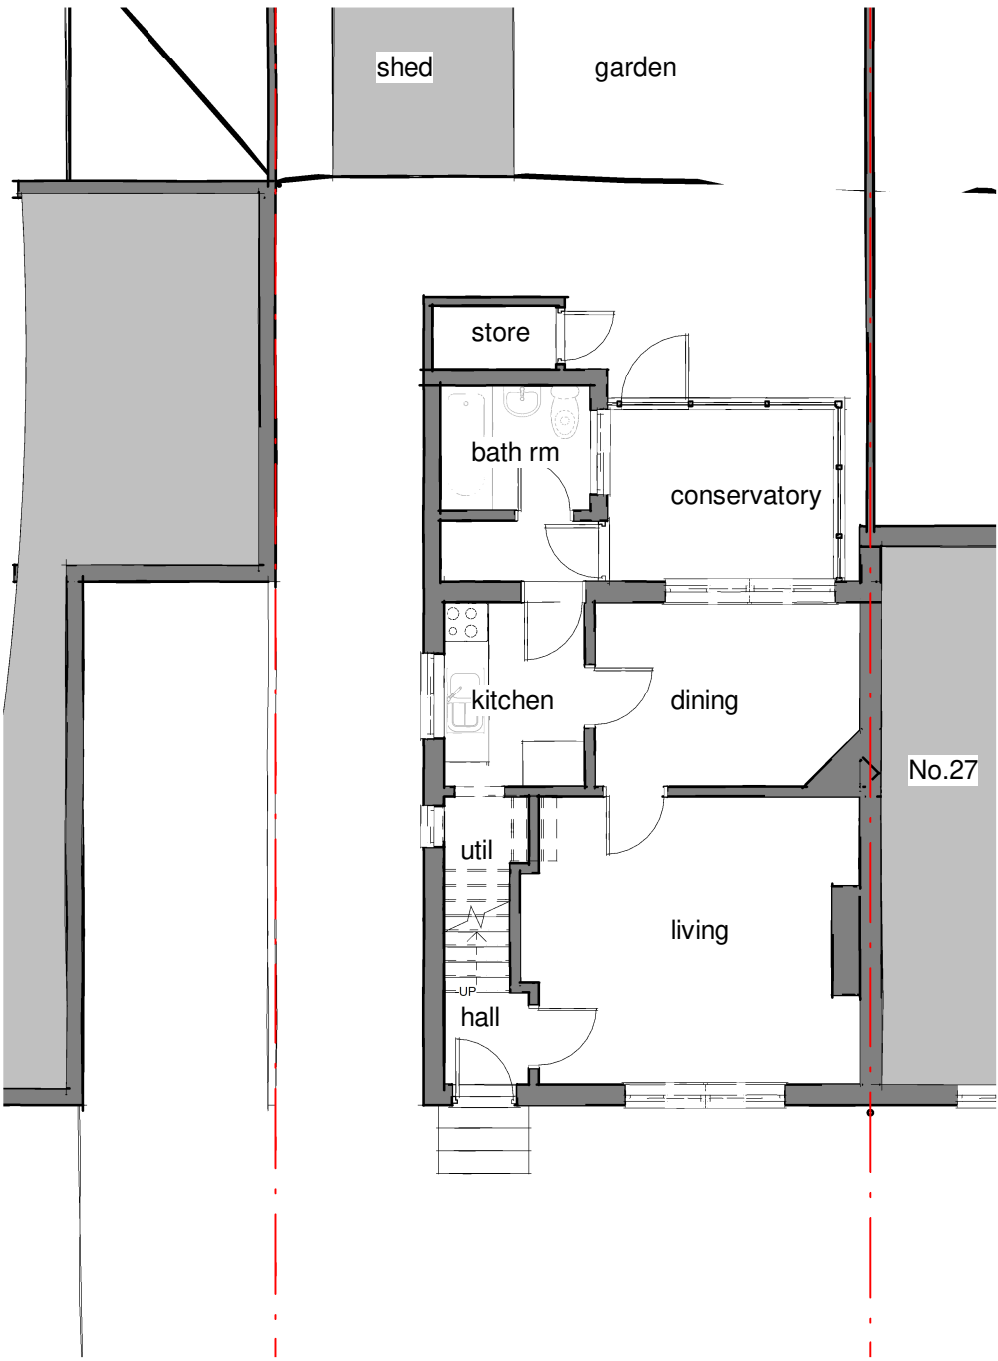


Existing Ground Floor Plan

1 : 100

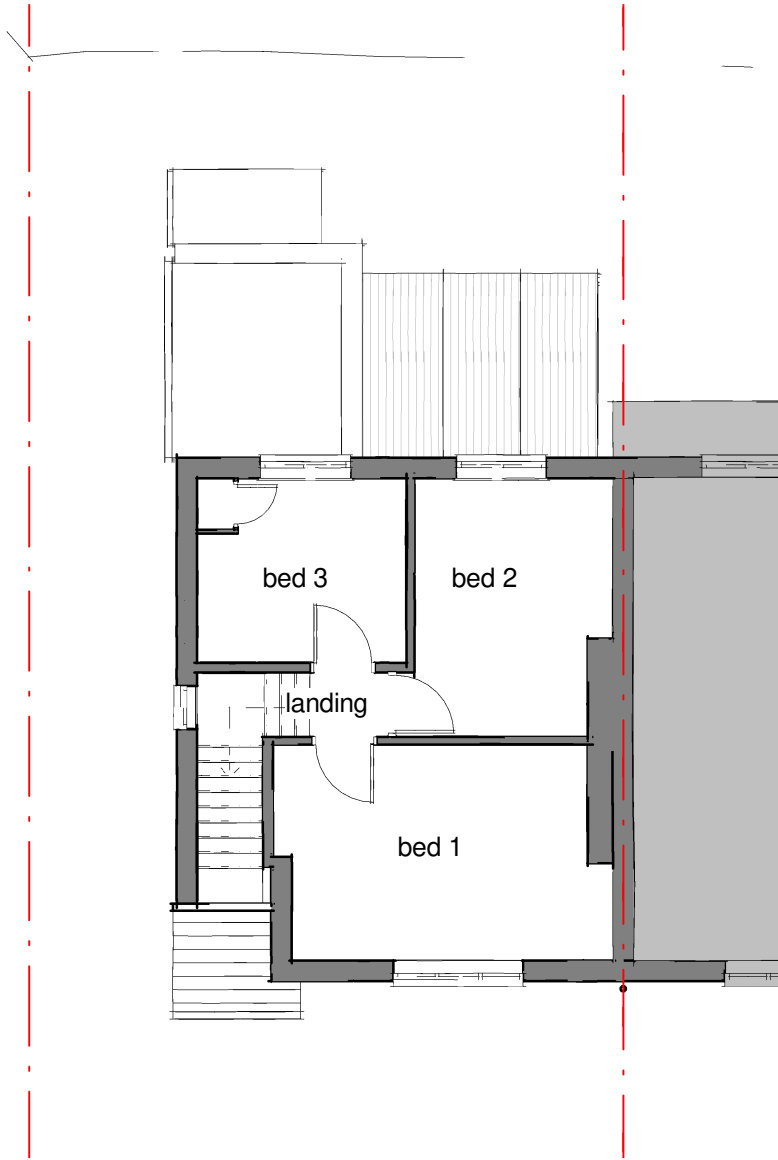

Existing First Floor Plan

1 : 100

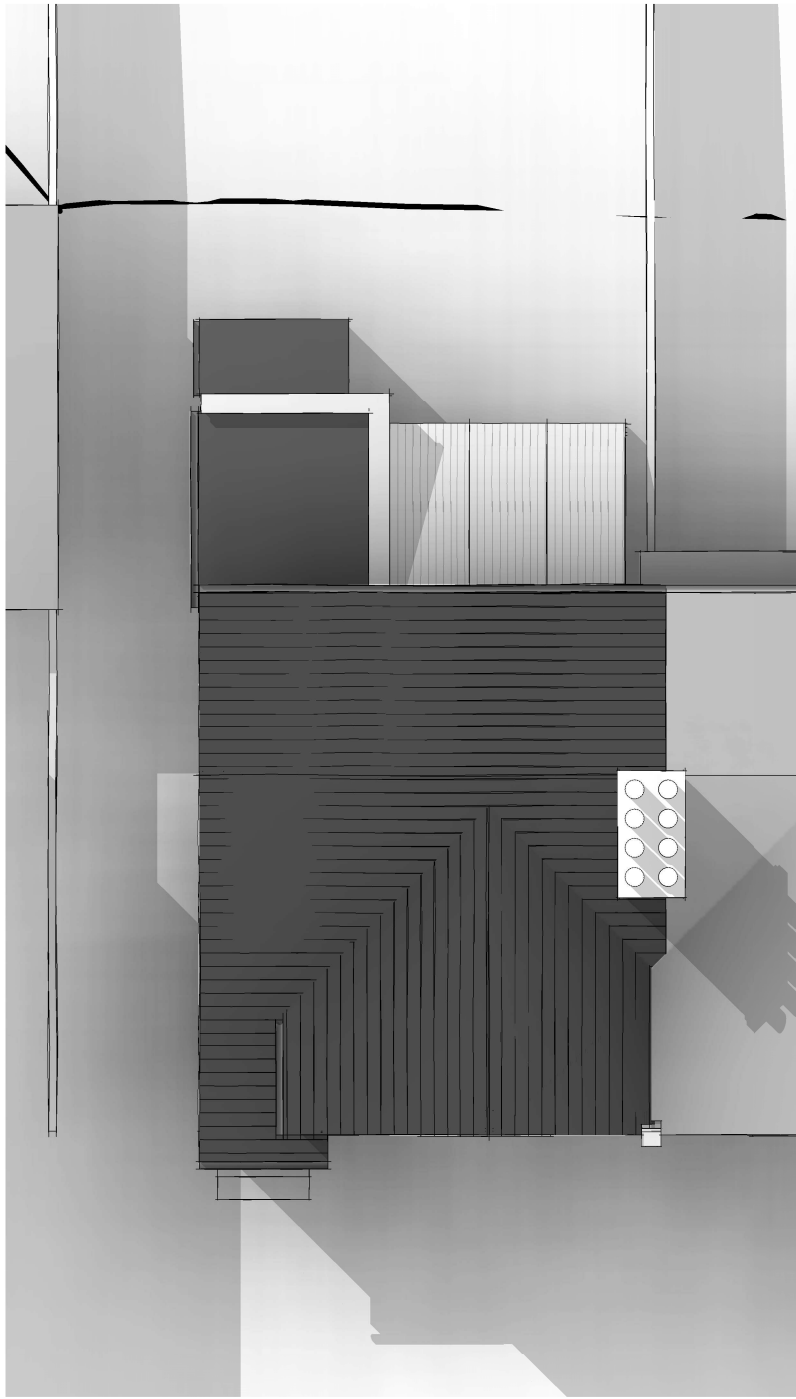

Existing 3D Visual 3 - Roof Plan

Please note; should any discrepancies be noted, the Architect shall be notified prior to the element of work being undertaken, to ensure any matters arising can be resolved without abortive works occurring.

All dimensions offered are indicative only and subject to change and prior to ordering any materials site check dims should be taken.

Soft & Hard Landscaping along with all external levels shown indicatively only

Rev	Description	Date
-----	-------------	------



James Fleming | Architectural

Project No.	Drawing No.
2023-09	100 Rev -

Drawing Name
Existing Plans, Elevations & 3D Roof Plan

Project Details
Mr Matt Richardson, Proposed Extensions & Alterations, 29 Thurlaston Lane, Earl Shilton, LE9 7EF

Scale @ A2
1 : 100

Author
JAF

James Fleming Architectural Ltd
50 Leicester Road, Hinckley, Leicestershire, LE10 1LT
Tel: 01455 372041 / 07885 718350 james@jamesflemingarchitectural.co.uk



This drawing and the building works depicted are the copyright of James Fleming Architectural Ltd and may not be reproduced or amended except by written permission. All dimensions will be checked on site and architect notified of any discrepancies prior to commencement. Do not scale.