
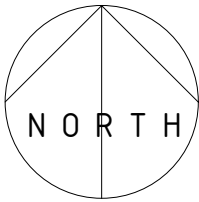


This drawing must not be copied or reproduced without written permission or consent from Planapp Consultancy Ltd.

Only figured dimensions to be taken from this drawing, prints of this drawing may not be an accurate reproduction of the given scale.

The Author of this drawing does not accept any liability for details or information provided by outside organisations.

Boundaries are shown for indicative purposes only, specific boundaries are to be confirmed by the legal owner.

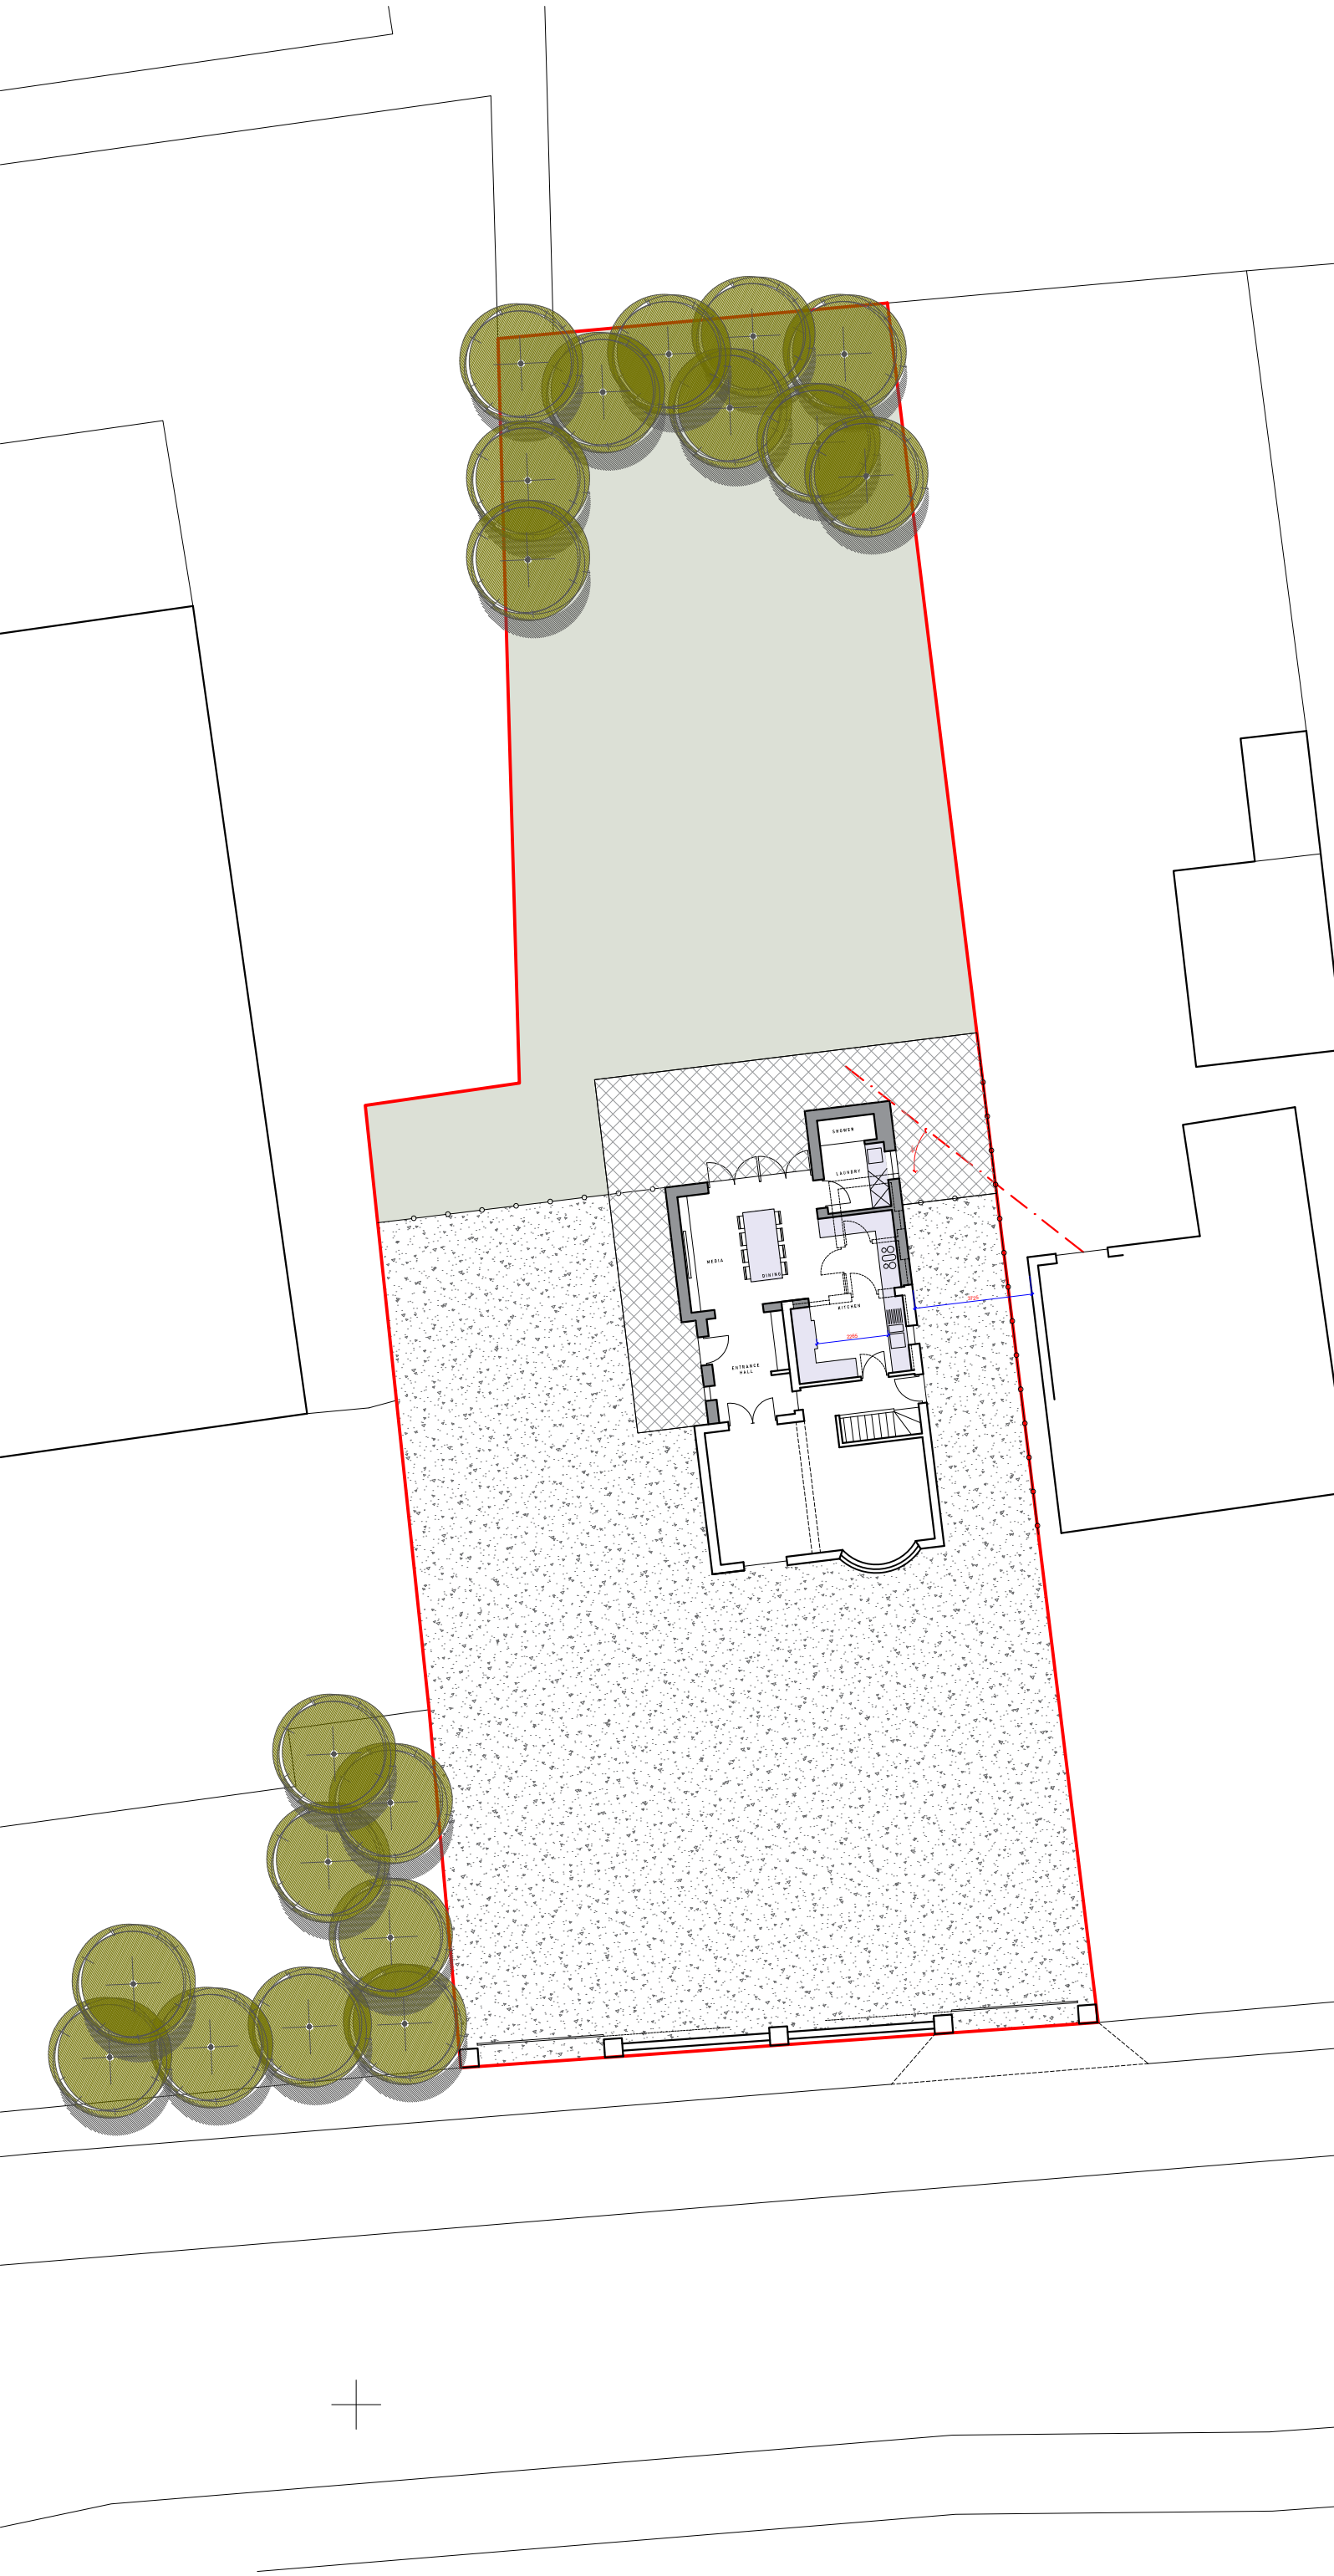

Rev.	Revision notes		Date
Issue			
tender	☐	preliminary	☒
contract/site	☐	H&S file	☐

Client
Mr ???

Project
**485 Coventry Road
Hinckley**

Drawing
Proposed Site Plan

planapp
Vision House
119 Factory Road
Hinckley
LE10 0DP

planapp@gmail.com
07764 840444

Scale	Date	Drawn
1:200@A2	0 02 25	AA
Job No	Drawing No	Revision
468	002	