


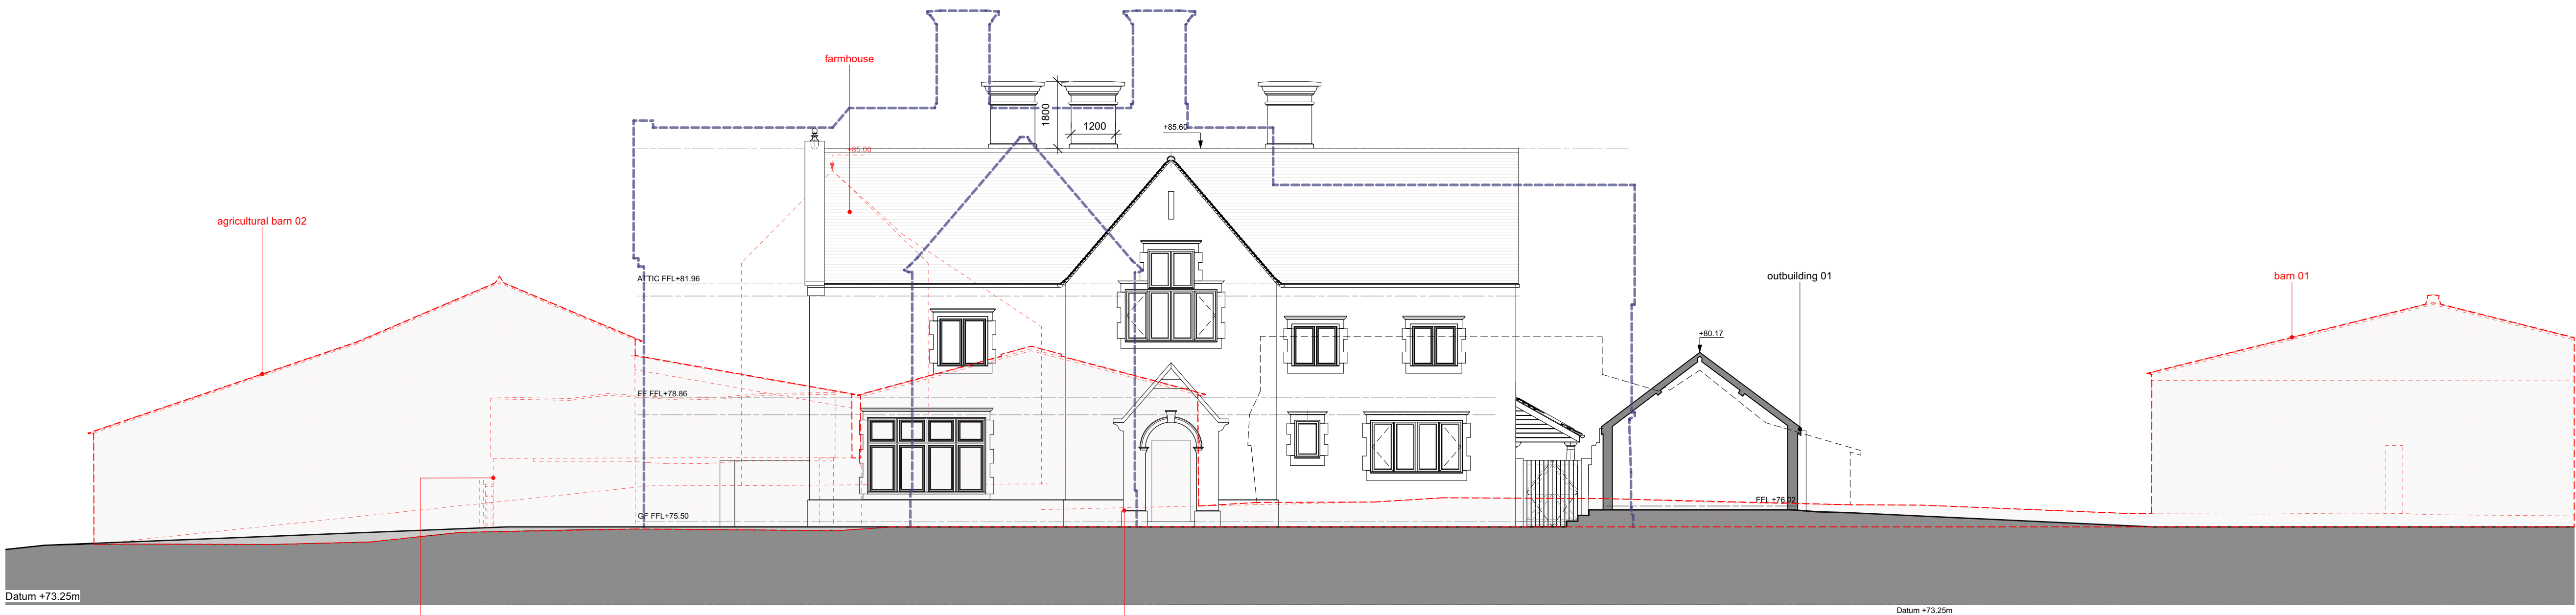

3. NORTH ELEVATION
SCALE 1:100




4. EAST ELEVATION
SCALE 1:100

KEY:

- existing ground
- ground to be made up
- demolitions
- Outline of previously submitted scheme

General Notes:

- This drawing is to be read in conjunction with other consultants drawings.
- Check site conditions prior to commencement of work.
- Discrepancies must be reported directly to the Architect.
- Do not scale off drawing, use figured dimensions only, unless for planning purposes.
- This drawing may be issued in colour, and may be a non-standard paper size.

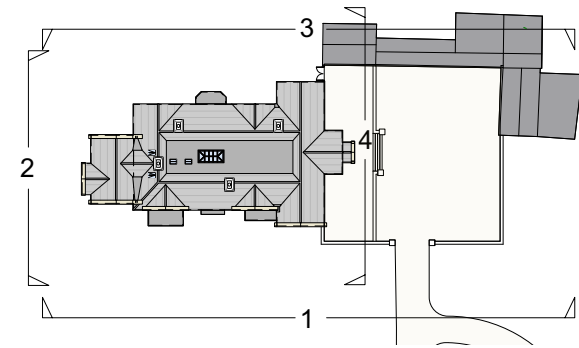

EXTERNAL MATERIALS:

WALLS:
Natural stone with stone detailing to the main house and ancillary areas.

ROOF:
Recon stone slates with flush conservation style rooflights.

WINDOWS:
Metal window frames within stone mullioned windows to the main house. Metal window frames with timber sub-frames to the auxiliary wings.

DOORS:
Painted timber doors.

RAINWATER GOODS:
Painted metal.

C	16/01/2025	Updated Scheme	SL
B	11/10/2024	Proposed house design - reduced scheme	SW
A	12/04/2024	Issued for consent.	SW
Rev	Date	Notes	Drawn
Scale		1 : 100 @ A1	0 5m 0 15ft

QA Serial Number 106361

YIANGOU
Yiangou Architects, Dyer House, 3 Dyer Street, Cirencester, Gloucestershire, GL7 2PP
t 01285 888150 e architecture@yiangou.com w www.yiangou.com

Project Address	Frog Hall farm, Crow Lane, Sheepy Magna, CV9 2QX		
Project Description	Proposed Replacement Dwelling		
Drawing Title	Proposed Elevations sheet 2 of 2		
Drawing No.	2568-2151	Rev.	C