



ROOF PLAN
SCALE 1:100

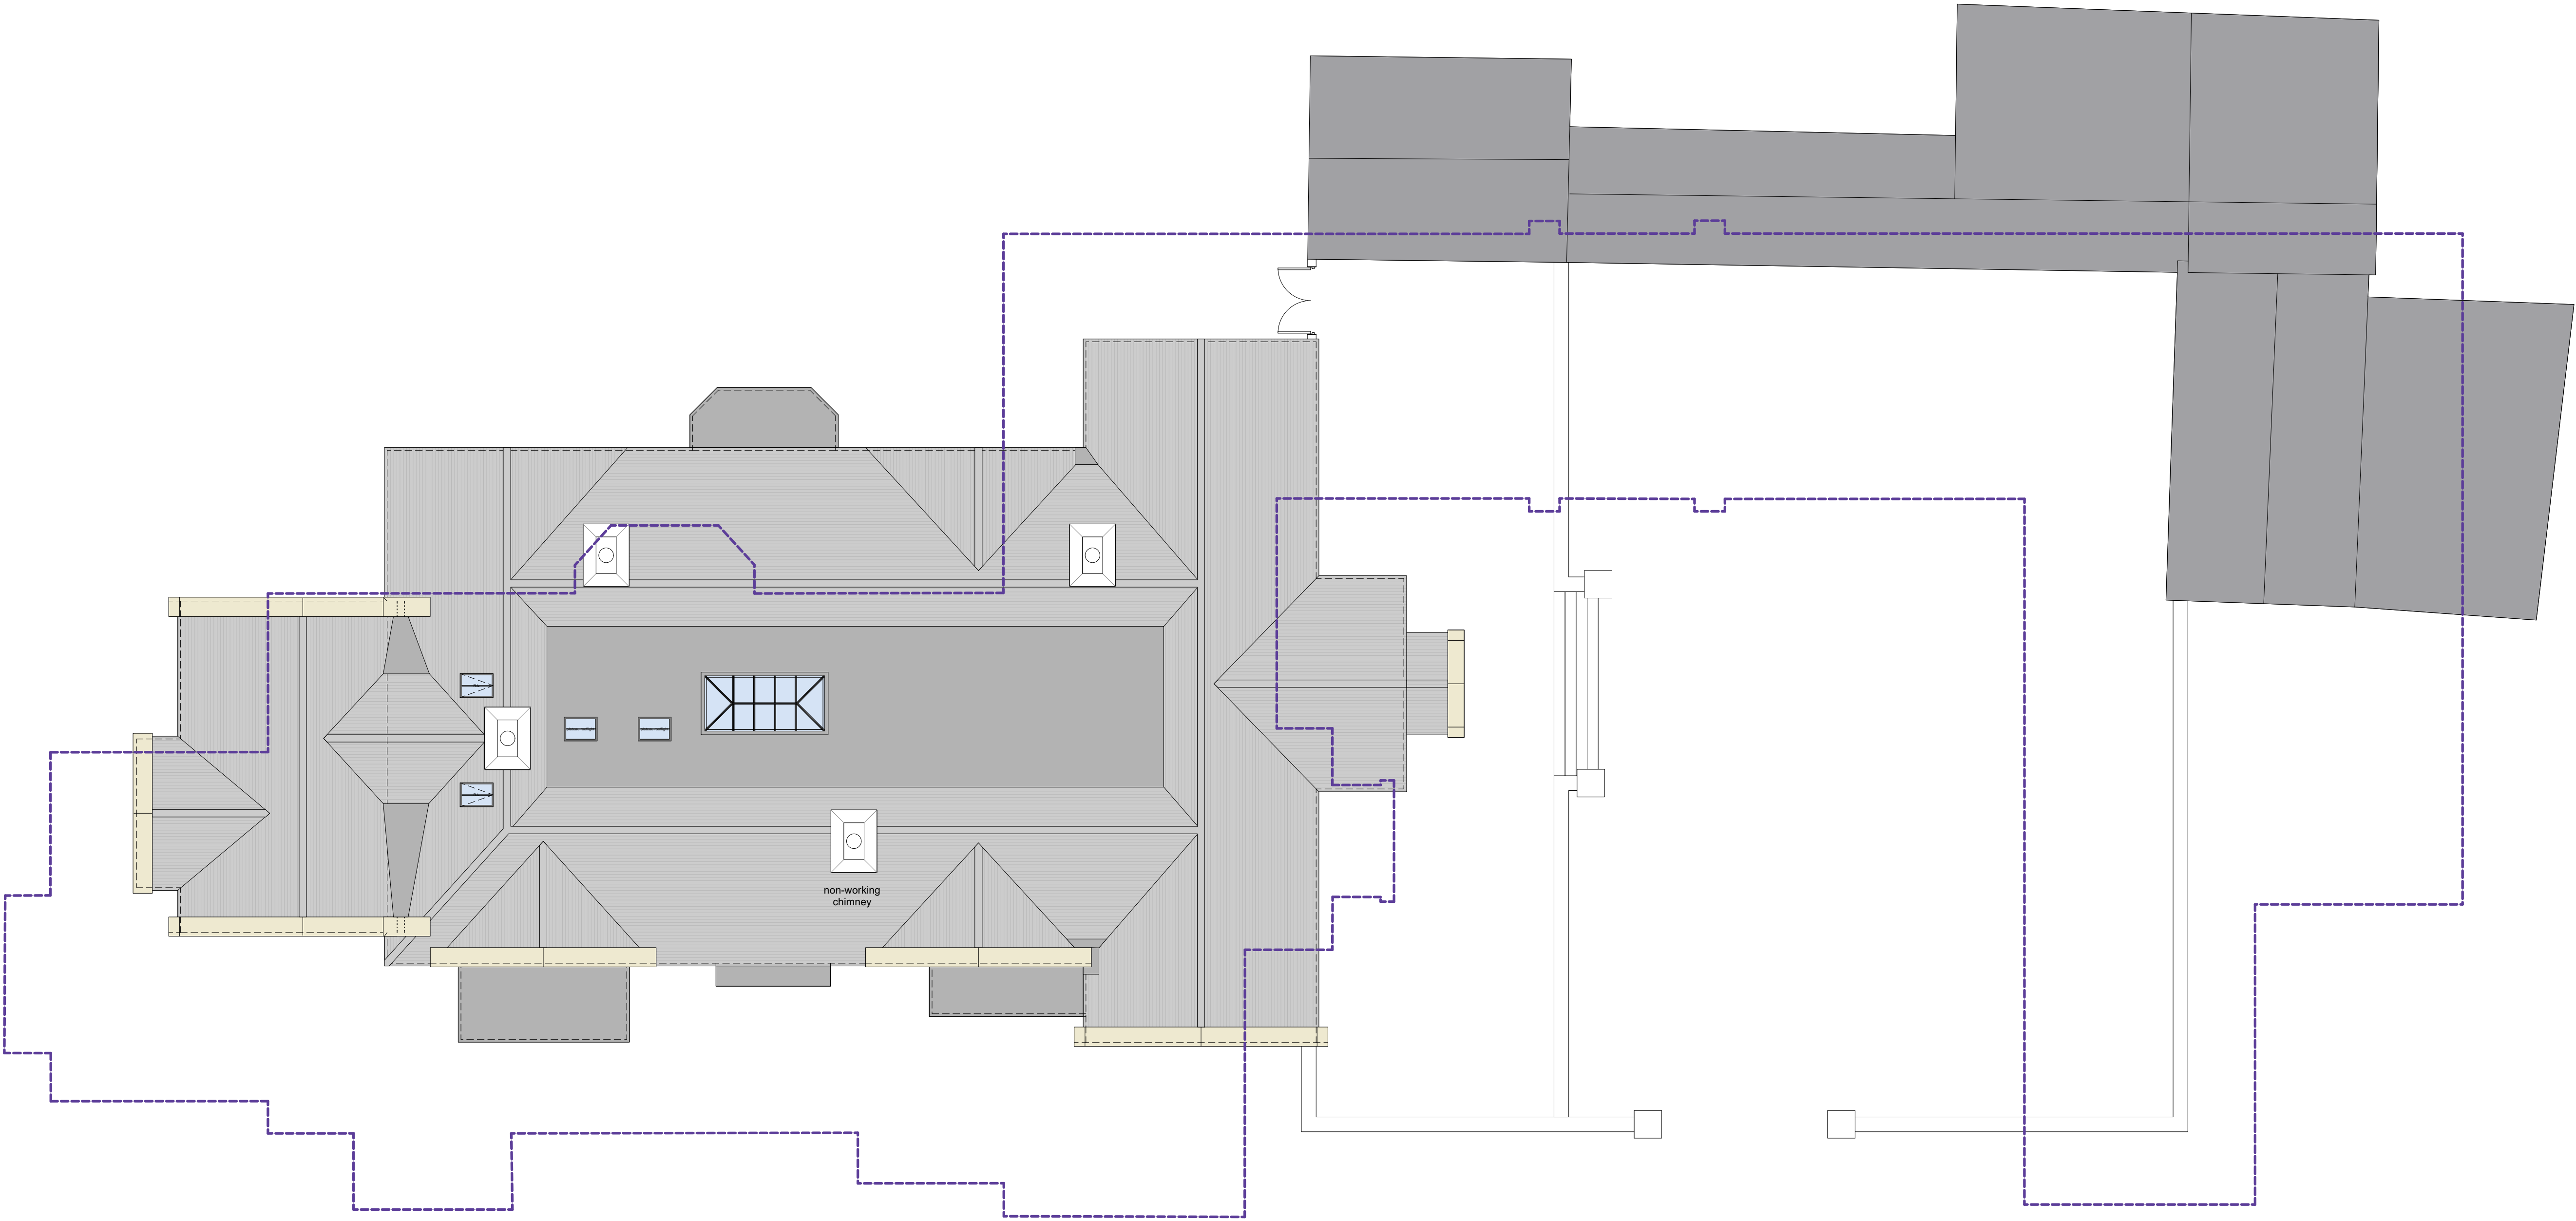

General Notes:

1. This drawing is to be read in conjunction with other consultants drawings.
2. Check site conditions prior to commencement of work.
3. Discrepancies must be reported directly to the Architect.
4. Do not scale off drawing, use figured dimensions only, unless for planning purposes.
5. This drawing may be issued in colour, and may be a non-standard paper size.

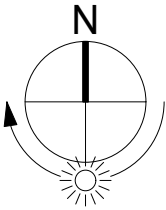

KEY:

- Existing building
- Proposed Flat Roof
- Proposed Pitched Roof
- Outline of previously submitted scheme

C	16/01/2025	Alteration to scope of scheme	SL
B	11/10/2024	Proposed house design - reduced scheme	SW
A	12/04/2024	Issued for consent	SW
Rev	Date	Notes	Drawn

Scale 1 : 100 @ A1

0 5m
0 15ft

QA Serial Number 106349

YIANGOU

Yiangou Architects, Dyer House, 3 Dyer Street, Cirencester, Gloucestershire, GL7 2PP
t 01285 888150 e architecture@yiangou.com w www.yiangou.com

Project Address	Frog Hall farm, Crow Lane, Sheepy Magna, CV9 2QX		
Project Description	Proposed Replacement Dwelling		
Drawing Title	Proposed Roof plan		
Drawing No.	2568-2108	Rev.	C