





Existing Front Elevation

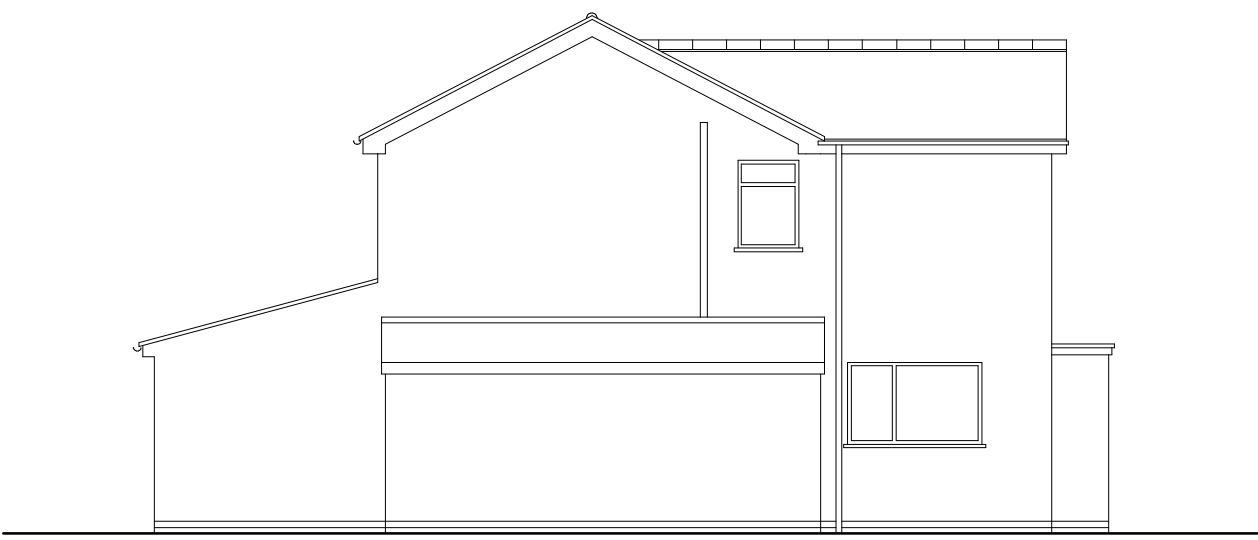


Existing Elevation To No 59

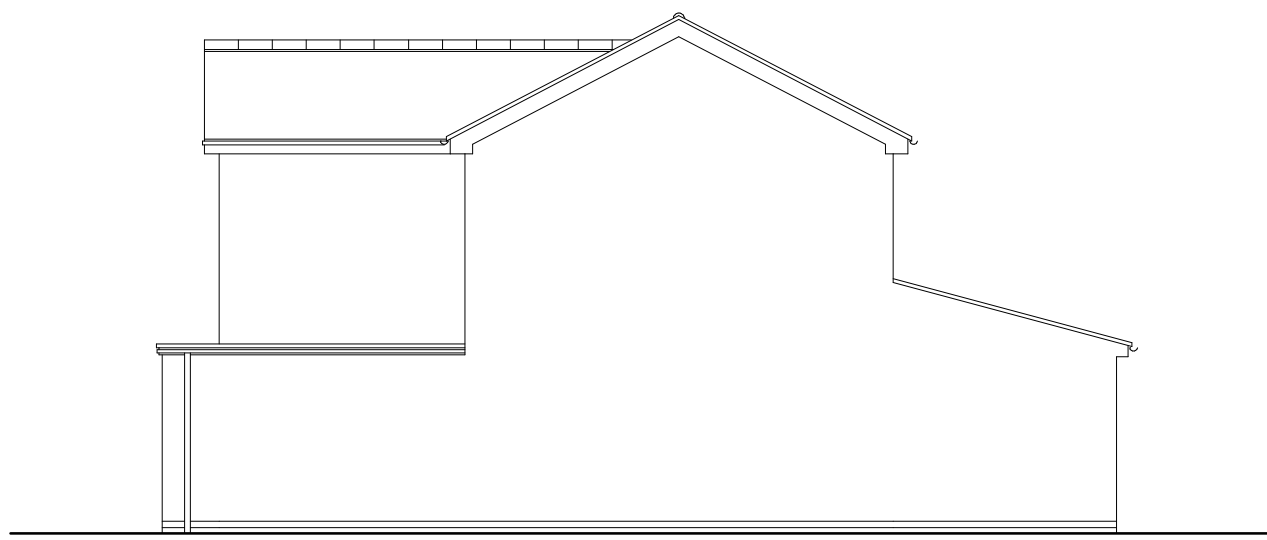


Existing Elevation To No 55




Proposed Front Elevation

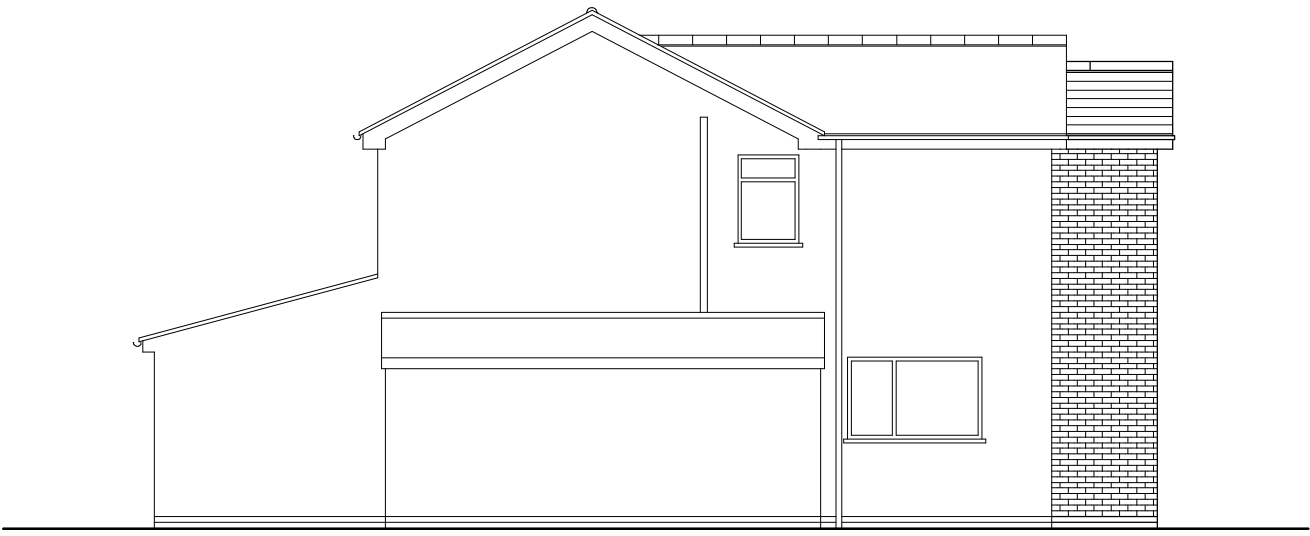


Proposed Elevation To No 59

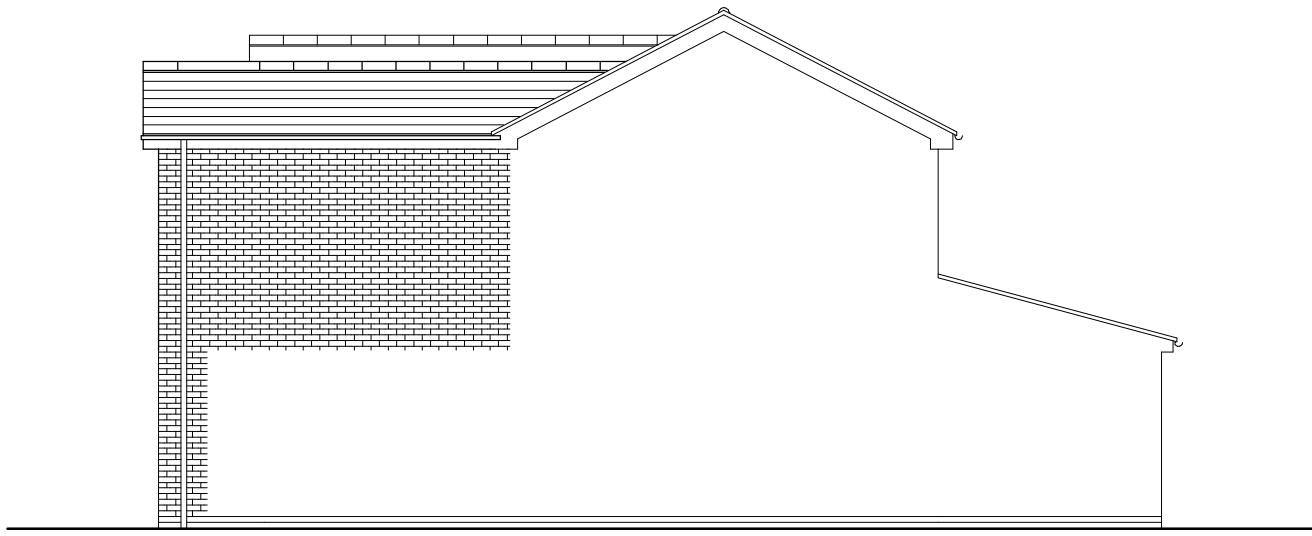


Proposed Elevation To No 55

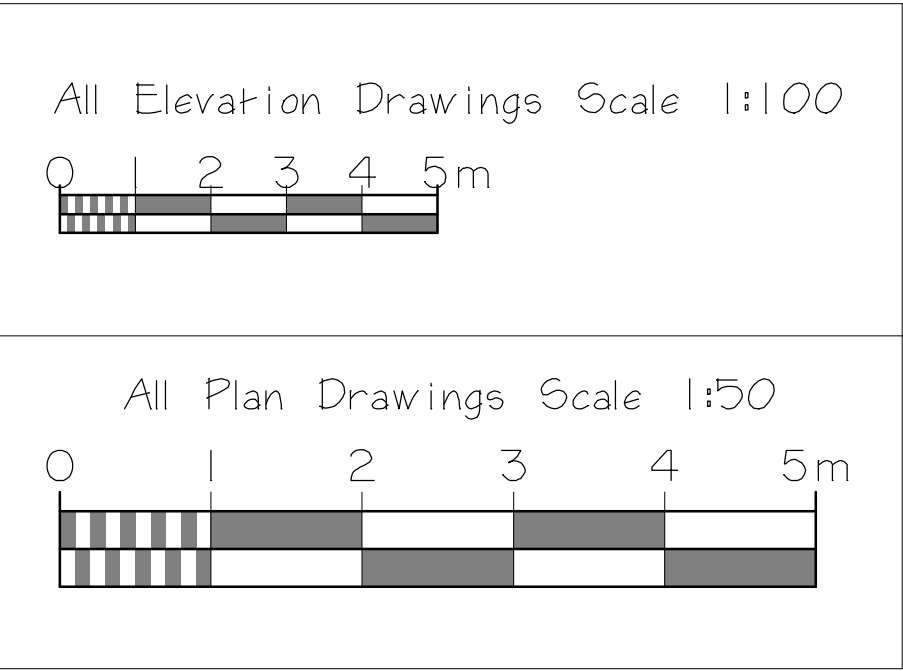


Scale Bars

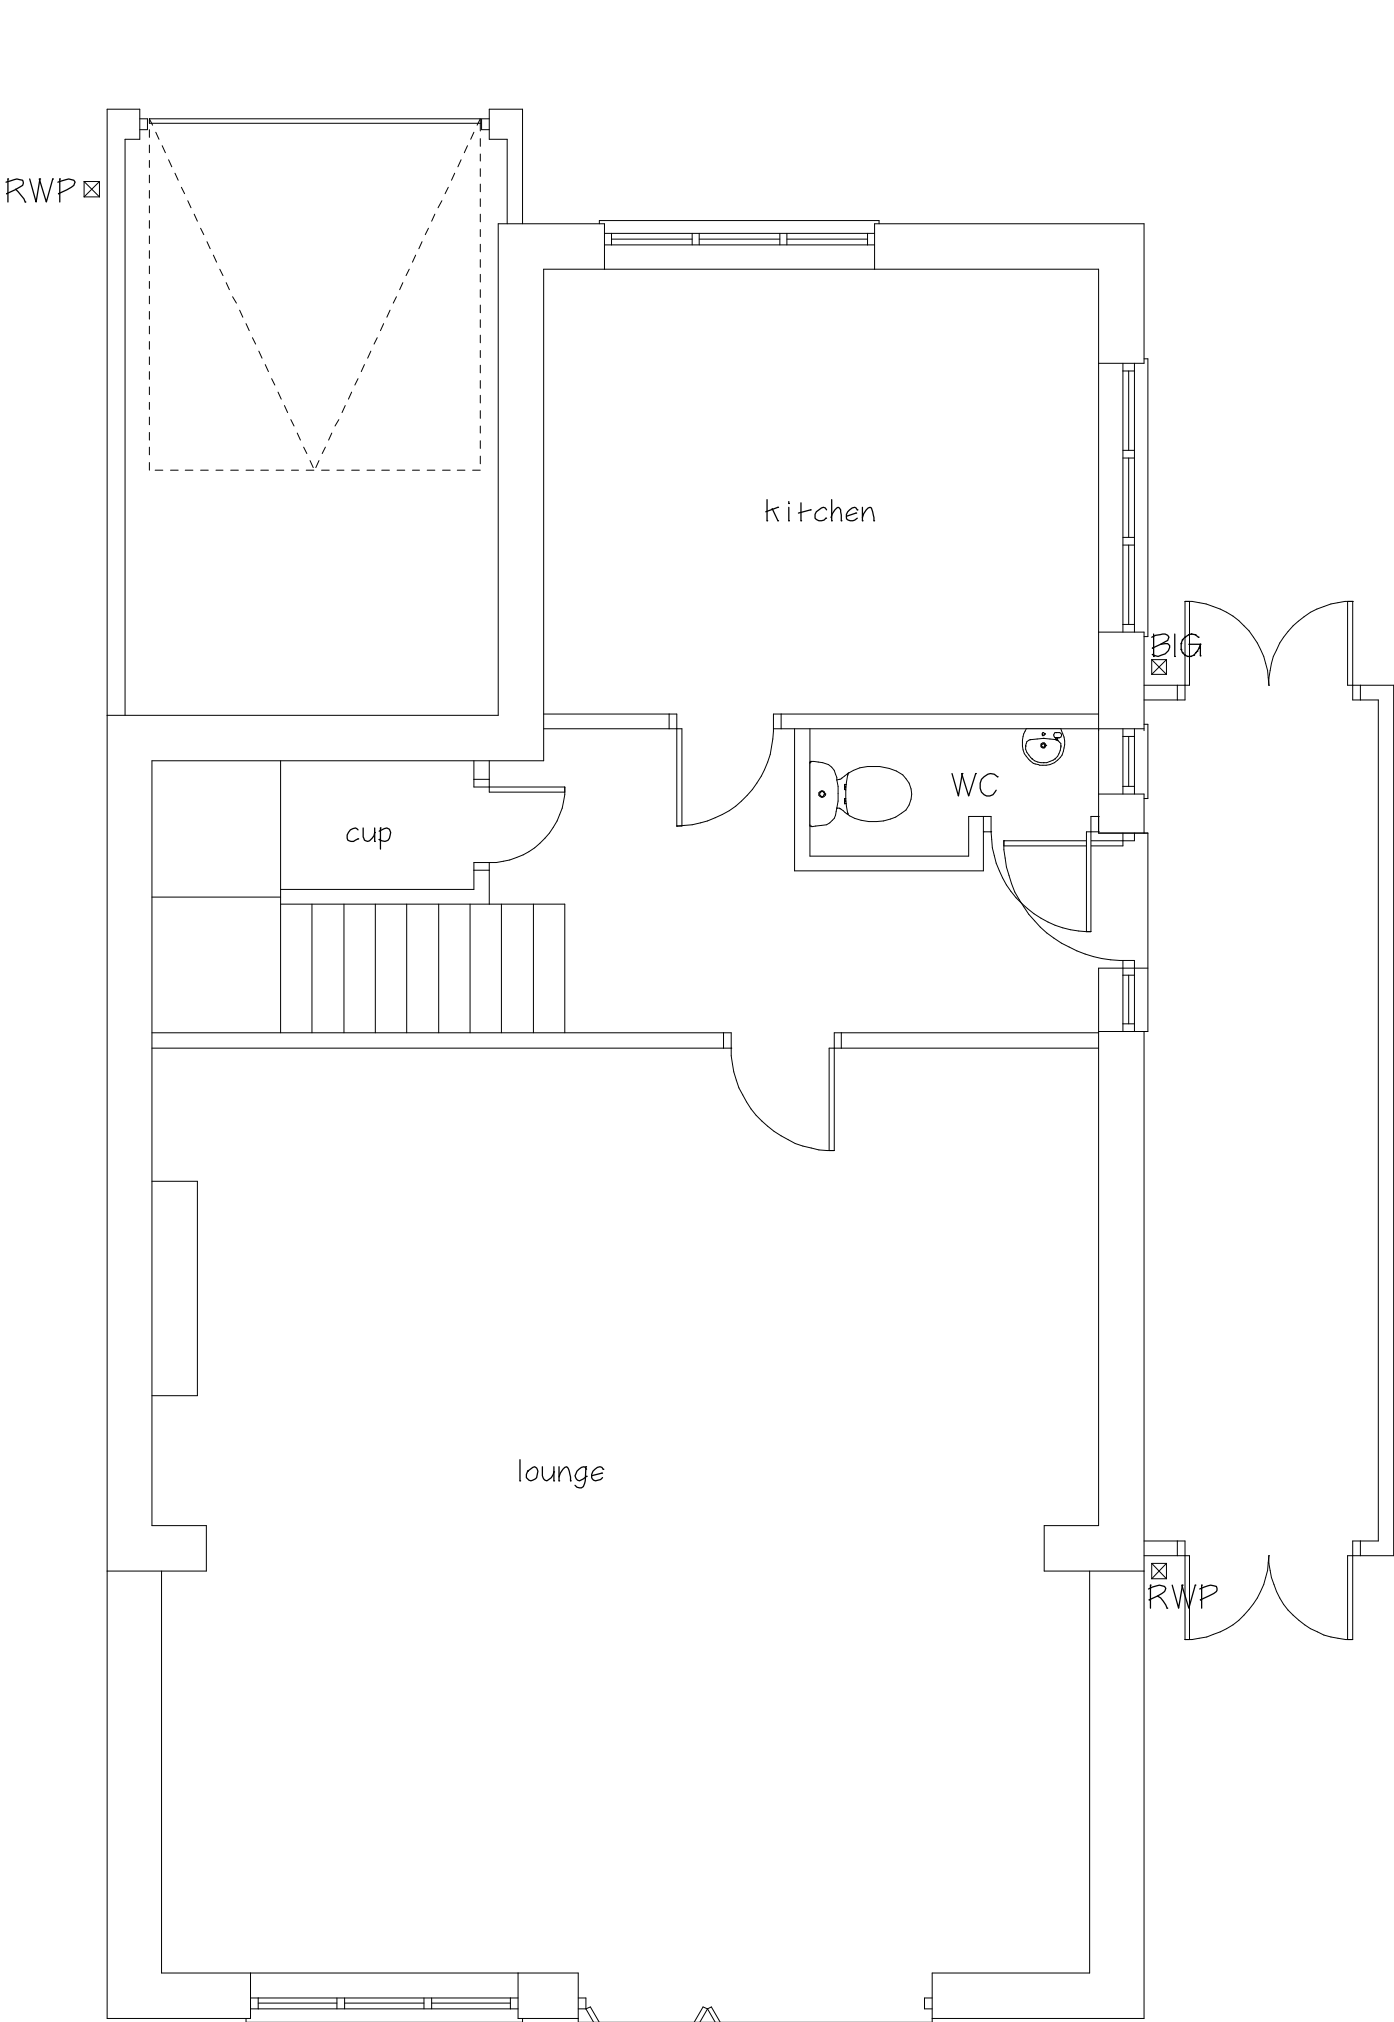


Existing Ground Floor Plan

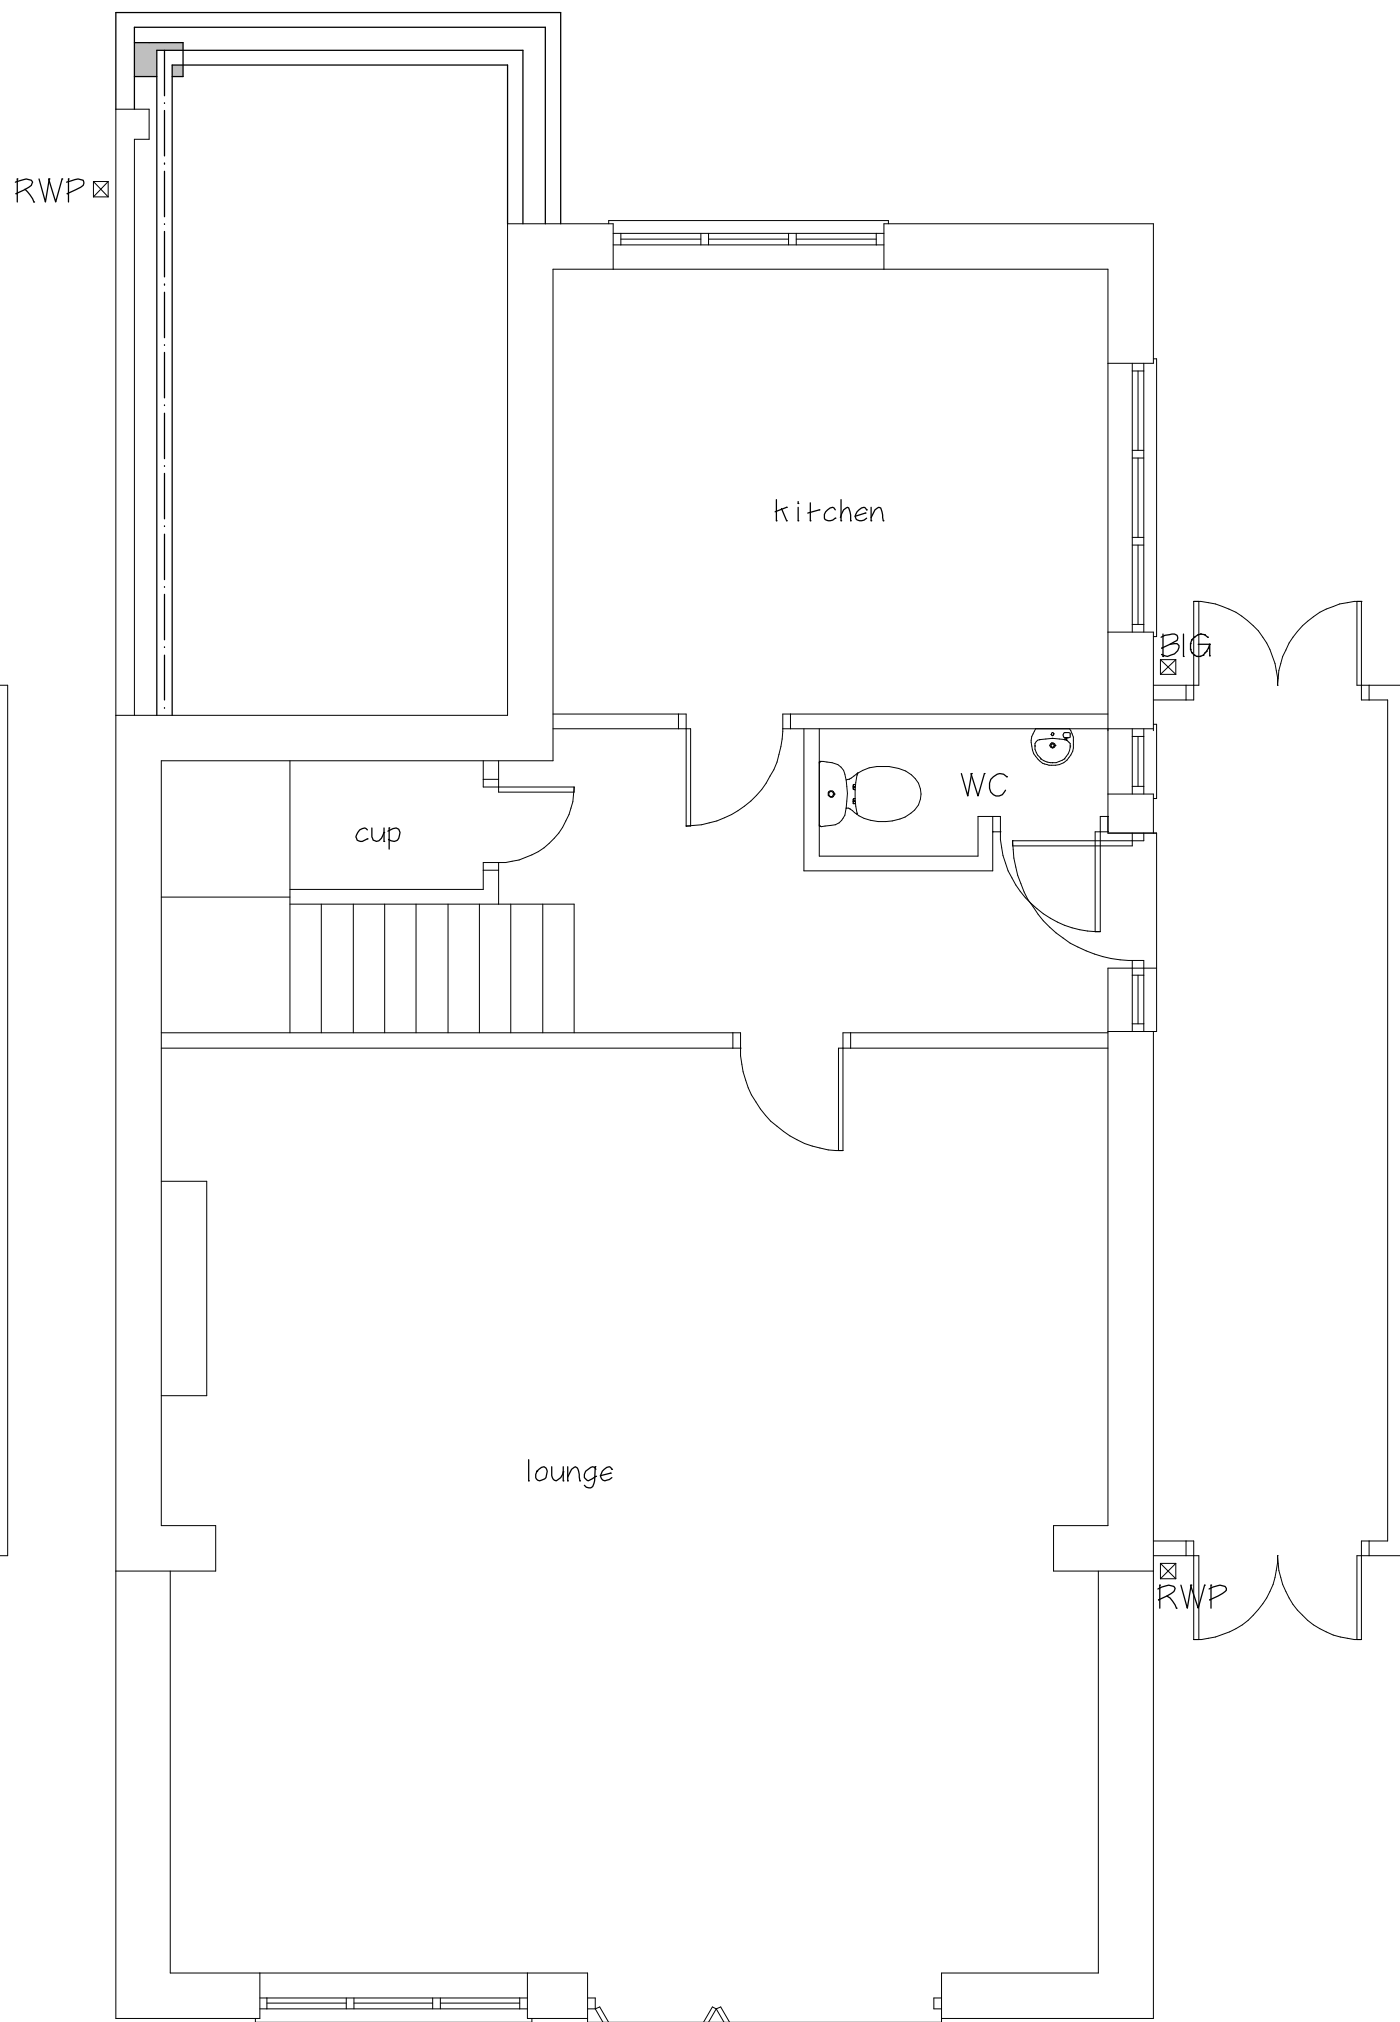

Proposed Ground Floor Plan

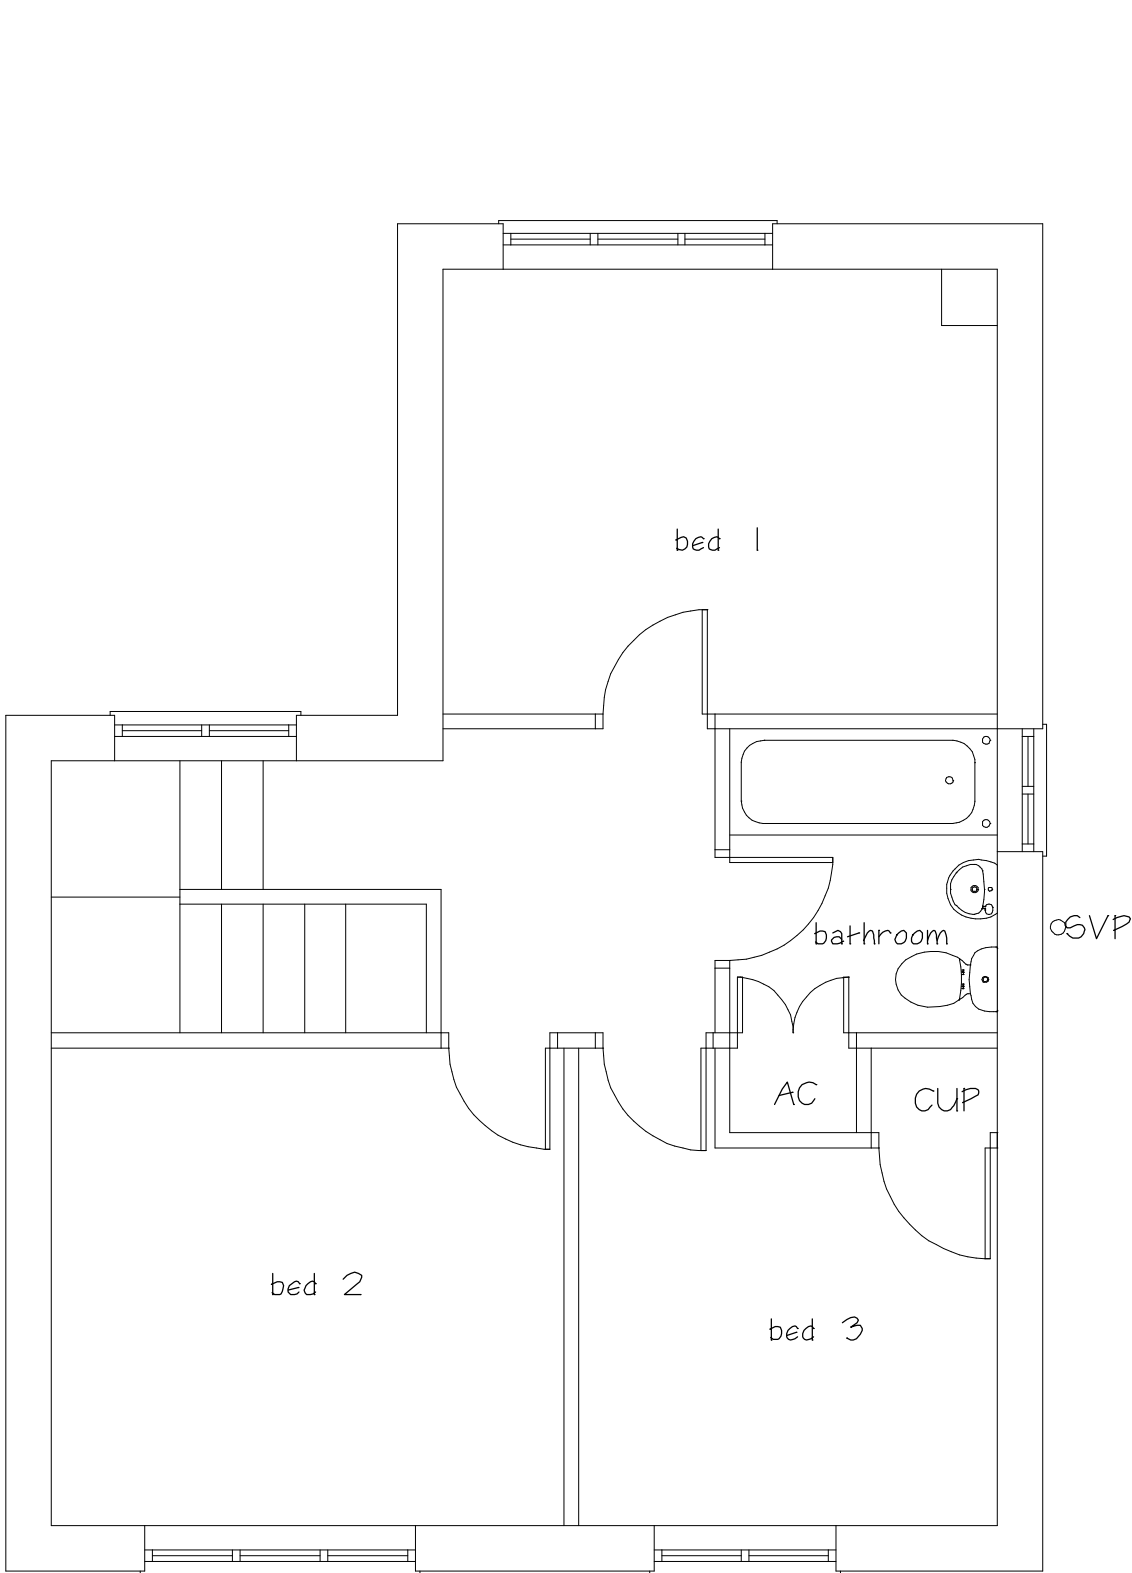

Existing First Floor Plan

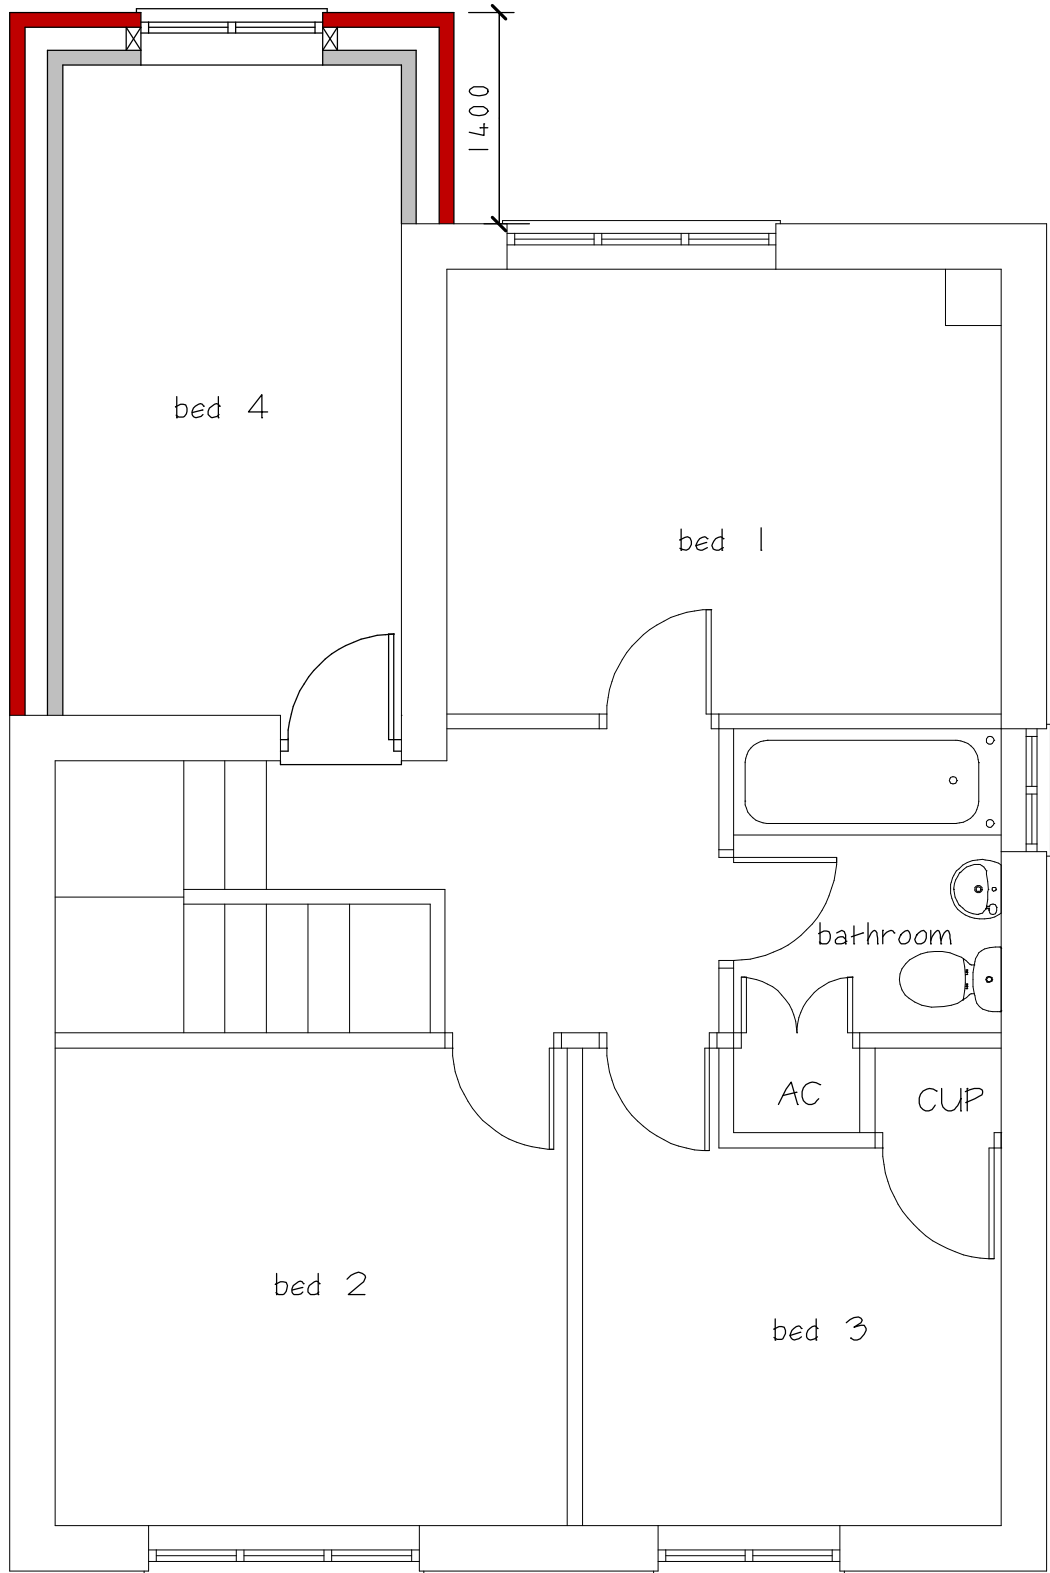

Proposed First Floor Plan

Drawings prepared for the purpose of Planning Permission and/or Building Regulations approval.

All dimensions are to be checked on site before works commence.

Actual boundary lines to be confirmed on site between parties concerned prior to start of work and no part of the new construction can project over the boundary.

Underground services have been assumed and therefore need to be located exactly prior to start of work

CLIENT

Luke Haskins

JOB TITLE

**57 Dean Road West
Hinckley
Leicester
LE10 1QB**

DRAWING TITLE

**Proposed Extension
To The Front Of
Detached House**

SCALE	SHEET	DATE	DRAWN BY
1:50 & 1:100	A1	Jan 2025	A Moore

ANDREW MOORE
ARCHITECTURAL SERVICES
Tel; 07973397765
Email;andrewmoore@workmail.com

DRG NO	SHEET NO
1674	