




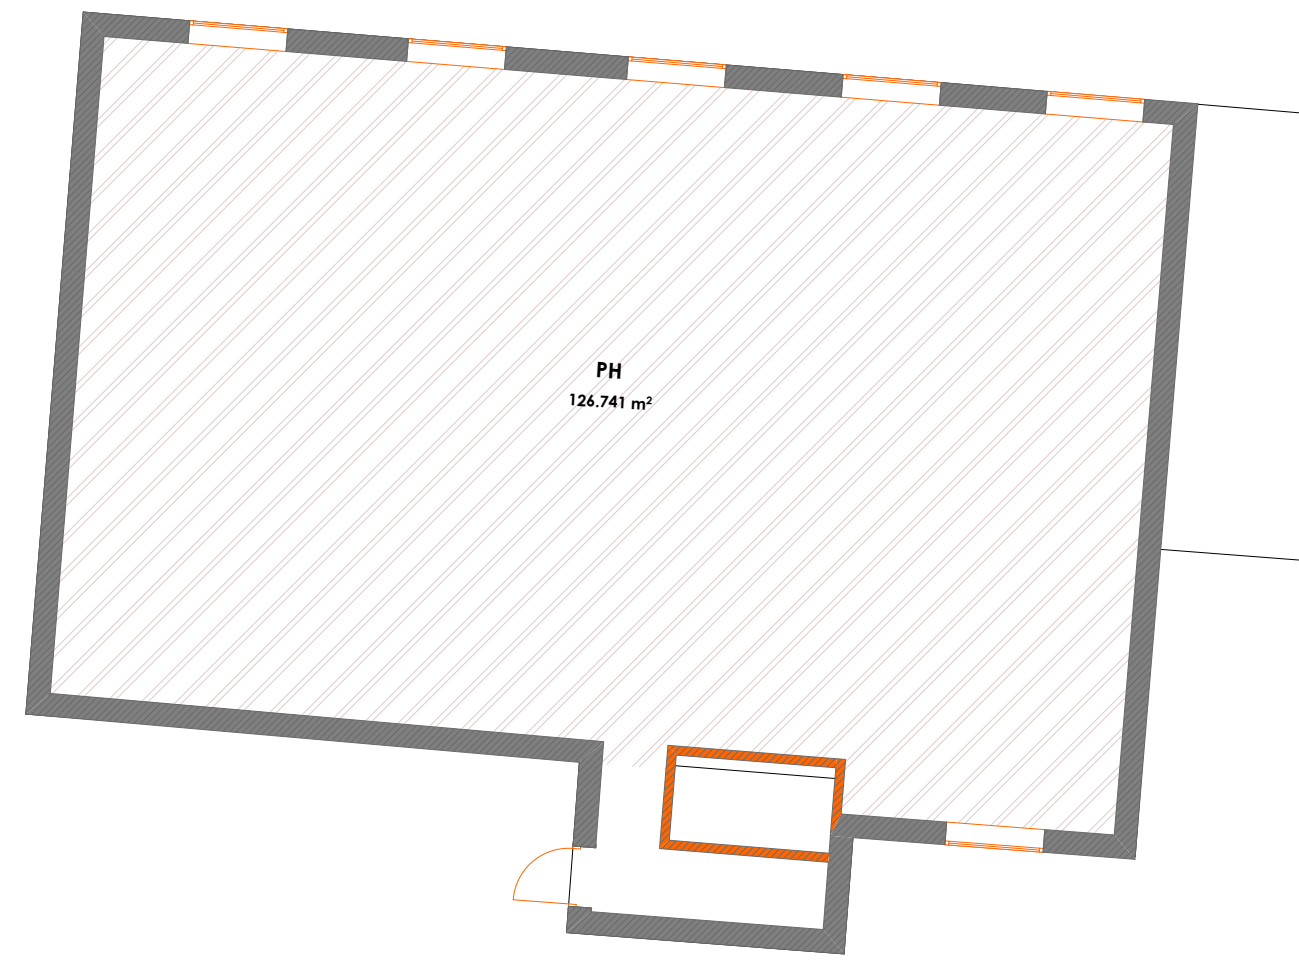


Existing ground floor plan @1:100

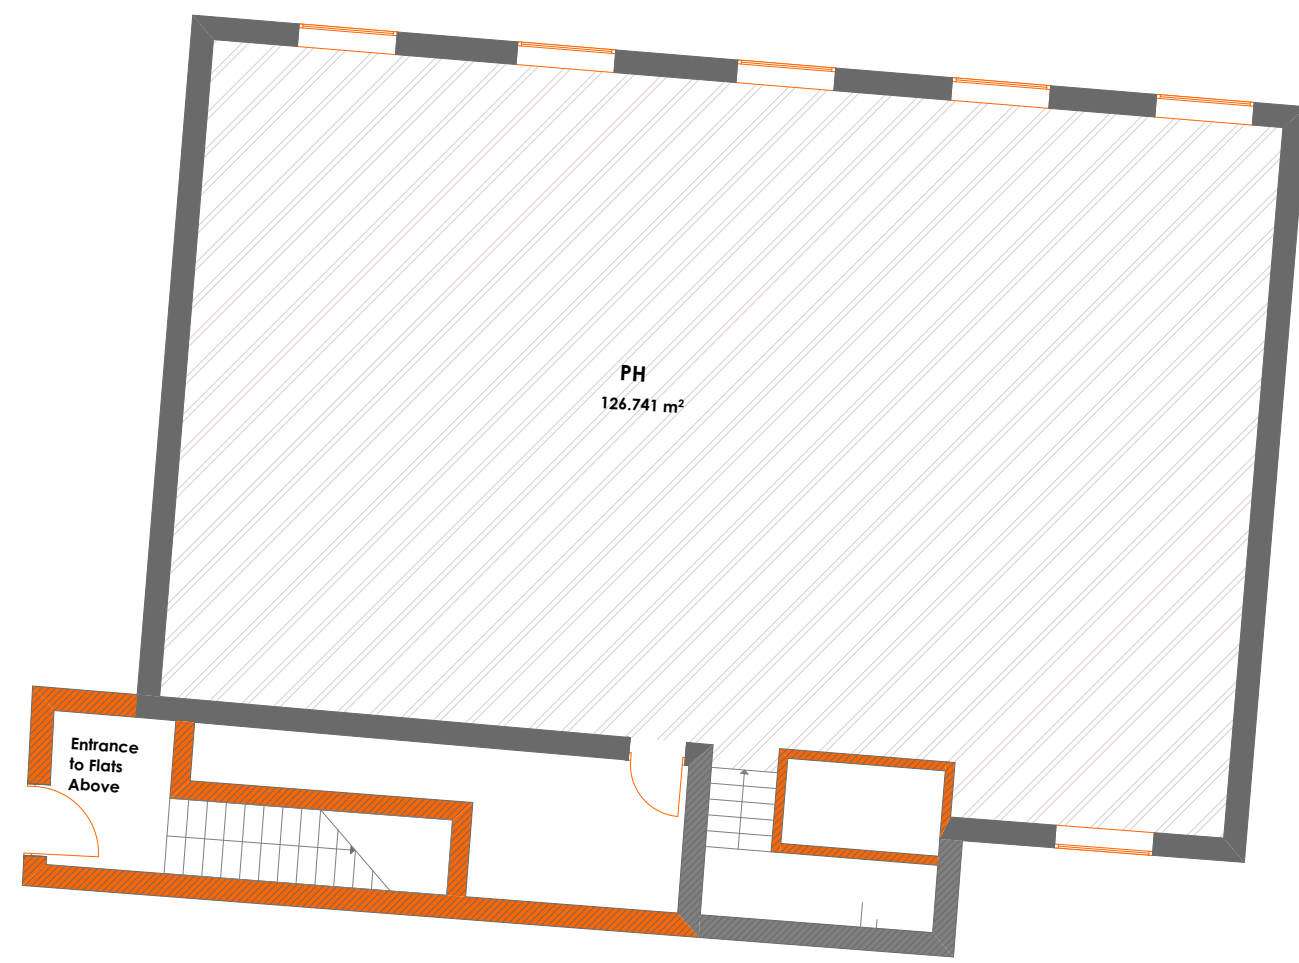


Proposed ground floor plan @1:100

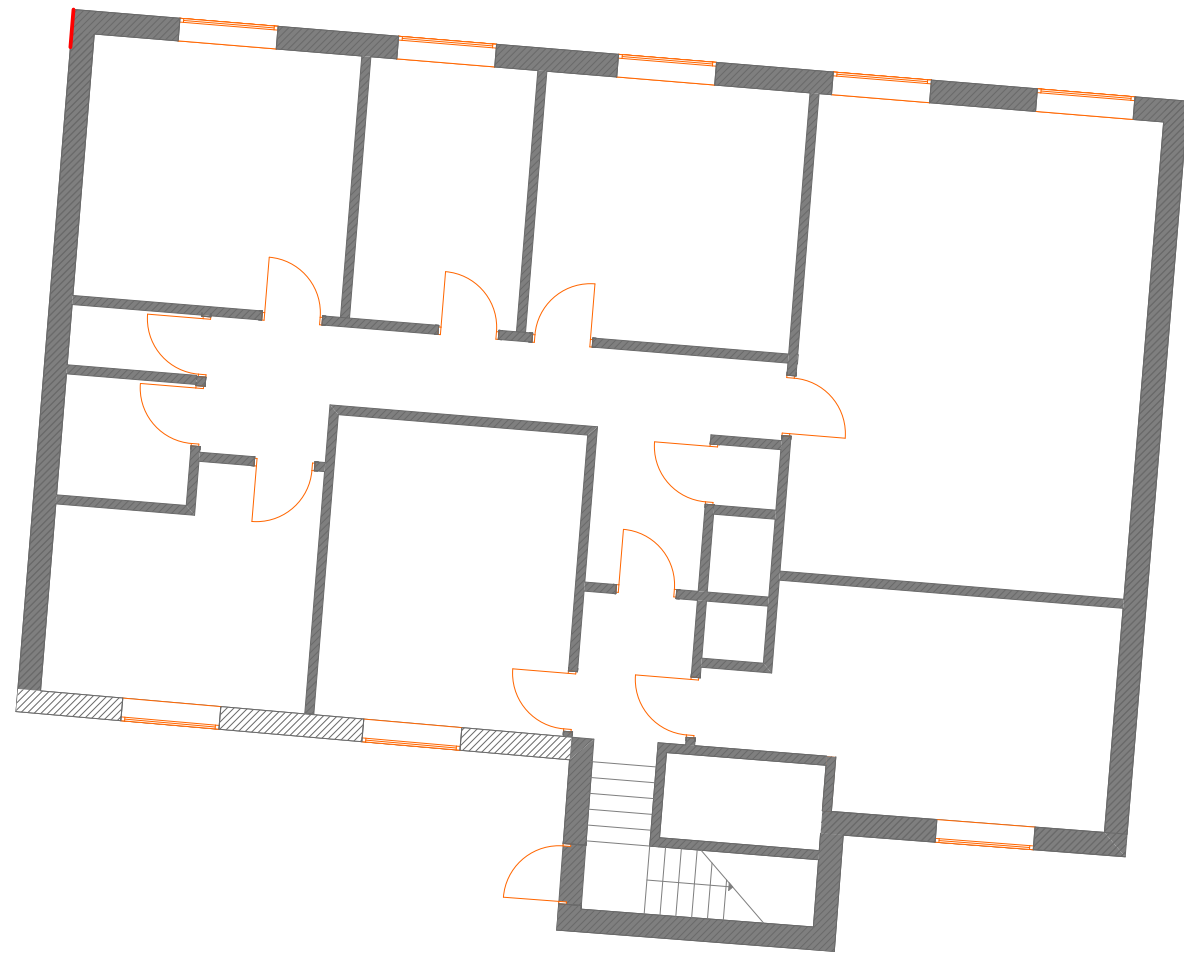


Existing first floor plan @1:100

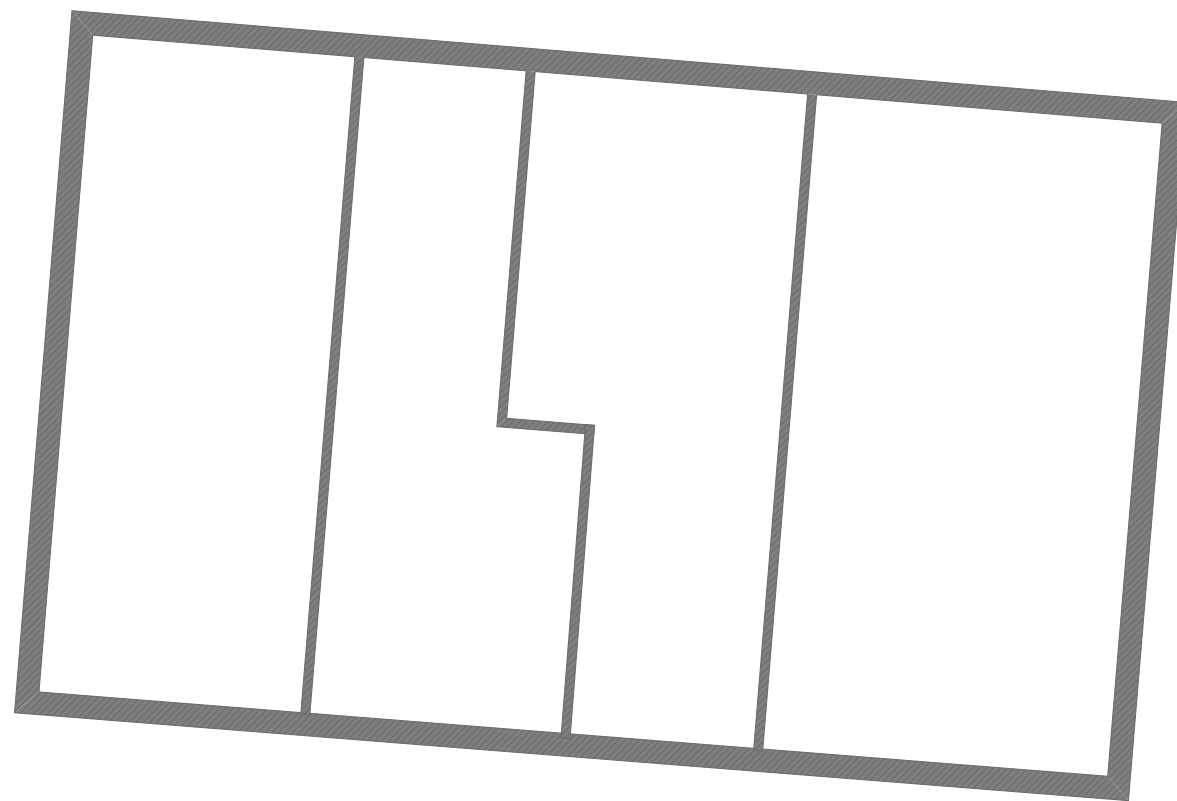

Existing second floor plan @1:100

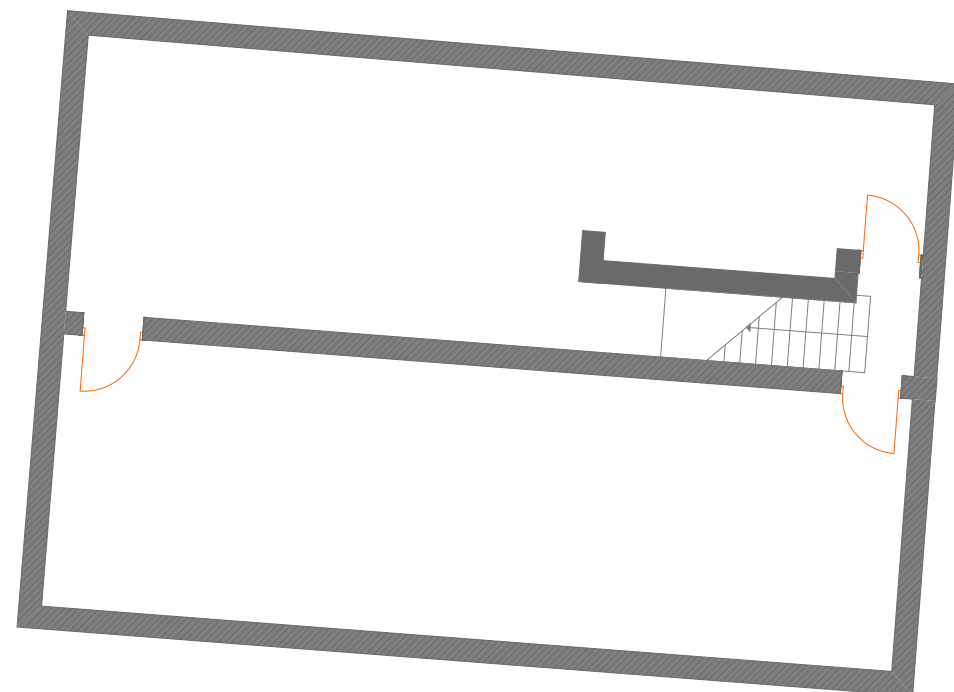


Existing cellar plan @1:100

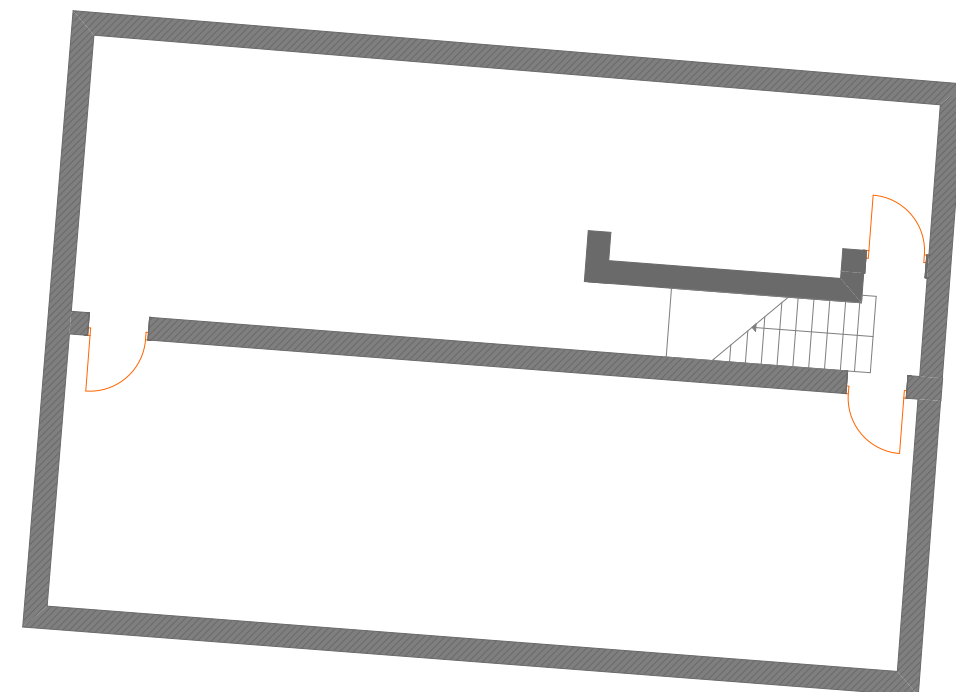



Proposed cellar plan @1:100



Proposed first floor plan @1:50

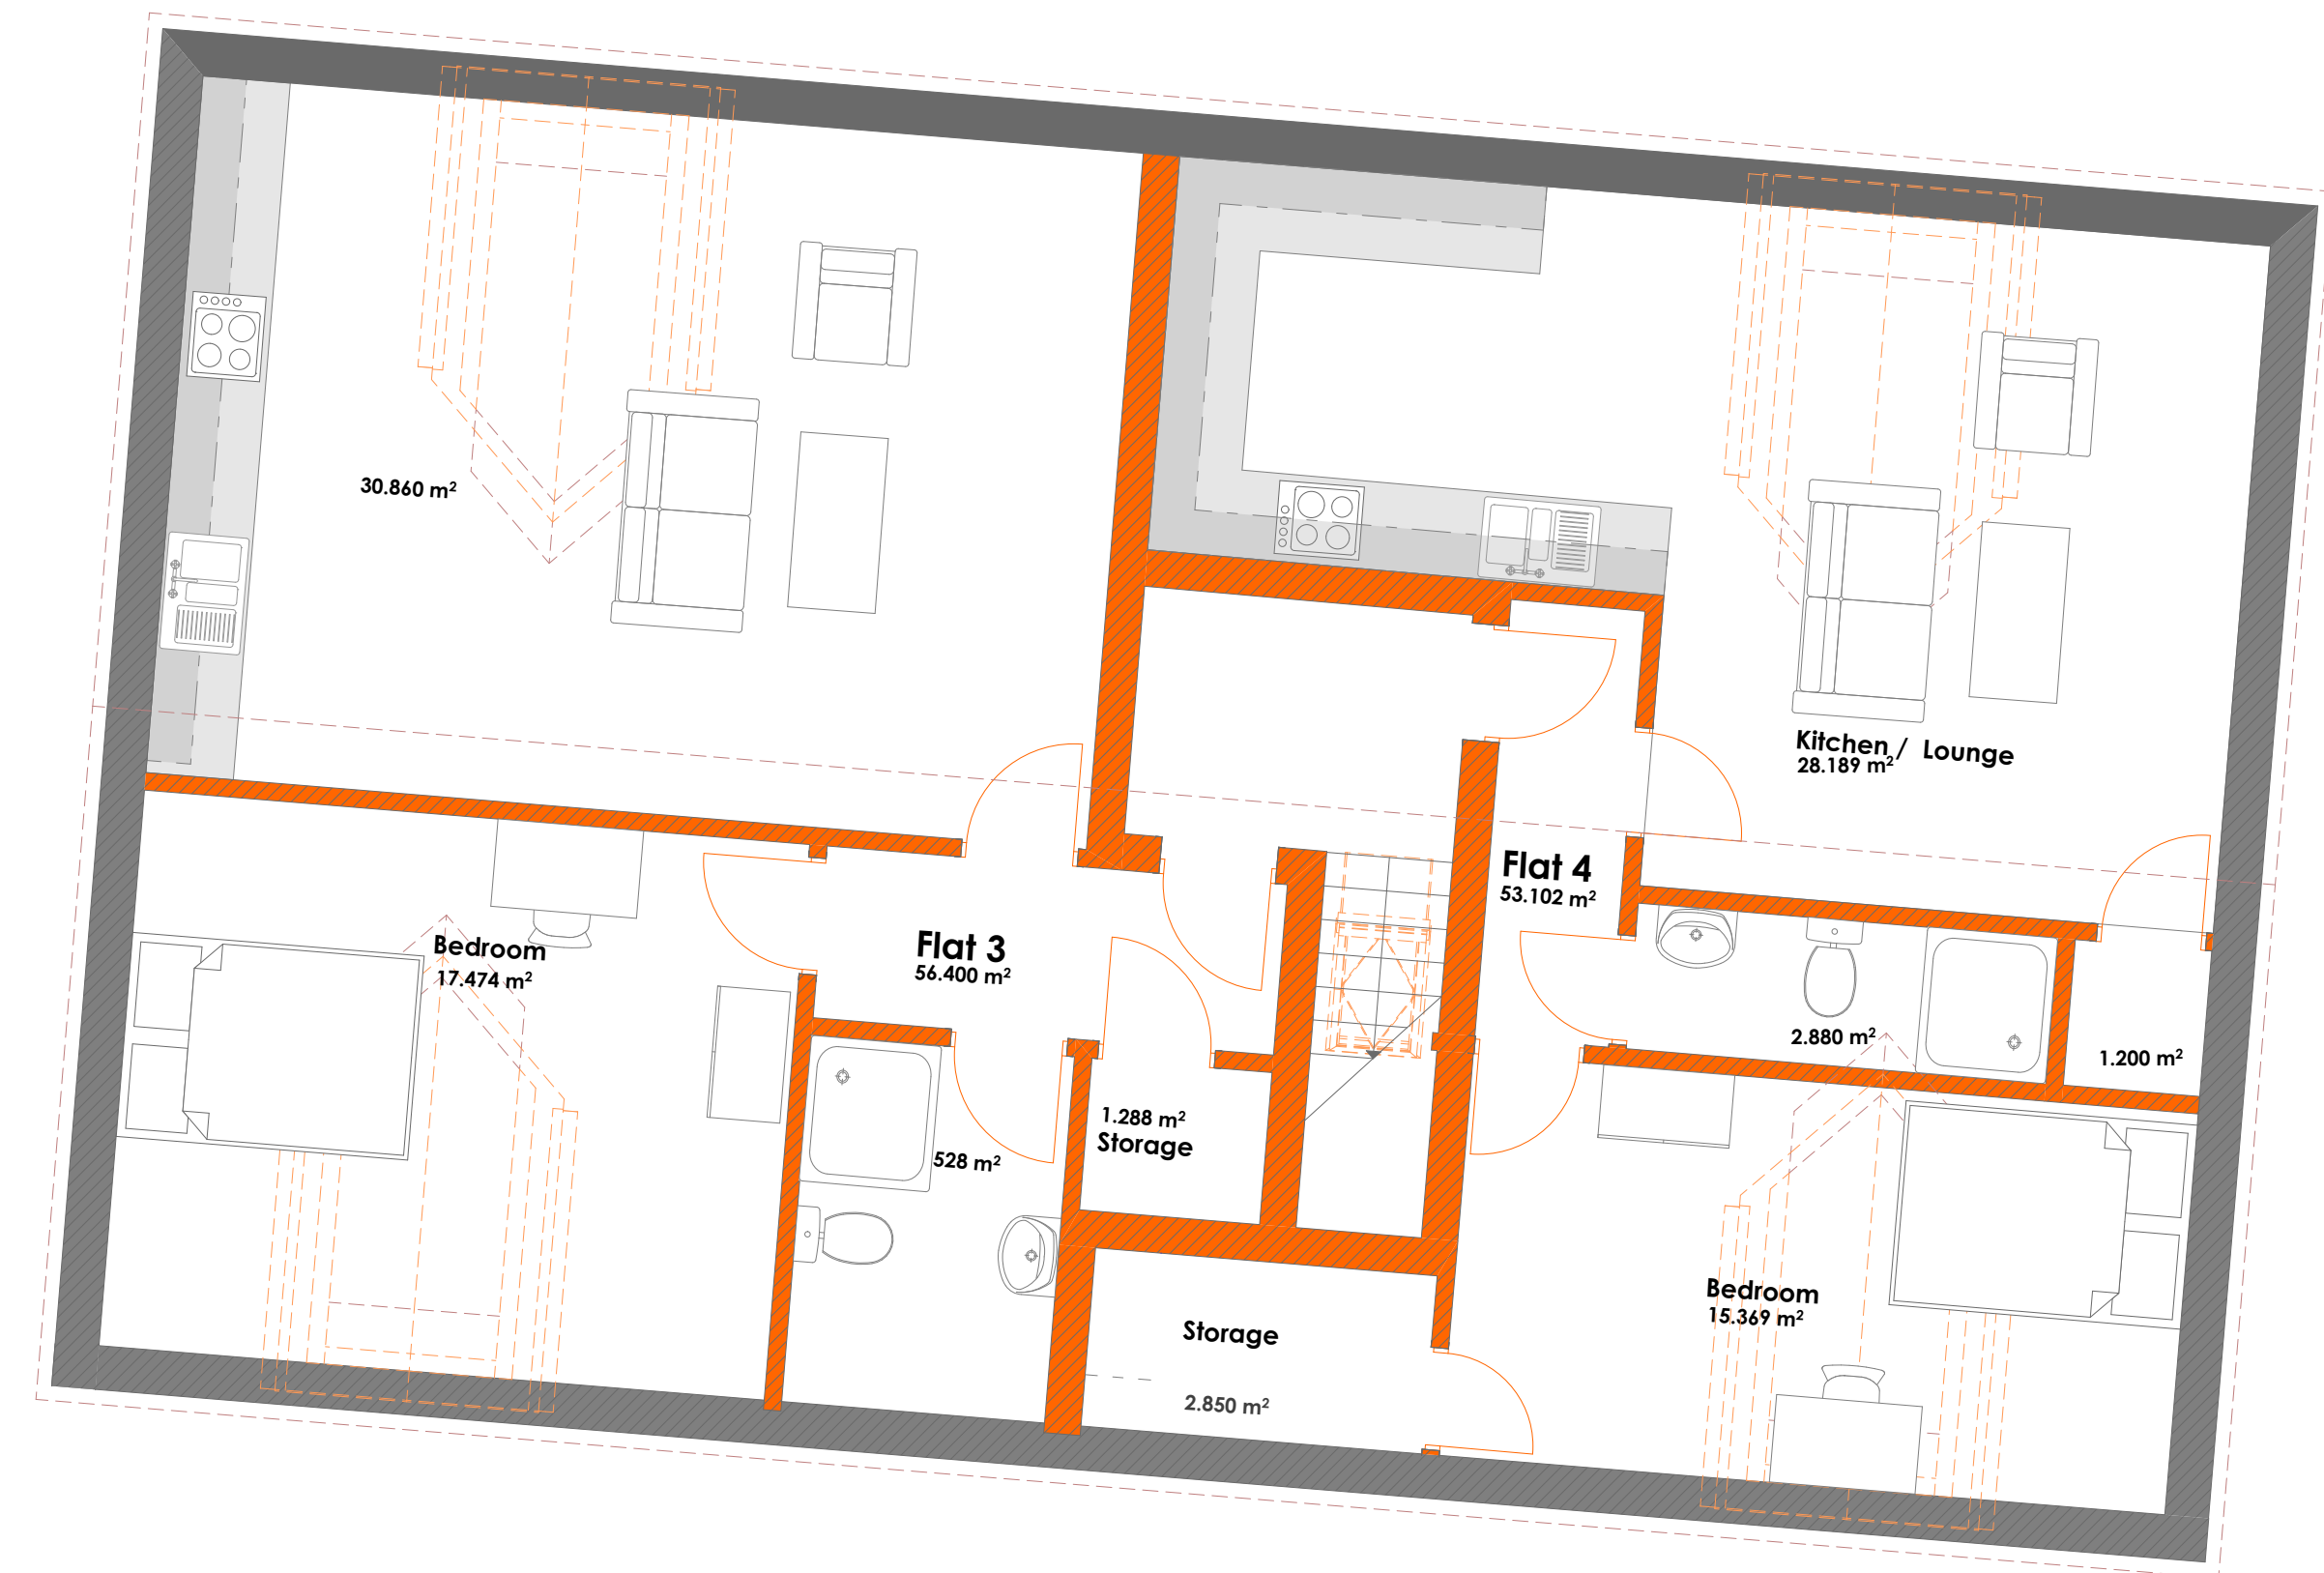

Proposed second floor plan @1:50

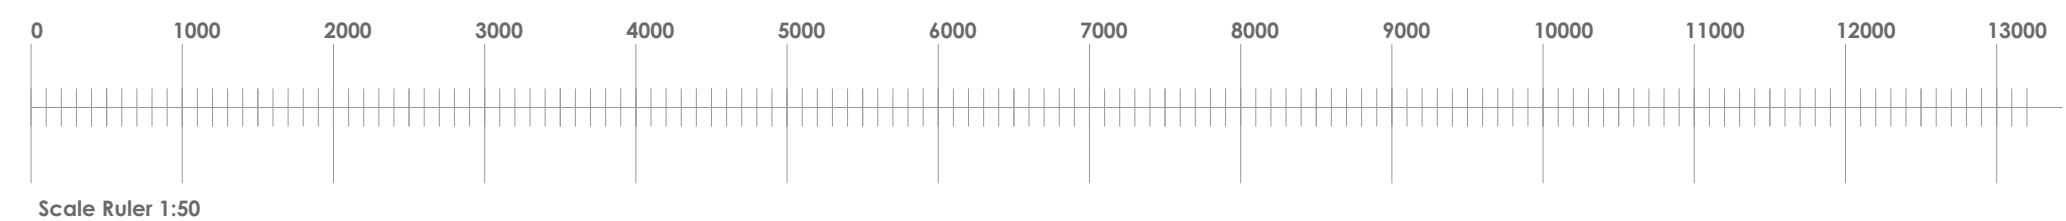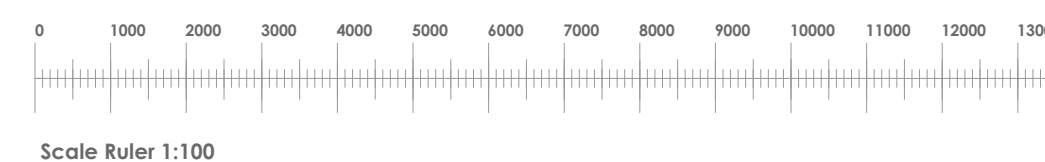

Job Title
Proposed 5 x 1
Bedroom Flats
18 Market place
Hinckley
LE10 1HT

Dwg Name
Existing /
Proposed Floor
Plans

Dwg Scale
As Shown @ A1

Sheet Number
A.01

By: LW
Date: 16/01/2023

Revision: 01

Volta design.

Preliminary Only

This drawing is a copyright protected and may not be reproduced in any form or by any means for any purpose without written permission of Volta Designs.