




sapcote road elevation




side elevation




rear elevation

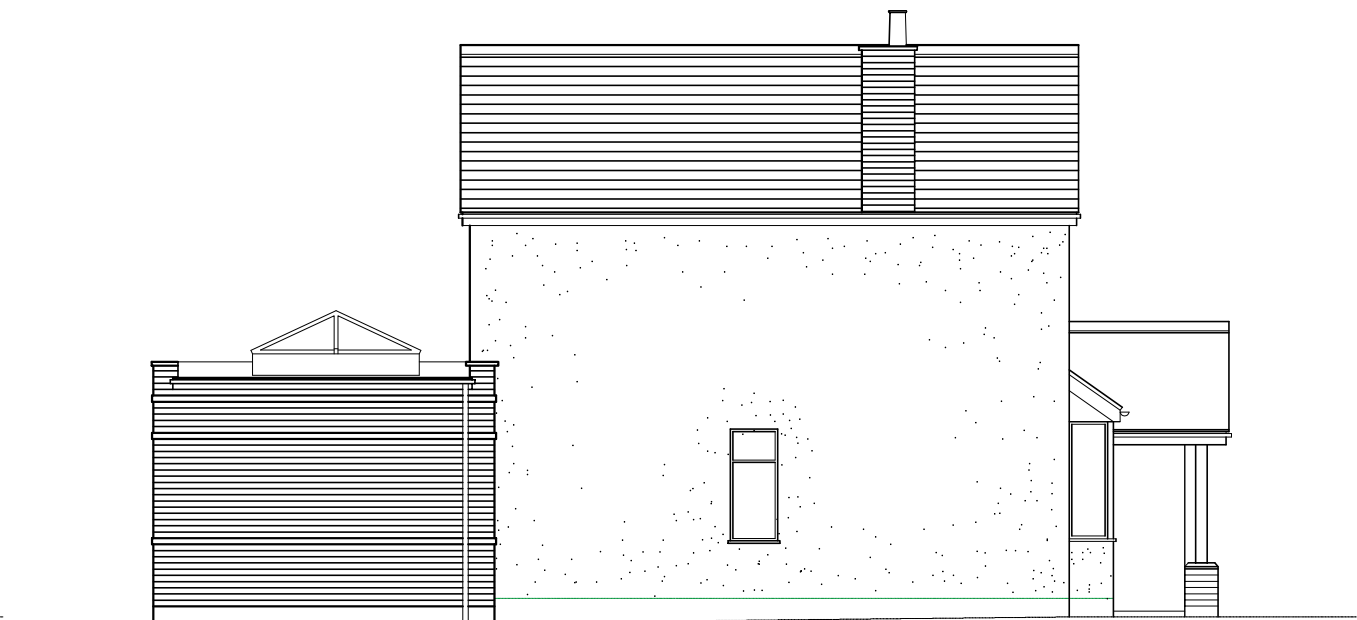

side elevation

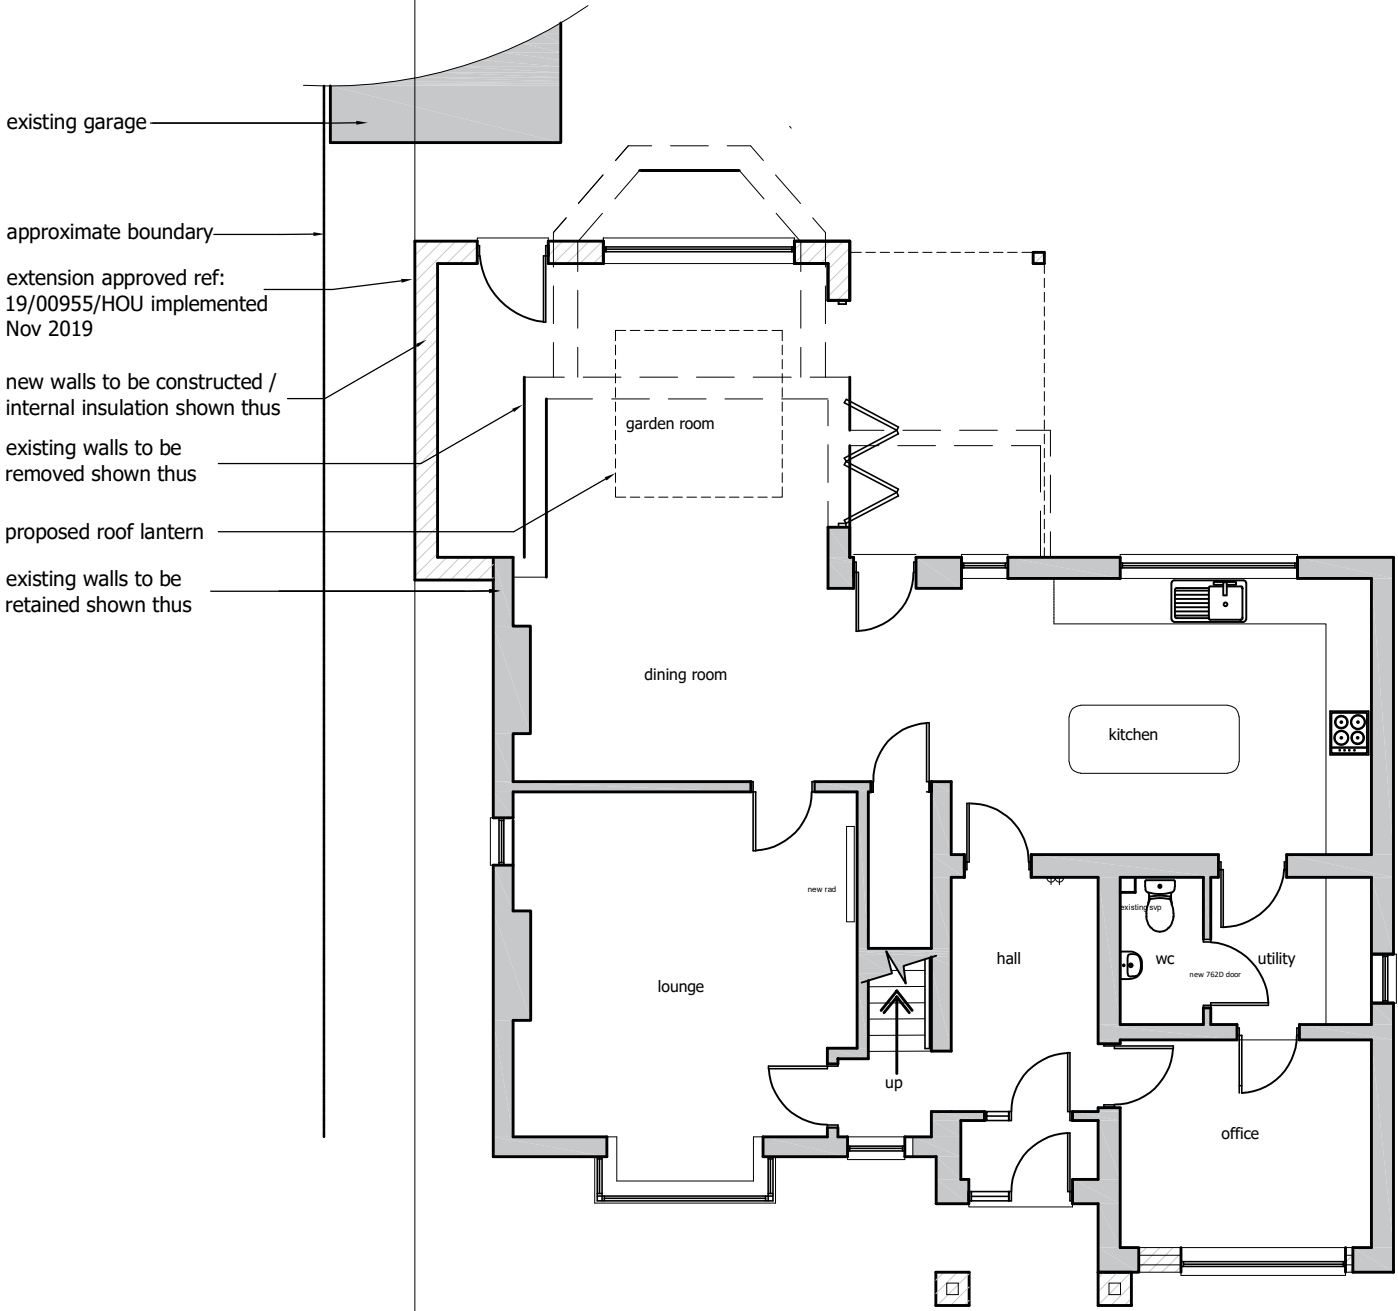

as proposed
ground floor plan

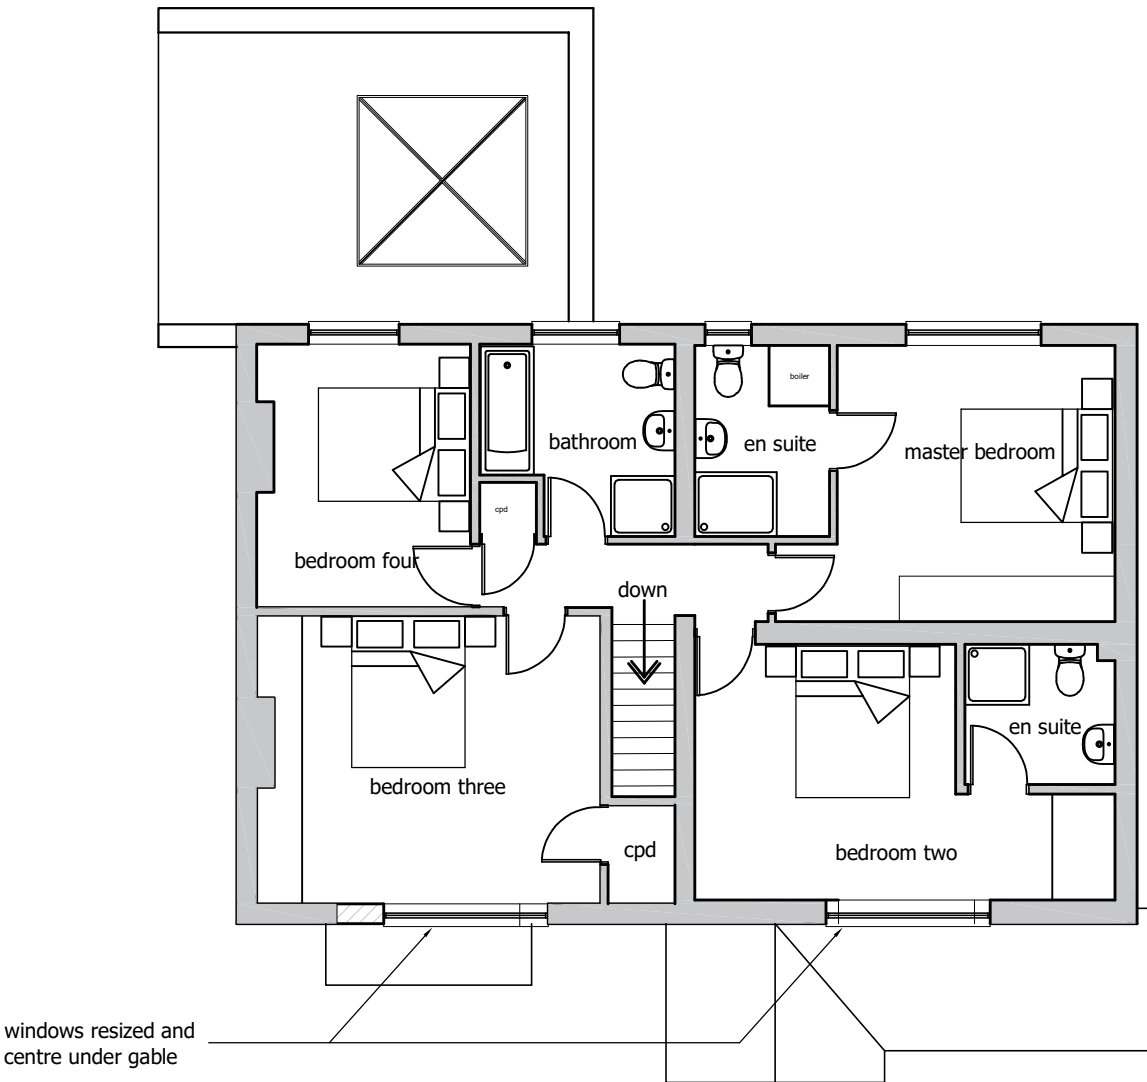

as proposed
first floor plan

CLIENT MR & MRS HUCKERBY			
TITLE PLANNING DRAWING			
PROJECT 63 SAPCOTE ROAD BURBAGE			
SCALE 1:100 @ A2	DRG NUMBER	JH-002	a
DATE 16/07/2019	FLOOR AREA	N/A	
DRAWN JEH			
CHECK JEH			