



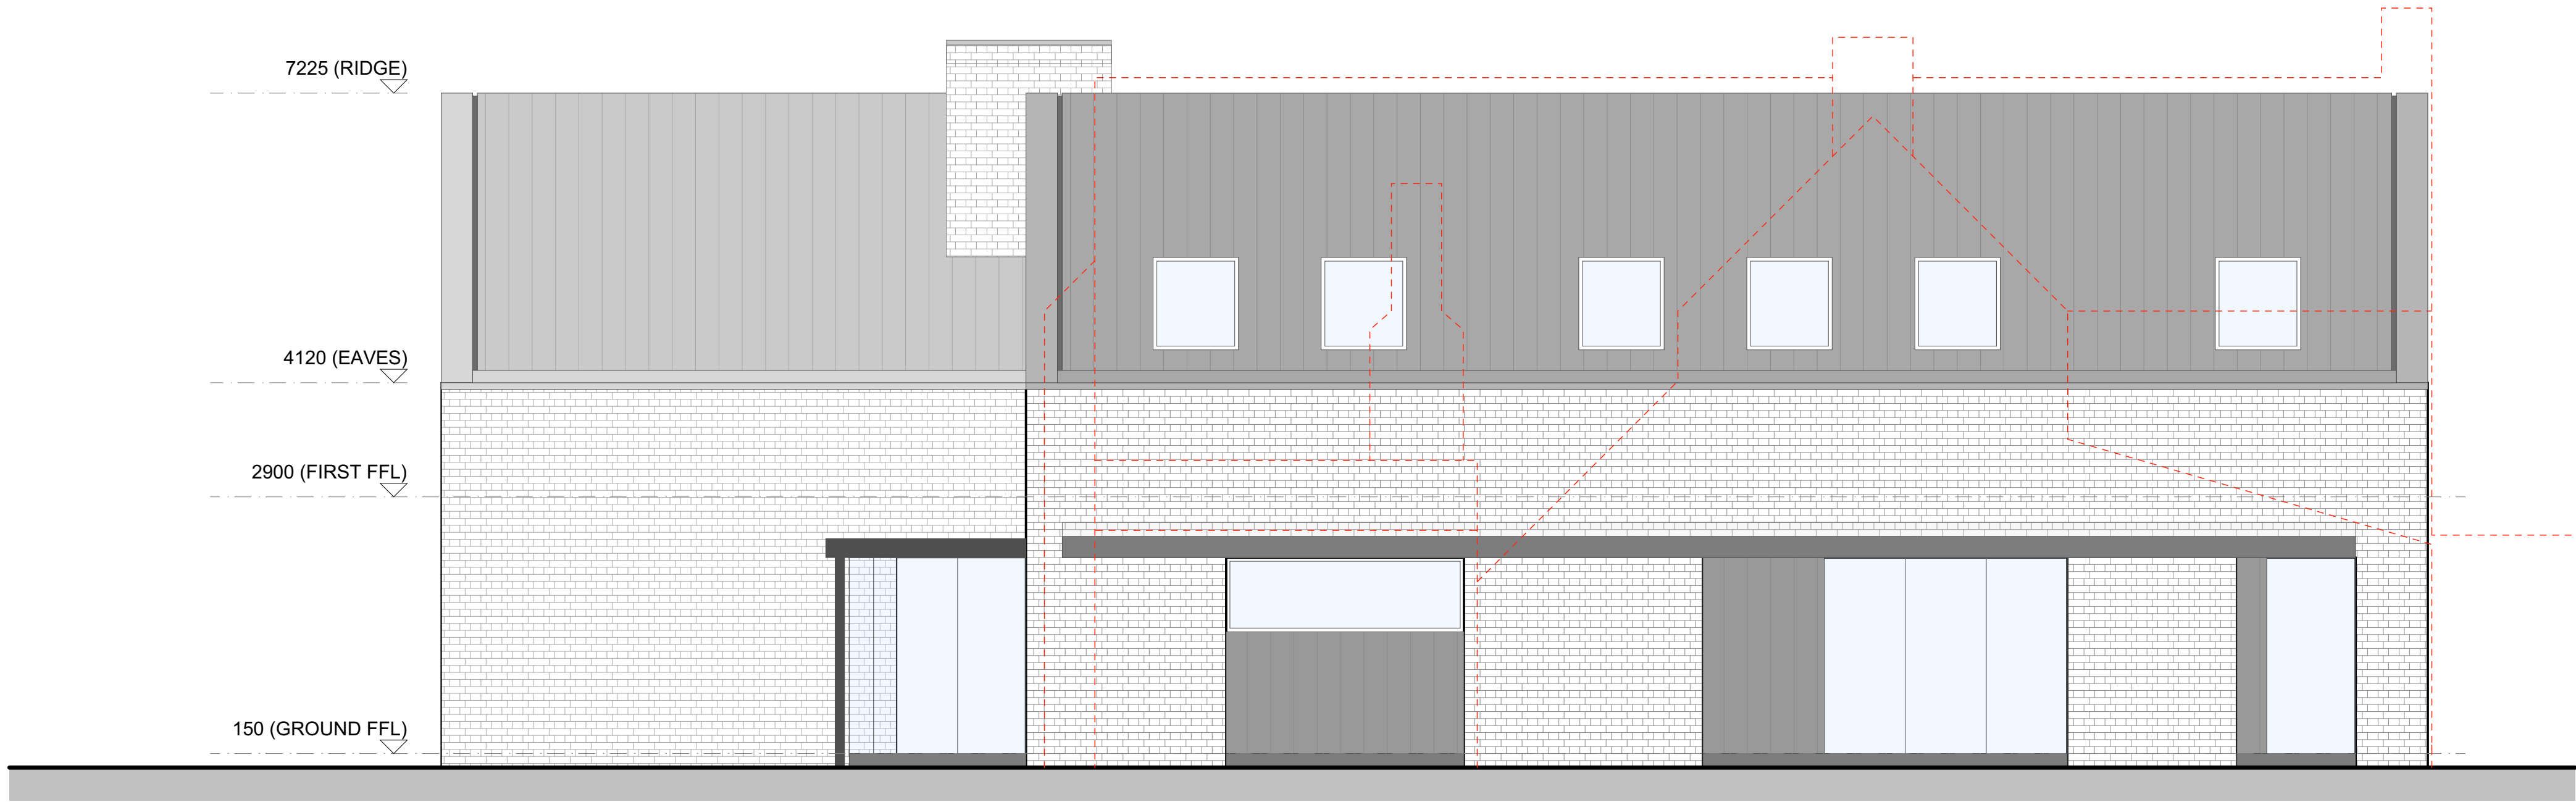


PROPOSED FRONT ELEVATION

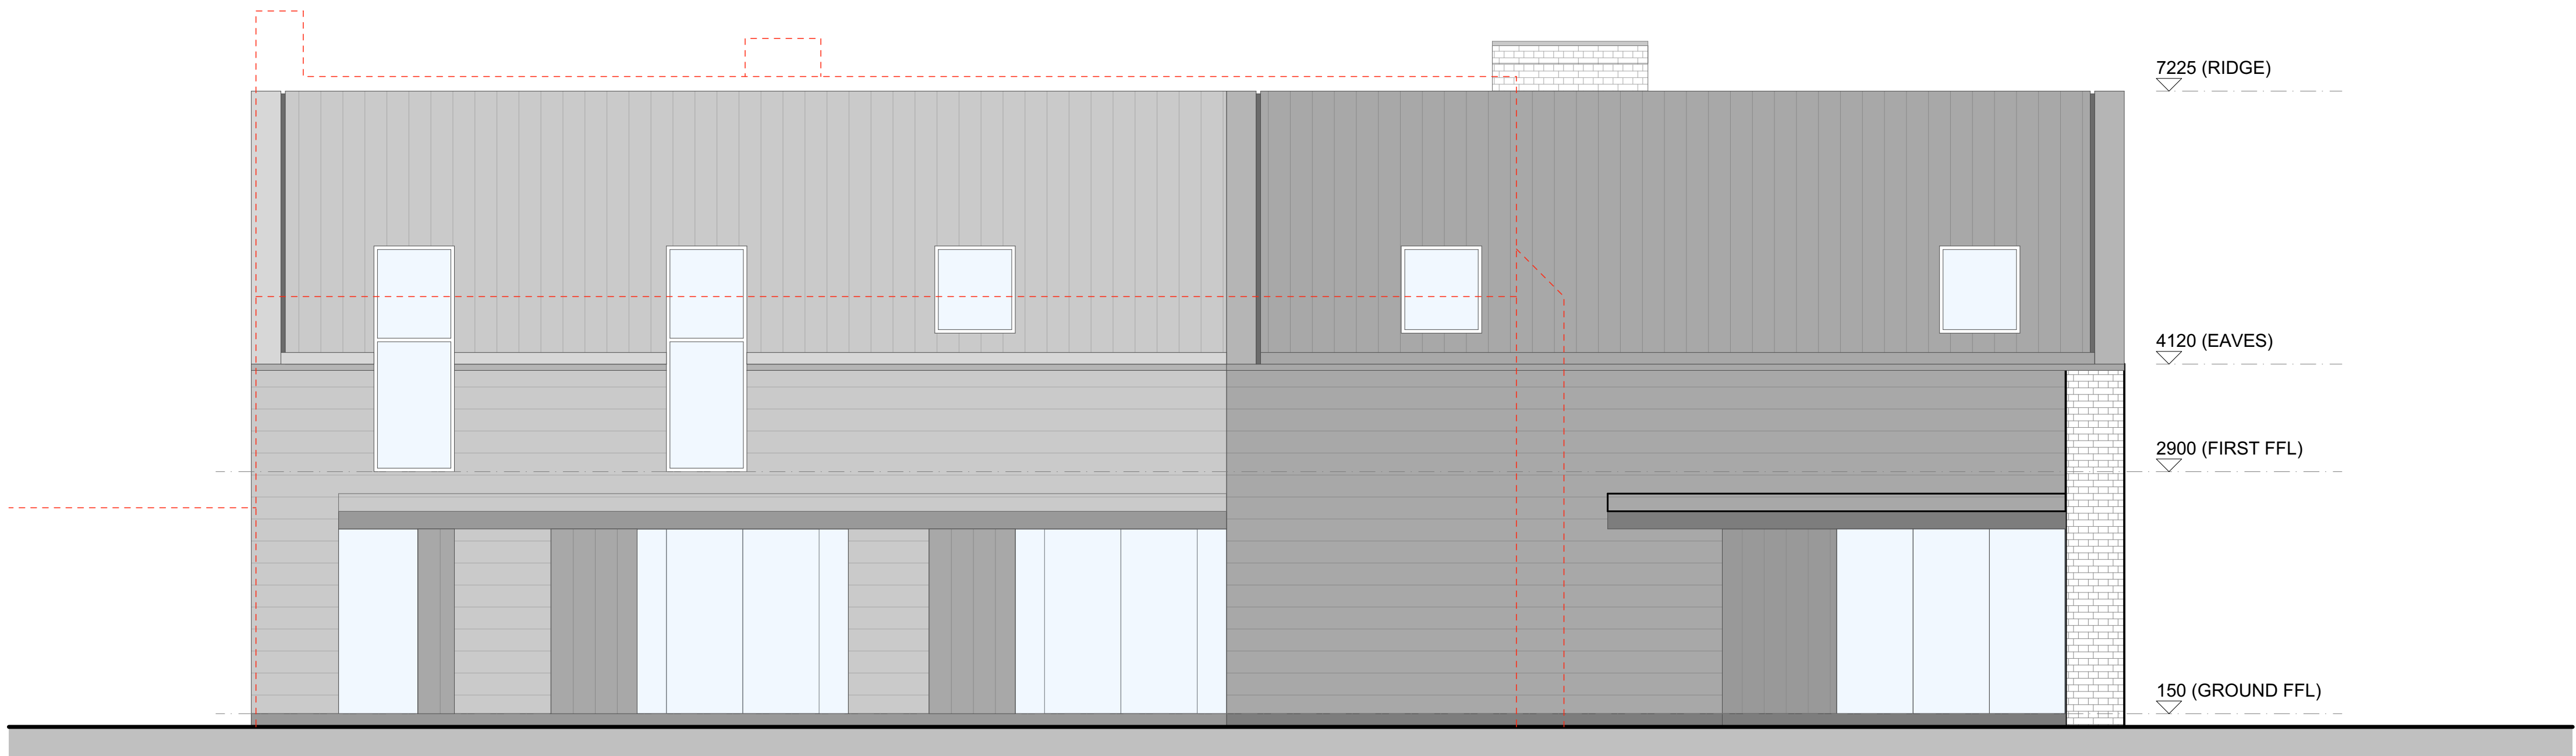

PROPOSED REAR ELEVATION



PROPOSED SIDE ELEVATION

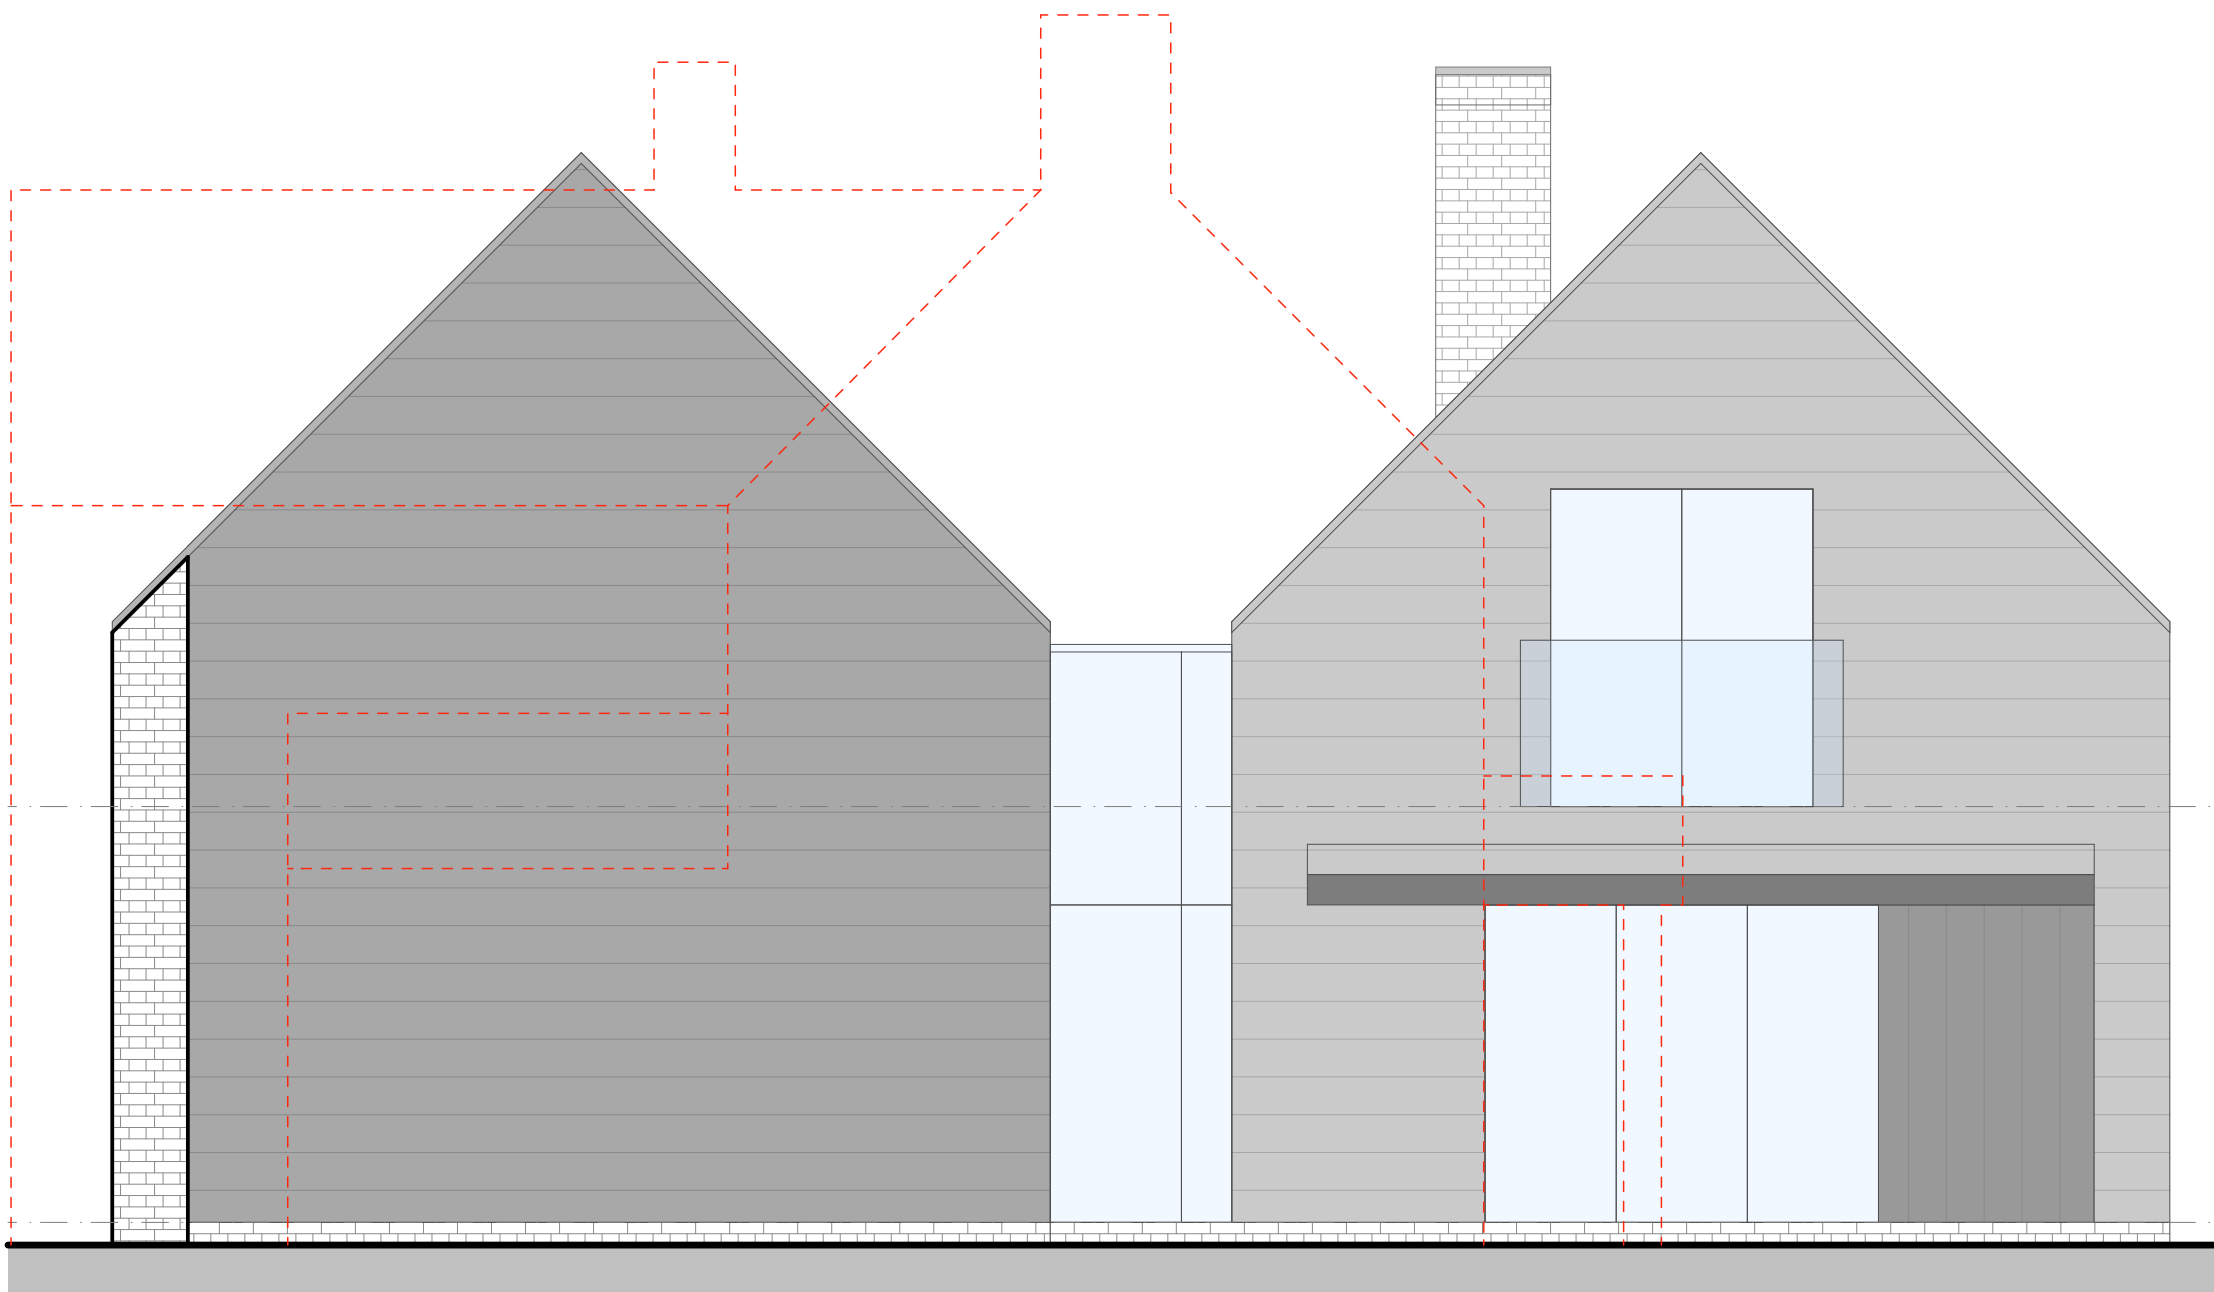

PROPOSED SIDE ELEVATION

- Notes
- 1) This drawing MUST NOT BE SCALED. Unless being used for planning purposes.
 - 2) All dimensions to be CHECKED ON SITE and any DISCREPANCY reported to the Architects.
 - 3) The site boundary shown is the best assumed from available data and does NOT represent legal ownership.

A: Revised to address Planning comments
02.10.24

Revisions.

- | | |
|--------------------------------------|---|
| ☐ APPROVAL | ☐ INFORMATION |
| ☐ PRELIMINARY | ☐ FOR CONSTRUCTION |

Project
Cottage Farm
Kirkby Lane, Newbold Verdon
Leicester
LE9 9LN

Client
MR AND MRS HARVEY

Drawing Title
NEW HOUSE ELEVATIONS

Drawing By HTW	Checked By PJT
-------------------	-------------------

Date JANUARY 2023	Scale 1:50 @ A1
----------------------	--------------------

Drawing Number 7757 / 57	Revision A
-----------------------------	---------------

UNIT 4B
FIR TREE LANE
GROBY
LEICESTERSHIRE
LE6 0PH
TEL: 01654 254 7868
EMAIL: enquiries@gwh.co.uk
www.gwh.co.uk



Gordon White & Hood Ltd Registered In England No.4088022