
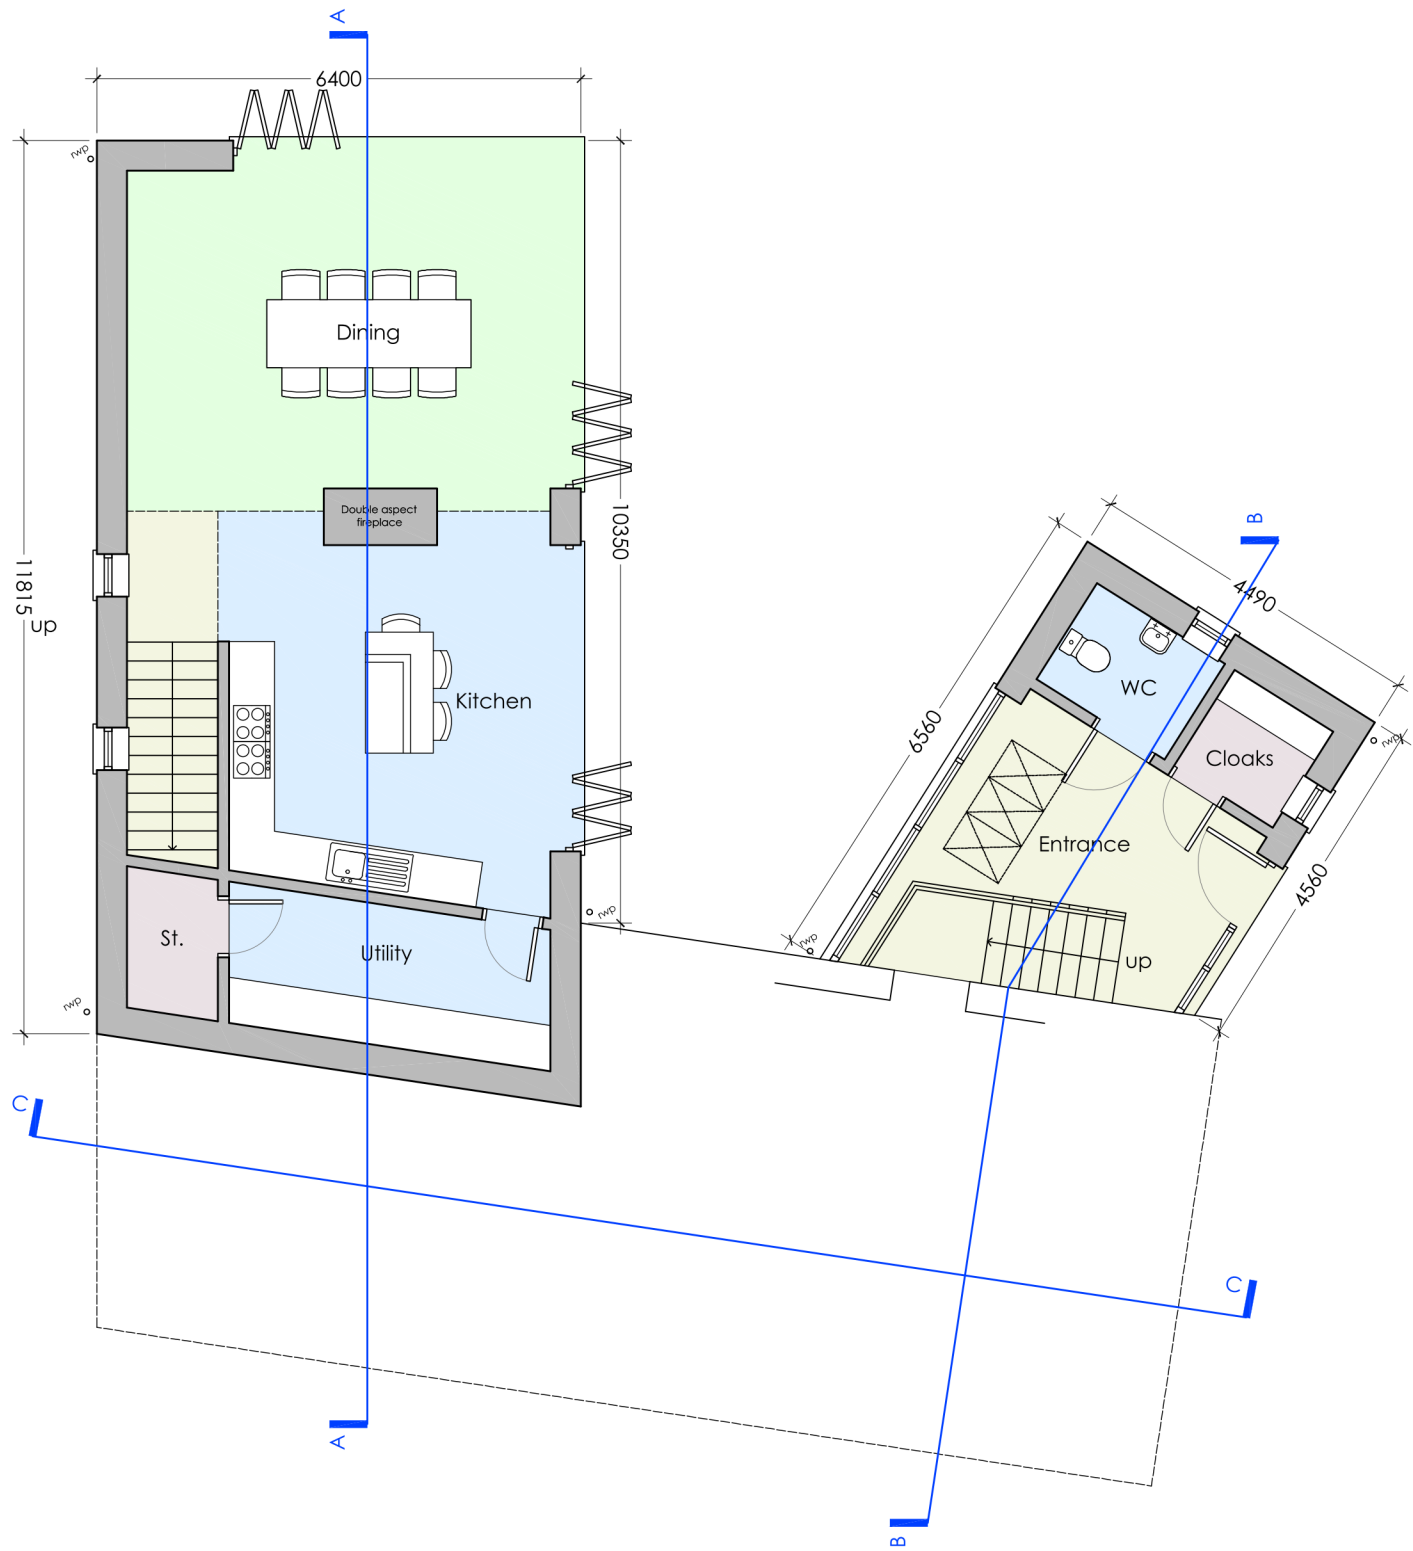



COPYRIGHT NOTICE:
This drawing is the copyright of the designer and may not be reproduced or used except by written permission.

Do not scale from this drawing. Use figure dimensions only. All levels and dimensions to be checked on site. All level and dimensional discrepancies are to be brought to the immediate attention of SMARTTECH Design. Responsibility cannot be accepted for alterations and/or deviation from this design without prior acknowledgement of SMARTTECH Design. Copyright reserved. This drawing may only be used for the client and location specified in the title block. It may not be copied or disclosed to any other third party without prior written consent from SMARTTECH Design.


1:100

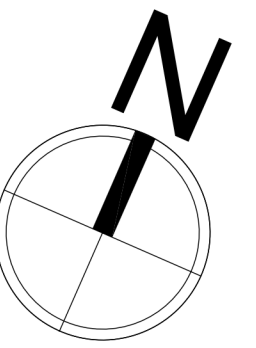


Ground Floor Plan

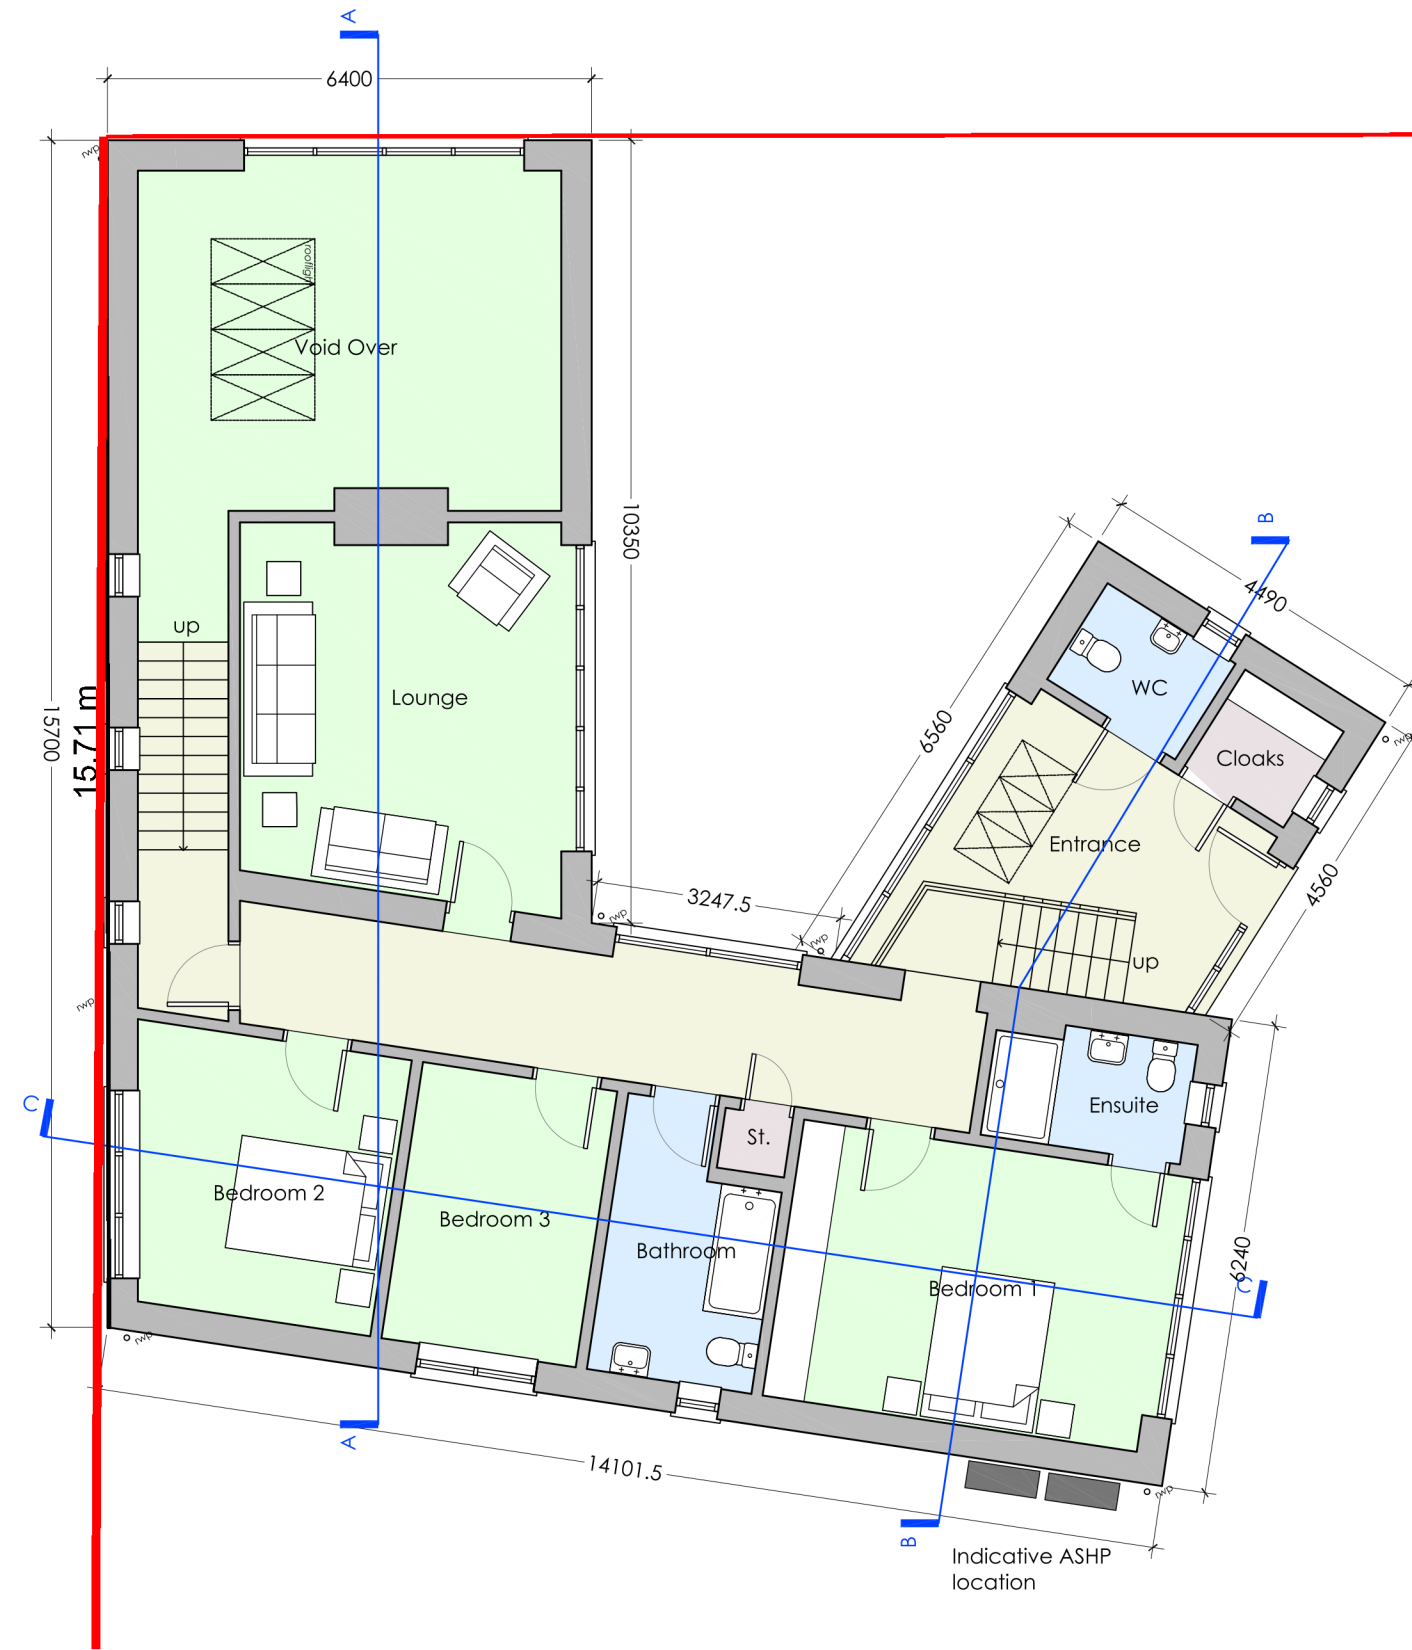

First Floor Plan

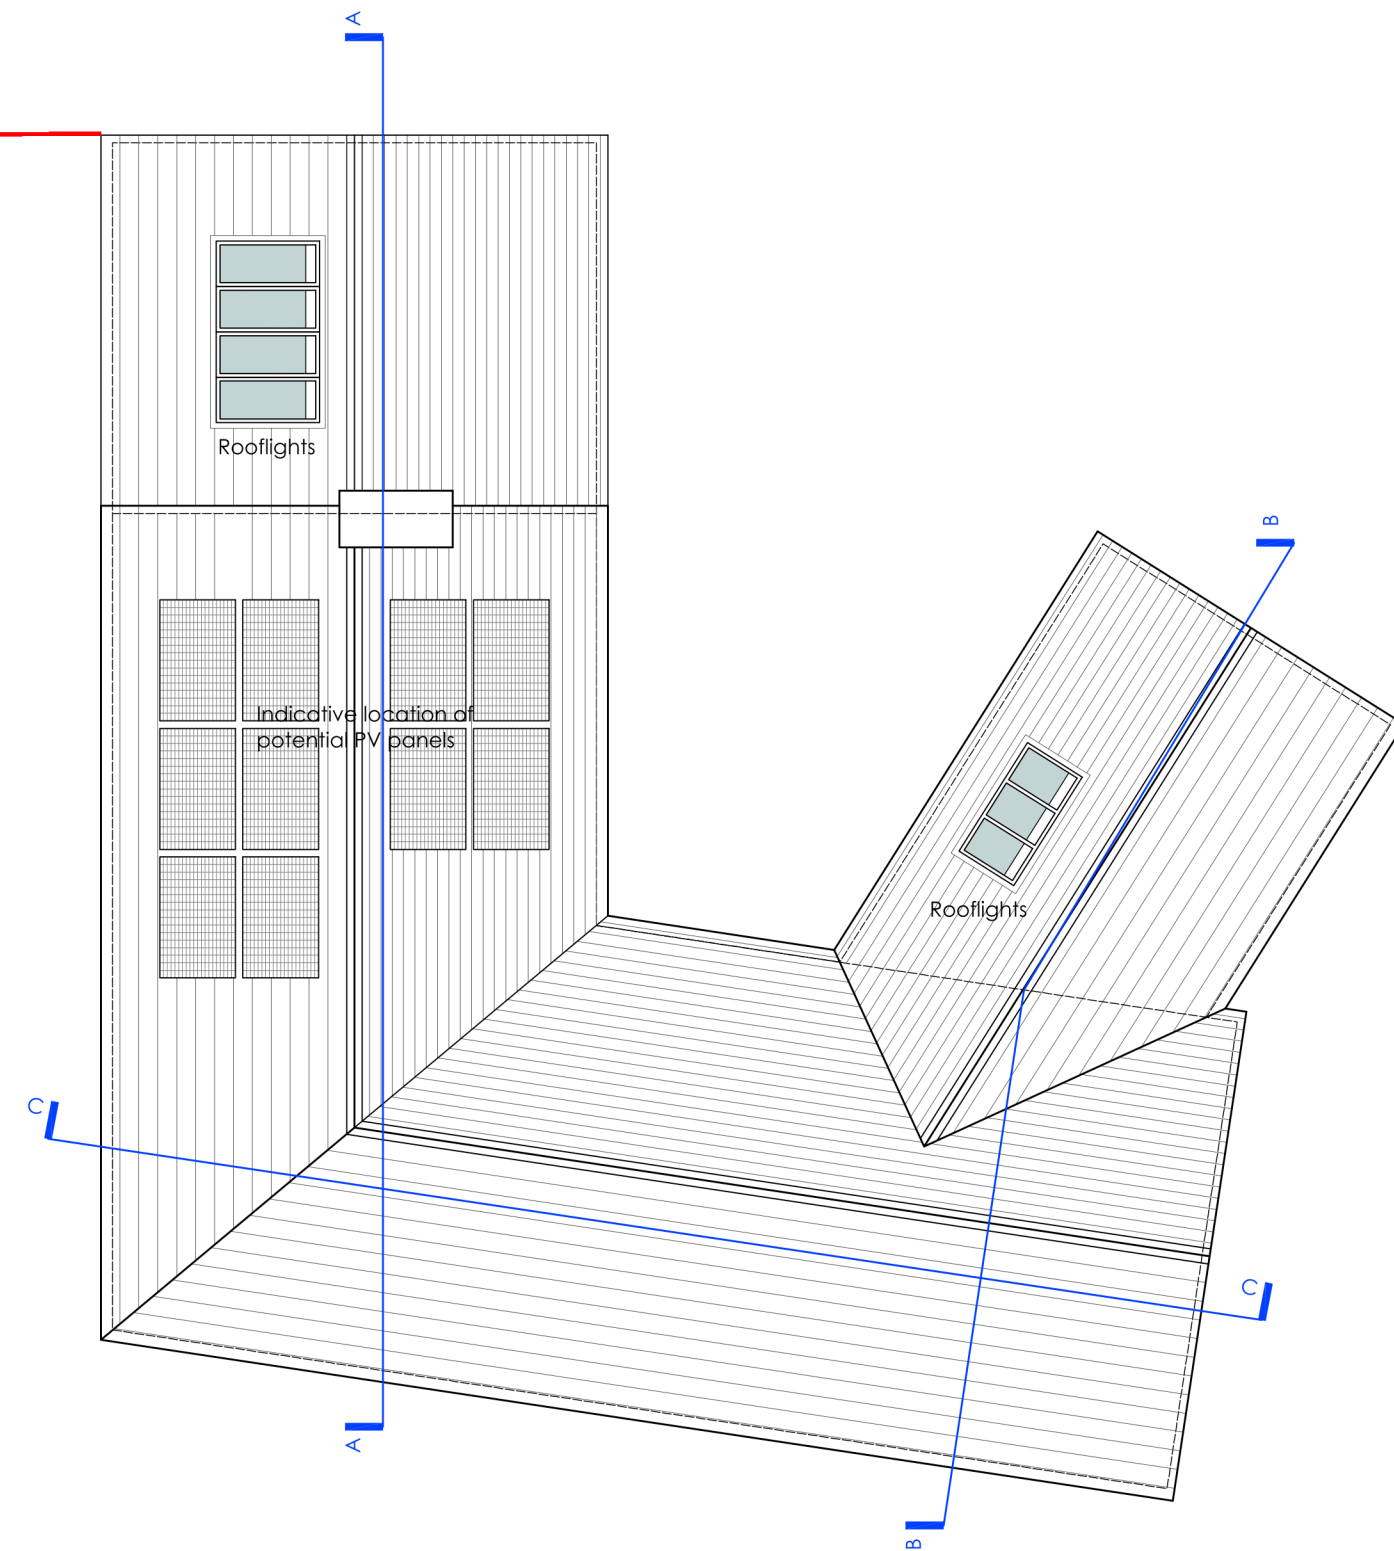

Roof Plan

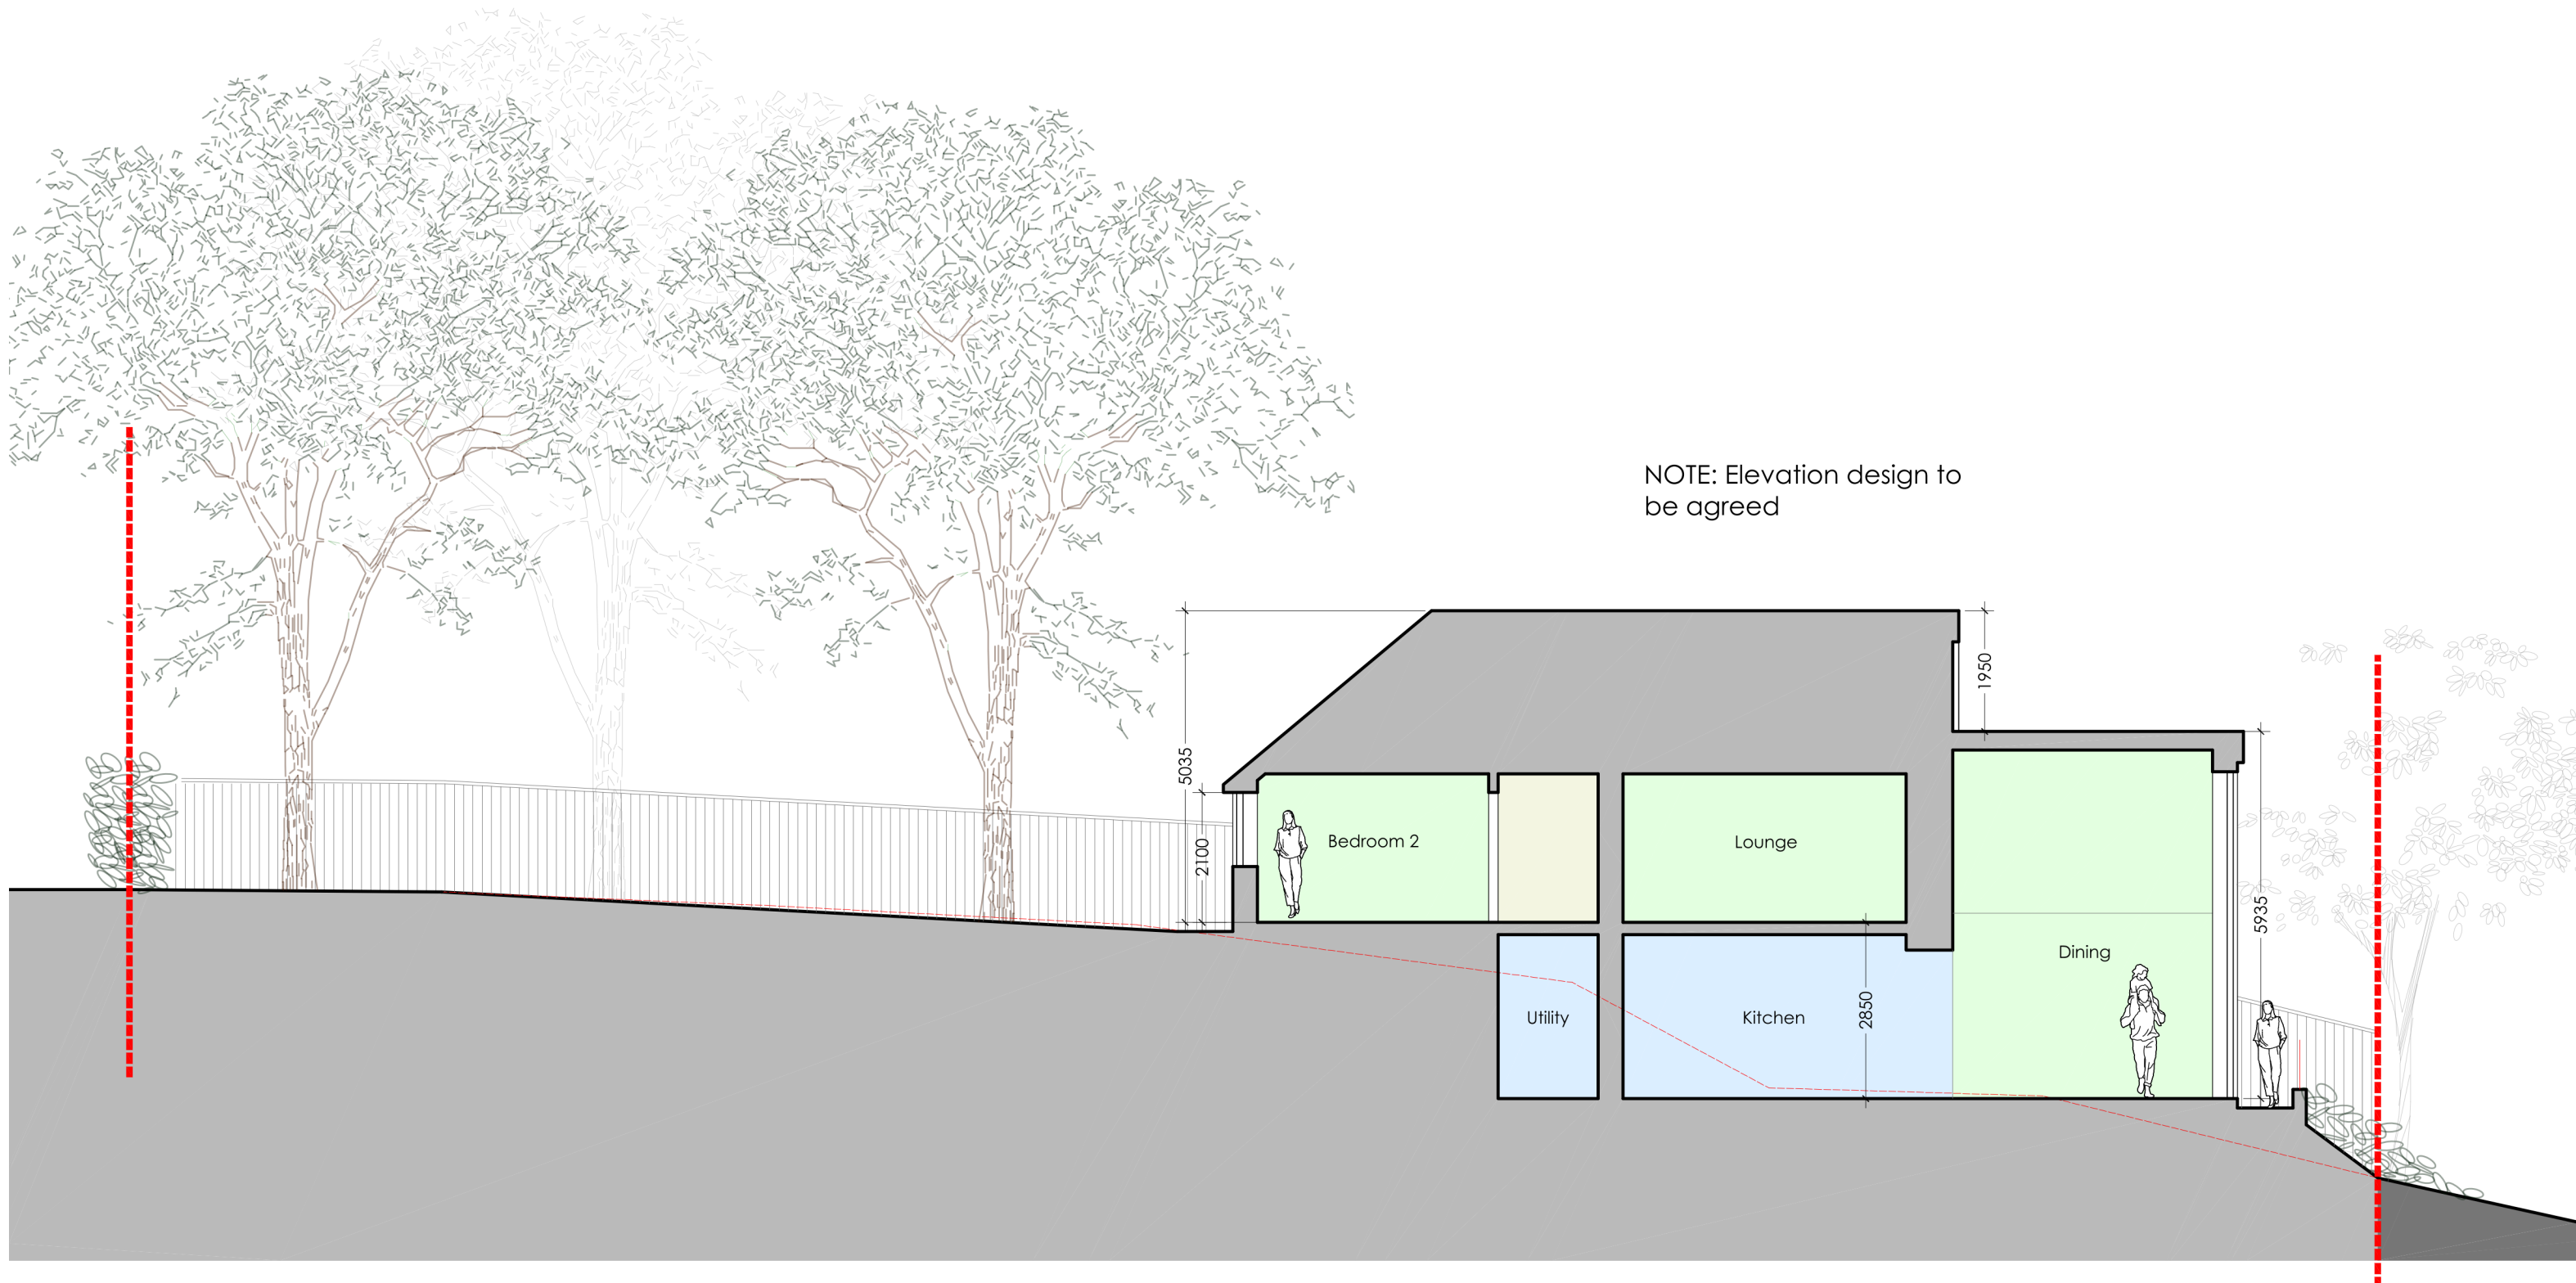

Site Section AA

KEY				
[Grey Box]	New wall hatch			
[Yellow Box]	Circulation			
[Blue Box]	Kitchen / bathroom			
[Green Box]	Habitable rooms			
[Purple Box]	Storage			

OUTLINE PLANNING

Rev.	Date.	Drawn.	Note.
SMARTTECH DESIGN			
T: 01664 371056 / 07723 180746 E: info@smarttechdesign.co.uk Sarah Mickowski trading as SMARTTECH Design			
Project: Proposed New Dwelling Little Lane Desford For Mr. G. Warren			
Drawing Title: Proposed Floor Plans & Section AA			
Scale: 1:100@A1	Drawn: SM	Status: PLANNING	Date: Oct 2024
Drawing Number: 0105-P02-005			Revision: