




Front Elevation




Side Elevation

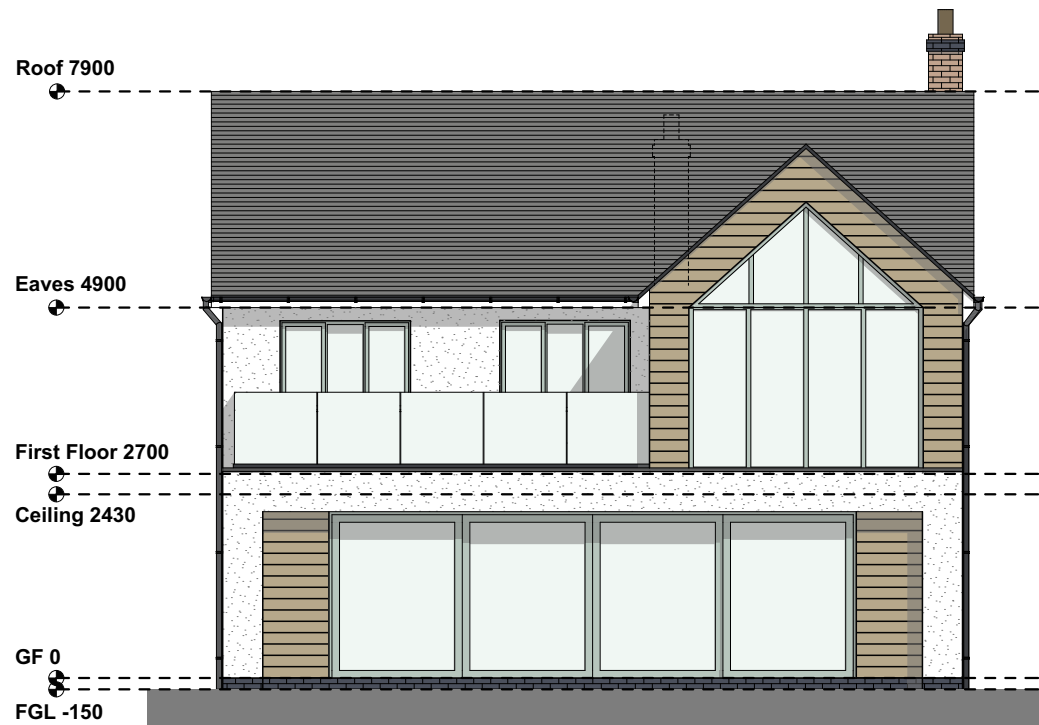


Rear Elevation



Side Elevation

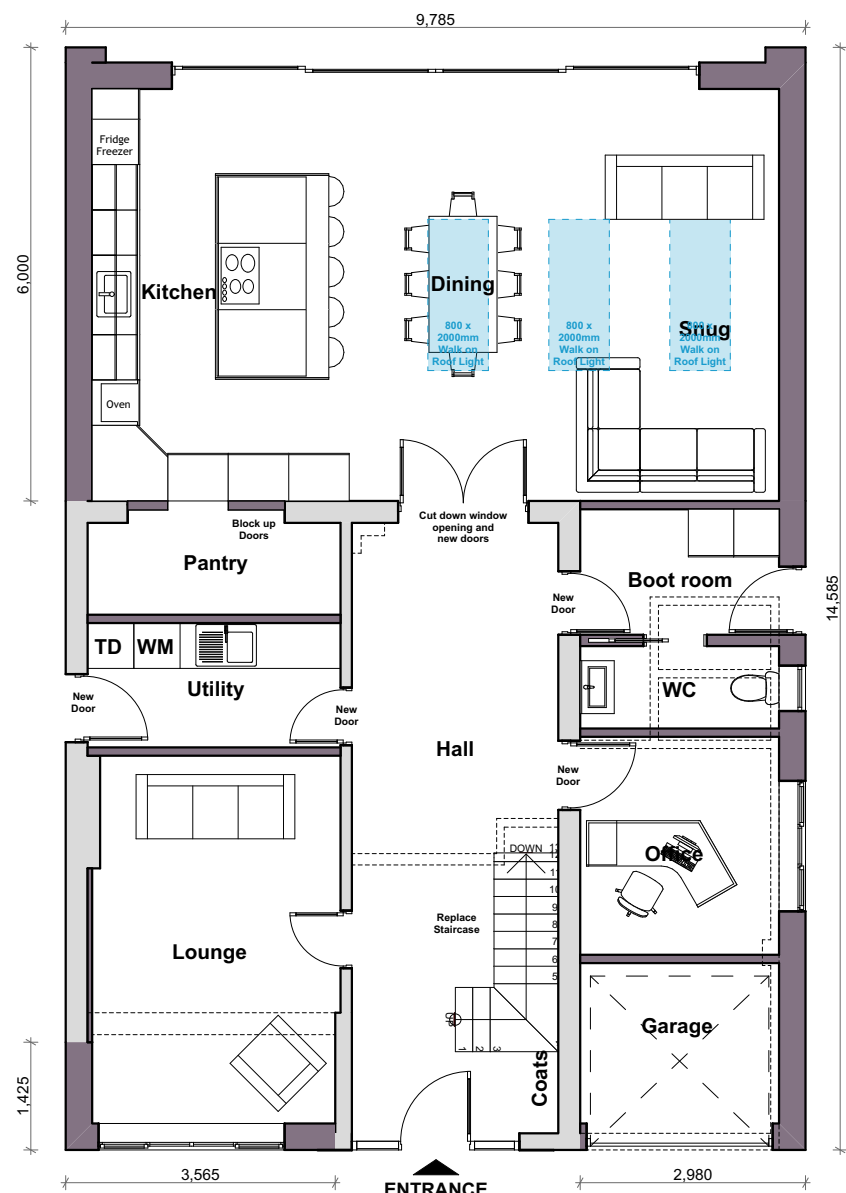

Ground Floor

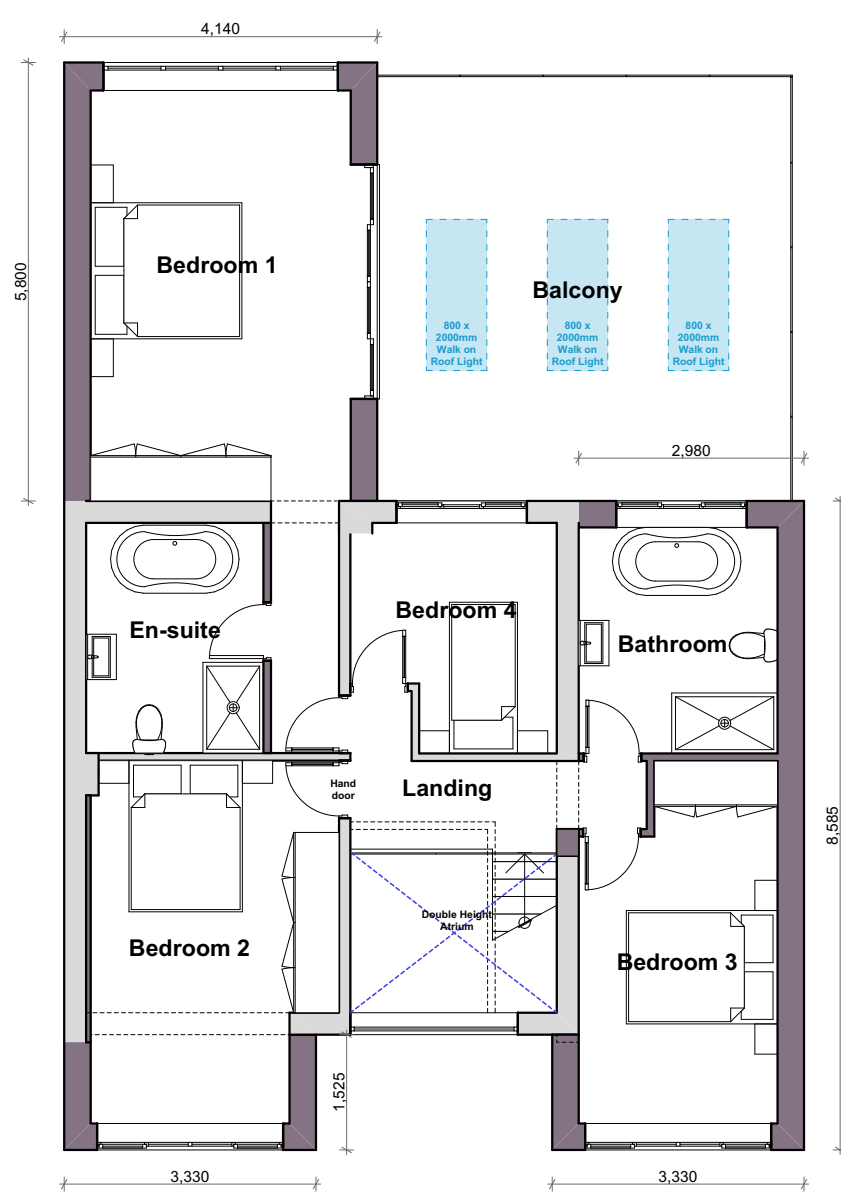

First Floor




Indicative Front Visual (nts)



Indicative Rear Visual (nts)



Indicative Internal Visual (nts)

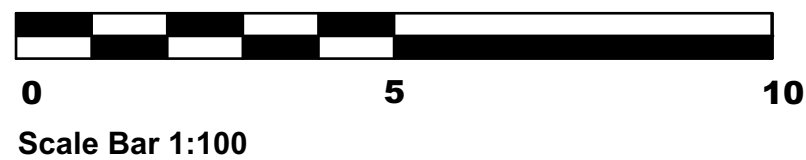

WALL LEGEND	
	EXISTING WALL
	PROPOSED NEW WALL
	REMOVED WALL

Please Note:

- This drawing may be printed and scaled FOR PLANNING PURPOSES.
- All dimensions to be CHECKED ON SITE and any DISCREPANCY reported to Design Three Sixty.
- The site boundary shown is the best assumed from available data & does NOT represent legal ownership.
- All dimensions in mm unless otherwise stated.

Revisions.

DESIGN THREE SIXTY

E: info@designthreesixty.co.uk
T: +44 (0) 7904 224864
W: www.designthreesixty.co.uk

Project:
Two storey Front and Rear extension and internal alterations

31 Peters Avenue,
Newbold Vardon,
Leicester,
LE9 9PR

Client:
Mr Matthew White

Drawing Title:
Proposed Layouts and Elevations

Drawing by: IG / KF	Checked by: IG / KF
Date: 21-08-2024	Scale: 1:100 @A2
Drawing Number: 166-02	Revision: 0 / A / B / C / D / E / F / G / H / I / J / K